



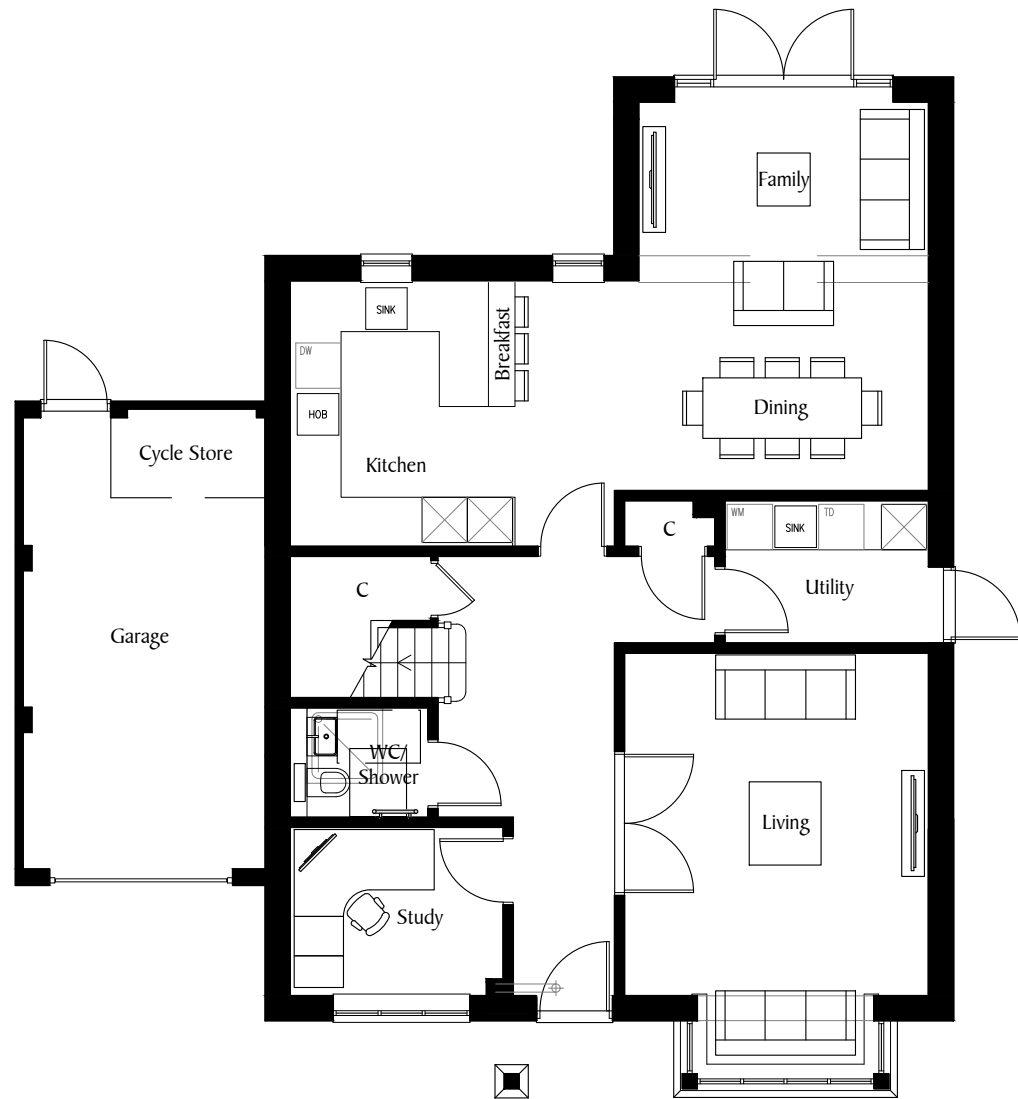

Ground Floor

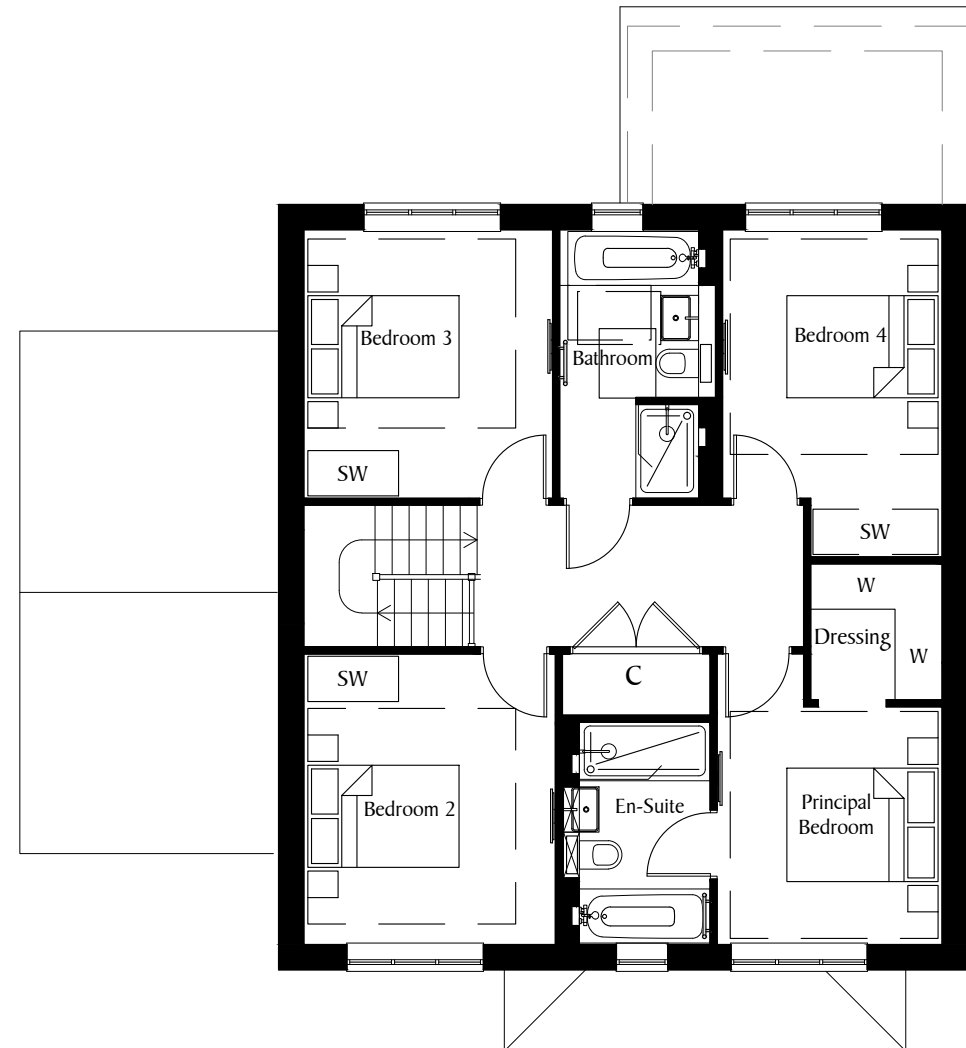

First Floor

SCALE 1:100@A3



REV DATE REVISION

P01 28.06.24 First Issue

REV DATE REVISION

DEVELOPMENT

PHASE 4
WORTHING ROAD
SOUTHWATER

DRAWN
TJR

DATE
JUNE 2024

DRAWING TITLE

PLOT 125
FLOOR PLANS

DRG NO.

S830-INT-P4-ZZ-DR-K-005-113-125

REVISION

Berkeley
Designed for life

Berkeley Homes (Southern) Limited
Berkeley House, Bay Tree Avenue
Leatherhead
Surrey, KT22 7UE
Tel: (01372) 370400