



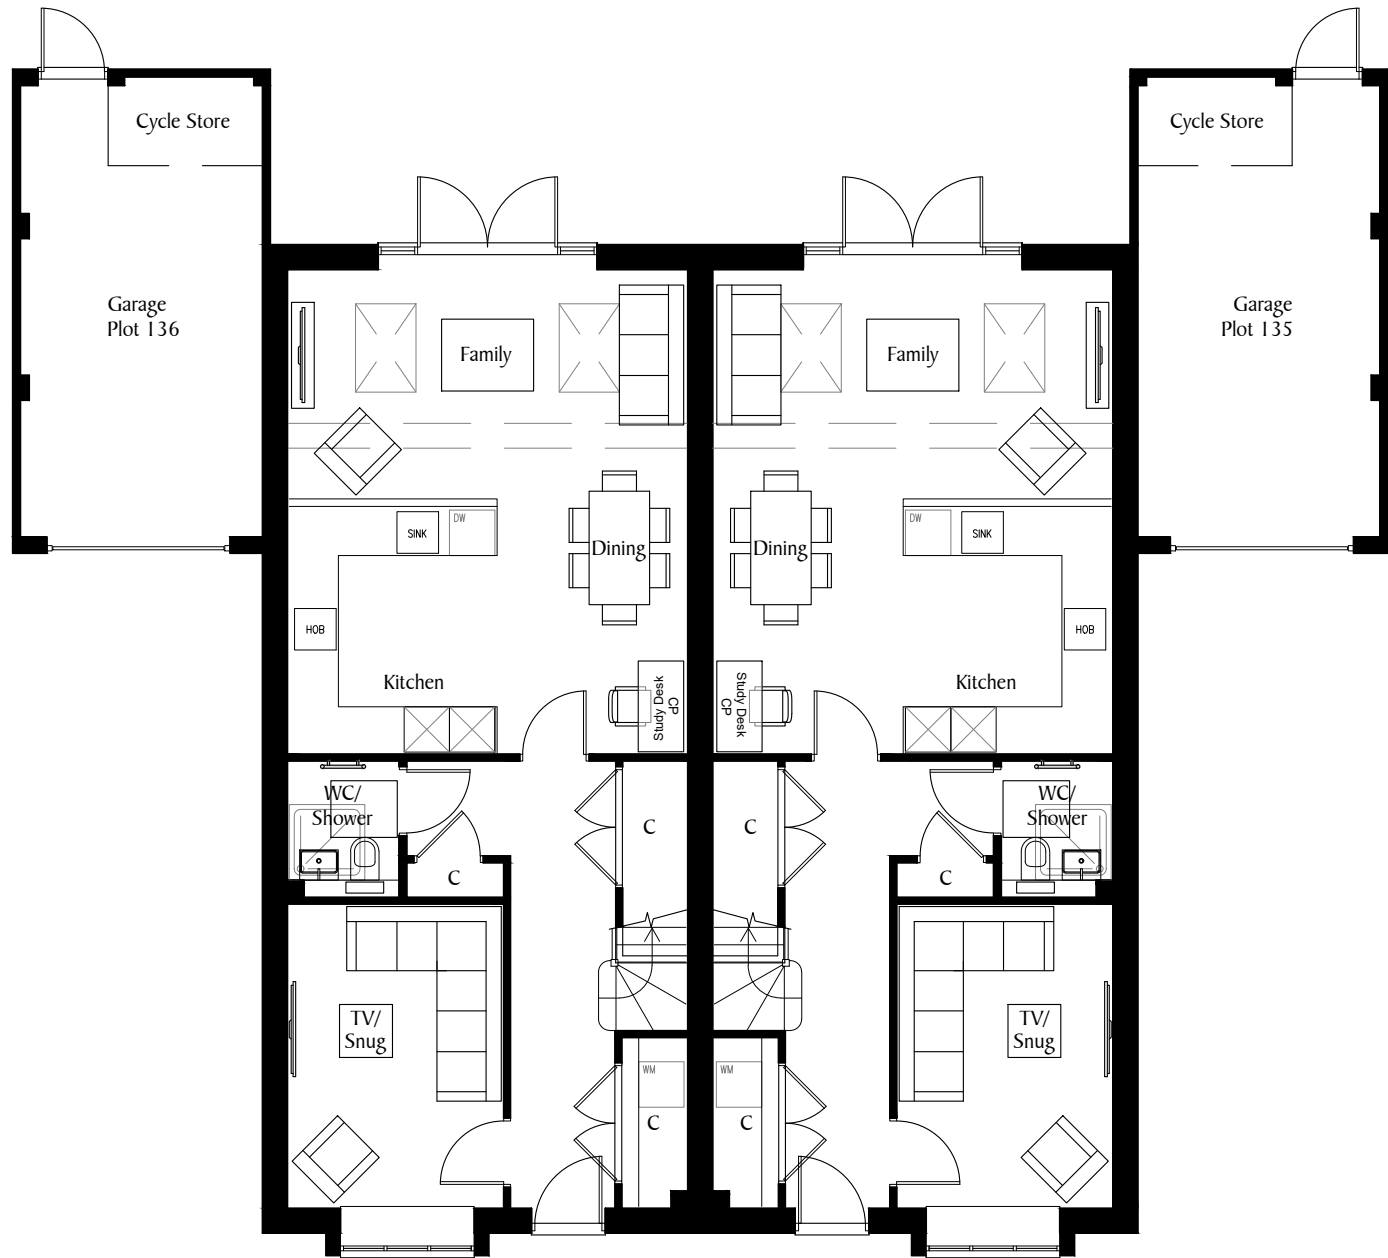

M3.9(ex).b
Plot 136

M3.9(ex).b
Plot 135

Ground Floor

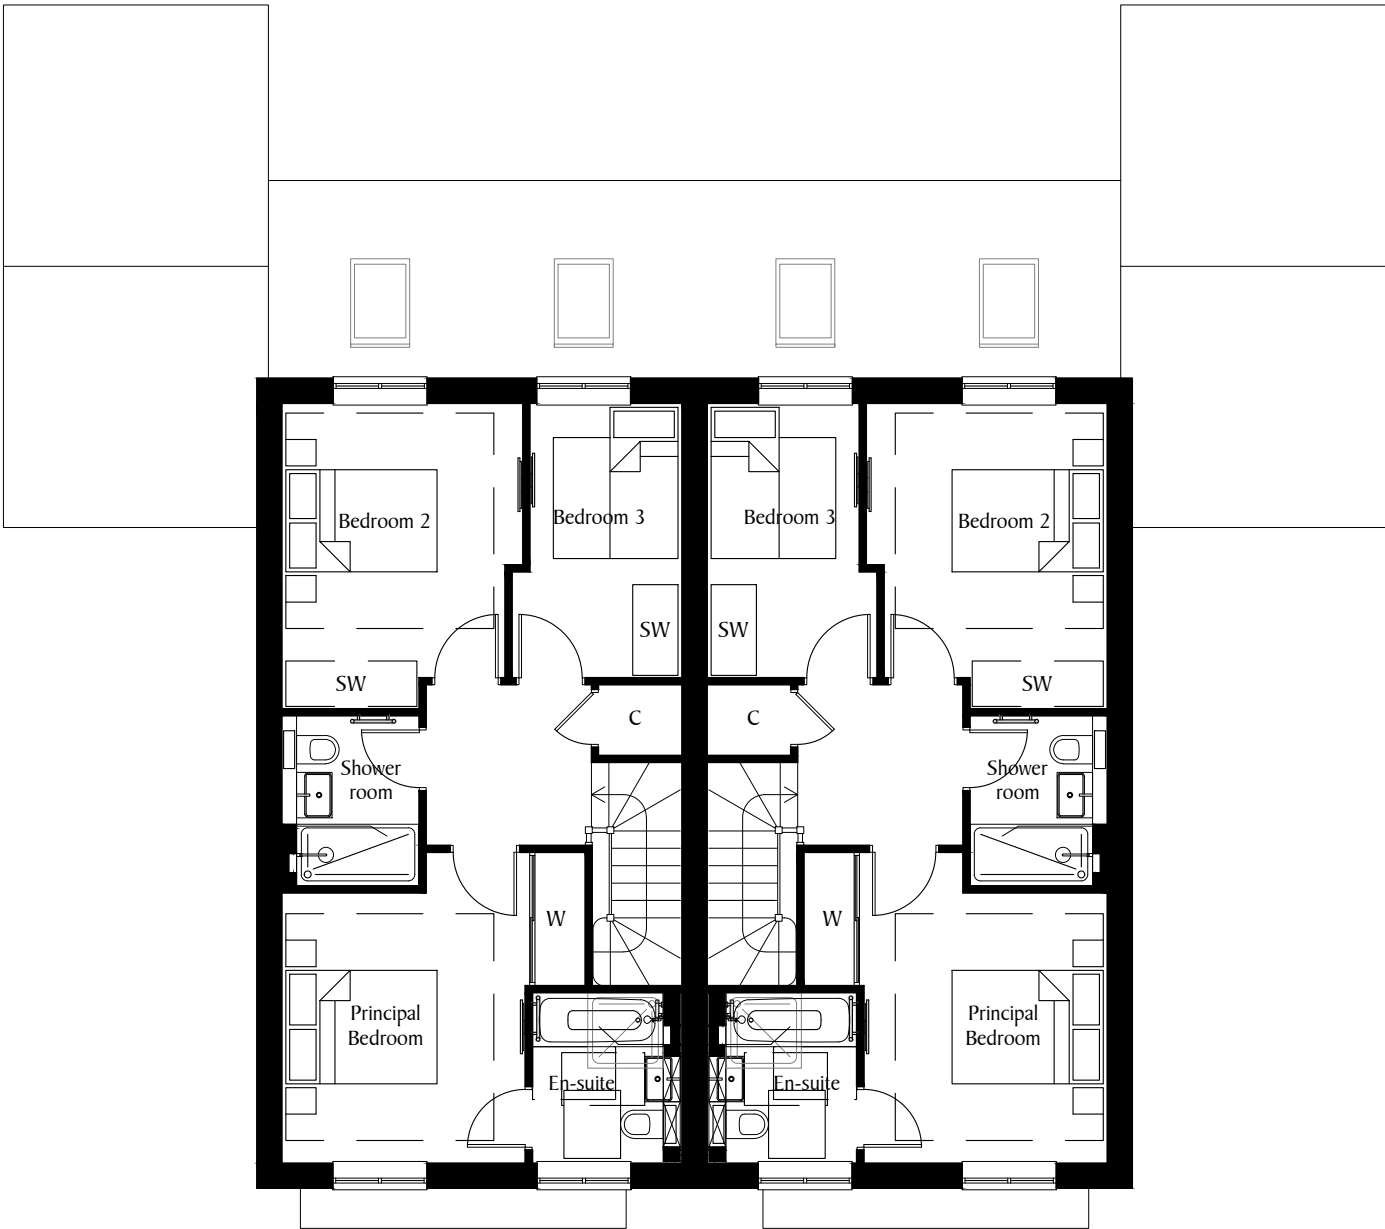

M3.9(ex).b
Plot 136

M3.9(ex).b
Plot 135

First Floor

SCALE1:100@A3

01m2m3m4m

REV	DATE	REVISION
P01	28.06.24	First Issue

REV	DATE	REVISION

DEVELOPMENT	
PHASE 4 WORTHING ROAD SOUTHWATER	
DRAWN	DATE
TJR	JUNE 2024

DRAWING TITLE	
PLOTS 135-136 FLOOR PLANS	
DRG NO.	REVISION
S830-INT-P4-ZZ-DR-K-005-125-135-136	

Berkeley
Designed for life

Berkeley Homes (Southern) Limited

Berkeley House, Bay Tree Avenue

Leatherhead

Surrey, KT22 7UE

Tel: (01372) 370400