



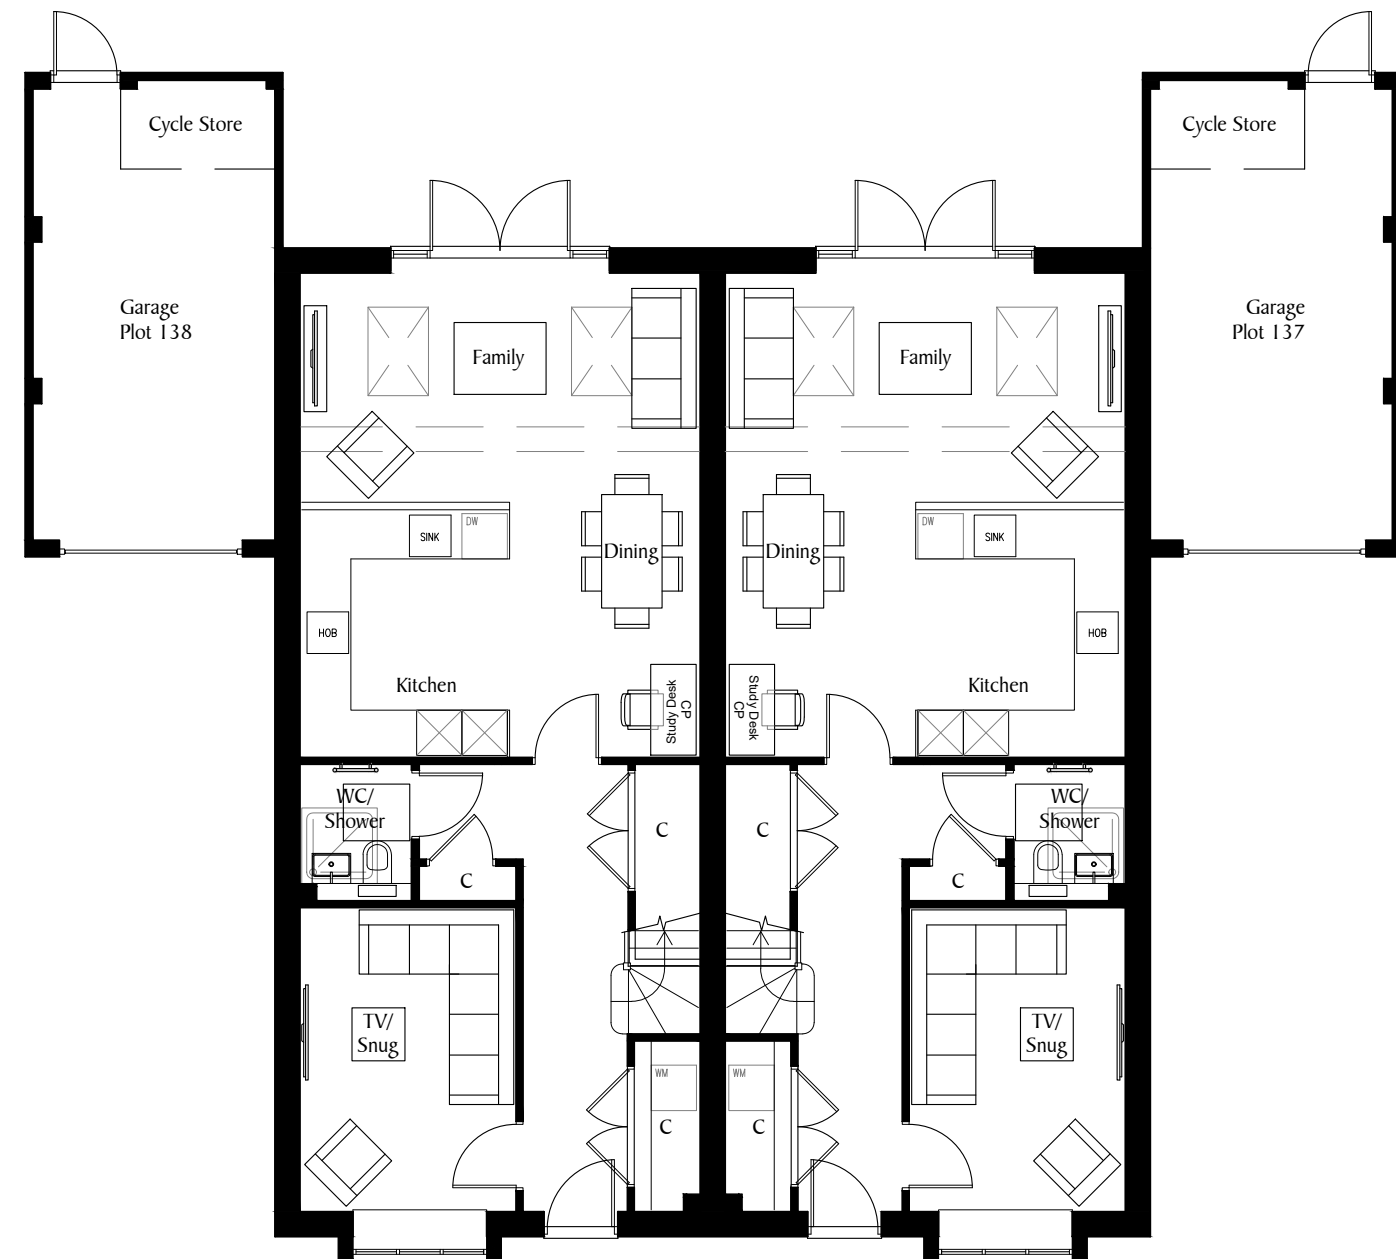

M3.9(ex).b
Plot 138

M3.9(ex).b
Plot 137

Ground Floor

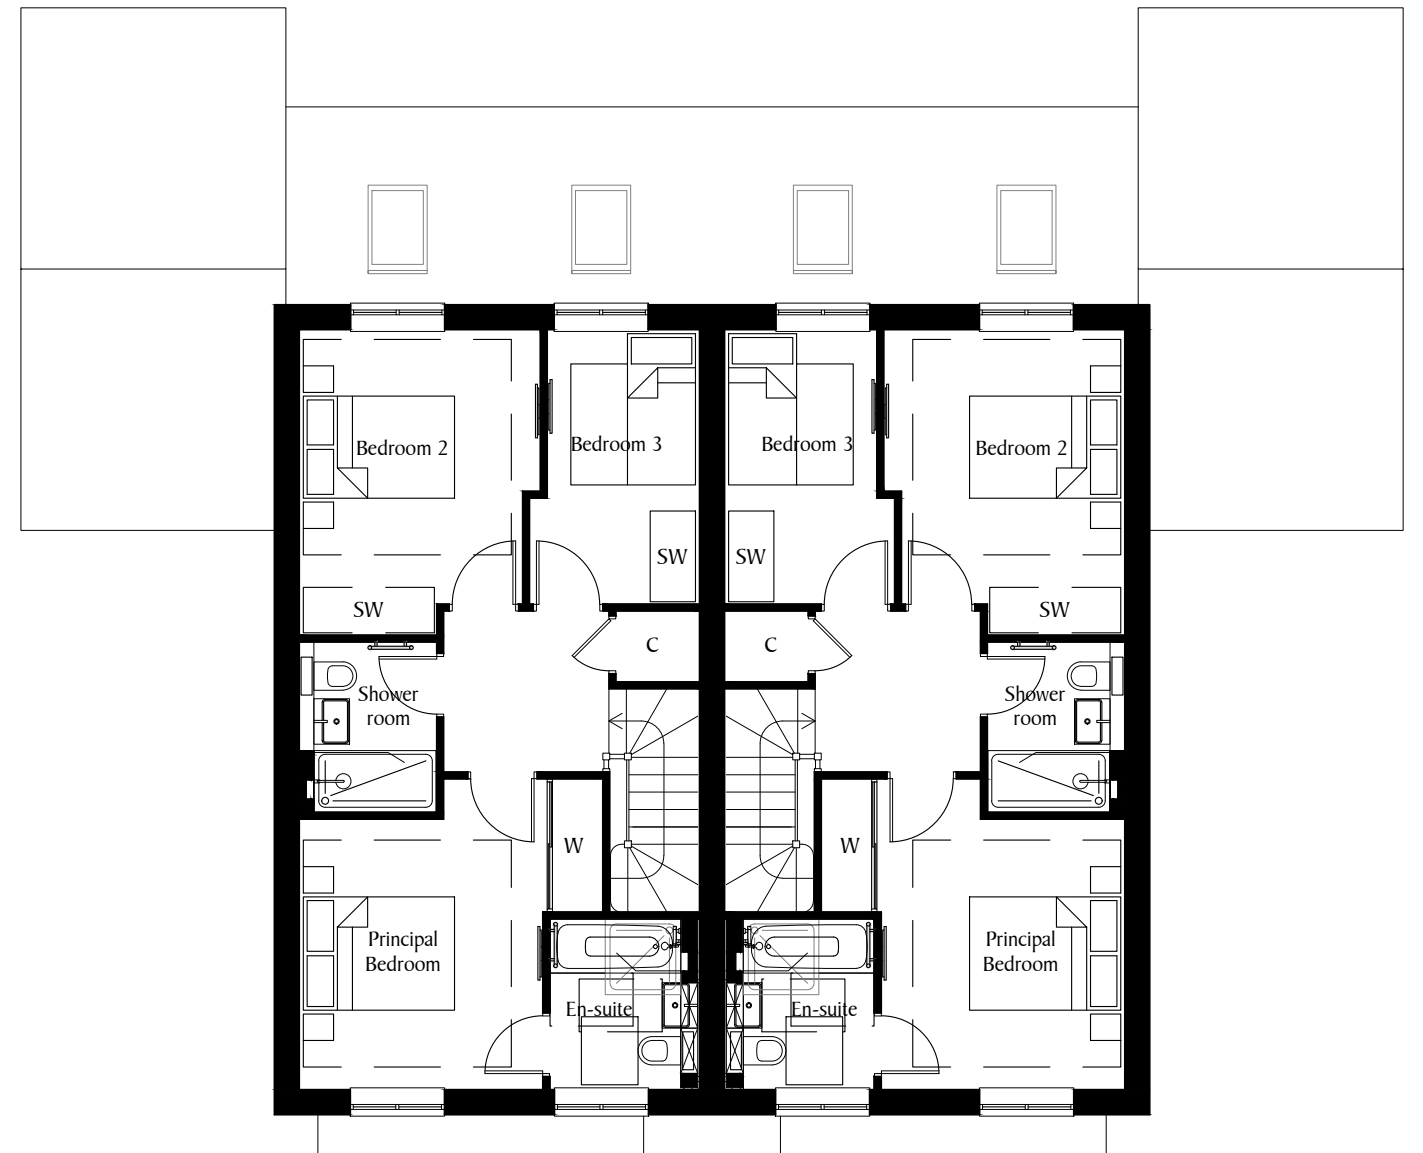

M3.9(ex).b
Plot 138

M3.9(ex).b
Plot 137

First Floor

SCALE 1:100@A3		REV		DATE	REVISION		REV		DATE	REVISION		DEVELOPMENT		DRAWING TITLE		Berkeley Designed for life Berkeley Homes (Southern) Limited Berkeley House, Bay Tree Avenue Leatherhead Surrey, KT22 7UE Tel: (01 372) 370400	
0 1m 2m 3m 4m		P01		28.06.24	First Issue							PHASE 4 WORTHING ROAD SOUTHWATER		PLOTS 137-138 FLOOR PLANS			
												DRAWN		DATE	DRG NO.		REVISION
												TJR		JUNE 2024	S830-INT-P4-ZZ-DR-K-005-127-137-138		