
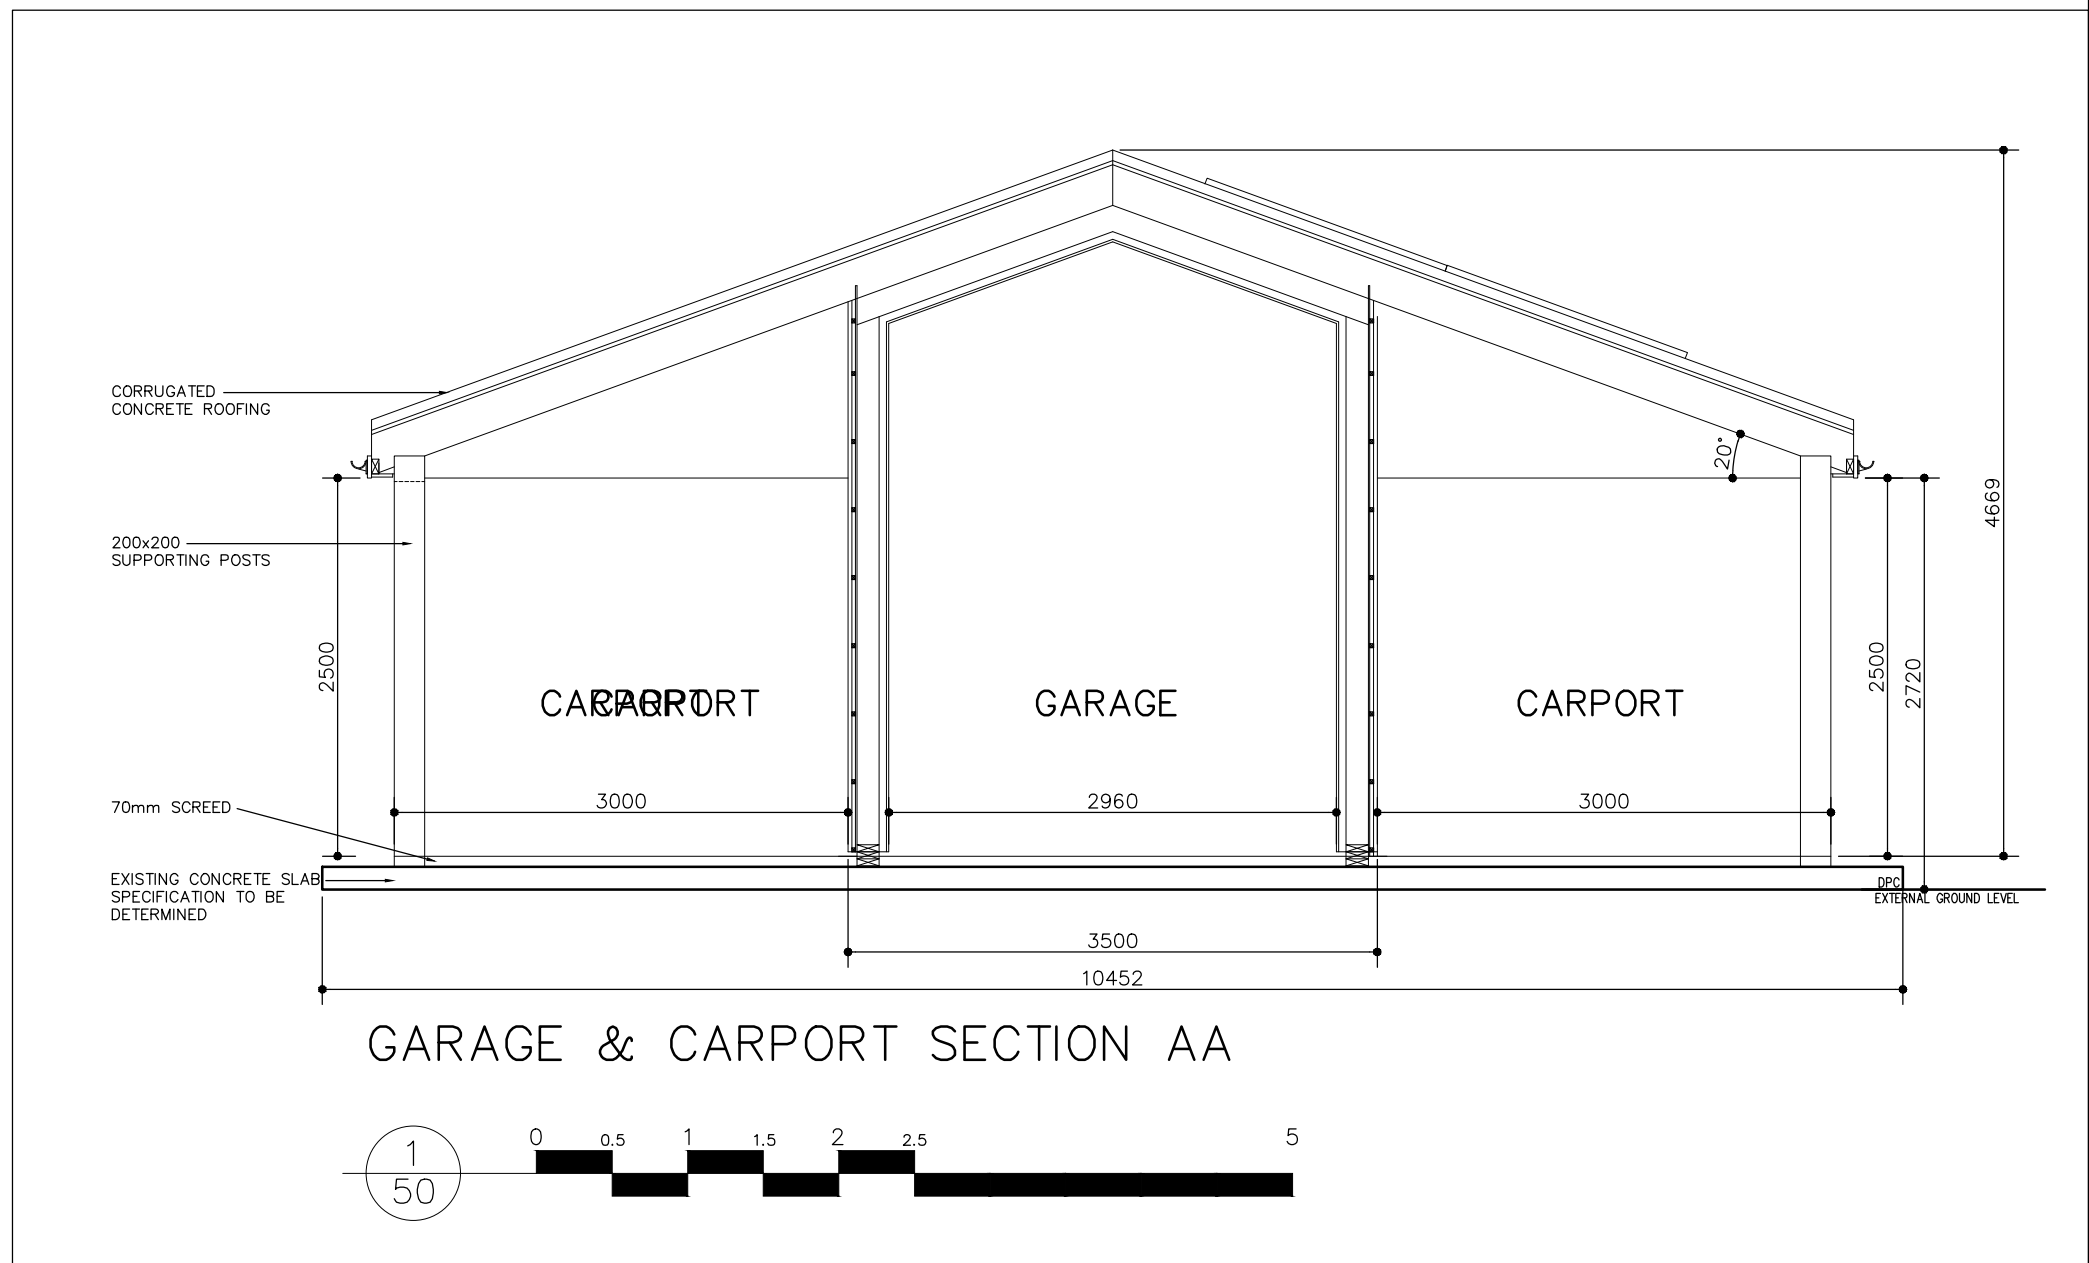


© COPYRIGHT IN THIS DRAWING AND WORK EXECUTED IS AND REMAINS THE PROPERTY OF SCANDIA-HUS LIMITED AND OR ITS SUBSIDIARIES IN ACCORDANCE WITH THE PROVISIONS OF THE COPYRIGHT ACT. PERMISSION TO PRODUCE COPIES OR MODIFIED DRAWINGS IN WHOLE OR IN PART FOR ANY PURPOSE SHOULD BE OBTAINED FROM SCANDIA-HUS LIMITED & ANY SUCH REPRODUCTIONS SHOULD INCLUDE THIS & THE FOREGOING STATEMENT

REV	DESCRIPTION	DATE	DRN	CHK
A	REDUCE FOOTPRINT + PV PANELS	24/04/26	CC	
B	RE-DESIGN	11/05/26	CC	
C	USE EXTERNAL DIMS, OPEN SIDES CARPORT	28/05/26		
D	MORE ENCLOSED OPTION & SOLARS	03/06/26	CC	

 

		
SCANDIA-HUS BUSINESS PARK, FELCOURT ROAD, FELCOURT, EAST GRINSTEAD, WEST SUSSEX, RH19 2LP : TEL 01342 838060		
FOR MR. & MRS. WYCHERLEY		
SITE CHANCTON DOWN HORSHAM ROAD, STEYNING WEST SUSSEX, BN44 3AA		
TITLE PROPOSED GARAGE GROUND FLOOR & ROOF PLANS & SECTION AA		
C/No. 603756	O/No. 	SCALE 1:100,1:50@A2
DRAWN CC	DRAWING NUMBER G01-3	
DATE 03/26	REV D	