


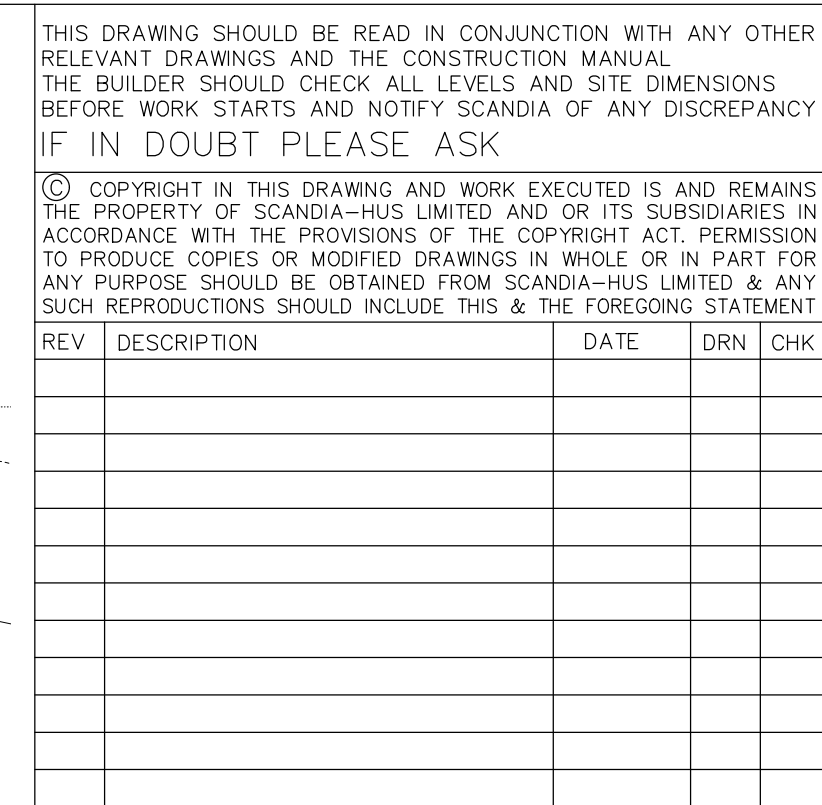

 scandiahus SCANDIA-HUS BUSINESS PARK, FELCOURT ROAD, FELCOURT, EAST GRINSTEAD, WEST SUSSEX, RH19 2LP : TEL 01342 838060		
FOR MR. & MRS. WYCHERLEY		
SITE CHANCTON DOWN HORSHAM ROAD, STEYNING WEST SUSSEX, BN44 3AA		
TITLE EXISTING SITE PLAN		
C/No. 603756	O/No.	SCALE 1: 200 @A1
DRAWN CC		DRAWING NUMBER SP01-3
DATE 03/26		REV