




THIS DRAWING SHOULD BE READ IN CONJUNCTION WITH ANY OTHER RELEVANT DRAWINGS AND THE CONSTRUCTION MANUAL. THE BUILDER SHOULD CHECK ALL LEVELS AND SITE DIMENSIONS BEFORE WORK STARTS AND NOTIFY SCANDIA OF ANY DISCREPANCY IF IN DOUBT PLEASE ASK				
© COPYRIGHT IN THIS DRAWING AND WORK EXECUTED IS AND REMAINS THE PROPERTY OF SCANDIA-HUS LIMITED AND OR ITS SUBSIDIARIES IN ACCORDANCE WITH THE PROVISIONS OF THE COPYRIGHT ACT. PERMISSION TO PRODUCE COPIES OR MODIFIED DRAWINGS IN WHOLE OR IN PART FOR ANY PURPOSE SHOULD BE OBTAINED FROM SCANDIA-HUS LIMITED & ANY SUCH REPRODUCTIONS SHOULD INCLUDE THIS & THE FOREGOING STATEMENT				
REV	DESCRIPTION	DATE	DRN	CHK
A	DESIGN 3	02/04/26	CC	
B	REVISED BOUNDARY & FOOTPRINT	14/04/26	CC	
C	HOUSE MOVE NORTH 3M, FOOTPRINT UPDATED & REDUCE GARAGE	27/04/26	CC	
D	RE-DESIGN OF GARAGE	11/05/26	CC	
E	GARAGE FOOTPRINT UPDATED	28/05/26	CC	
F	GARAGE-MORE ENCLOSED OPTION & SOLARS	03/06/26	CC	
G	REVISED BOUNDARY	17/06/26	CC	

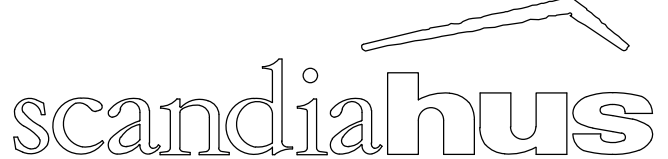

SCANDIA-HUS BUSINESS PARK,
FELCOURT ROAD, FELCOURT, EAST GRINSTEAD,
WEST SUSSEX, RH19 2LP : TEL 01342 838060

FOR
MR. & MRS. WYCHERLEY

SITE
CHANCTON DOWN
HORSHAM ROAD, STEYNING
WEST SUSSEX, BN44 3AA

TITLE
**PROPOSED
SITE PLAN**

C/No. 603756	D/No.	SCALE 1:200 @A1
DRAWN CC	DRAWING NUMBER SP02-3	
DATE 03/26	REV G	