
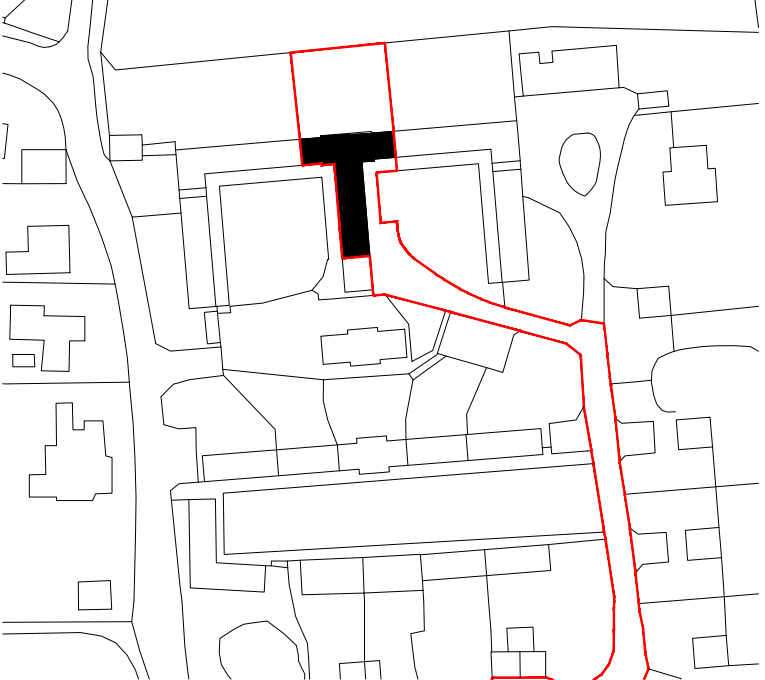
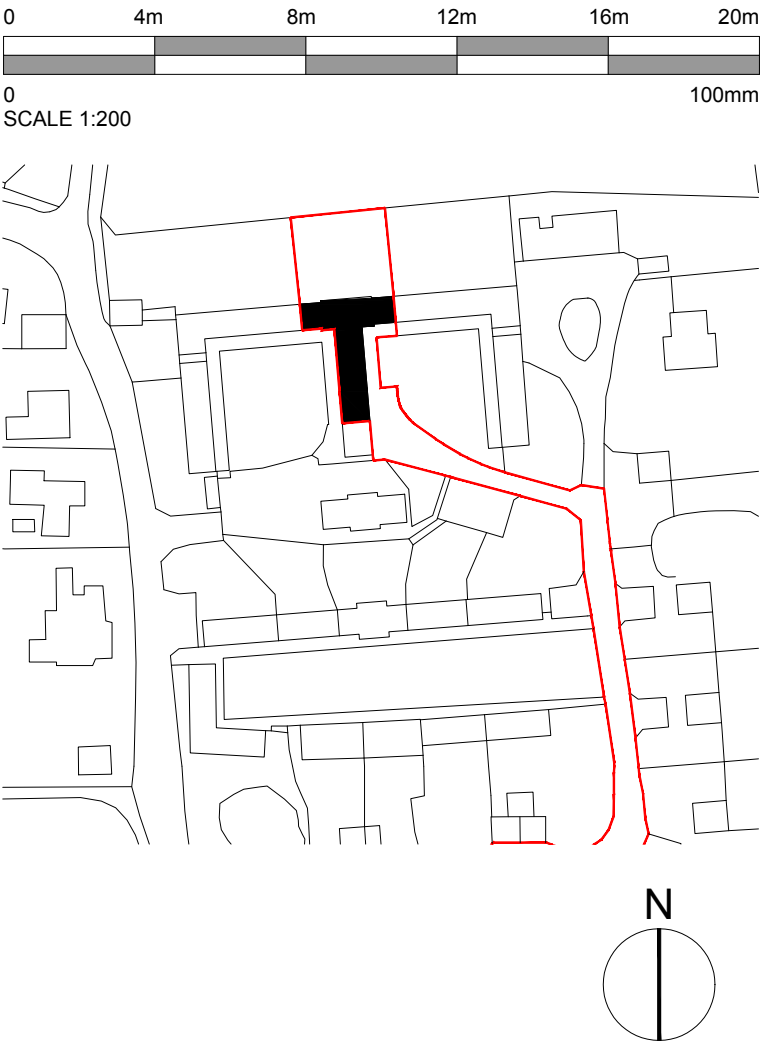


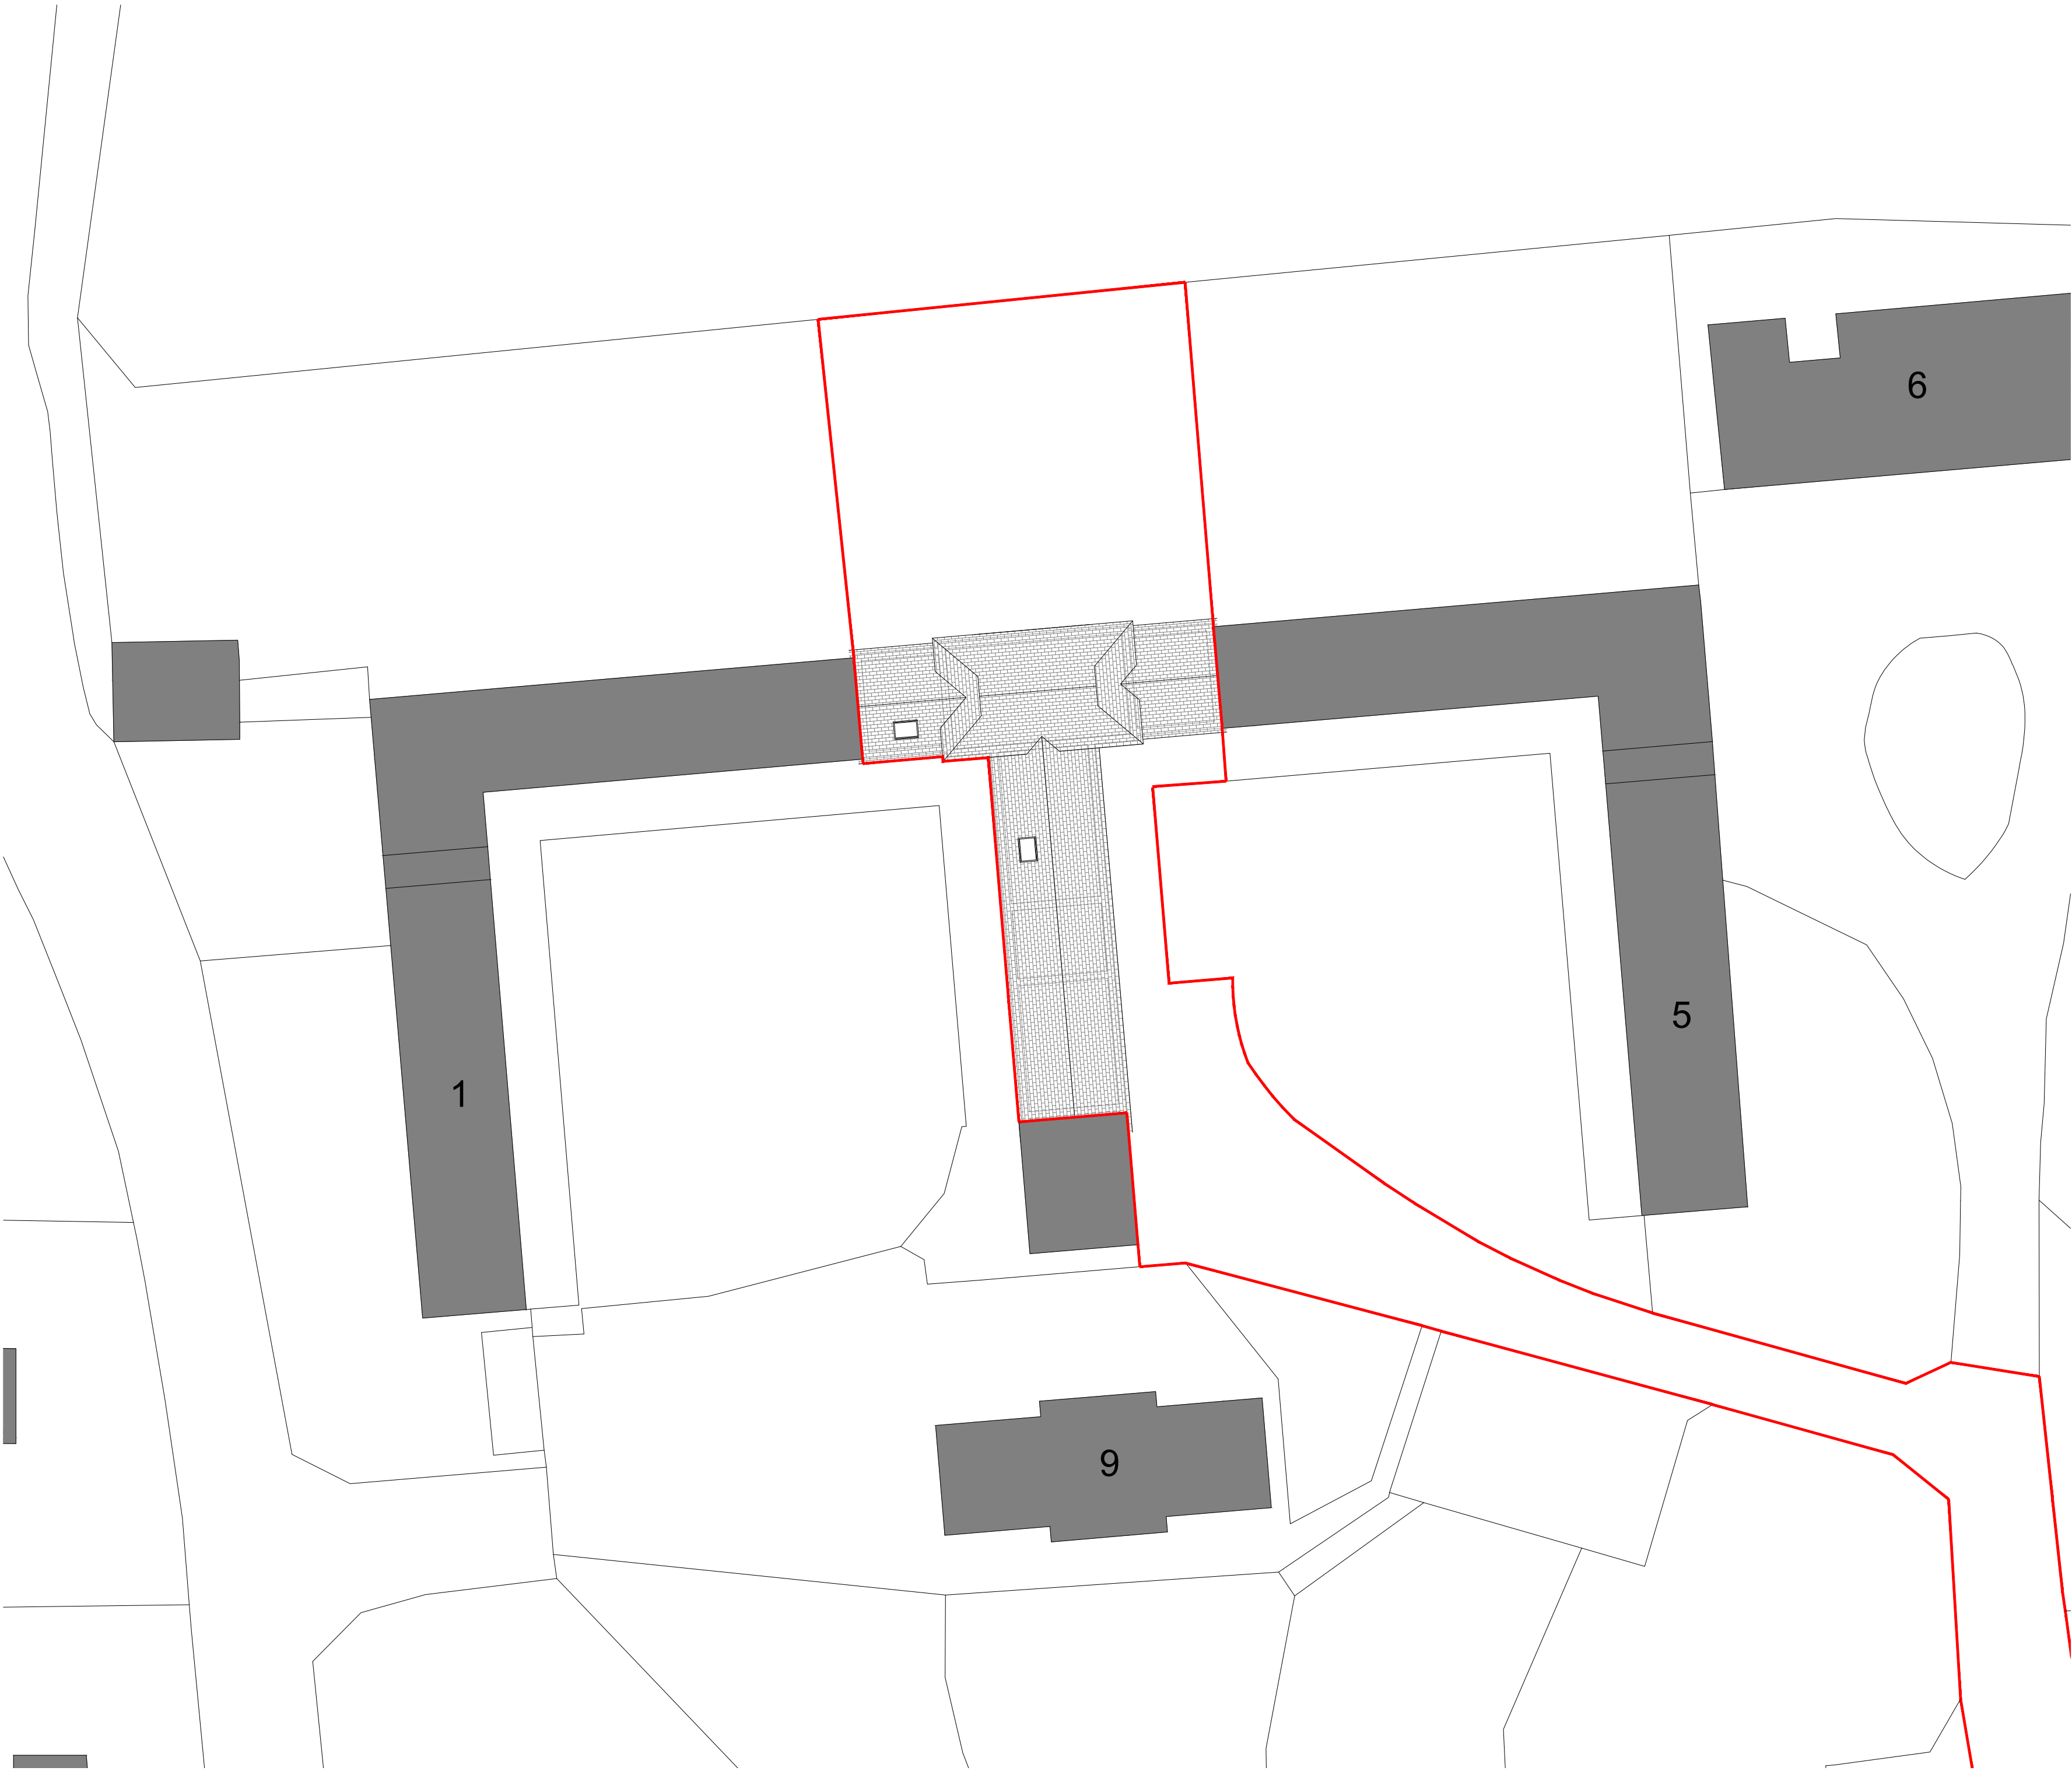

|      |      |        |
|------|------|--------|
| Rev. | Date | Detail |
| -    | -    | -      |

STATUS

PLANNING

AT | ATELIER  
T & B

CIAT affiliate

Tel: 01403 458915 mail: info@ateliertb.co.uk  
www.ateliertb.co.uk

Client

MS HAYES

Project Title

3 THE OLD SUSSEX STUD,  
COWFOLD ROAD,  
HORSHAM, RH13 8JP

Drawing Title

EXISTING SITE PLAN

|                                       |                          |                      |
|---------------------------------------|--------------------------|----------------------|
| Scale. <div>1:200 A2</div>            | Date <div>Jul 2026</div> | Drawn <div>TMA</div> |
| Drawing No. <div>AT - 096 - P02</div> | Rev. <div>-</div>        |                      |

The copyright in this document and design is confidential to and the property of Atelier T&B Limited