
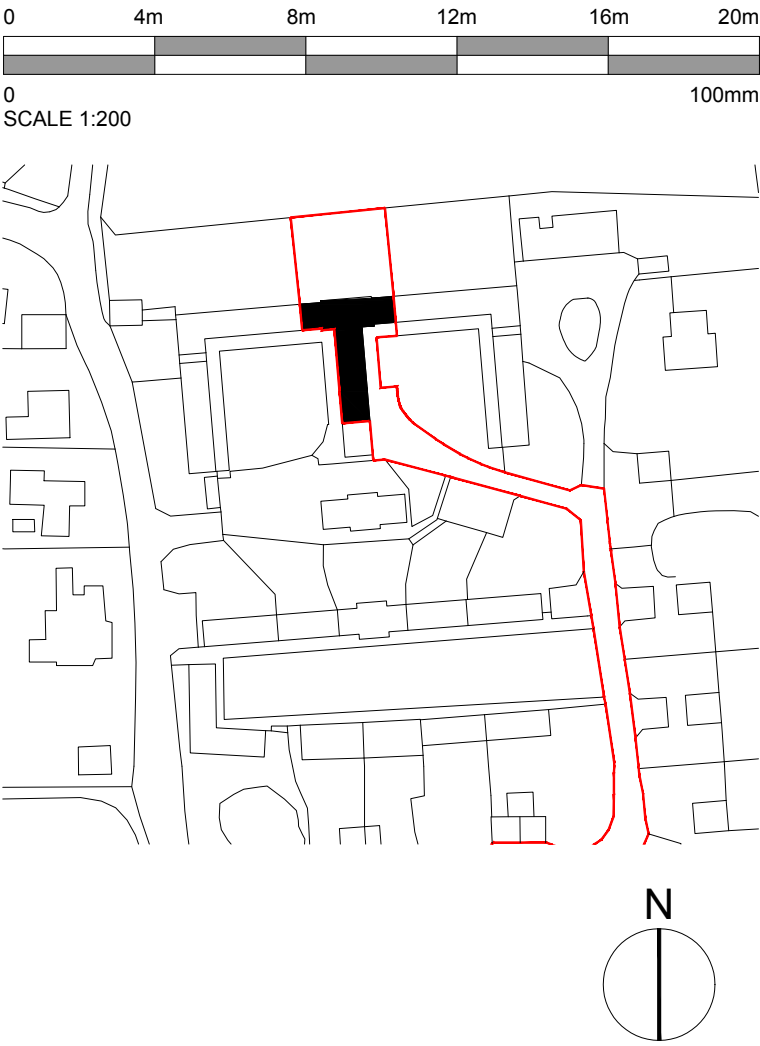


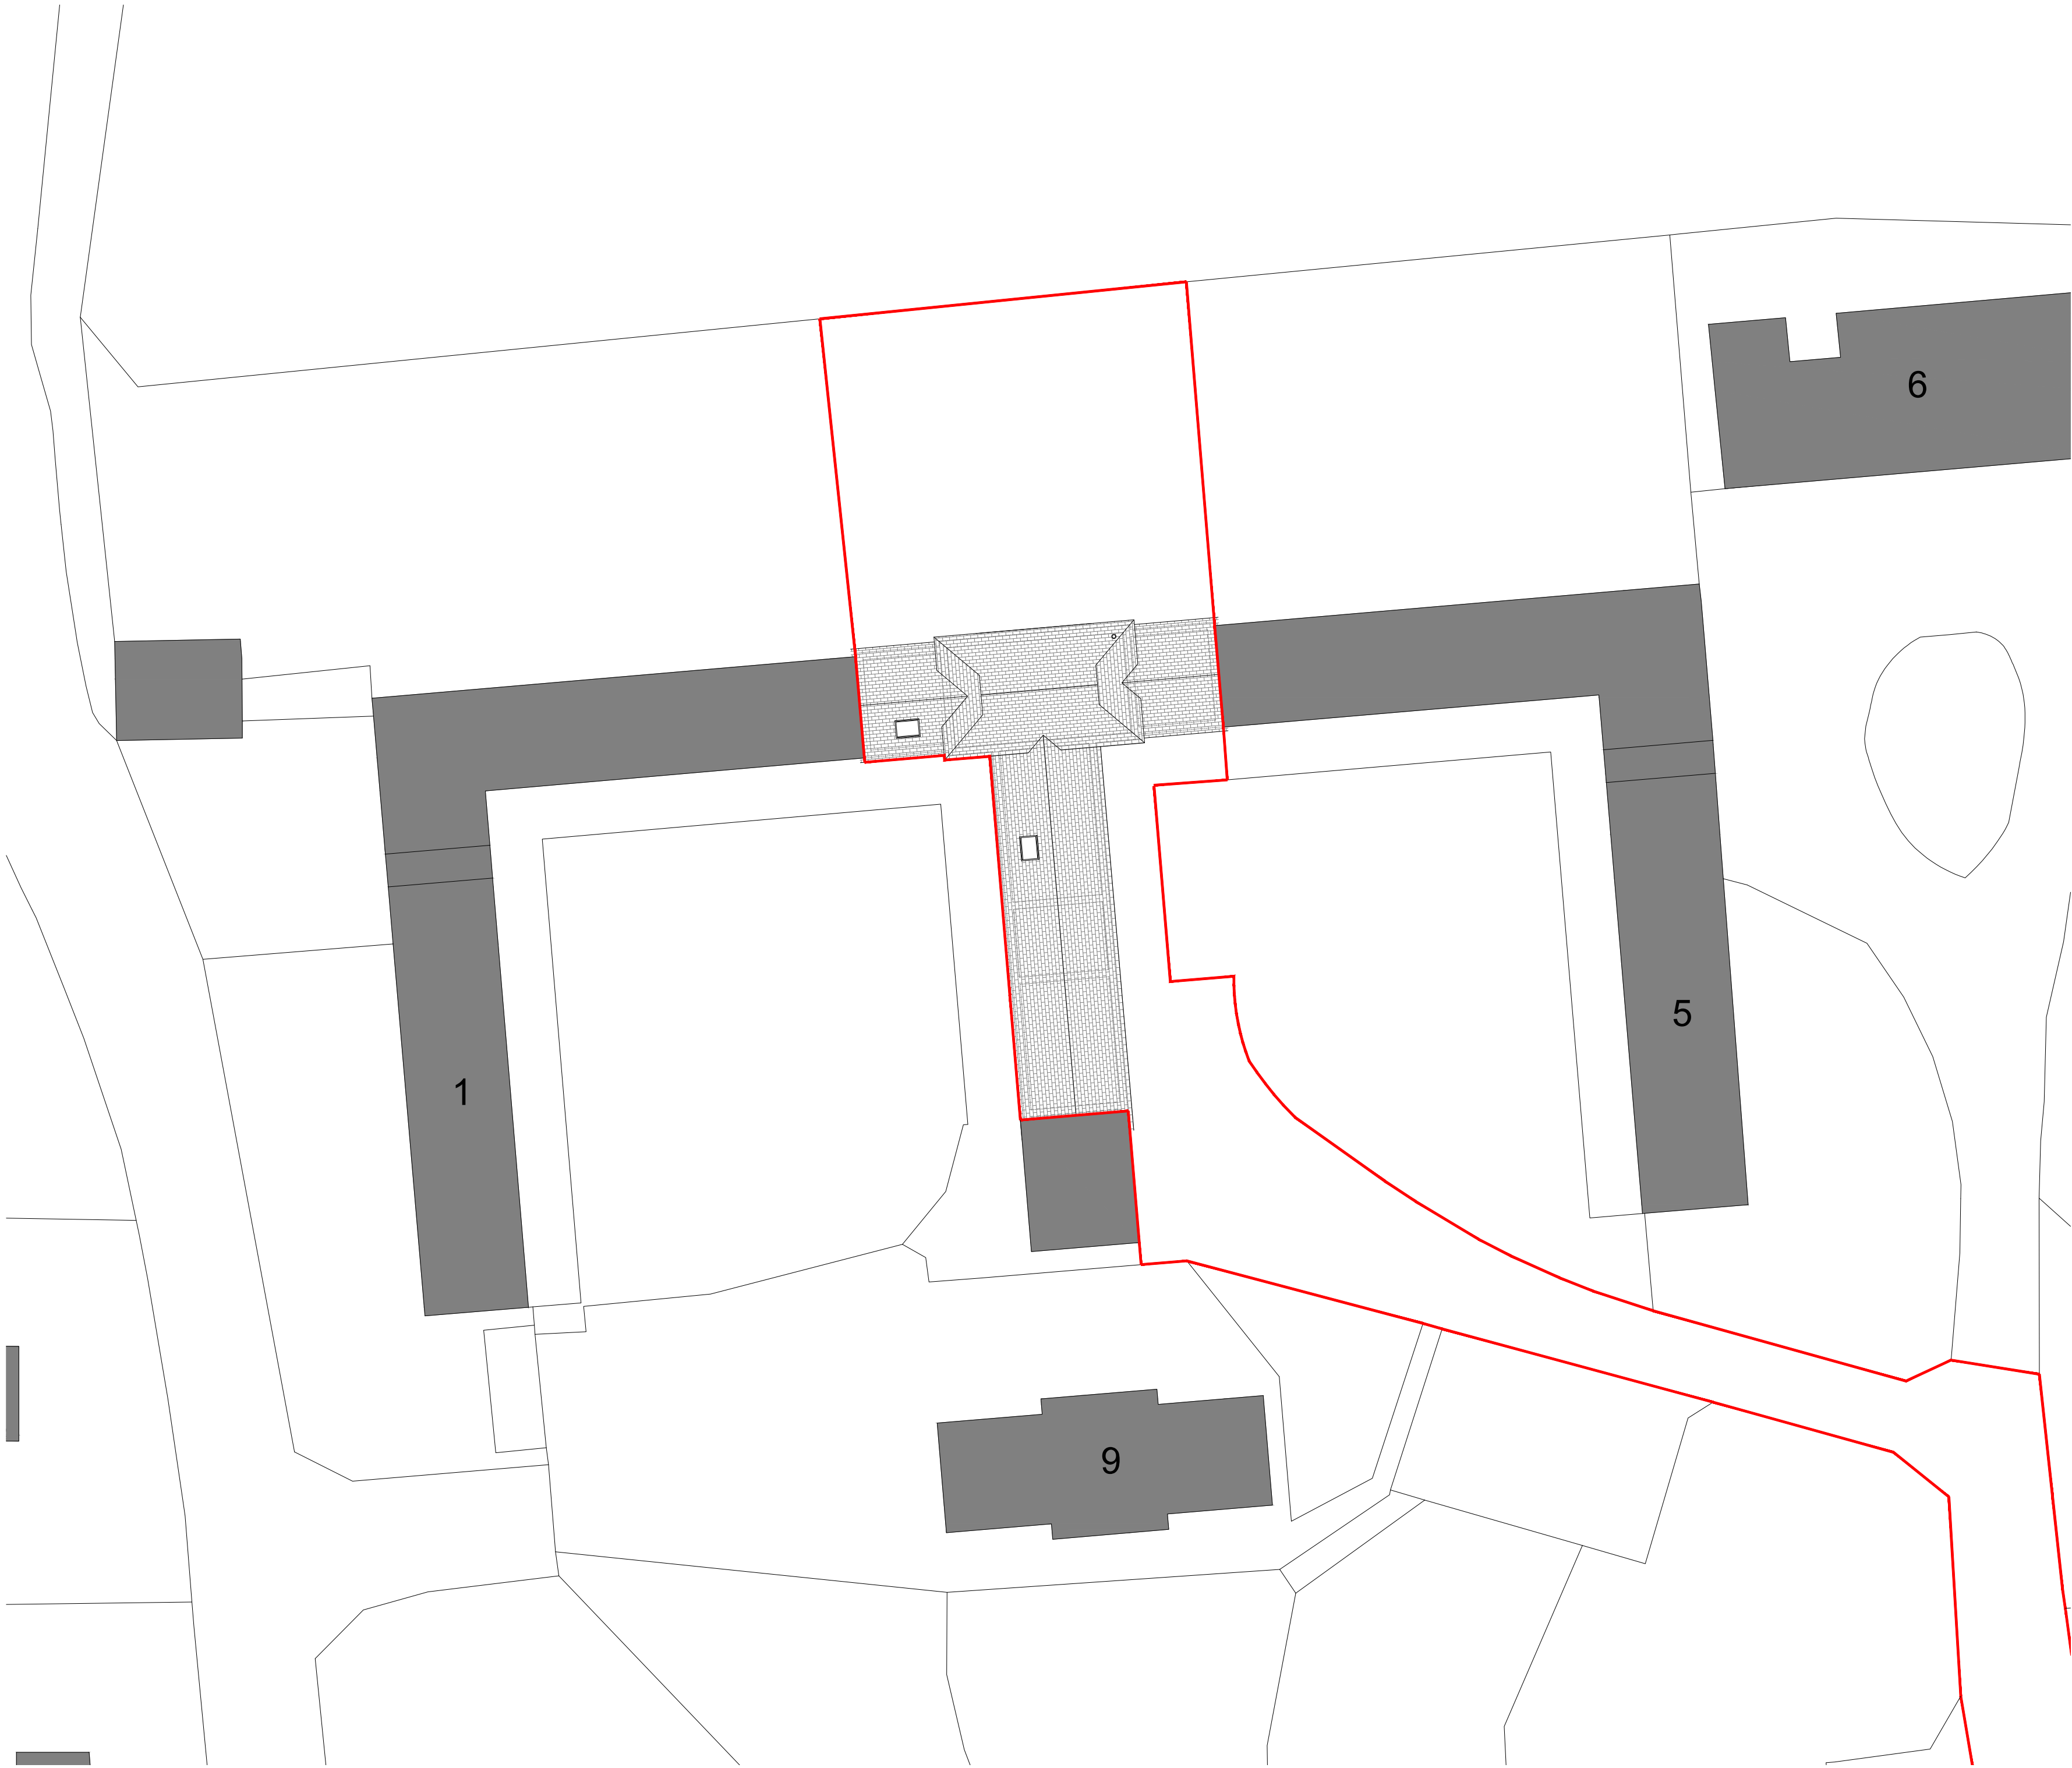

Rev.	Date	Detail
-	-	-

STATUS

PLANNING

AT | ATELIER
T & B

CIAT affiliate

Tel: 01403 458915 mail: info@ateliertb.co.uk
www.ateliertb.co.uk

Client

MS HAYES

Project Title

3 THE OLD SUSSEX STUD,
COWFOLD ROAD,
HORSHAM, RH13 8JP

Drawing Title

PROPOSED SITE PLAN

Scale 1:200 A2	Date Jul 2026	Drawn TMA
Drawing No. AT - 096 - P08	Rev. -	

The copyright in this document and design is confidential to and the property of Atelier T&B Limited