
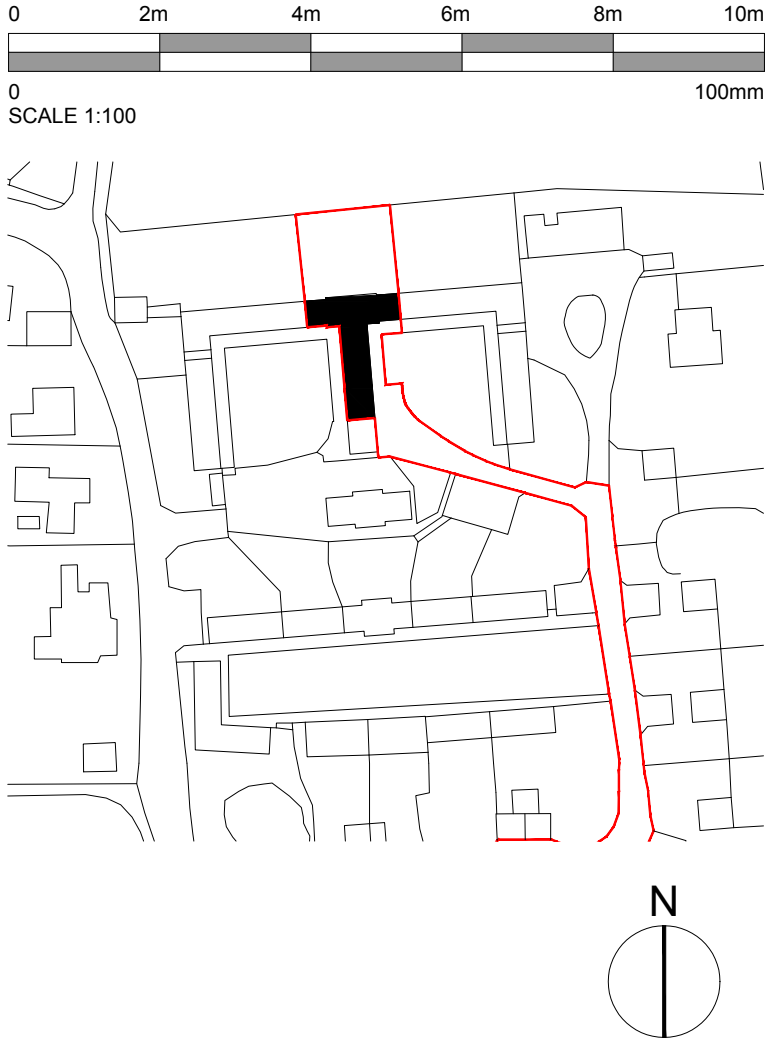


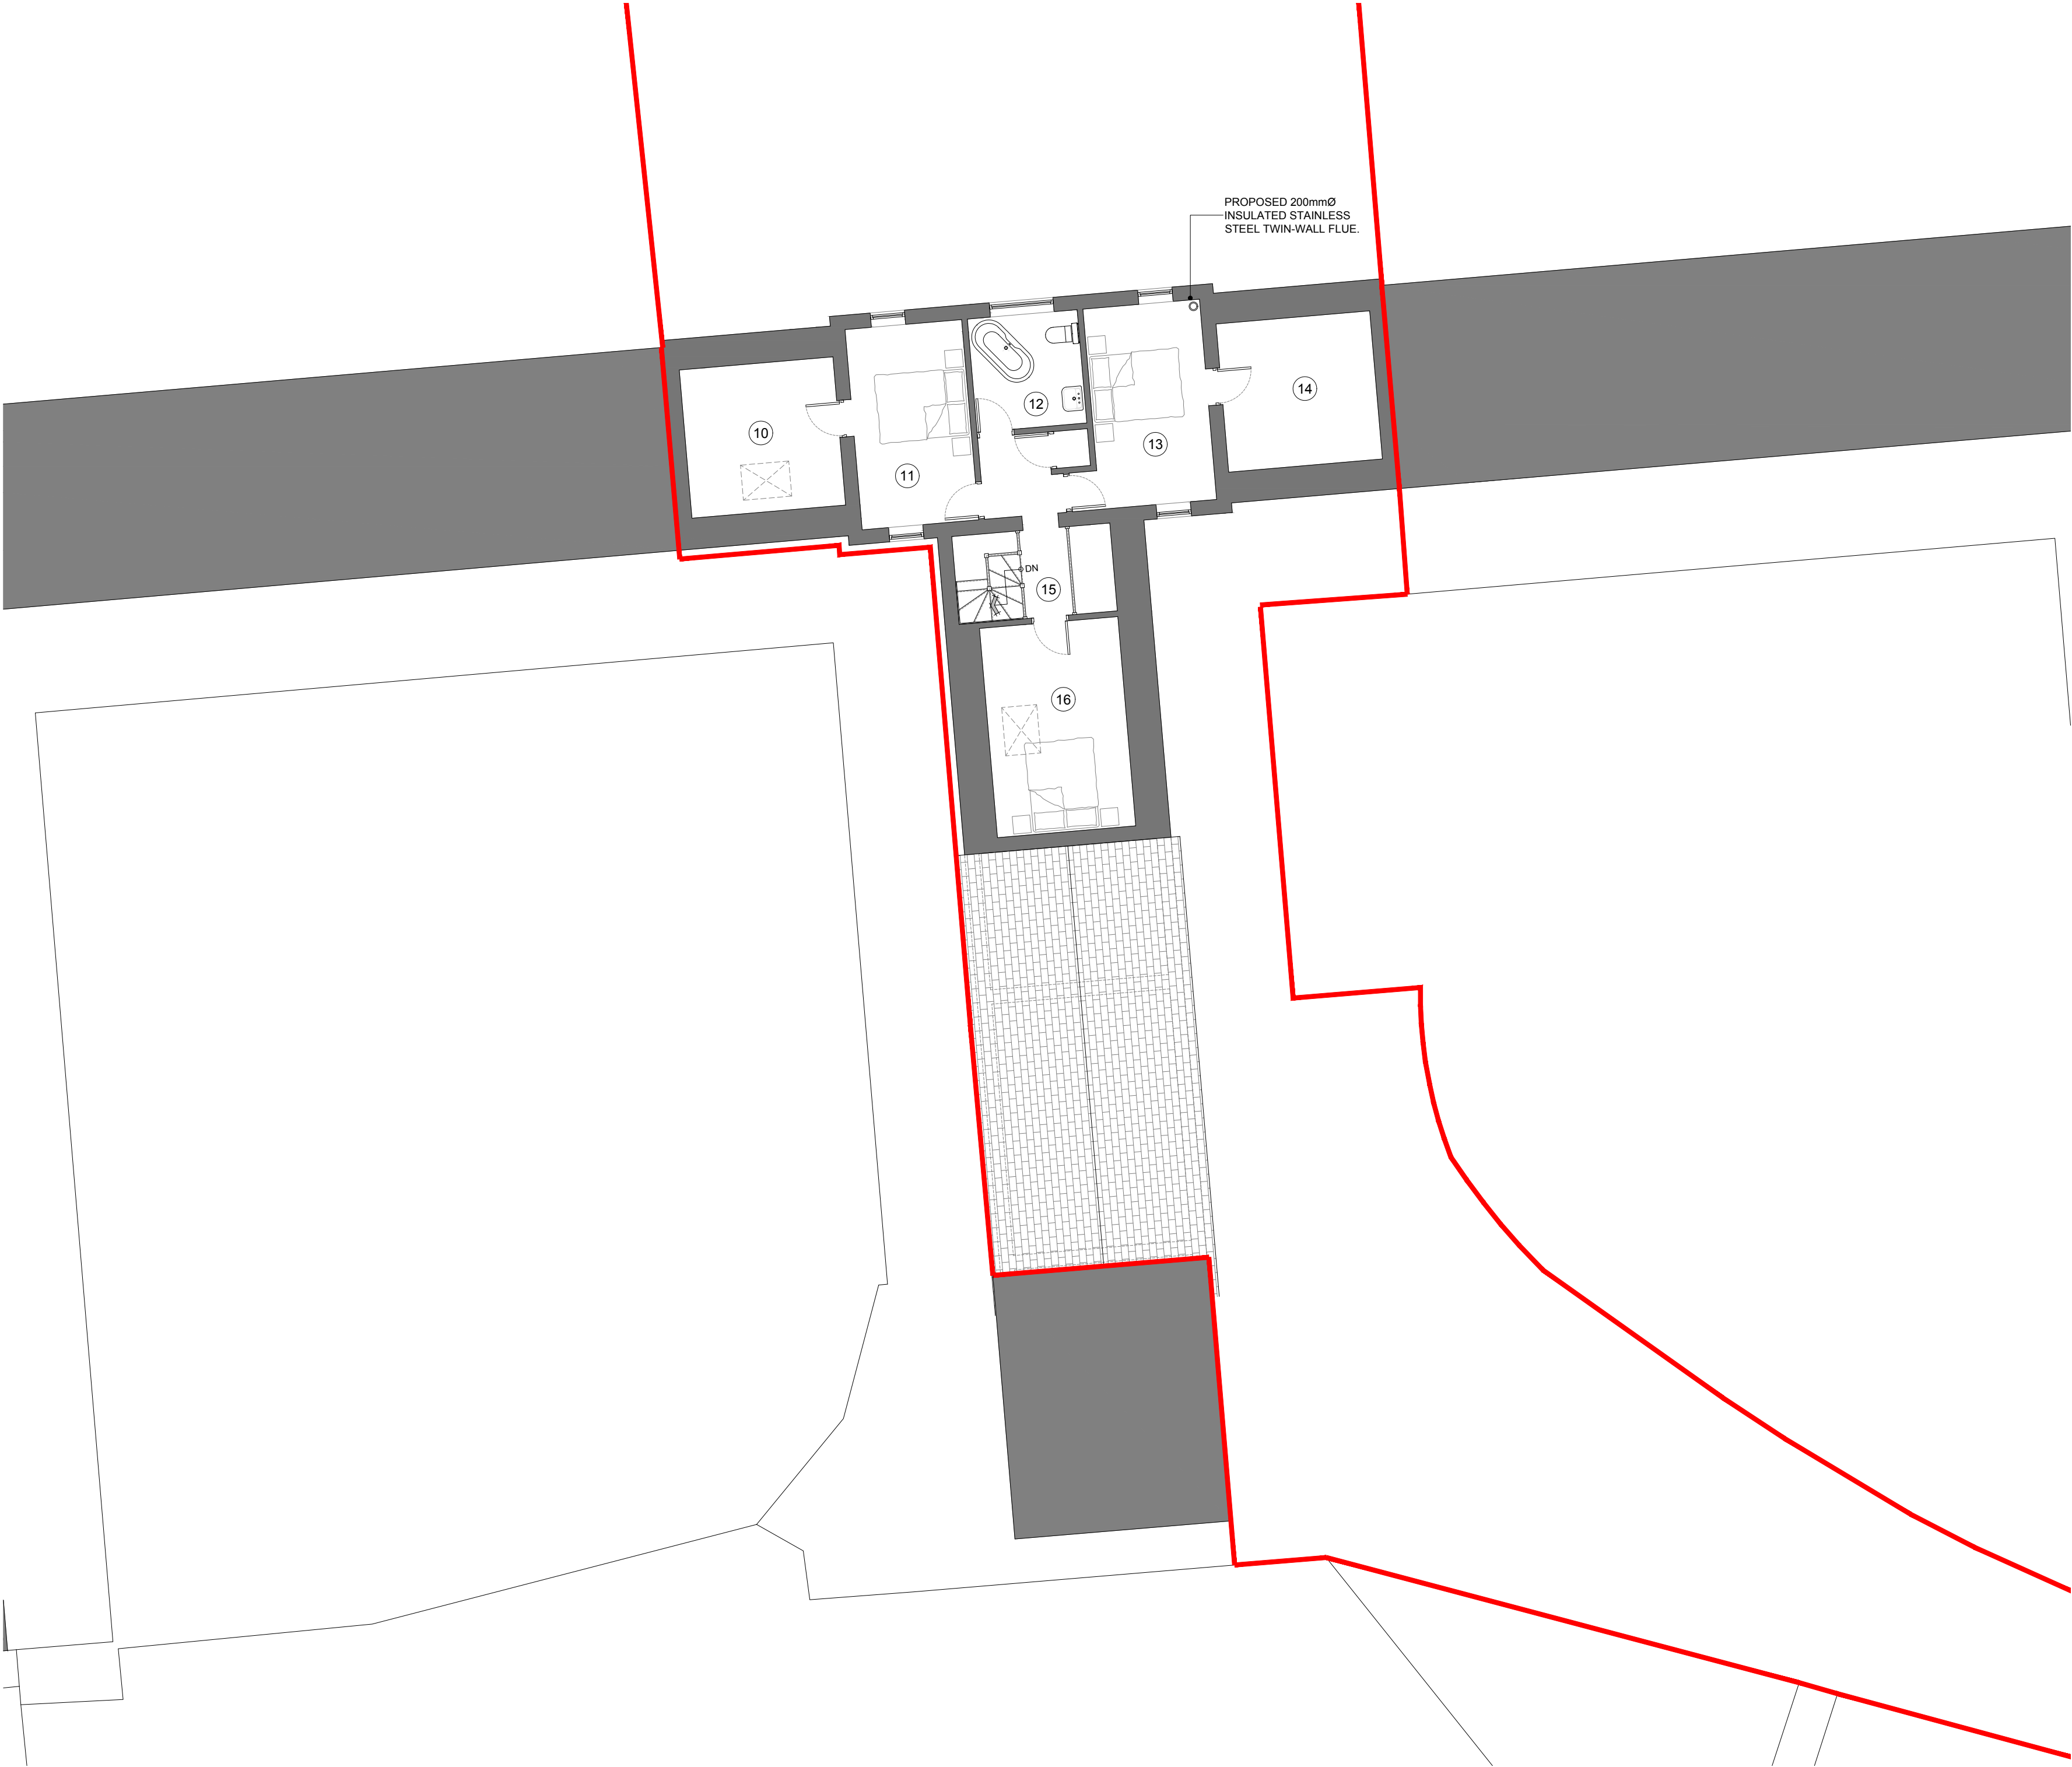

Notes:

- 01. Entrance Hall
- 02. Garage
- 03. Kitchen
- 04. Dining
- 05. Living
- 06. Snug
- 07. Bathroom 2
- 08. Utility
- 09. Bedroom 4
- 10. Dressing
- 11. Bedroom 3
- 12. Bathroom 1
- 13. Bedroom 2
- 14. Dressing
- 15. Landing
- 16. Bedroom 1

Rev.	Date	Detail
-	-	-

Status: **PLANNING**



Tel: 01403 458915 mail: info@atelierbt.co.uk
www.atelierbt.co.uk

Client: **MS HAYES**

Project Title: **3 THE OLD SUSSEX STUD,
COWFOLD ROAD,
HORSHAM, RH13 8JP**

Drawing Title: **PROPOSED FIRST FLOOR PLAN**

Scale:	1:100 A2	Date:	Jul 2026	Drawn:	TMA
--------	----------	-------	----------	--------	-----

Drawing No:	AT - 096 - P10	Rev:	-
-------------	----------------	------	---

The copyright in this document and design is confidential to and the property of Atelier T&B Limited