




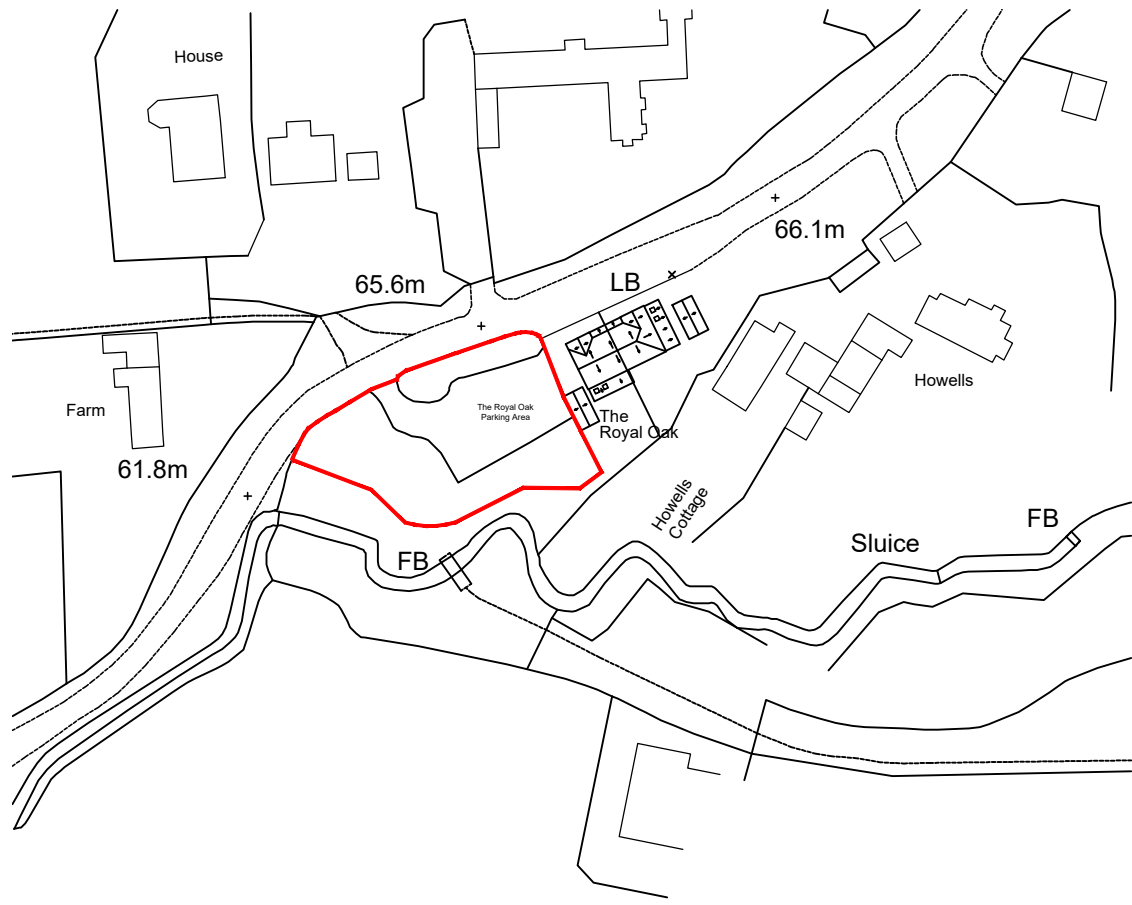


Ordnance Survey (c) Crown Copyright 2021. All rights reserved. Licence number 100022432



SITE LOCATION PLAN (1:1250)

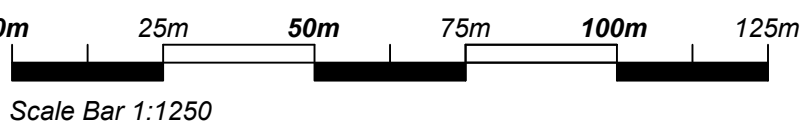



SITE BLOCK PLAN (1:500)

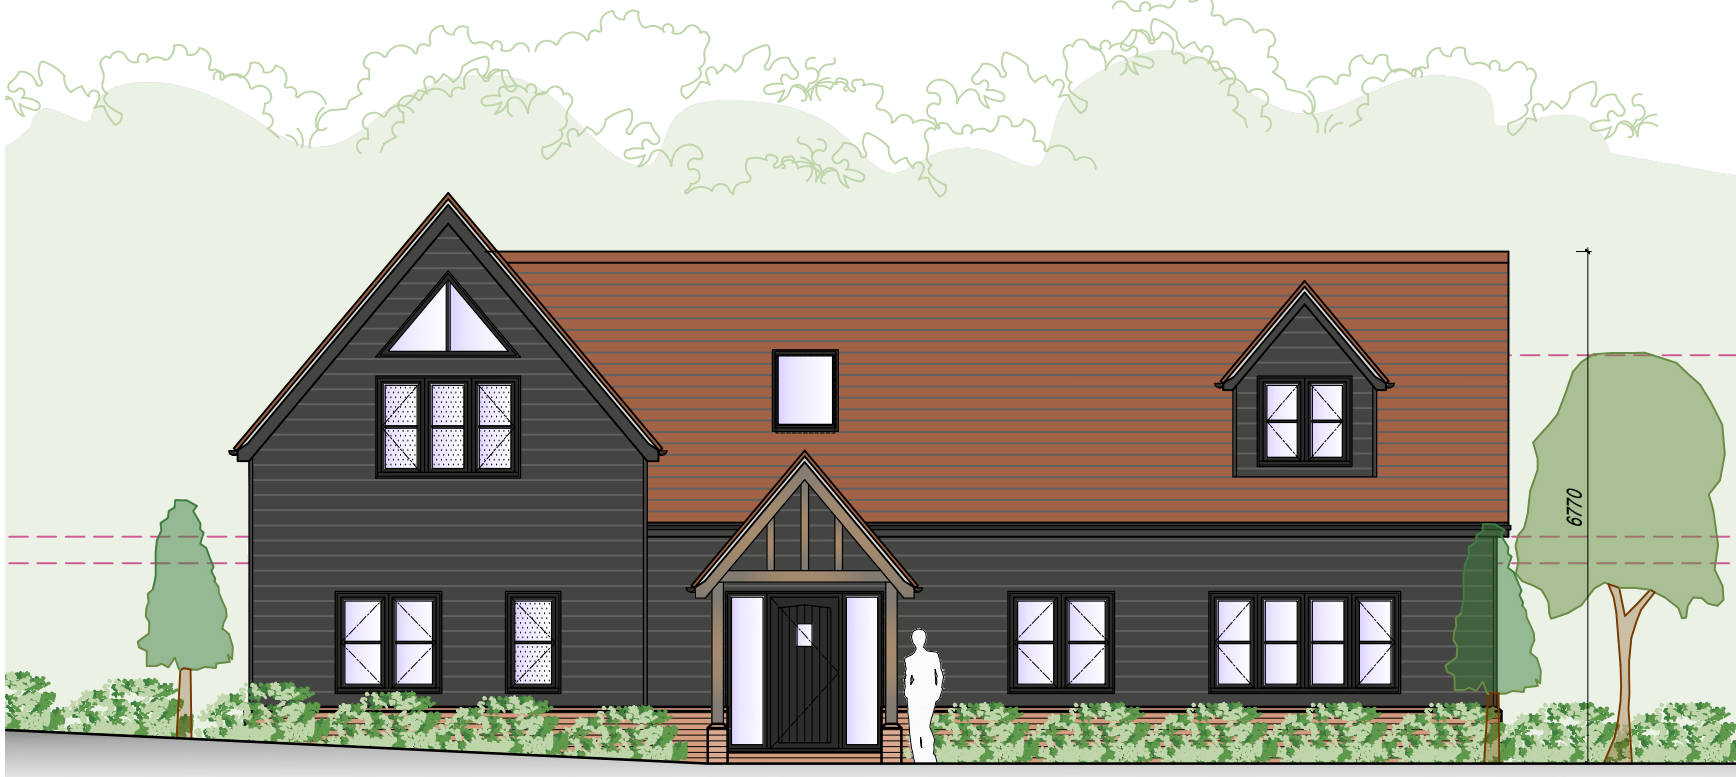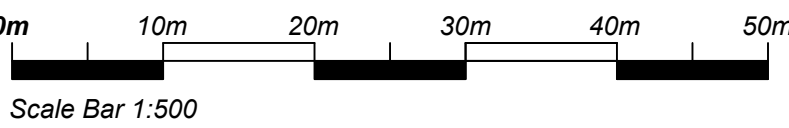



FRONT ELEVATION (1:100)

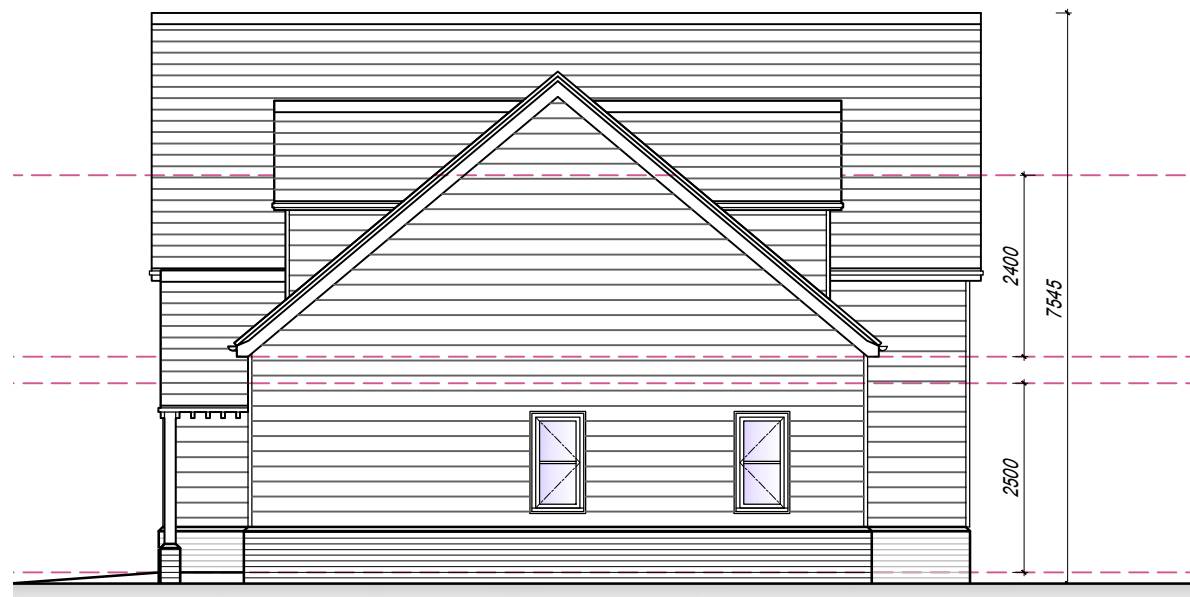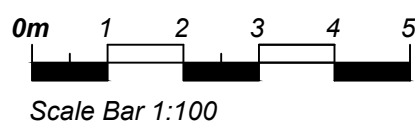


SIDE ELEVATION (1:100)

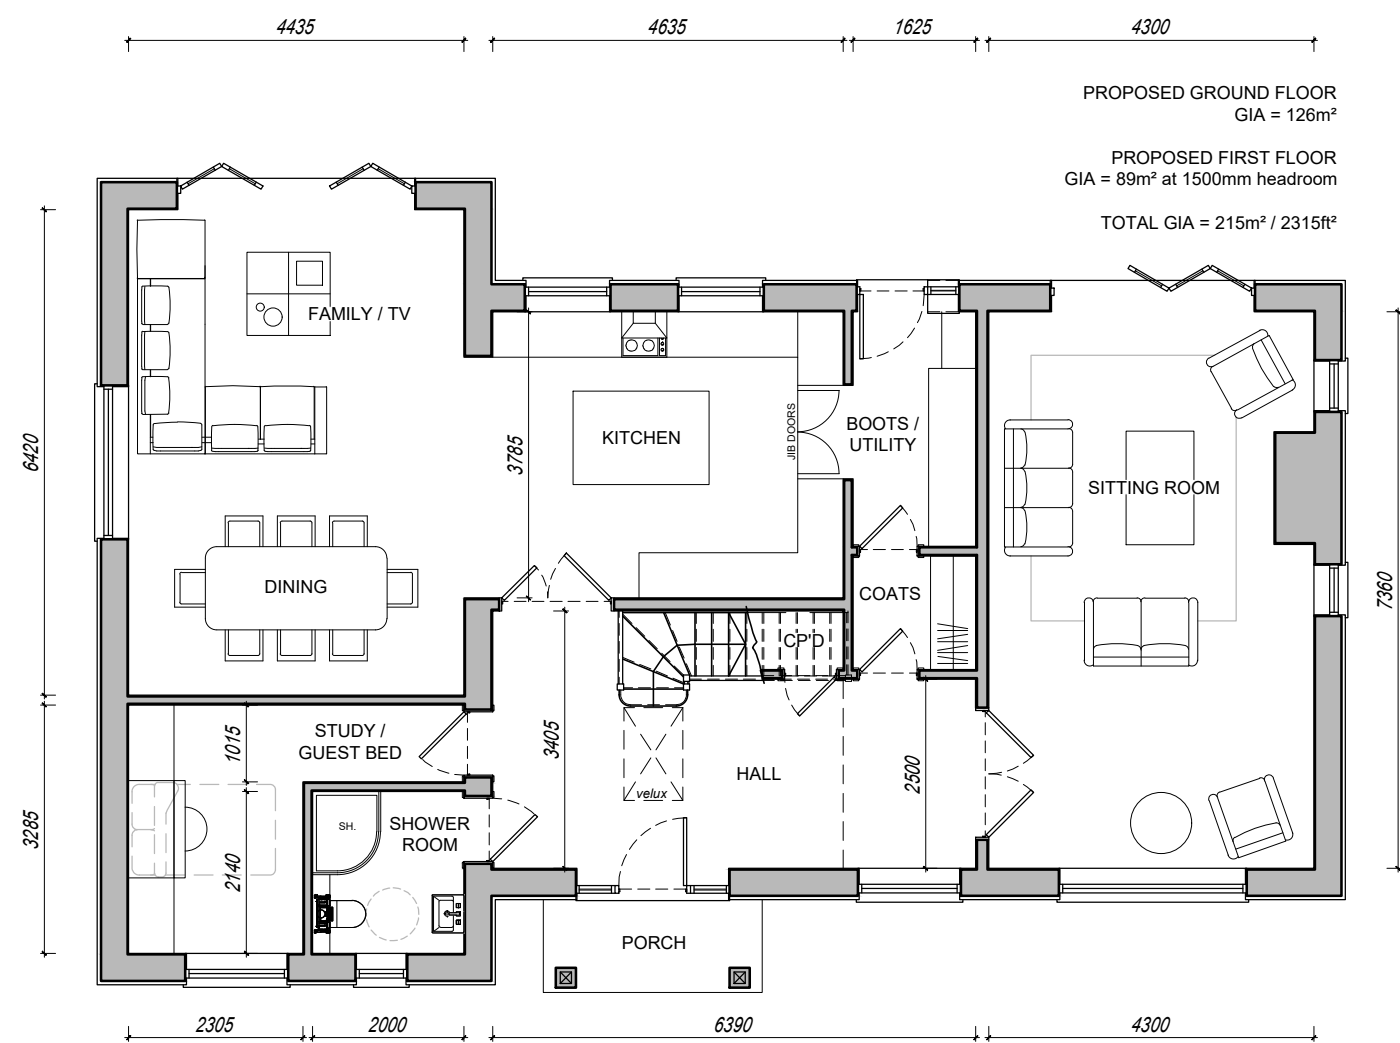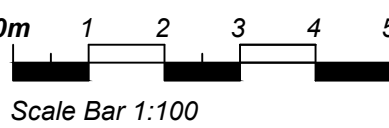



GROUND FLOOR PLAN (1:100)

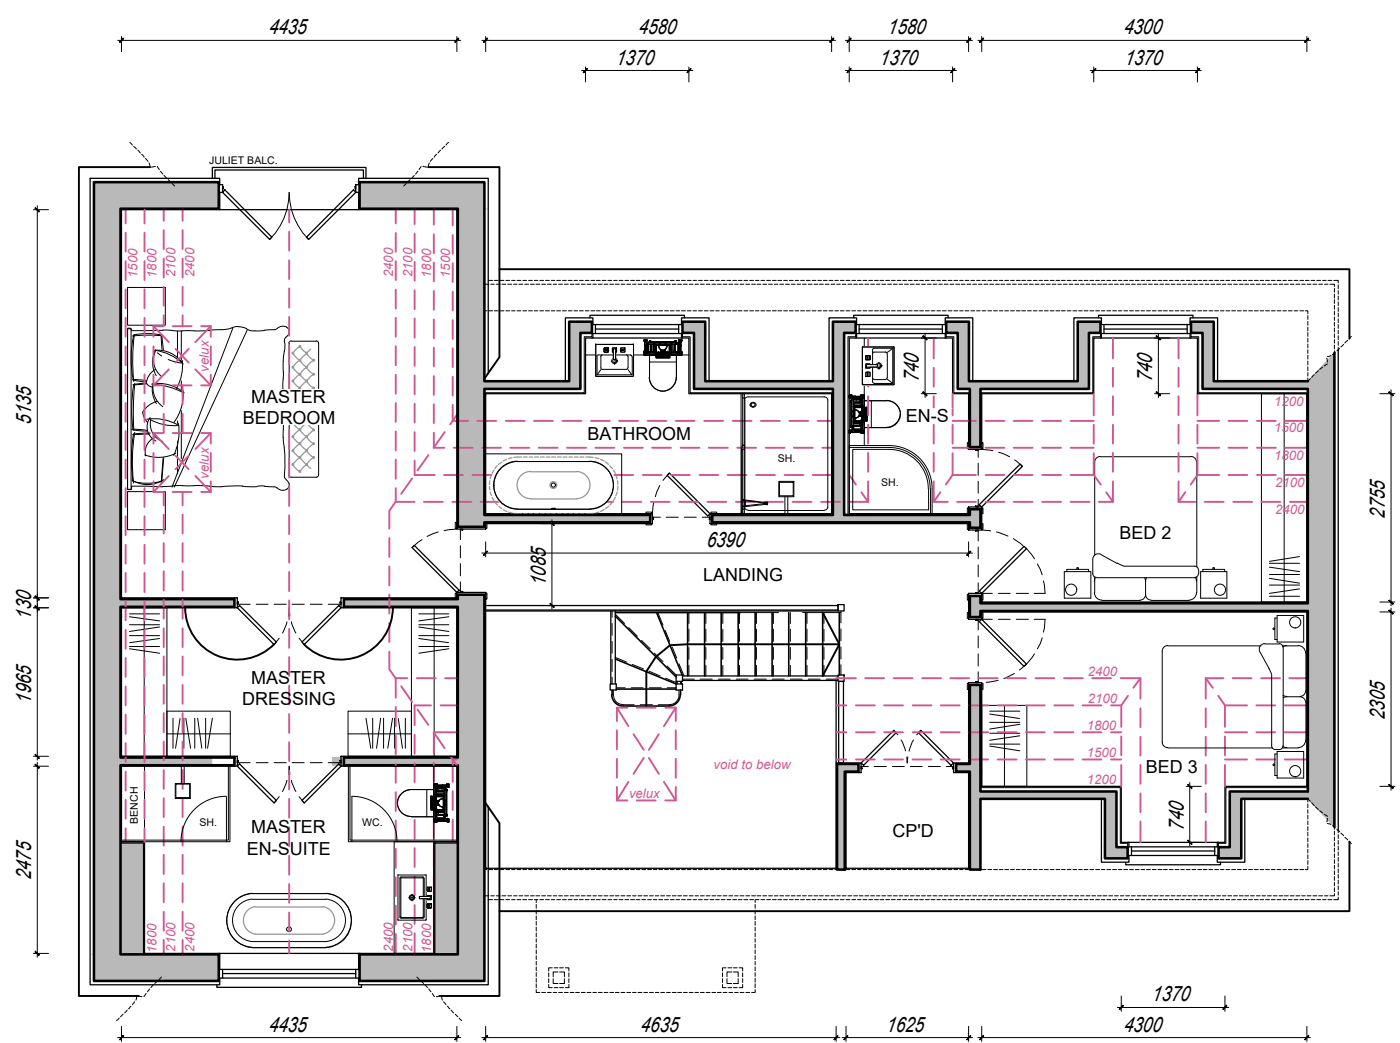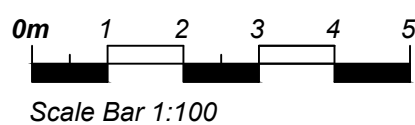


FIRST FLOOR PLAN (1:100)

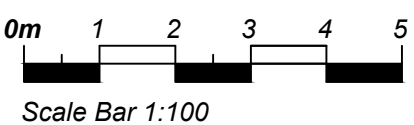

REAR ELEVATION (1:100)

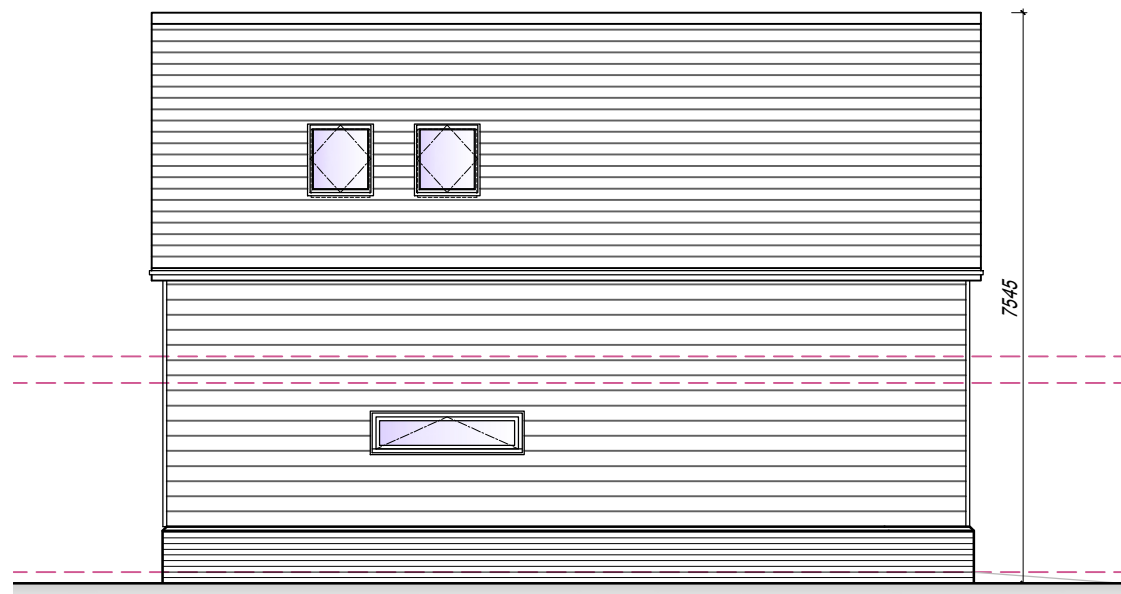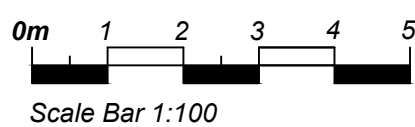

SIDE ELEVATION (1:100)

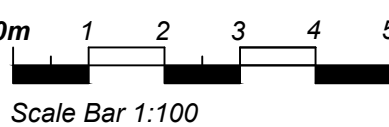

This drawing is to be read in conjunction with all other relevant drawings and specifications.
Do not scale from this drawing. Use figured dimensions only. All levels and dimensions to be checked on site. All dimensional discrepancies are to be brought to the immediate attention of DMA BUILDING DESIGNS.
Responsibility cannot be accepted for alteration and/or deviation from this design without prior knowledge of DMA BUILDING DESIGNS.
Copyright reserved. This drawing may only be used for the client and location specified in the title block. It may not be copied or disclosed to any other third party without prior written consent from DMA BUILDING DESIGNS.
Prior to any works commencing on site, DMA BUILDING DESIGNS is to be contacted regarding the current status, revision or regulatory approval of this drawing.

Notes

P1	LOCATION & BLOCK PLANS UPDATED	JUNE 2026
REV	DESCRIPTION	DATE

DMA BUILDING DESIGNS
UNIT 4B, RUDGWICK BRICKWORKS, LYNNICK ST.
RUDGWICK, HORSHAM, WEST SUSSEX, RH12 3DH.
TEL No 01403 822220 Mobile 07730 32447
Email - admin@dmabuildingdesigns.co.uk

CLIENT

PROJECT
THE ROYAL OAK (PARKING AREA)
FRIDAY STREET, RUSPER,
WEST SUSSEX, RH12 4QA

DRAWING
PROPOSED NEW DWELLING

STATUS
FEASIBILITY

SCALE @ A1	DATE	DRG No	REVISION
VARIES	JANUARY 2026	DE962 / 100	P1