




Front Elevation

Side Elevation

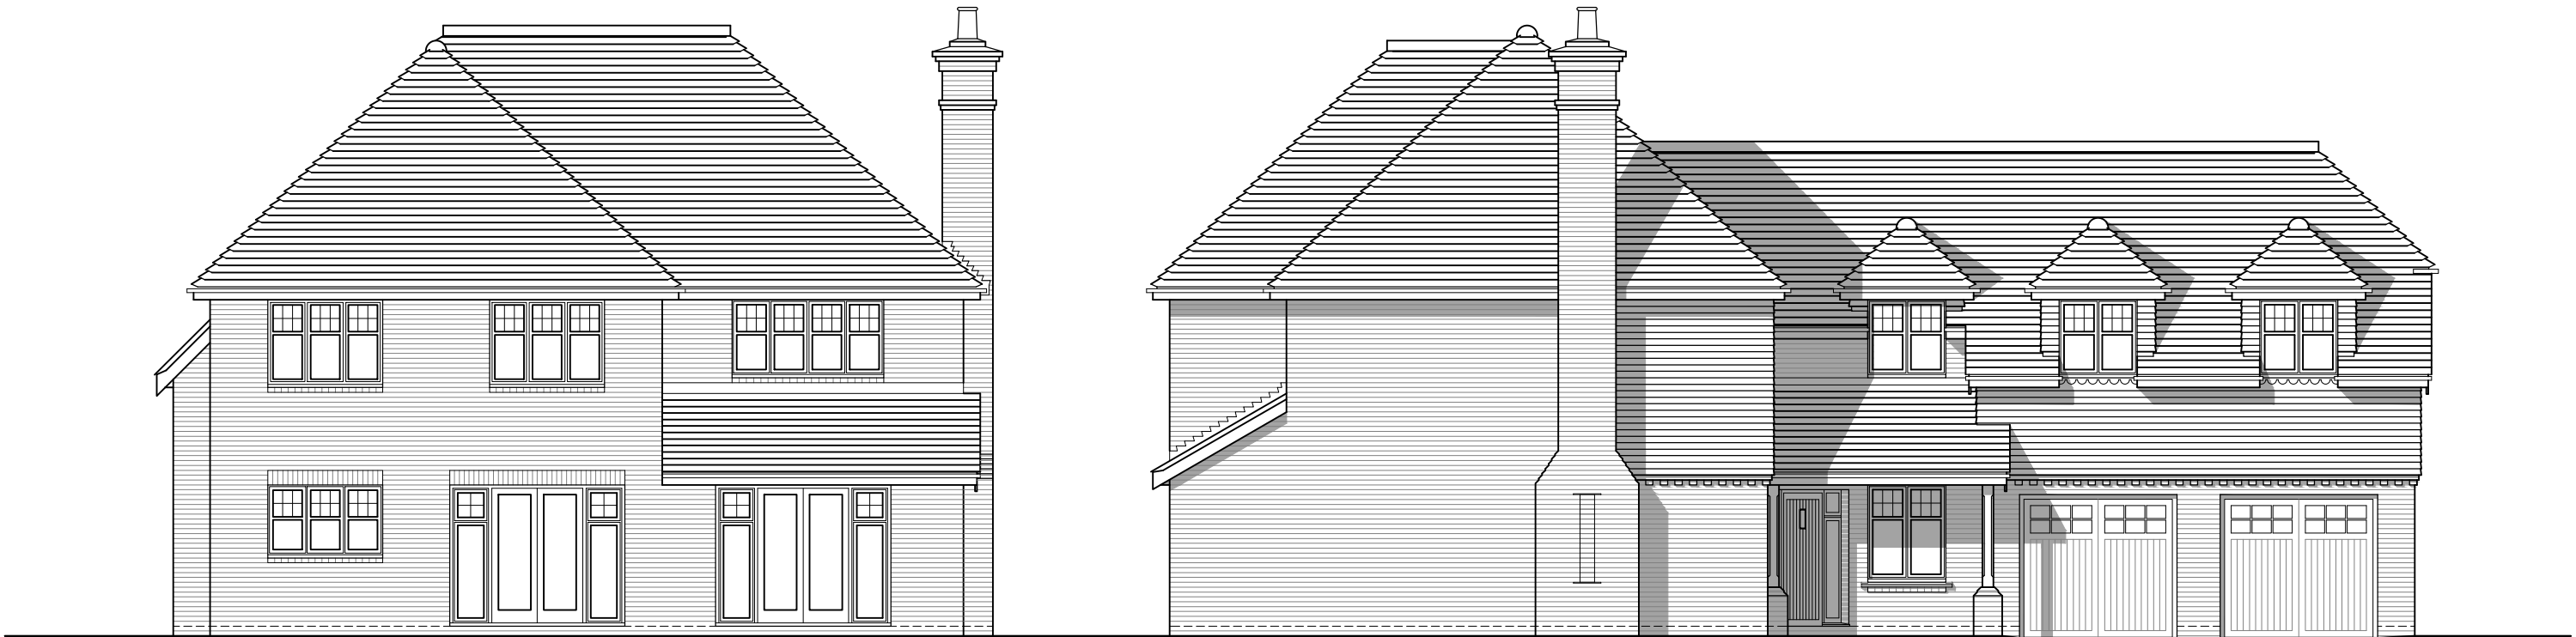

Rear Elevation

Side Elevation

SCALE 1:100@A3		REV		DATE	REVISION	REV		DATE	REVISION	DEVELOPMENT		DRAWING TITLE		Berkeley Designed for life Berkeley Homes (Southern) Limited Berkeley House, Bay Tree Avenue Leatherhead Surrey, KT22 7UE Tel: (01372) 370400	
0 2m 4m 6m		B		13.07.20	Chimney added to Living Room.					LAND WEST OF WORTHING ROAD SOUTHWATER PHASE 5		PLOT 3 ELEVATIONS			
										DRAWN RJW		DATE MAY 2020		DRG NO. S835/P3/02	
												REVISION B			