
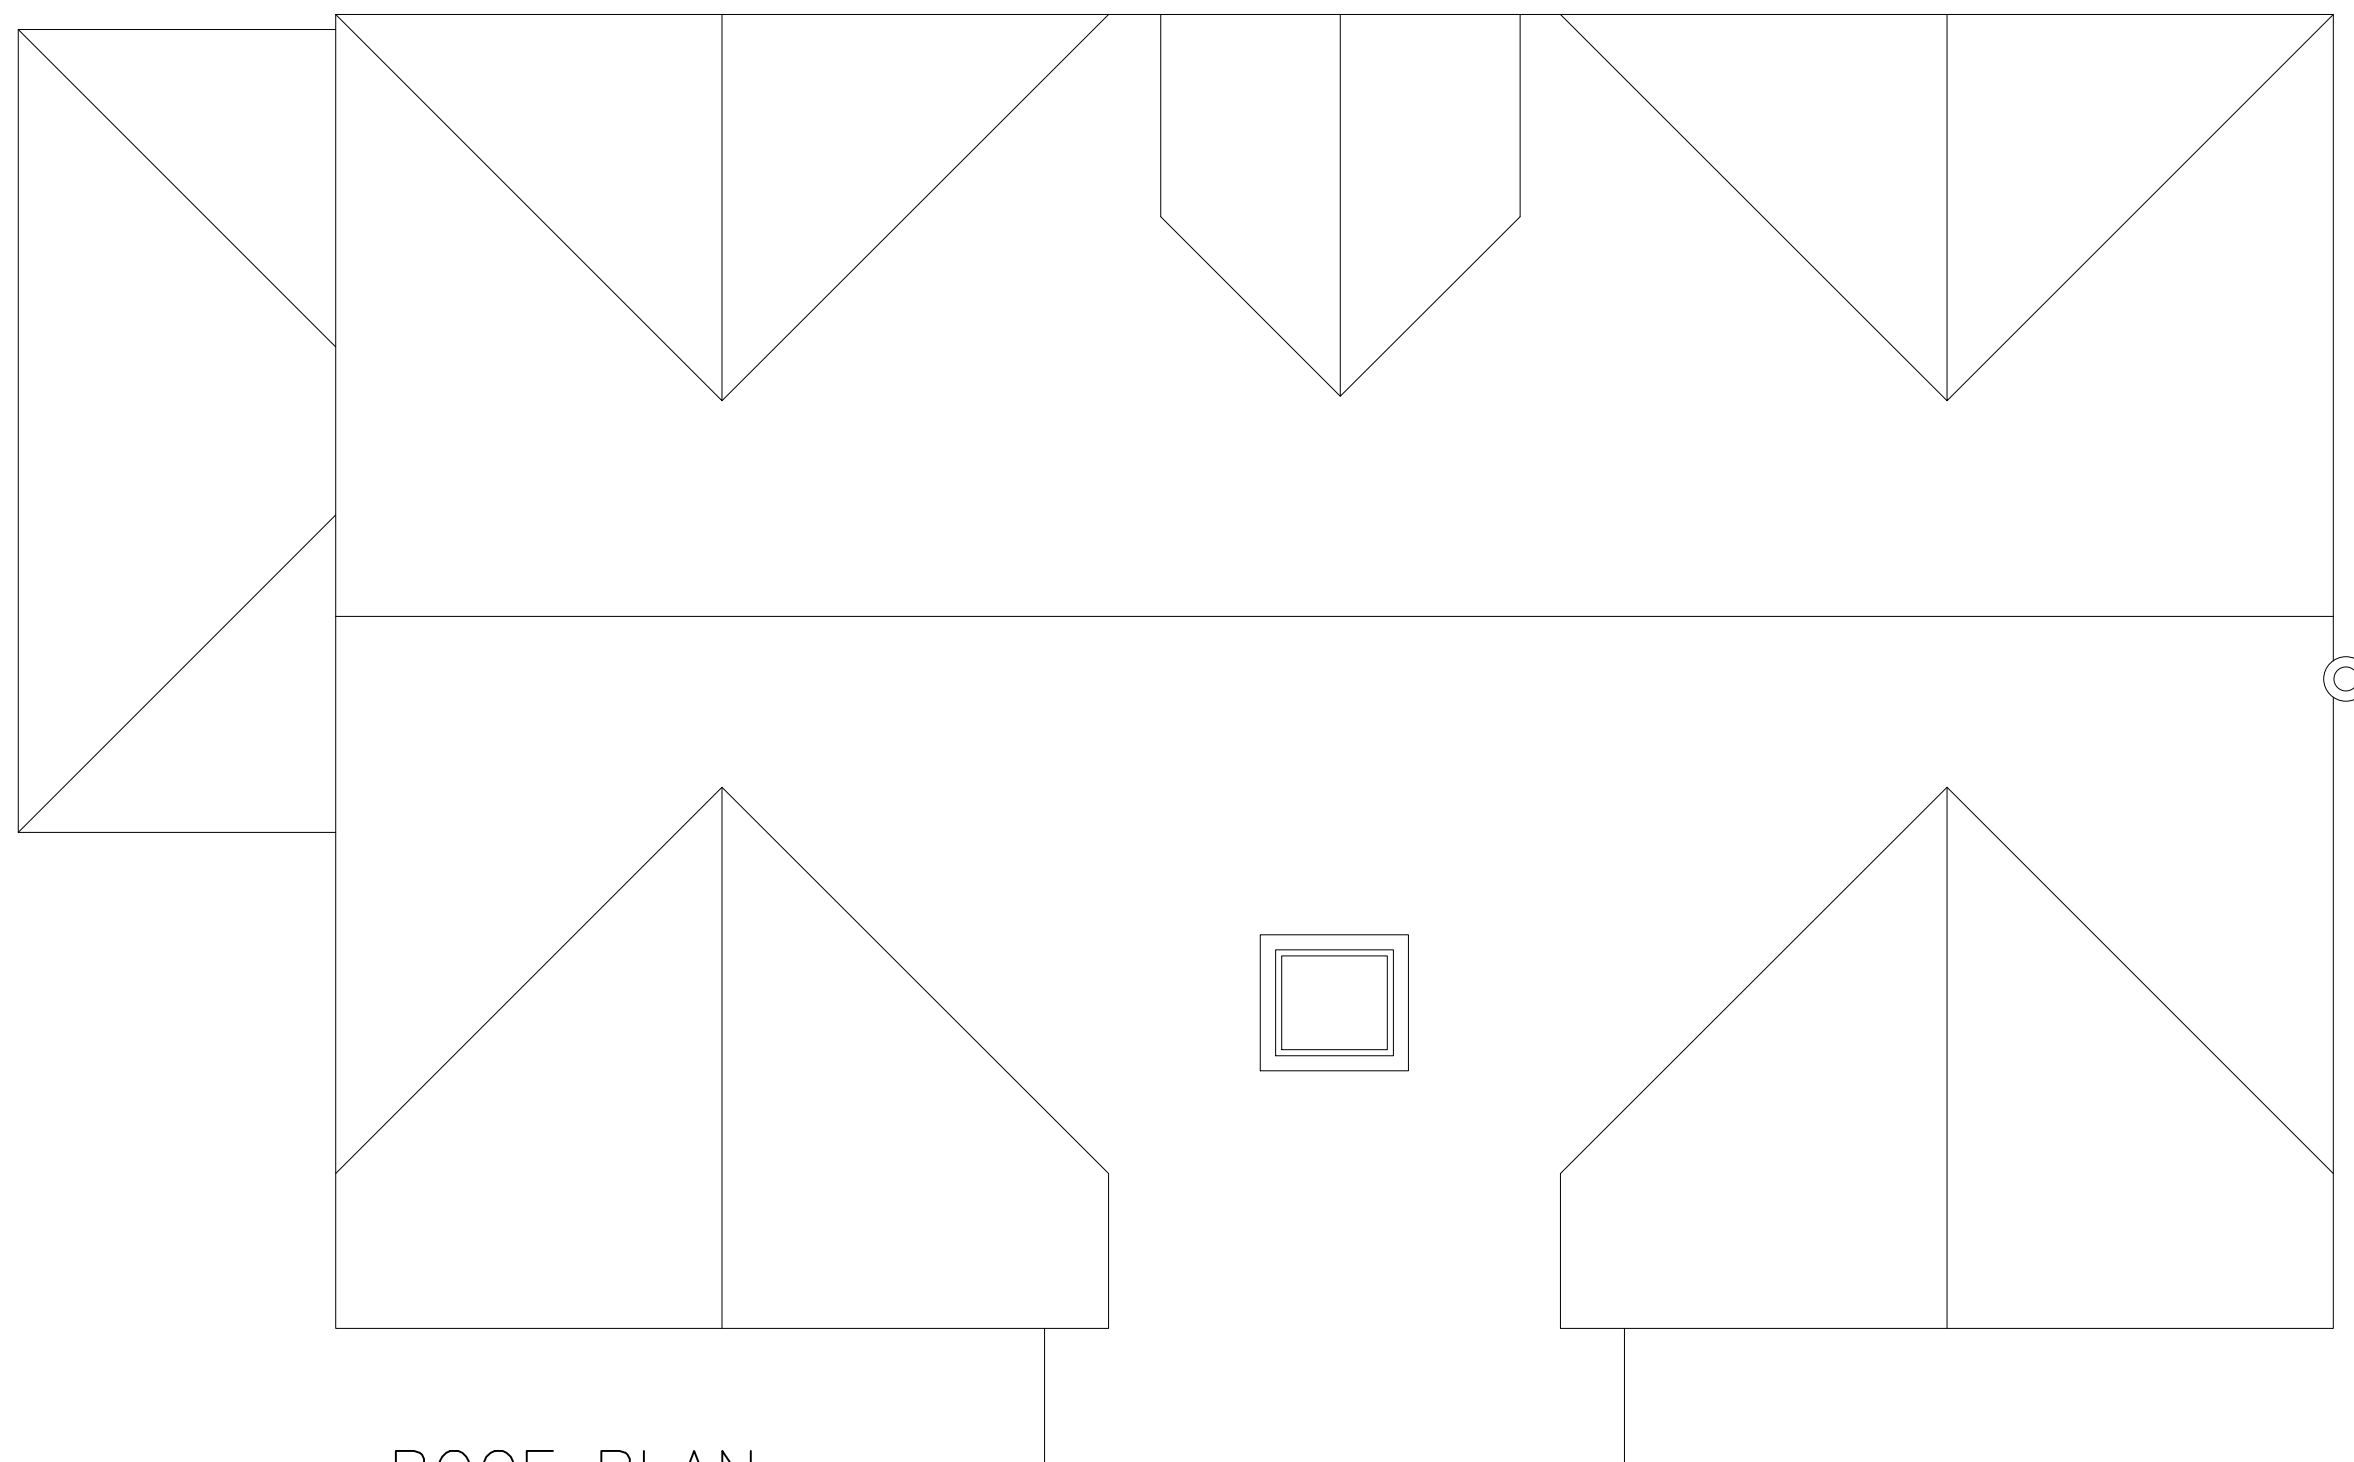


© COPYRIGHT IN THIS DRAWING AND WORK EXECUTED IS AND REMAINS THE PROPERTY OF SCANDIA-HUS LIMITED AND OR ITS SUBSIDIARIES IN ACCORDANCE WITH THE PROVISIONS OF THE COPYRIGHT ACT. PERMISSION TO PRODUCE COPIES OR MODIFIED DRAWINGS IN WHOLE OR IN PART FOR ANY PURPOSE SHOULD BE OBTAINED FROM SCANDIA-HUS LIMITED & ANY SUCH REPRODUCTIONS SHOULD INCLUDE THIS & THE FOREGOING STATEMENT

[illegible]

ROOF PLAN

 

scandiahus

FOR MR + MRS SHERRARD
SITE
KESTREL FARM, HARBOLETS ROAD,
WEST CHILTINGTON, WEST SUSSEX
RH20 2LQ

TITLE

PROPOSED DWELLING
ROOF PLAN

C/No. 966676	O/No.	SCALE 1:50 @A2
-----------------	-------	-------------------

DRAWN
JP
DATE
21/10/25

DRAWING NUMBER
03B

REV A