



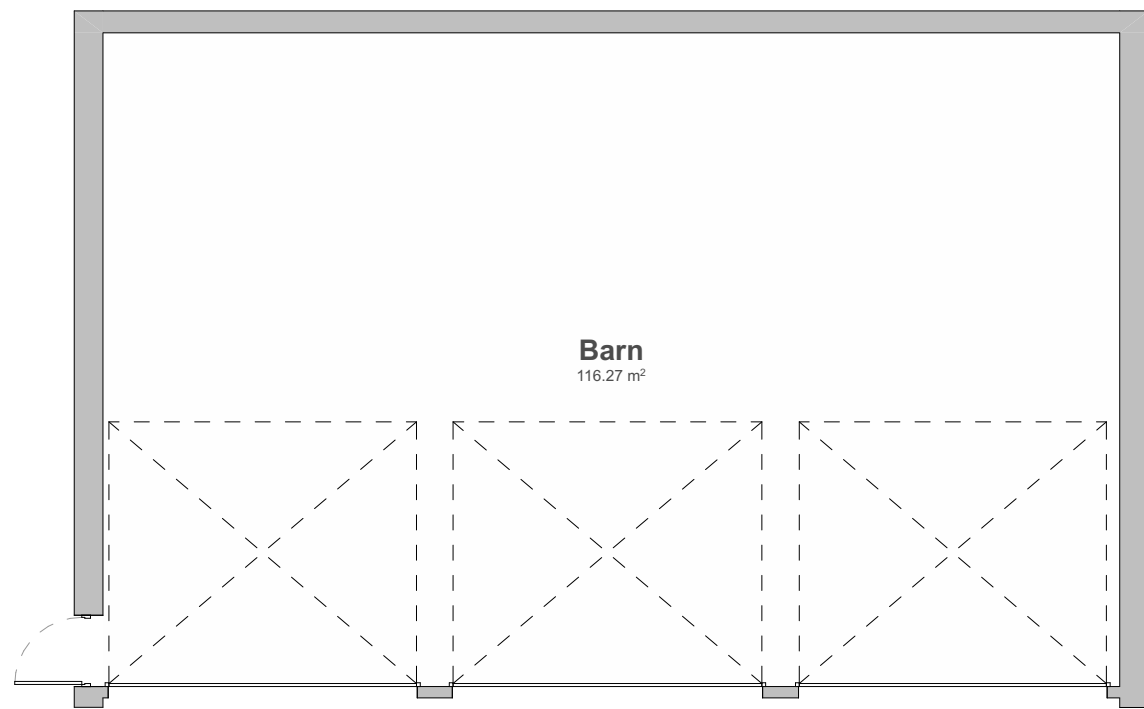

Existing Ground Floor Plan

Scale 1:100 @ A3

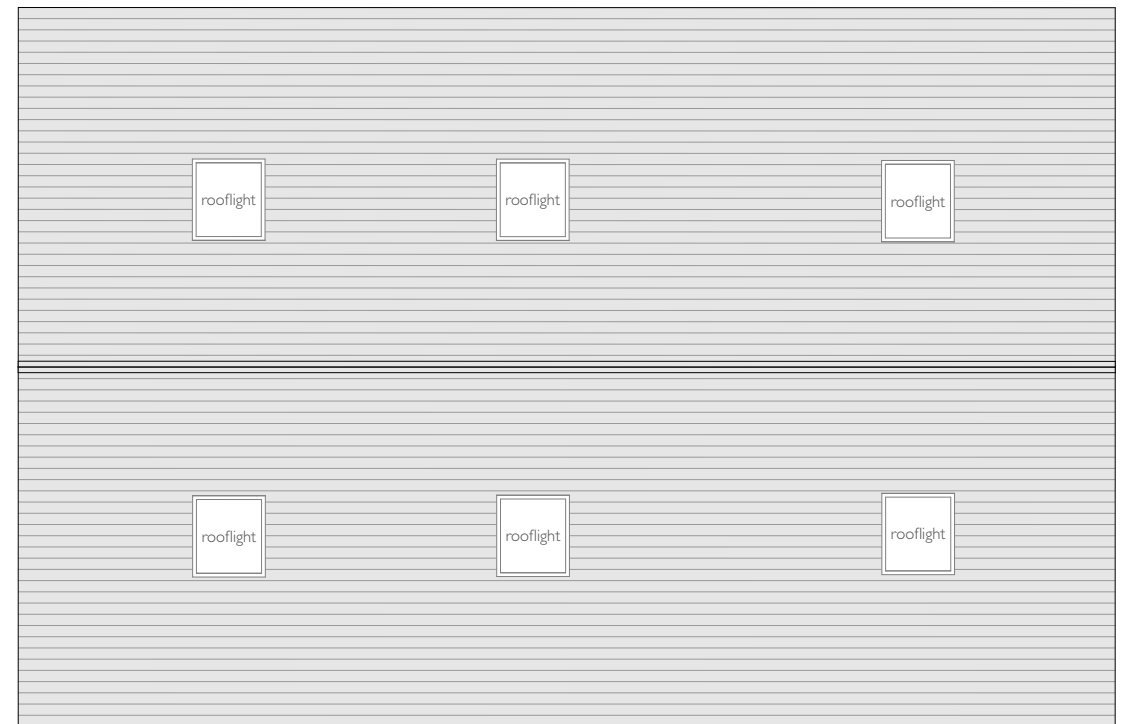

Existing Roof Plan

Scale 1:100 @ A3



Sheridan House,
112-116 Western Road,
Hove, BN3 1DD

01273 980820
brighton@pmr-architecture.co.uk
www.pmr-architecture.co.uk

Client: Harry & Lorraine Sherrard
Project: Kestrel Farm, Harbolets Road, West Chiltington, RH20 2LQ
Drawing Title: Existing Floor Plans
Drawing No: 23.94_PL_003
Revision:
Date: April 2025
Status: PLANNING
Scale: 1:100 @ A3

