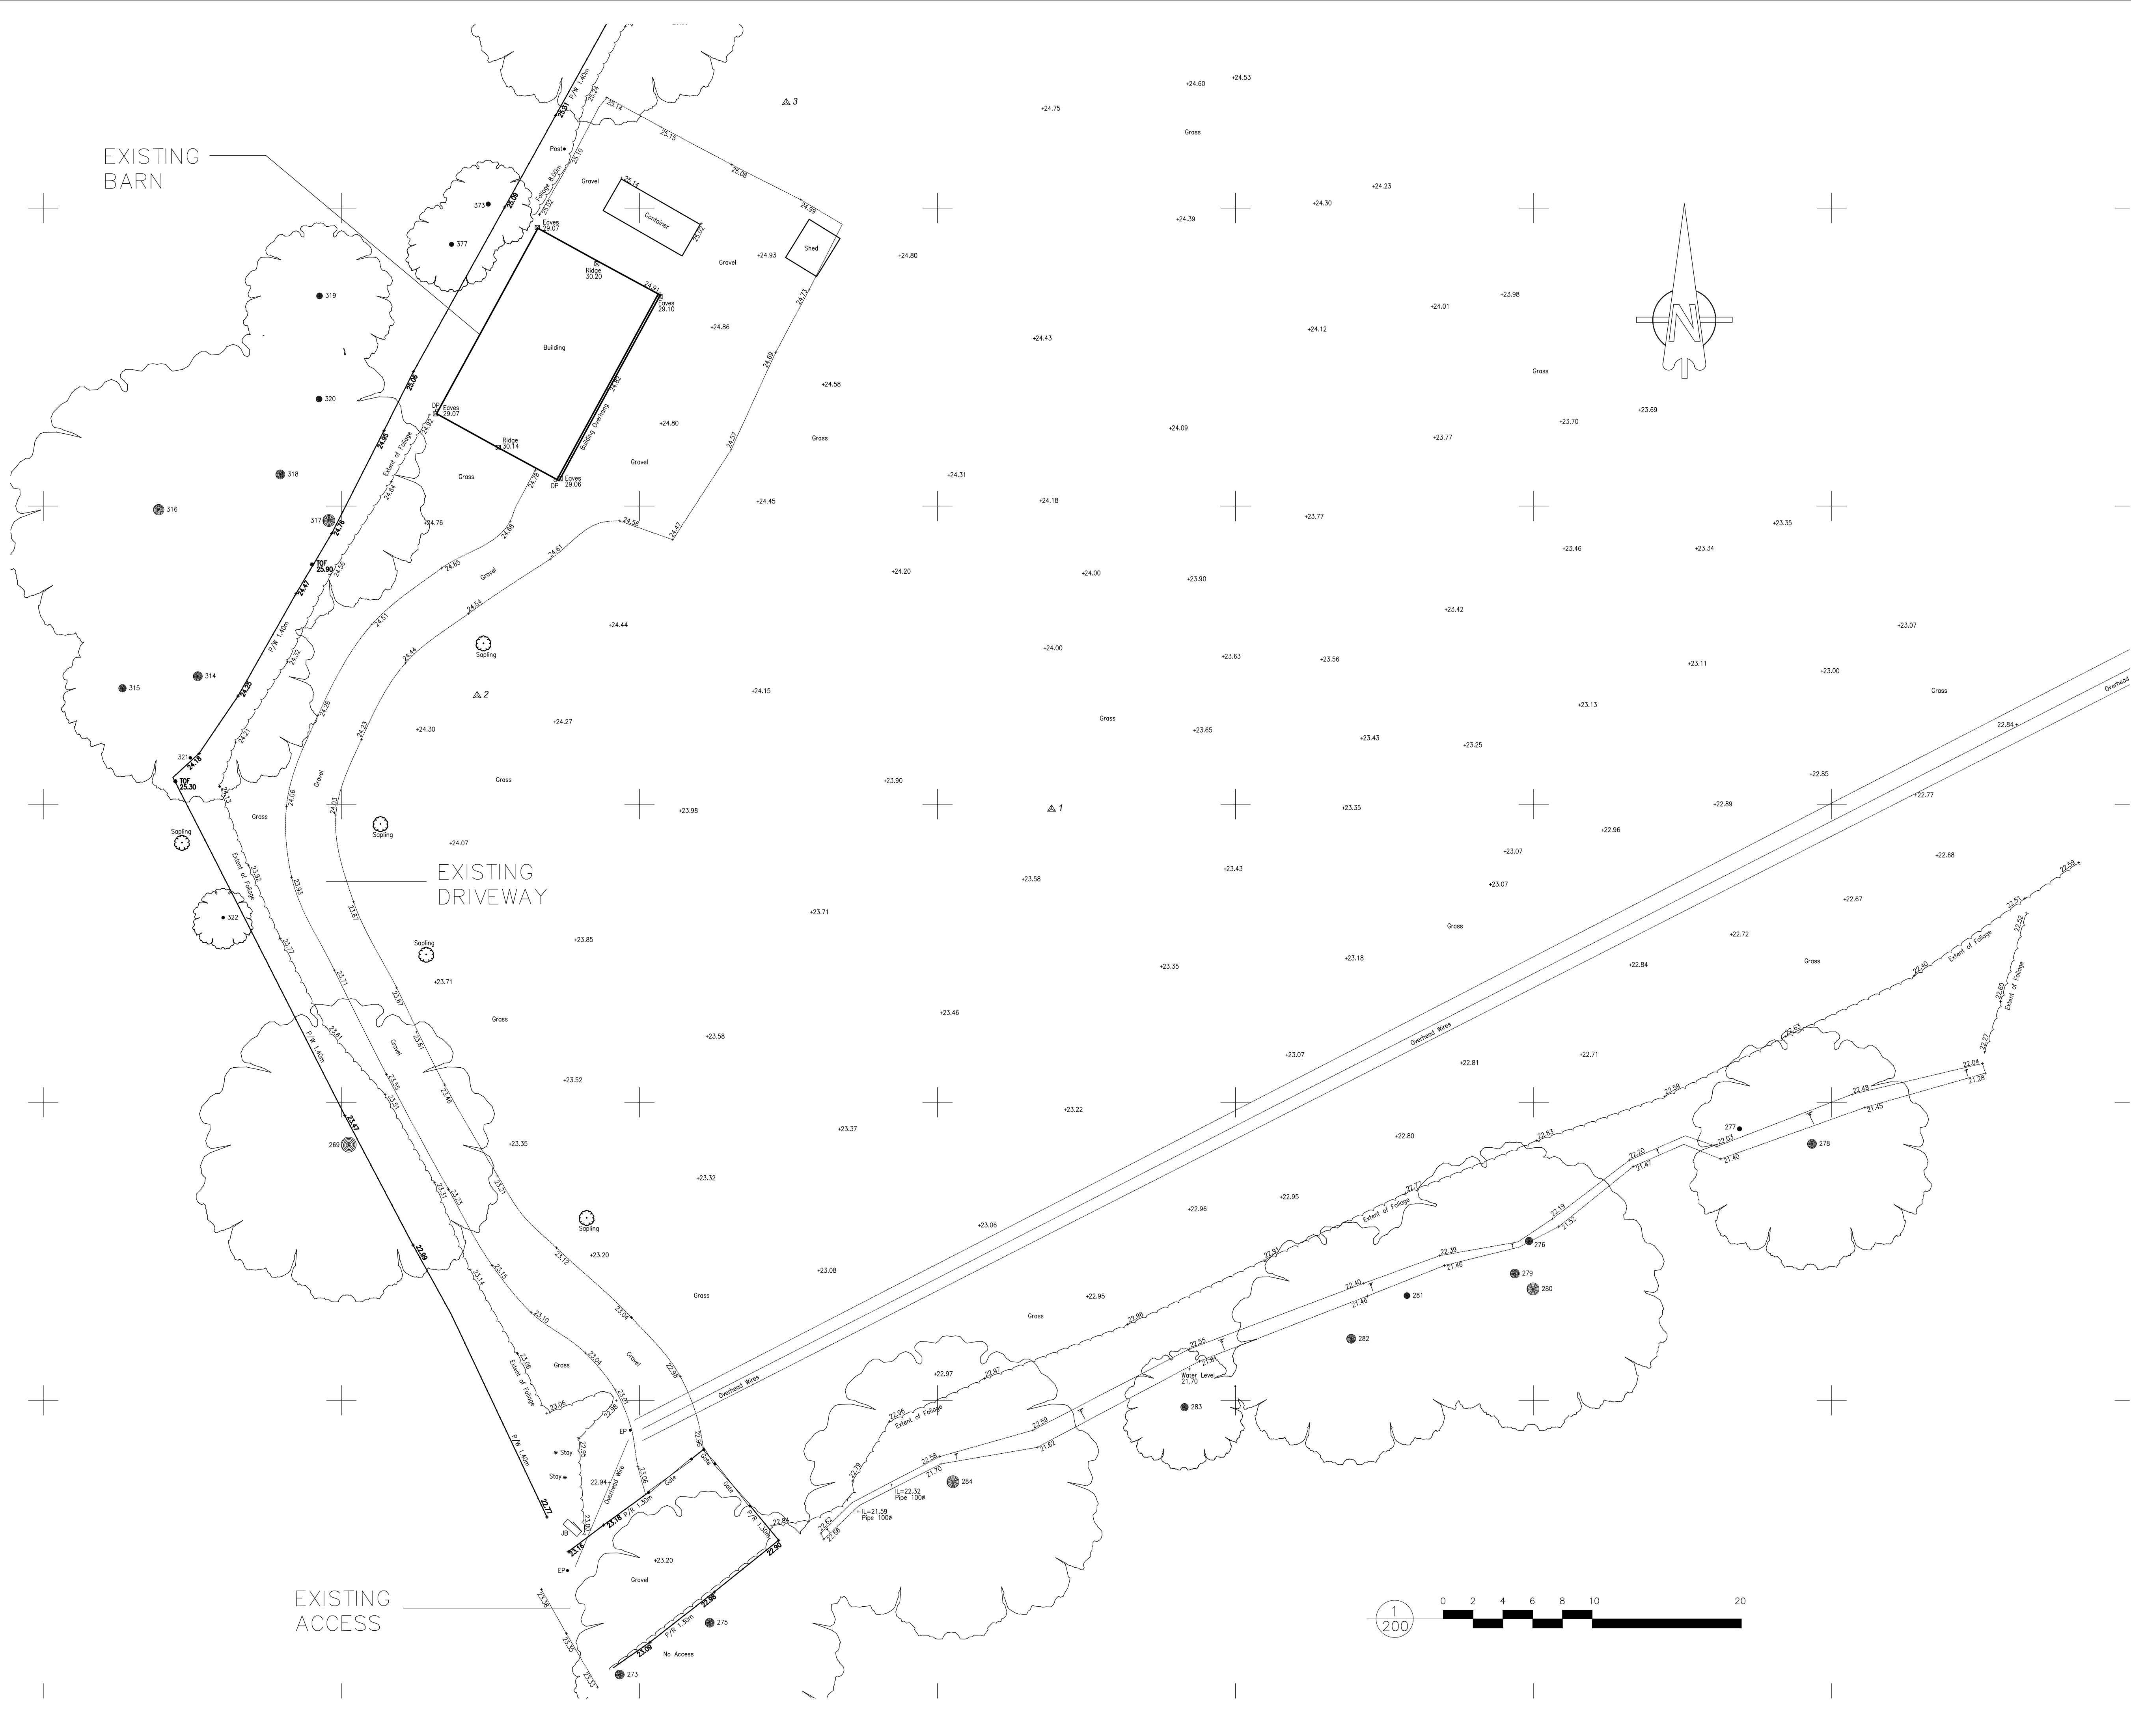


[illegible][illegible]

scandiahus

SCANDIA-HUS BUSINESS PARK,
FELCOURT ROAD, FELCOURT, EAST GRINSTEAD
WEST SUSSEX, RH19 2LP : TEL 01342 8380

MR + MRS SHERRARD
ESTREL FARM, HARBOLETS ROAD
WEST CHILTINGTON, WEST SUSSEX
BN20 2LQ

EXISTING SITE PLAN

No.	O/No.	SCALE
66676		1:200 @A1

DRAWN 	DRAWING NUMBER EX01
--	------------------------

1/10/25

KEY