




EXISTING
FRONT ELEVATION
N FACING

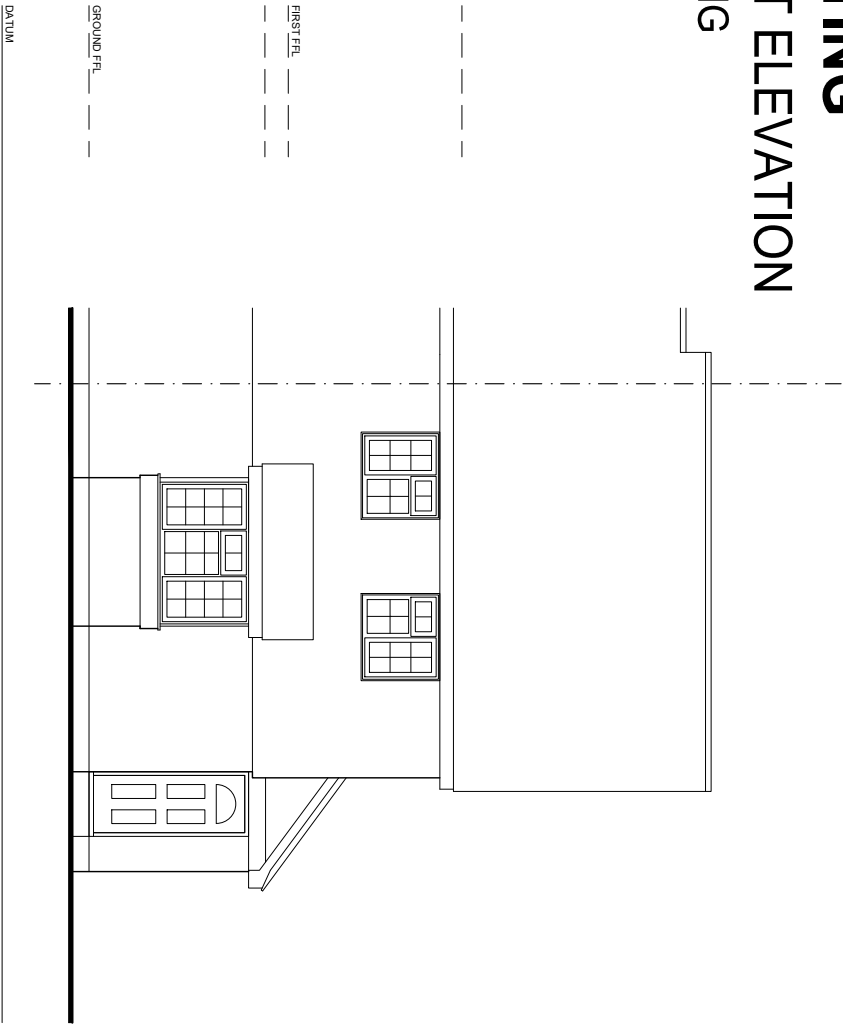



PROPOSED
FRONT ELEVATION
N FACING

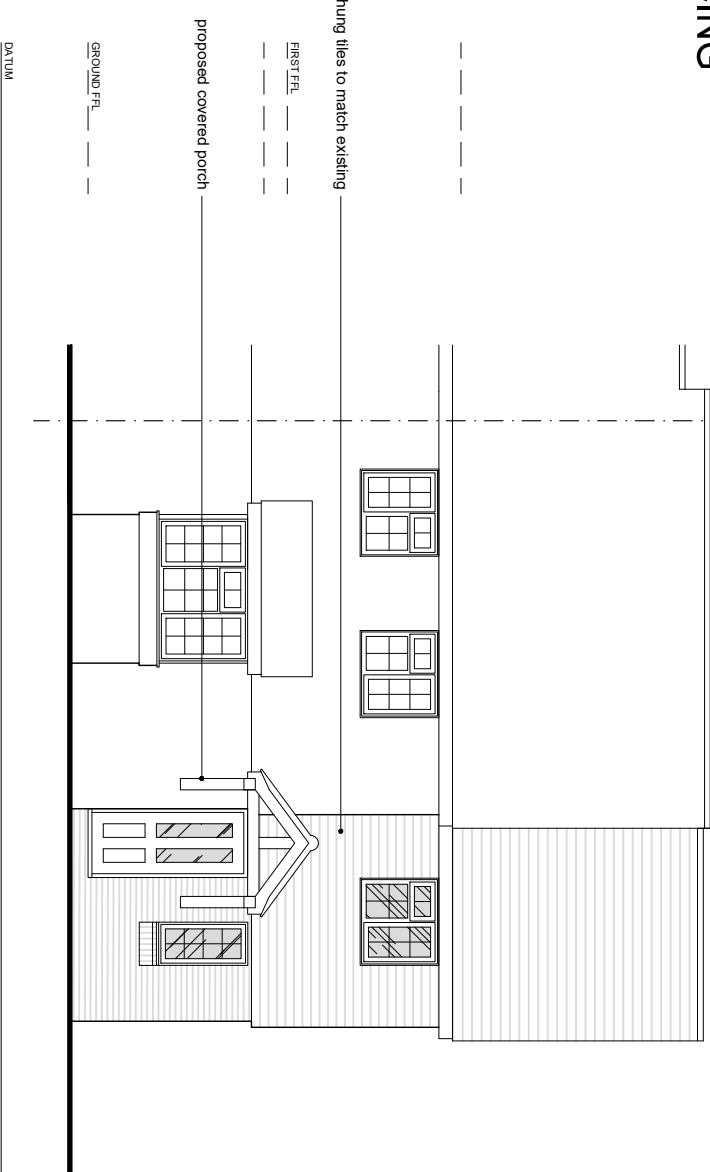

EXISTING
REAR ELEVATION
S FACING

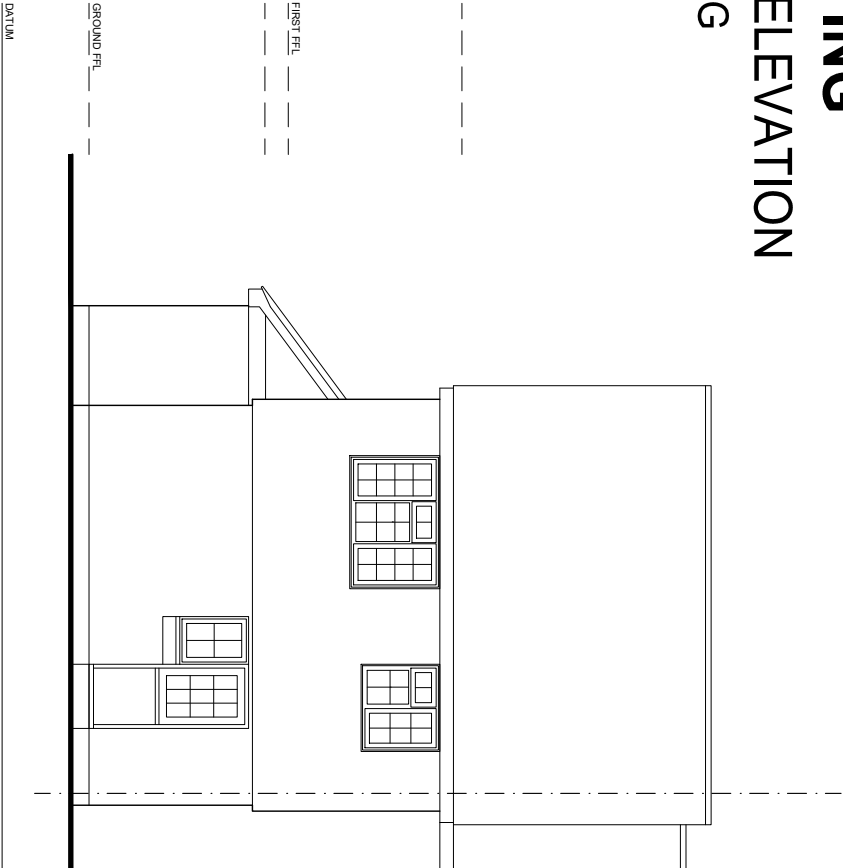

PROPOSED
REAR ELEVATION
S FACING

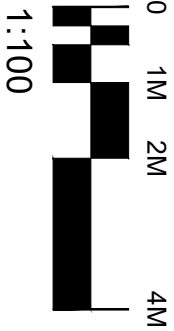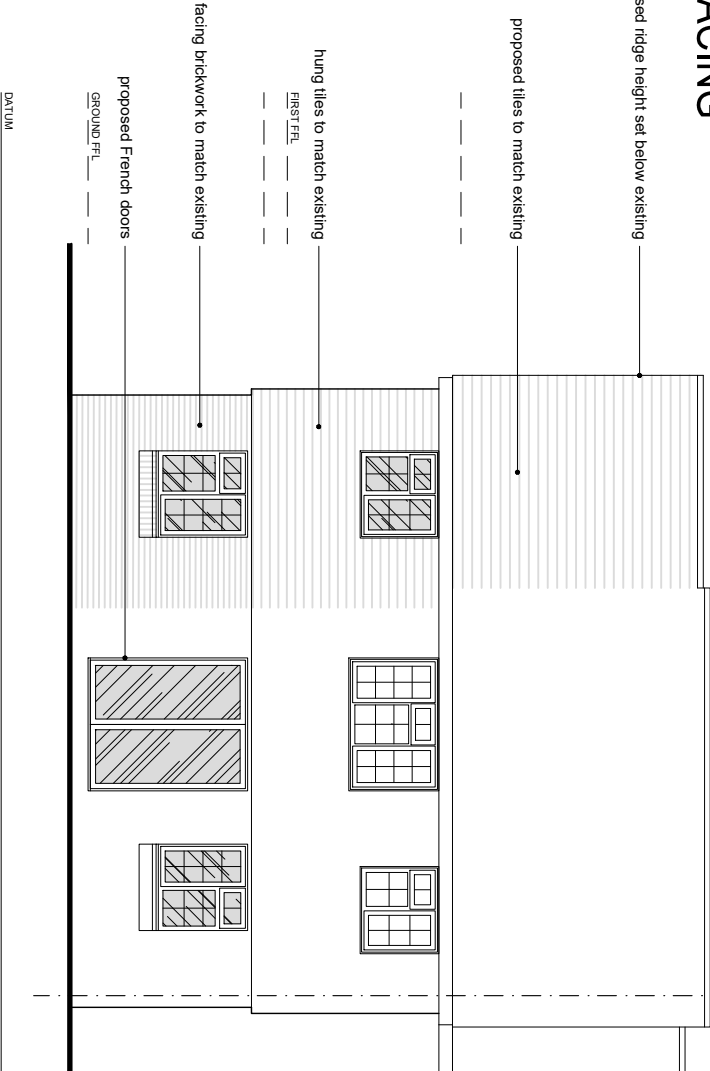

Rev.	Date	Details
Project:		
24 Burns Close		
Horsham		
RH12 5PF		
Content:		
P L A N N I N G		
Proposed & Existing		
Front & Rear Elevations		
North:		
Drawn By: SAR		
Date: 03.11.25		
Scale: 1:100@A3		
Rev: -		
Notes:		
Figured dimensions to be used in preference to scaled. This Contractor is to check all site dimensions and setting-out and obtain the Architect's instructions in respect of any discrepancy revealed before work is put in hand. All dimensions are to be taken as shown on drawings and are not to be taken as licence in respect of patents or copyright involved or royalties due. All rights in drawing and design are reserved to the Architect. Copyright, not to be reproduced without the Architect's permission. Subject to survey		