

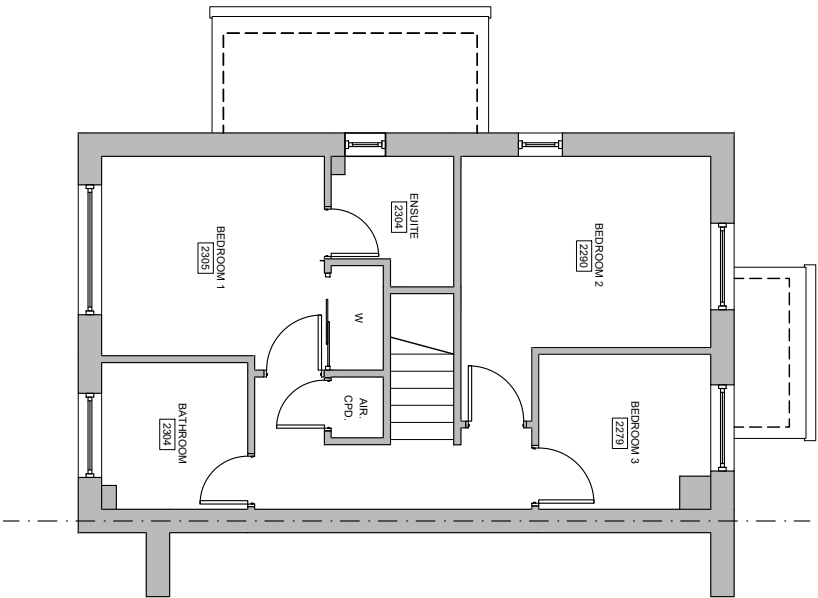


EXISTING
FIRST FLOOR PLAN

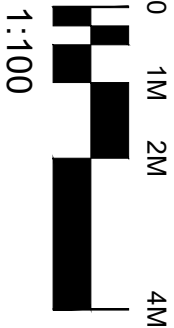

PROPOSED
FIRST FLOOR PLAN

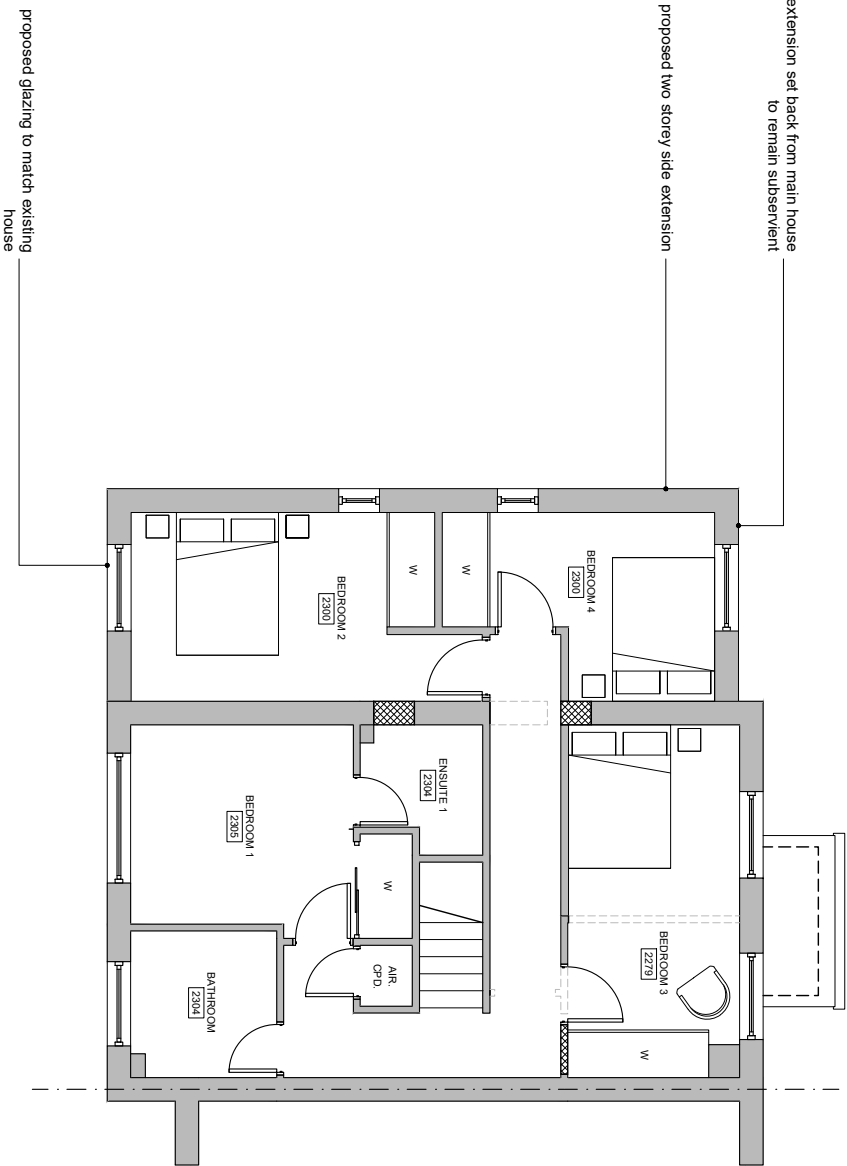

Rev.	Date	Details
Project:		
24 Burns Close		
Horsham		
RH12 5PF		
Content:		
P L A N N I N G		
Existing & Proposed		
First Floor Plan		
North:		
Drawn By: SAR		
Date: 03.11.25		
Scale: 1:100@A3		
Rev: -		
Notes:		
Figured dimensions to be used in preference to scaled. This Contractor is to check all site dimensions and setting-out and obtain the Architect's instructions in respect of any discrepancy revealed before work is put in hand. All dimensions shown on this drawing are in millimetres unless otherwise stated. This drawing is not to be taken as licence in respect of patents or copyright involved or royalties due. All rights in drawing and design are reserved to the Architect. Copyright, not to be reproduced without the Architect's permission. Subject to survey		