


EXISTING
BLOCK PLAN



PROPOSED
BLOCK PLAN

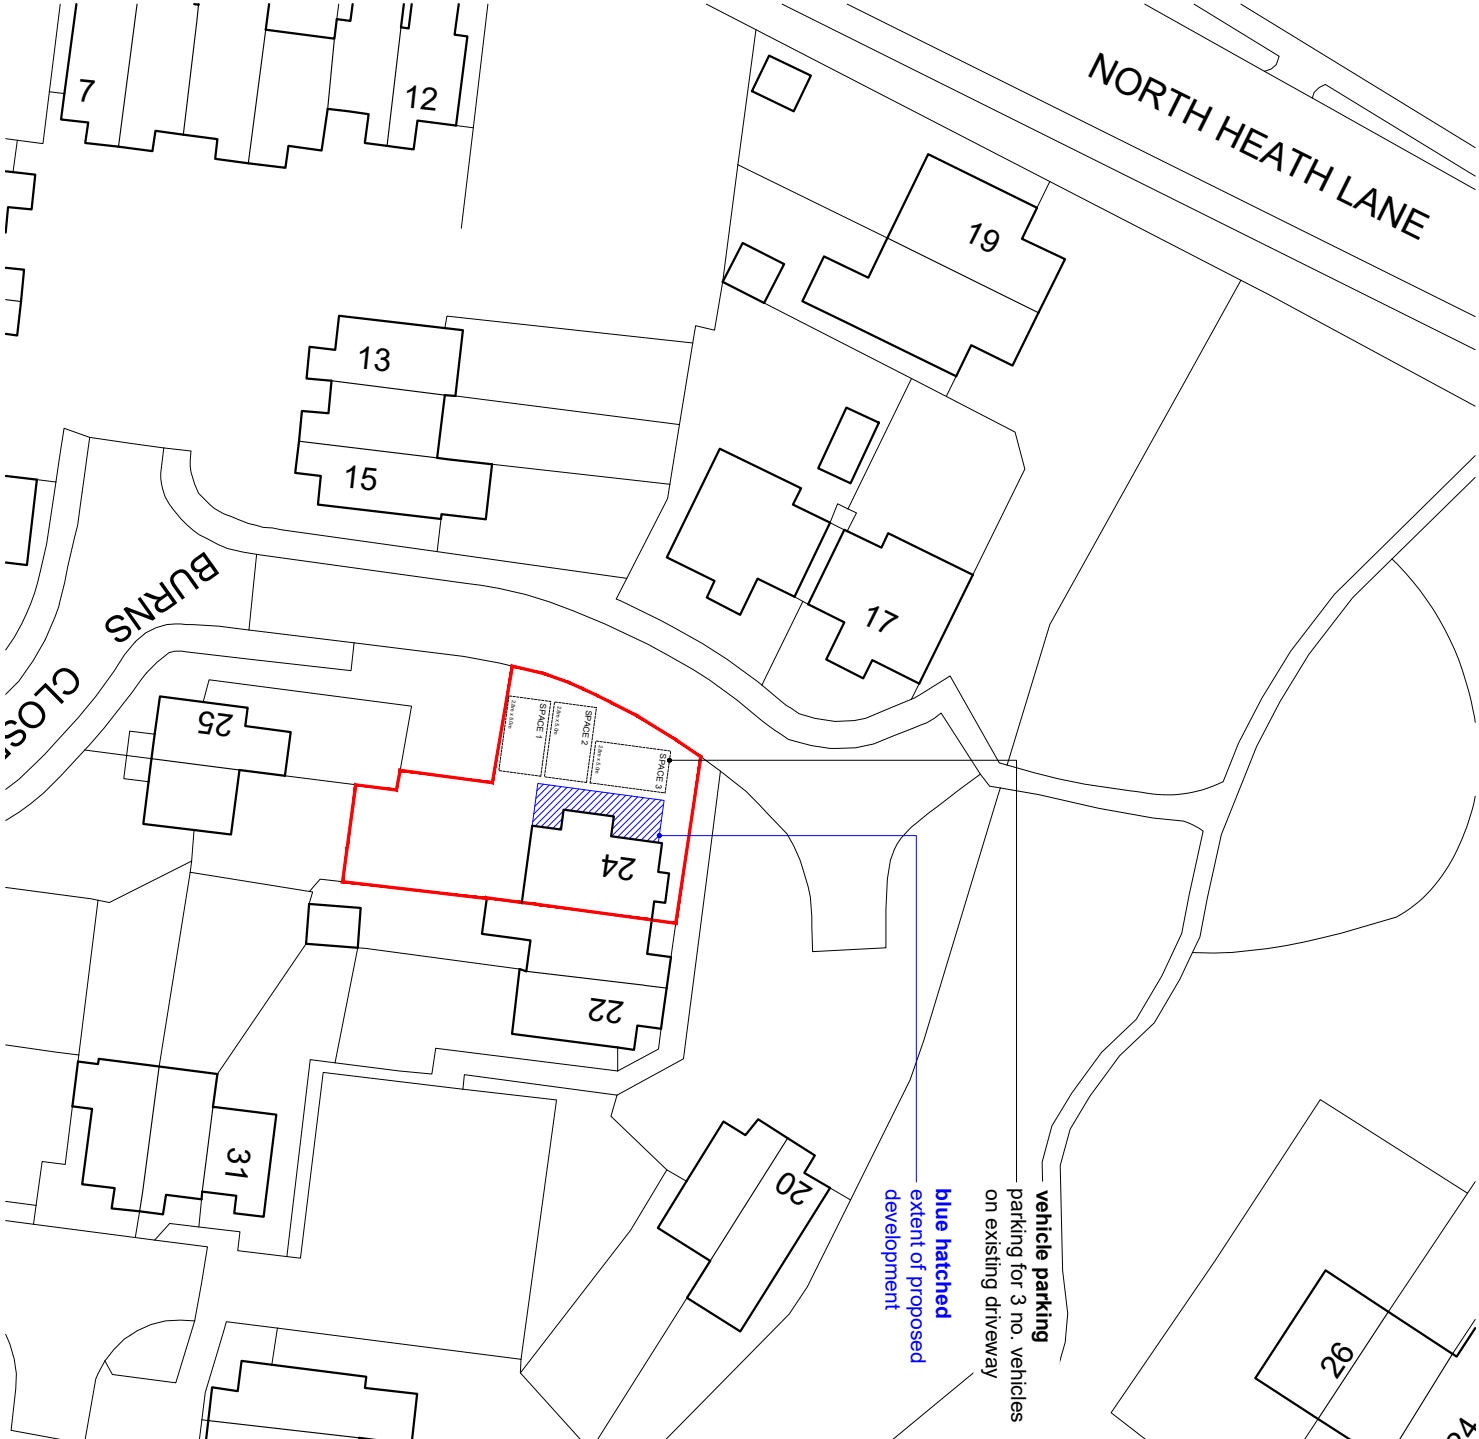

Rev.	Date	Details
Project:		
24 Burns Close		
Horsham		
RH12 5PF		
Content:		
P L A N N I N G		
Proposed & Existing		
Block Plan		
North:		
Drawn By: SAR		
Date: 03.11.25		
Scale: 1:500@A3		
Rev: -		
Notes:		
Figured dimensions to be used in preference to scaled. The Contractor is to check all site dimensions and setting-out and obtain the Architect's instructions in respect of any discrepancy revealed before work is put in hand. All dimensions shown on this drawing are in respect of the ground as shown on the site plan. All rights in drawing and design are reserved to the Architect. Copyright, not to be reproduced without the Architect's permission. Subject to survey		