

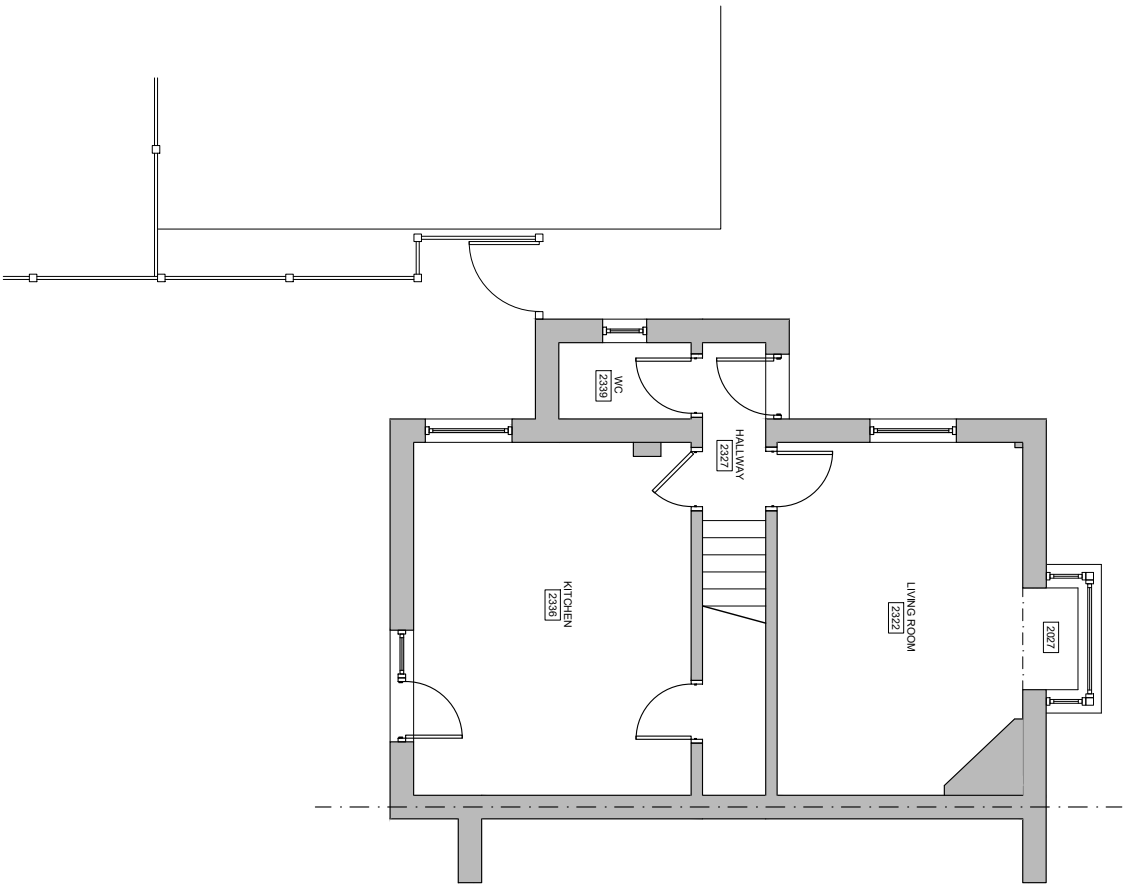


EXISTING
GROUND FLOOR PLAN

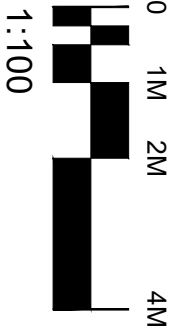

PROPOSED
GROUND FLOOR PLAN
OPTION 1

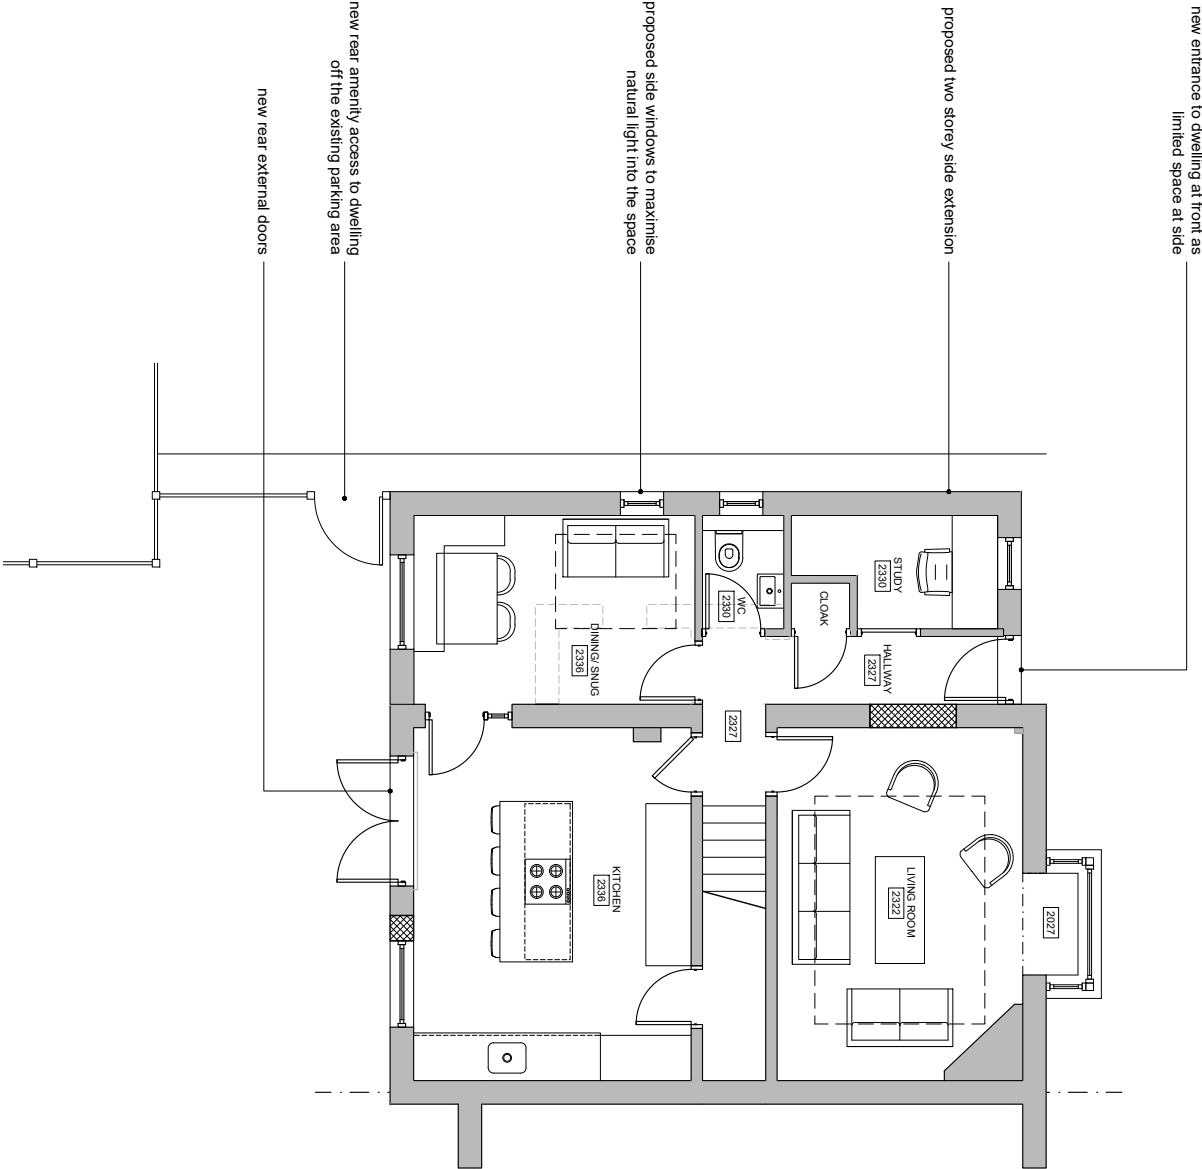

Rev.	Date	Details
Project:		
24 Burns Close		
Horsham		
RH12 5PF		
Content:		
P L A N N I N G		
Existing & Proposed		
Ground Floor Plan		
North:		
Drawn By: SAR		
Date: 03.11.25		
Scale: 1:100@A3		
Rev: -		
Notes:		
Figured dimensions to be used in preference to scaled. The Contractor is to check all site dimensions and setting-out and obtain the Architect's instructions in respect of any discrepancy revealed before work is put in hand. All dimensions are to be taken as shown in respect of patterns or copyright involved or royalties due. All rights in drawing and design are reserved to the Architect. Copyright, not to be reproduced without the Architect's permission. Subject to survey		