



5H2
PLOT 37

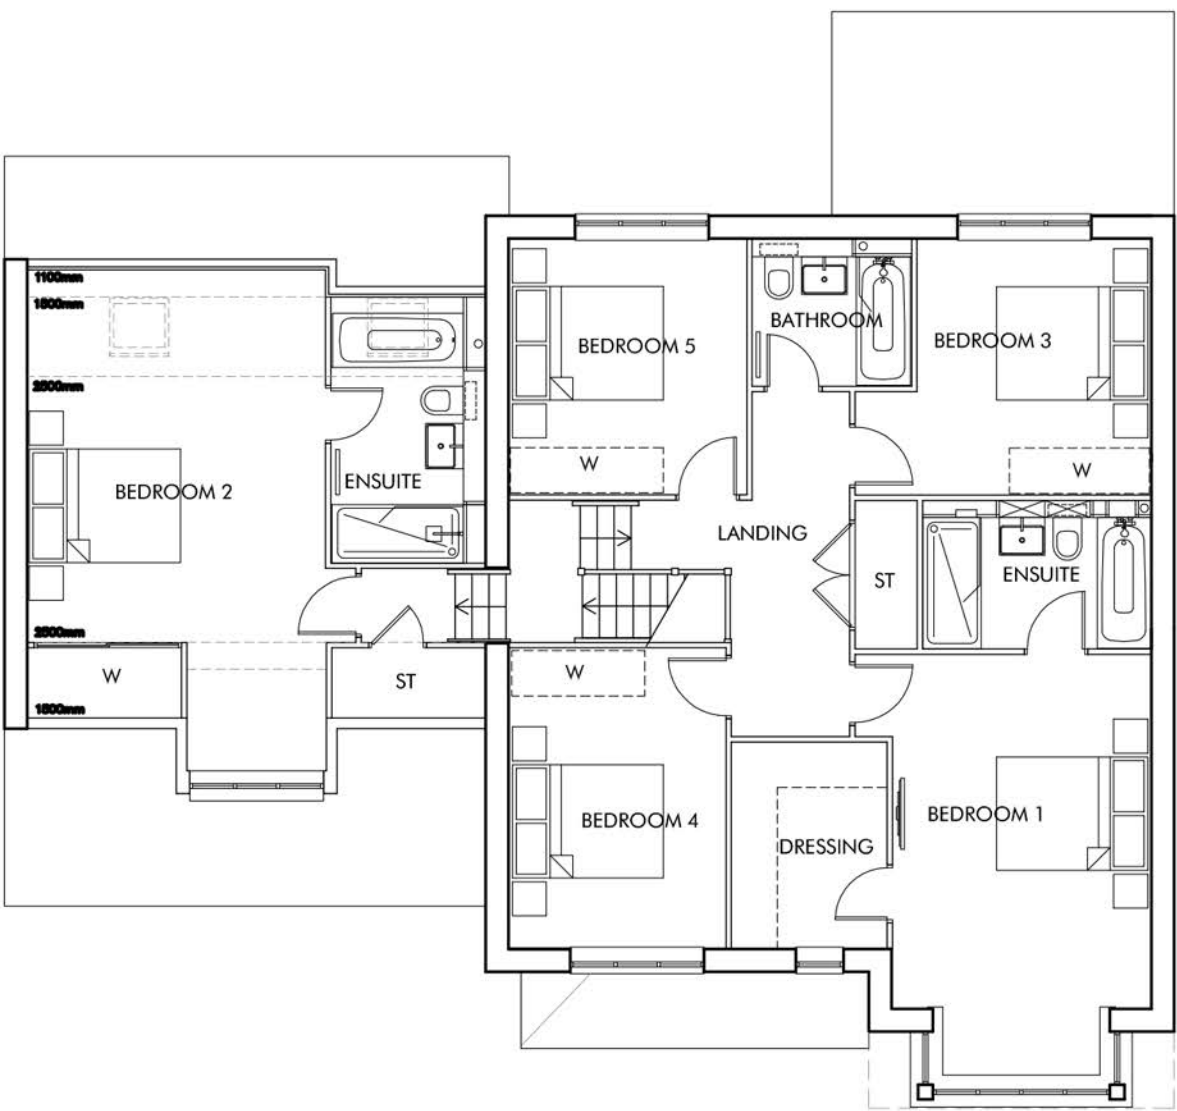

FIRST FLOOR PLAN

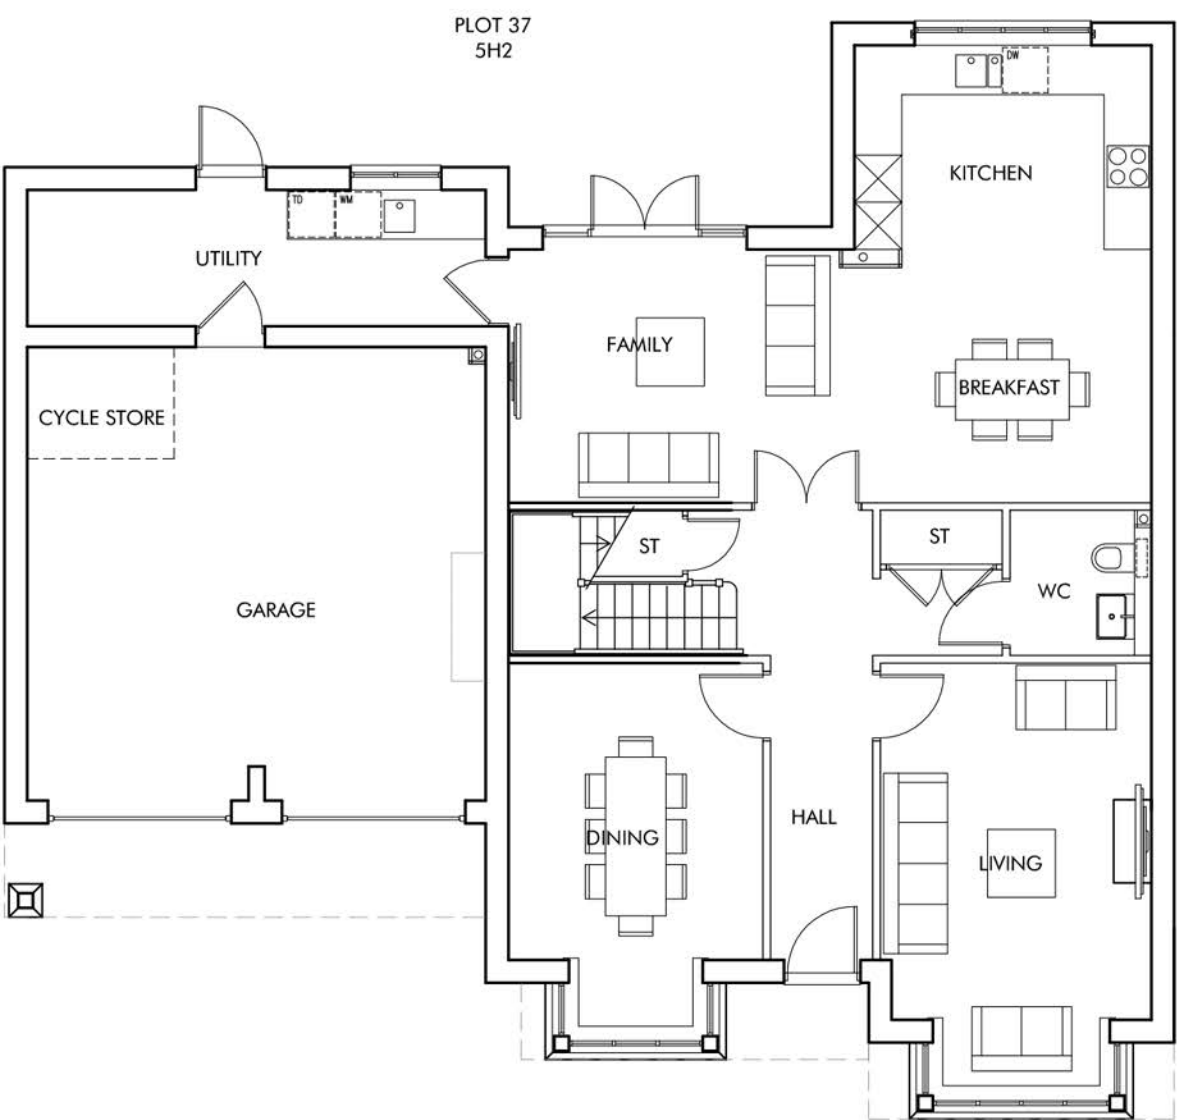

GROUND FLOOR PLAN




FRONT ELEVATION - A SCALE 1:50





SIDE ELEVATION D



REAR ELEVATION C

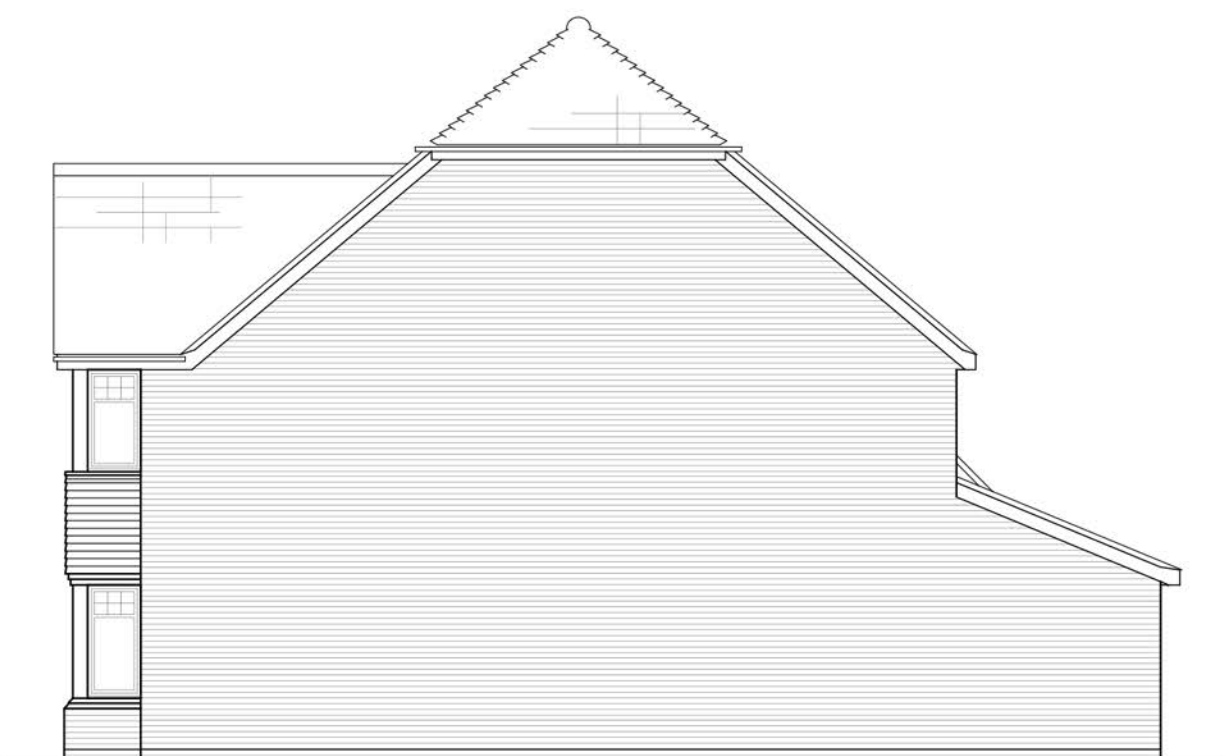

SIDE ELEVATION B

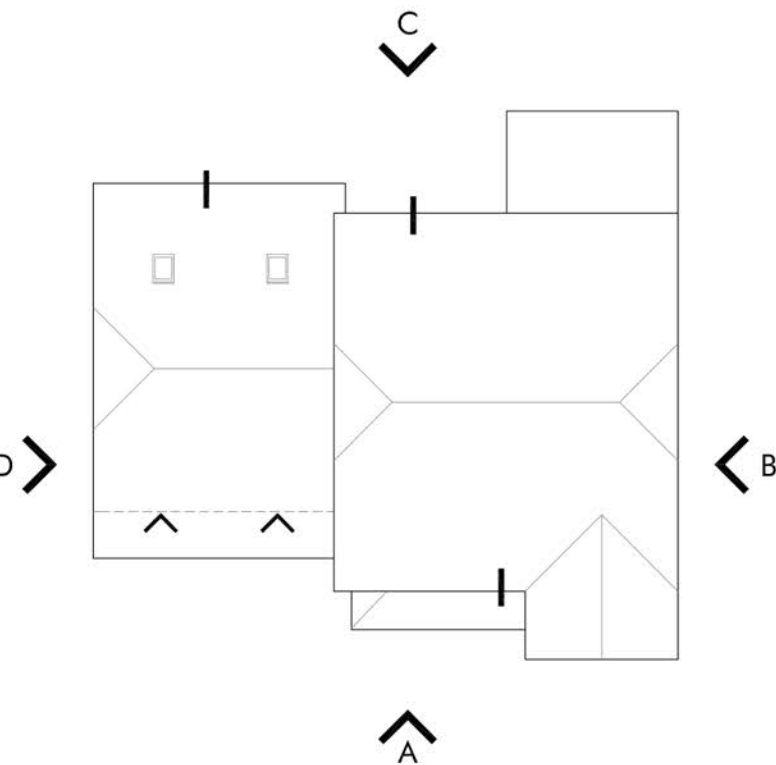 

ROOF PLAN 1:200



KEY PLAN 1:2000

Berkeley
Designed for life

Omega
Architects

Unit 6, AC Court, High Street, Thames Ditton, Surrey, KT7 0SR
T: 01372 470 313 W: www.omega-architects.co.uk

Client:
BERKELEY HOMES

Project:
SOUTHWATER, PHASE 5

Drawing Title:
TYPE 5H2 - Plot 37
Plans & Elevations

Scale:
1:100 @ A1
(except where stated)

Revision	Drawn	Check	Date
A	GG	TJ	12.11.19
-	---	---	---
-	---	---	---

Project No	Class	Draw No	Status	Rev
2772	A	3022	PL	A

OMEGA C - COLOURS A - BLACK & WHITE
OMEGA S - CHECKS BY: PRELIMINARY PL, PLANNING, 100, WORKING DRAWING
APPROVED BY: OMEGA ARCHITECTS. The contents of this document may not be copied or reproduced in whole or in part without the written consent of Omega Architects Limited. Due to the nature of the design process, Omega Architects Limited is not responsible for any errors or omissions in this document.
REGISTERED COMPANY: Omega Architects Limited, 100, High Street, Thames Ditton, Surrey, KT7 0SR. Registered Address: Thames Ditton, Surrey, KT7 0SR.