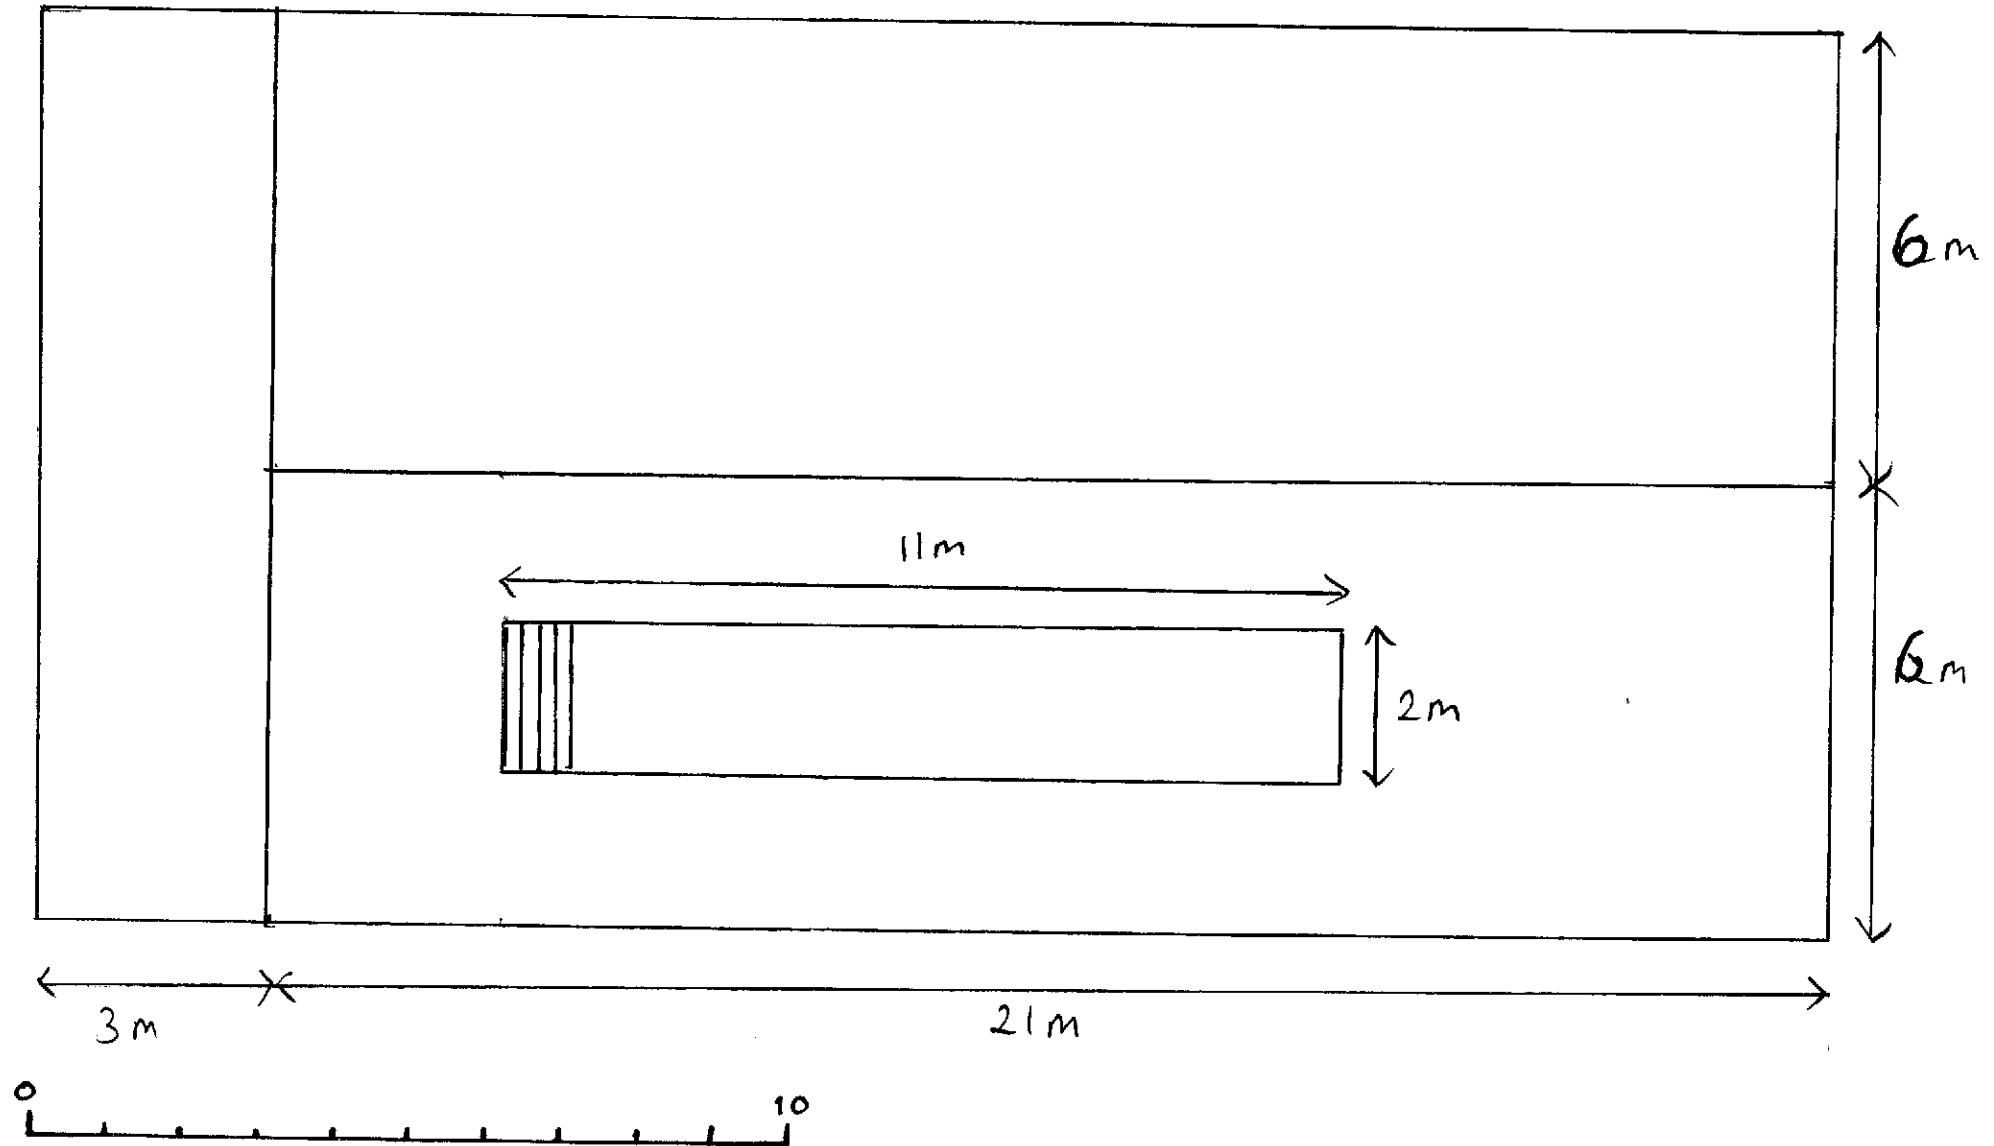


MERRION FARM NEW MILKING PARLOUR

DC/24/0801

FLOOR PLAN

SCALE 1:100