


Existing Site Plan

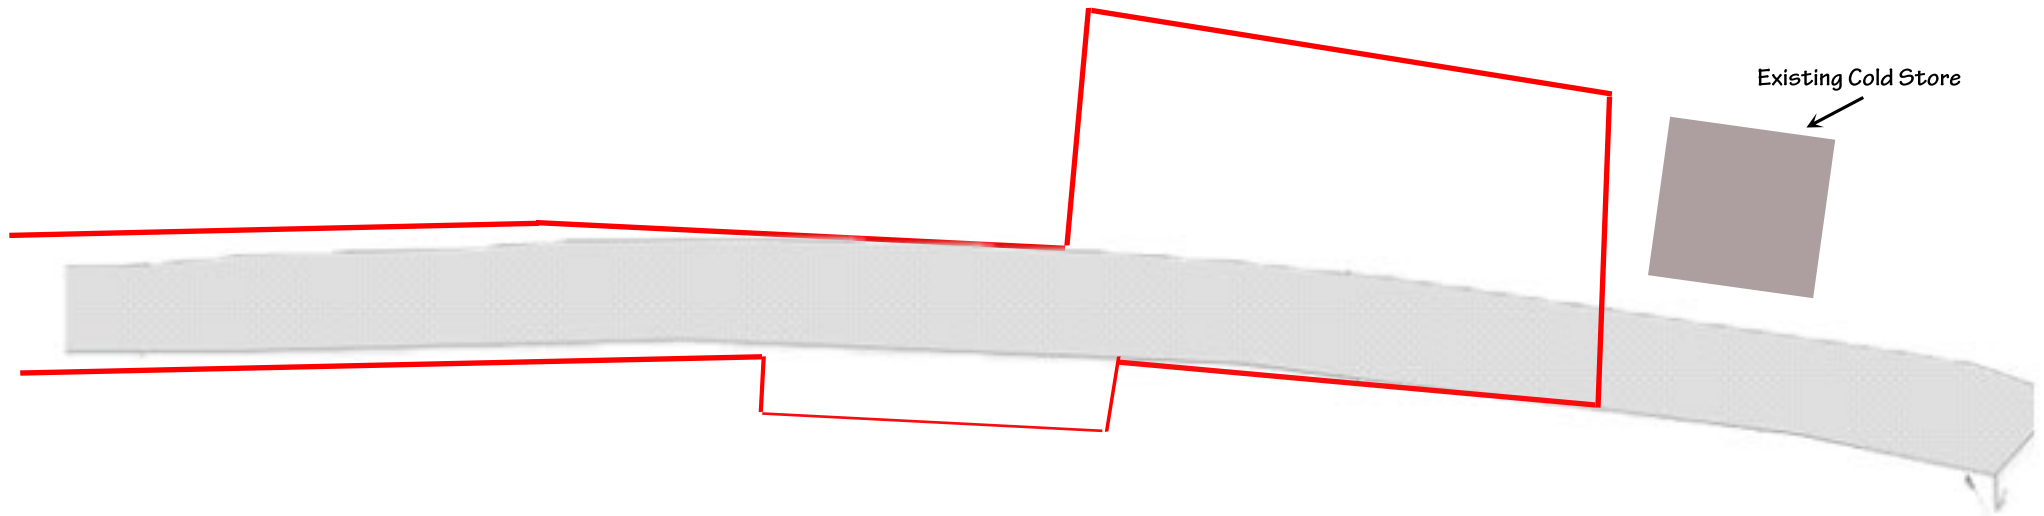

10m

Scale: 1:500 @A4

