


Offices/Training Rooms/Accommodation - Floor Plan

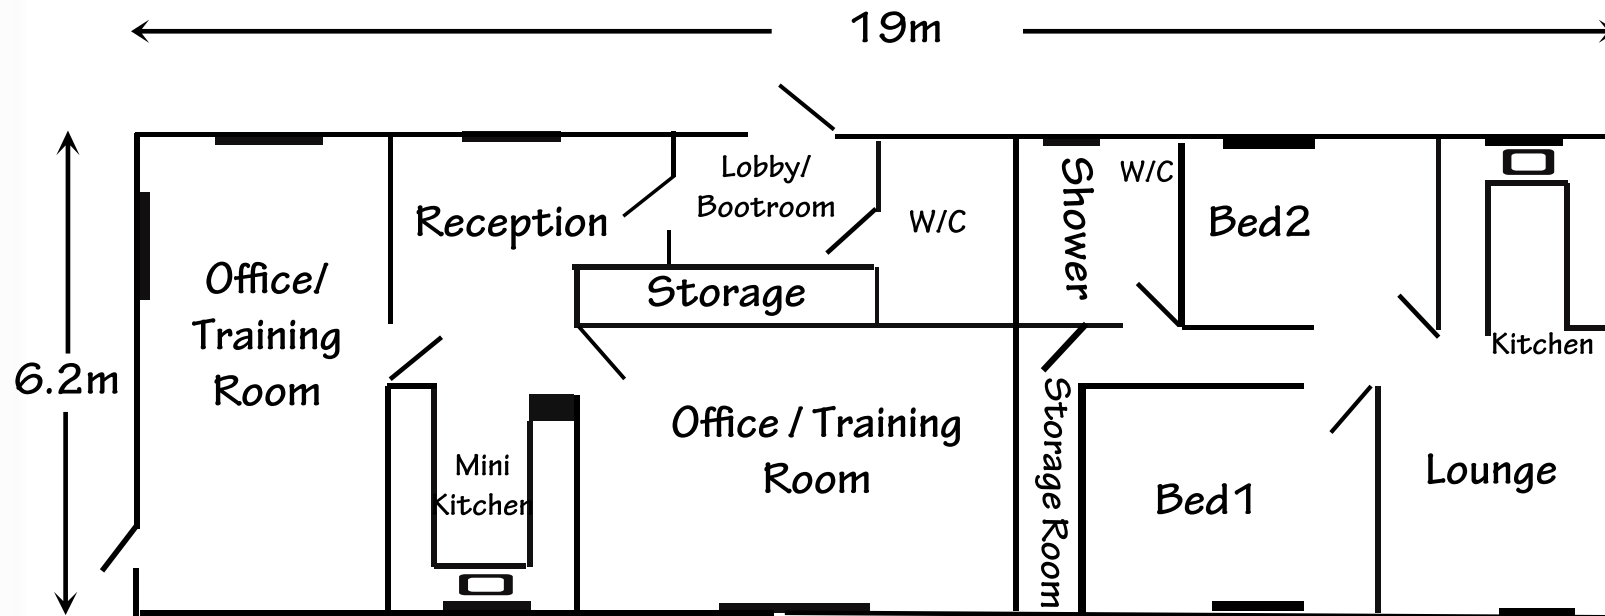

Scale: 1:100 @A4

