




PROPOSED FRONT ELEVATION (North East)




PROPOSED REAR ELEVATION (South West)

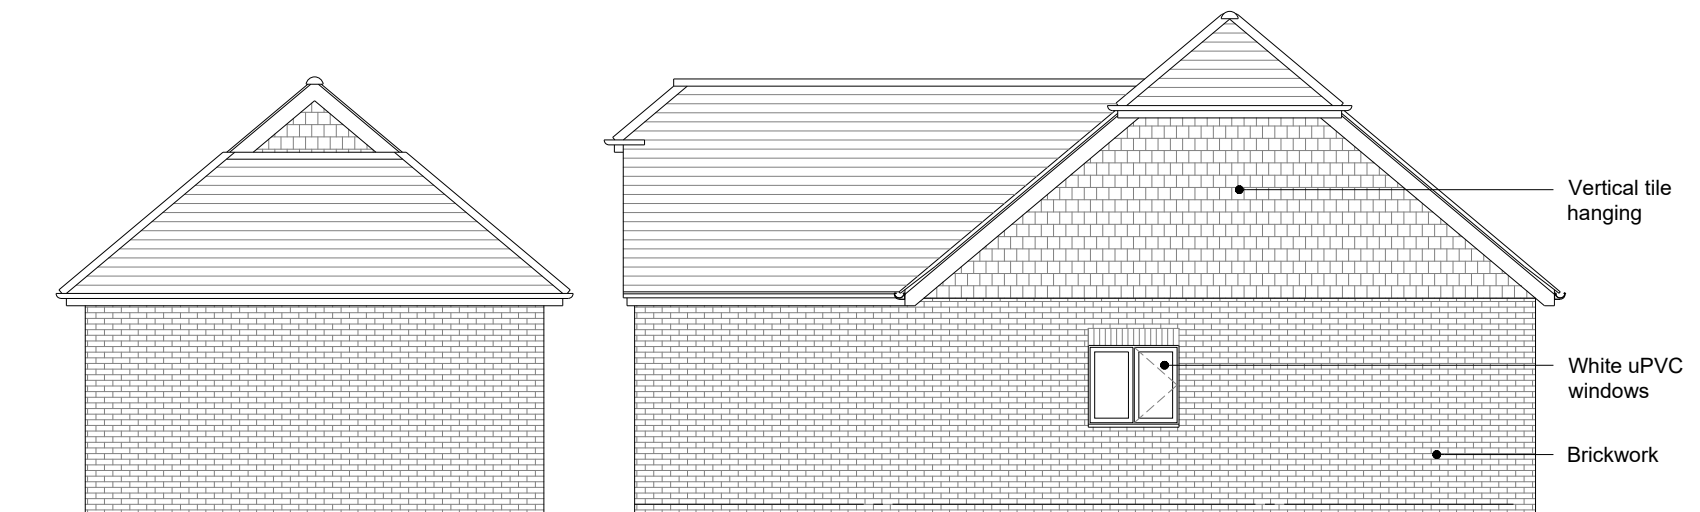

PROPOSED SIDE ELEVATION (South East)



PROPOSED SIDE ELEVATION (North West)

 

mark alford design architecture
Heatherlands Bracken Lane Storrington West Sussex RH20 3HS
T: 01903 740033 E: office@markalforddesign.com

client: S RIPLEY
project title: MOUNT VIEW, PULBOROUGH
NEW DWELLING
drawing title: PROPOSED ELEVATIONS

drawn by: MSA date: JUN '26 scale: 1:100 @ A3

issue status: FOR PLANNING CONSENT

drawing number: **22485 / P302** revision:

This drawing may not be used or reproduced without written consent. Copyright reserved
No dimensions to be scaled from this drawing except for Planning purposes.