

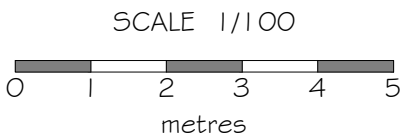


Rev	Change	Date
A	Doors & windows on West elevation revised	7/5/20

 


MATERIALS & FINISHES


Roof, Walls & Doors:
Steel box profile sheet (colour Olive Green).

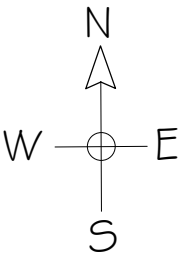


North Elevation

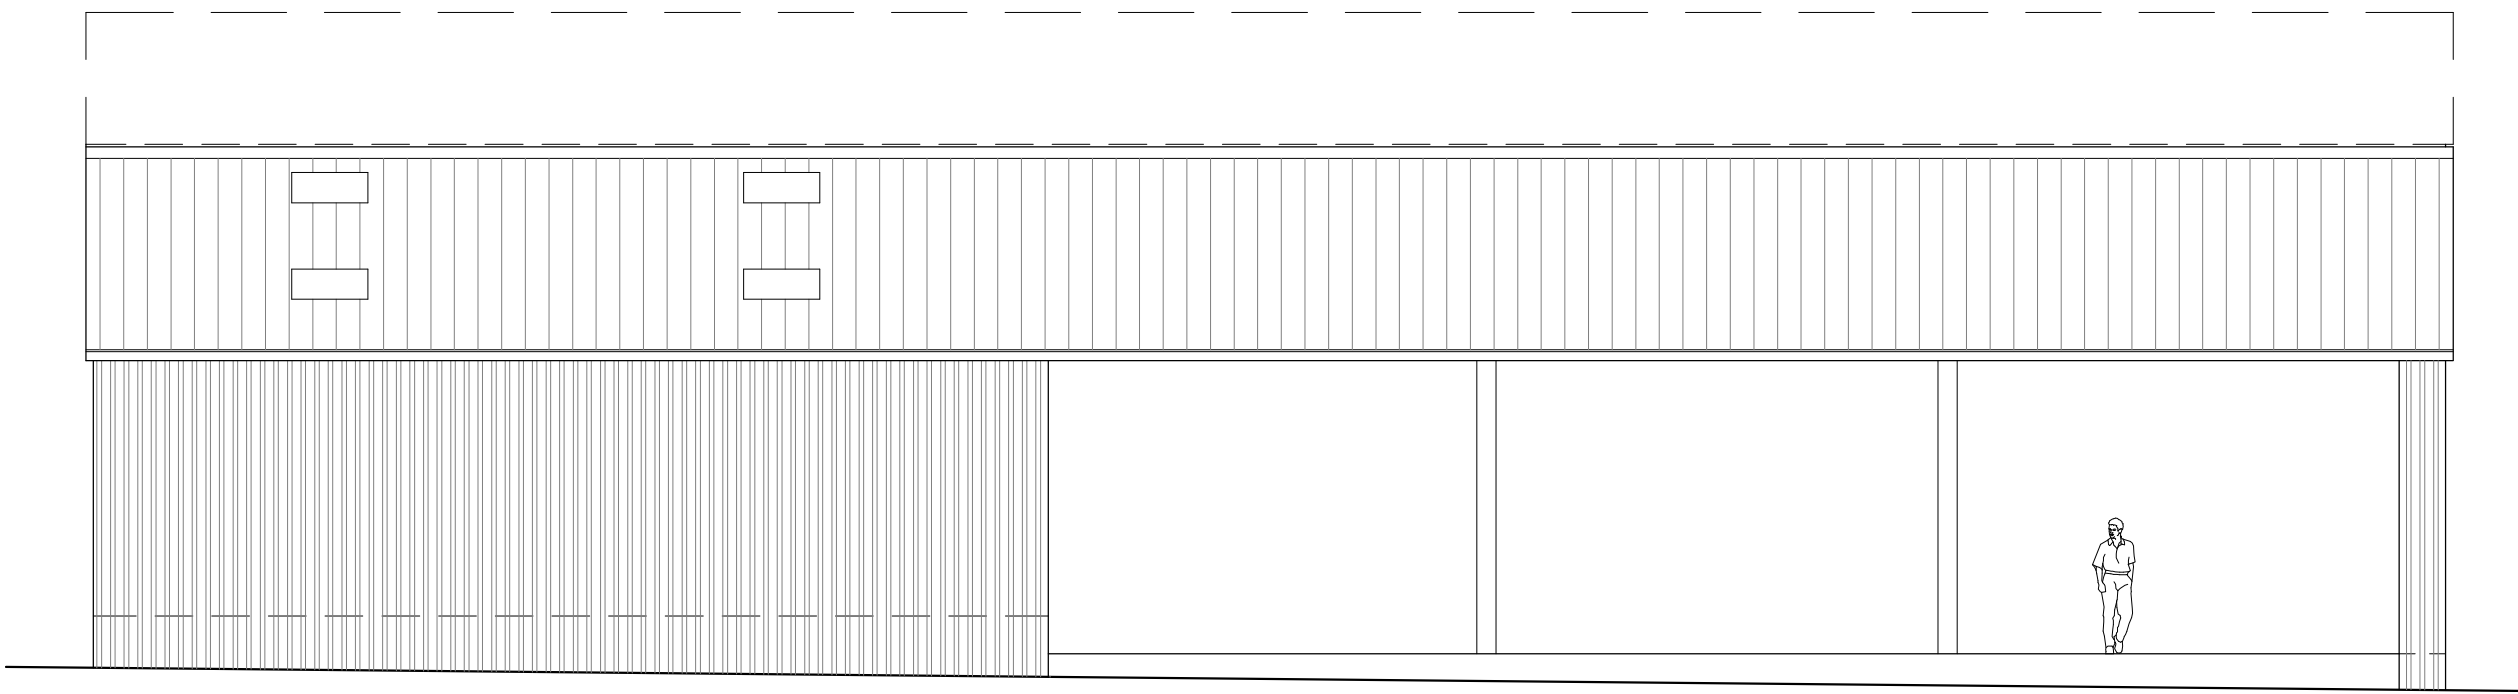


South Elevation

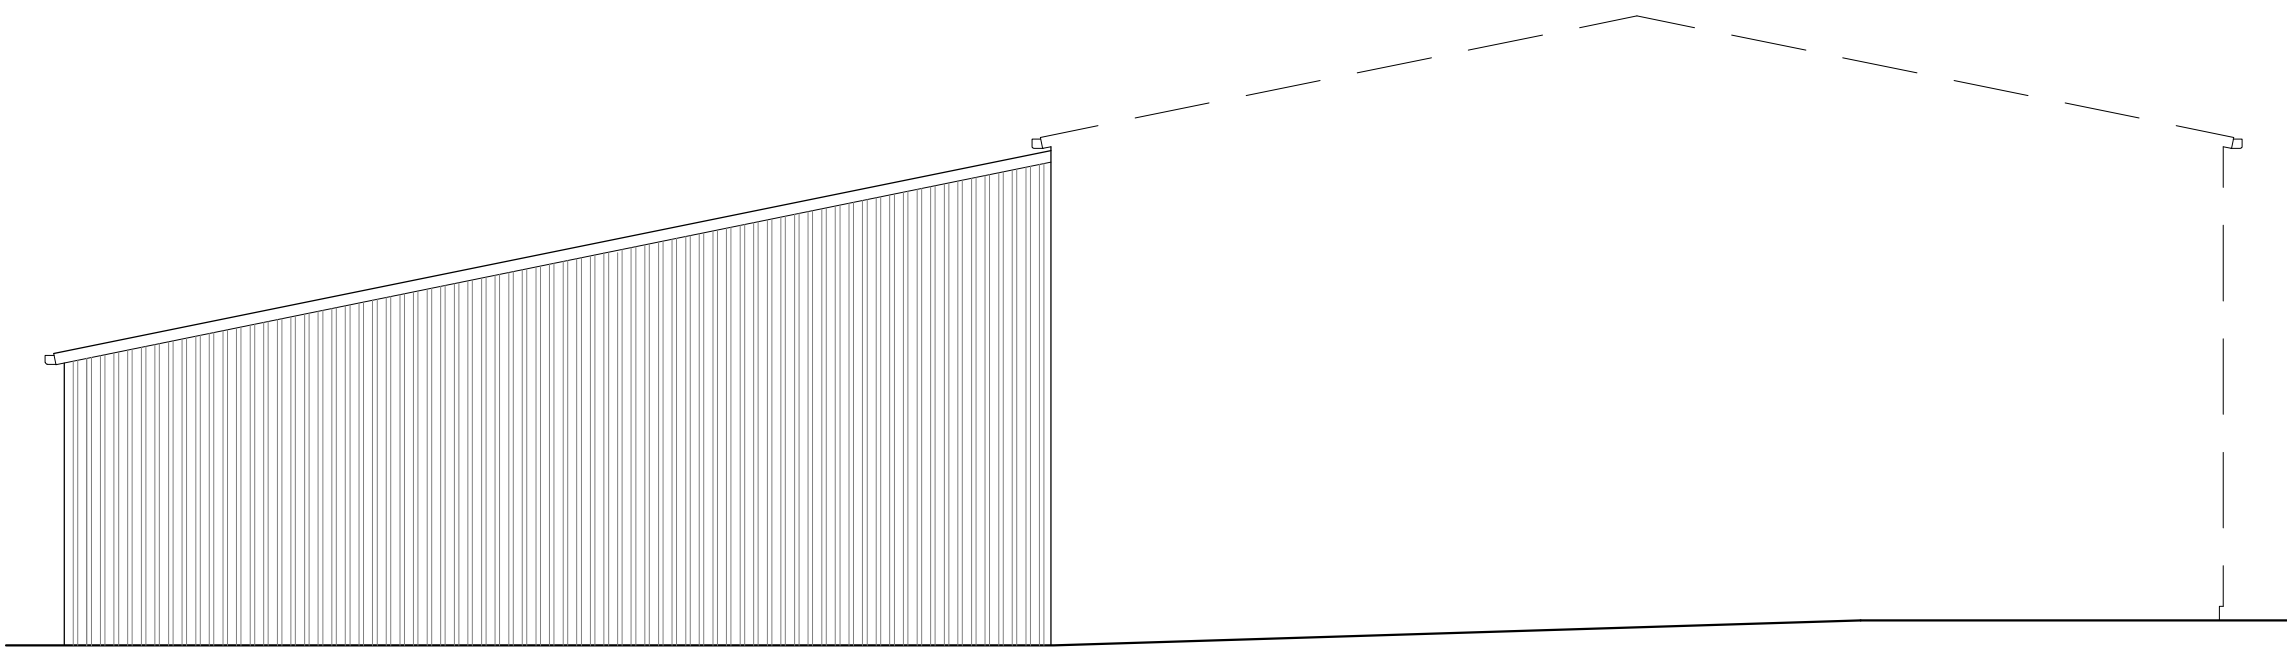

East Elevation

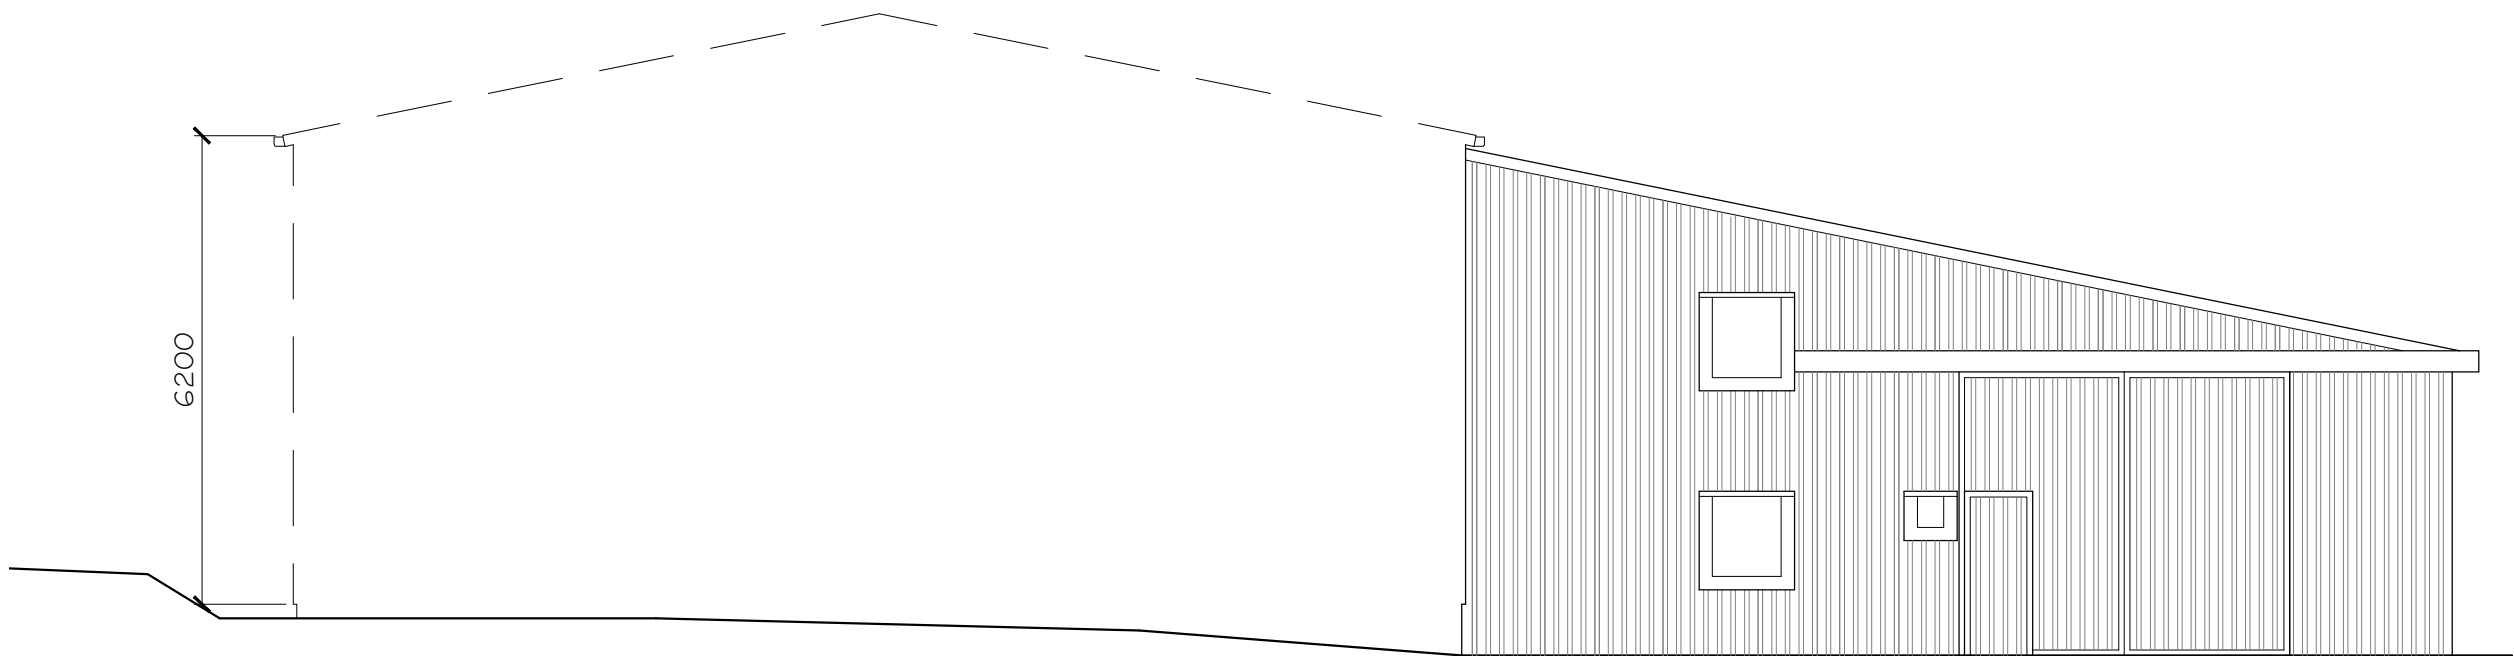

West Elevation

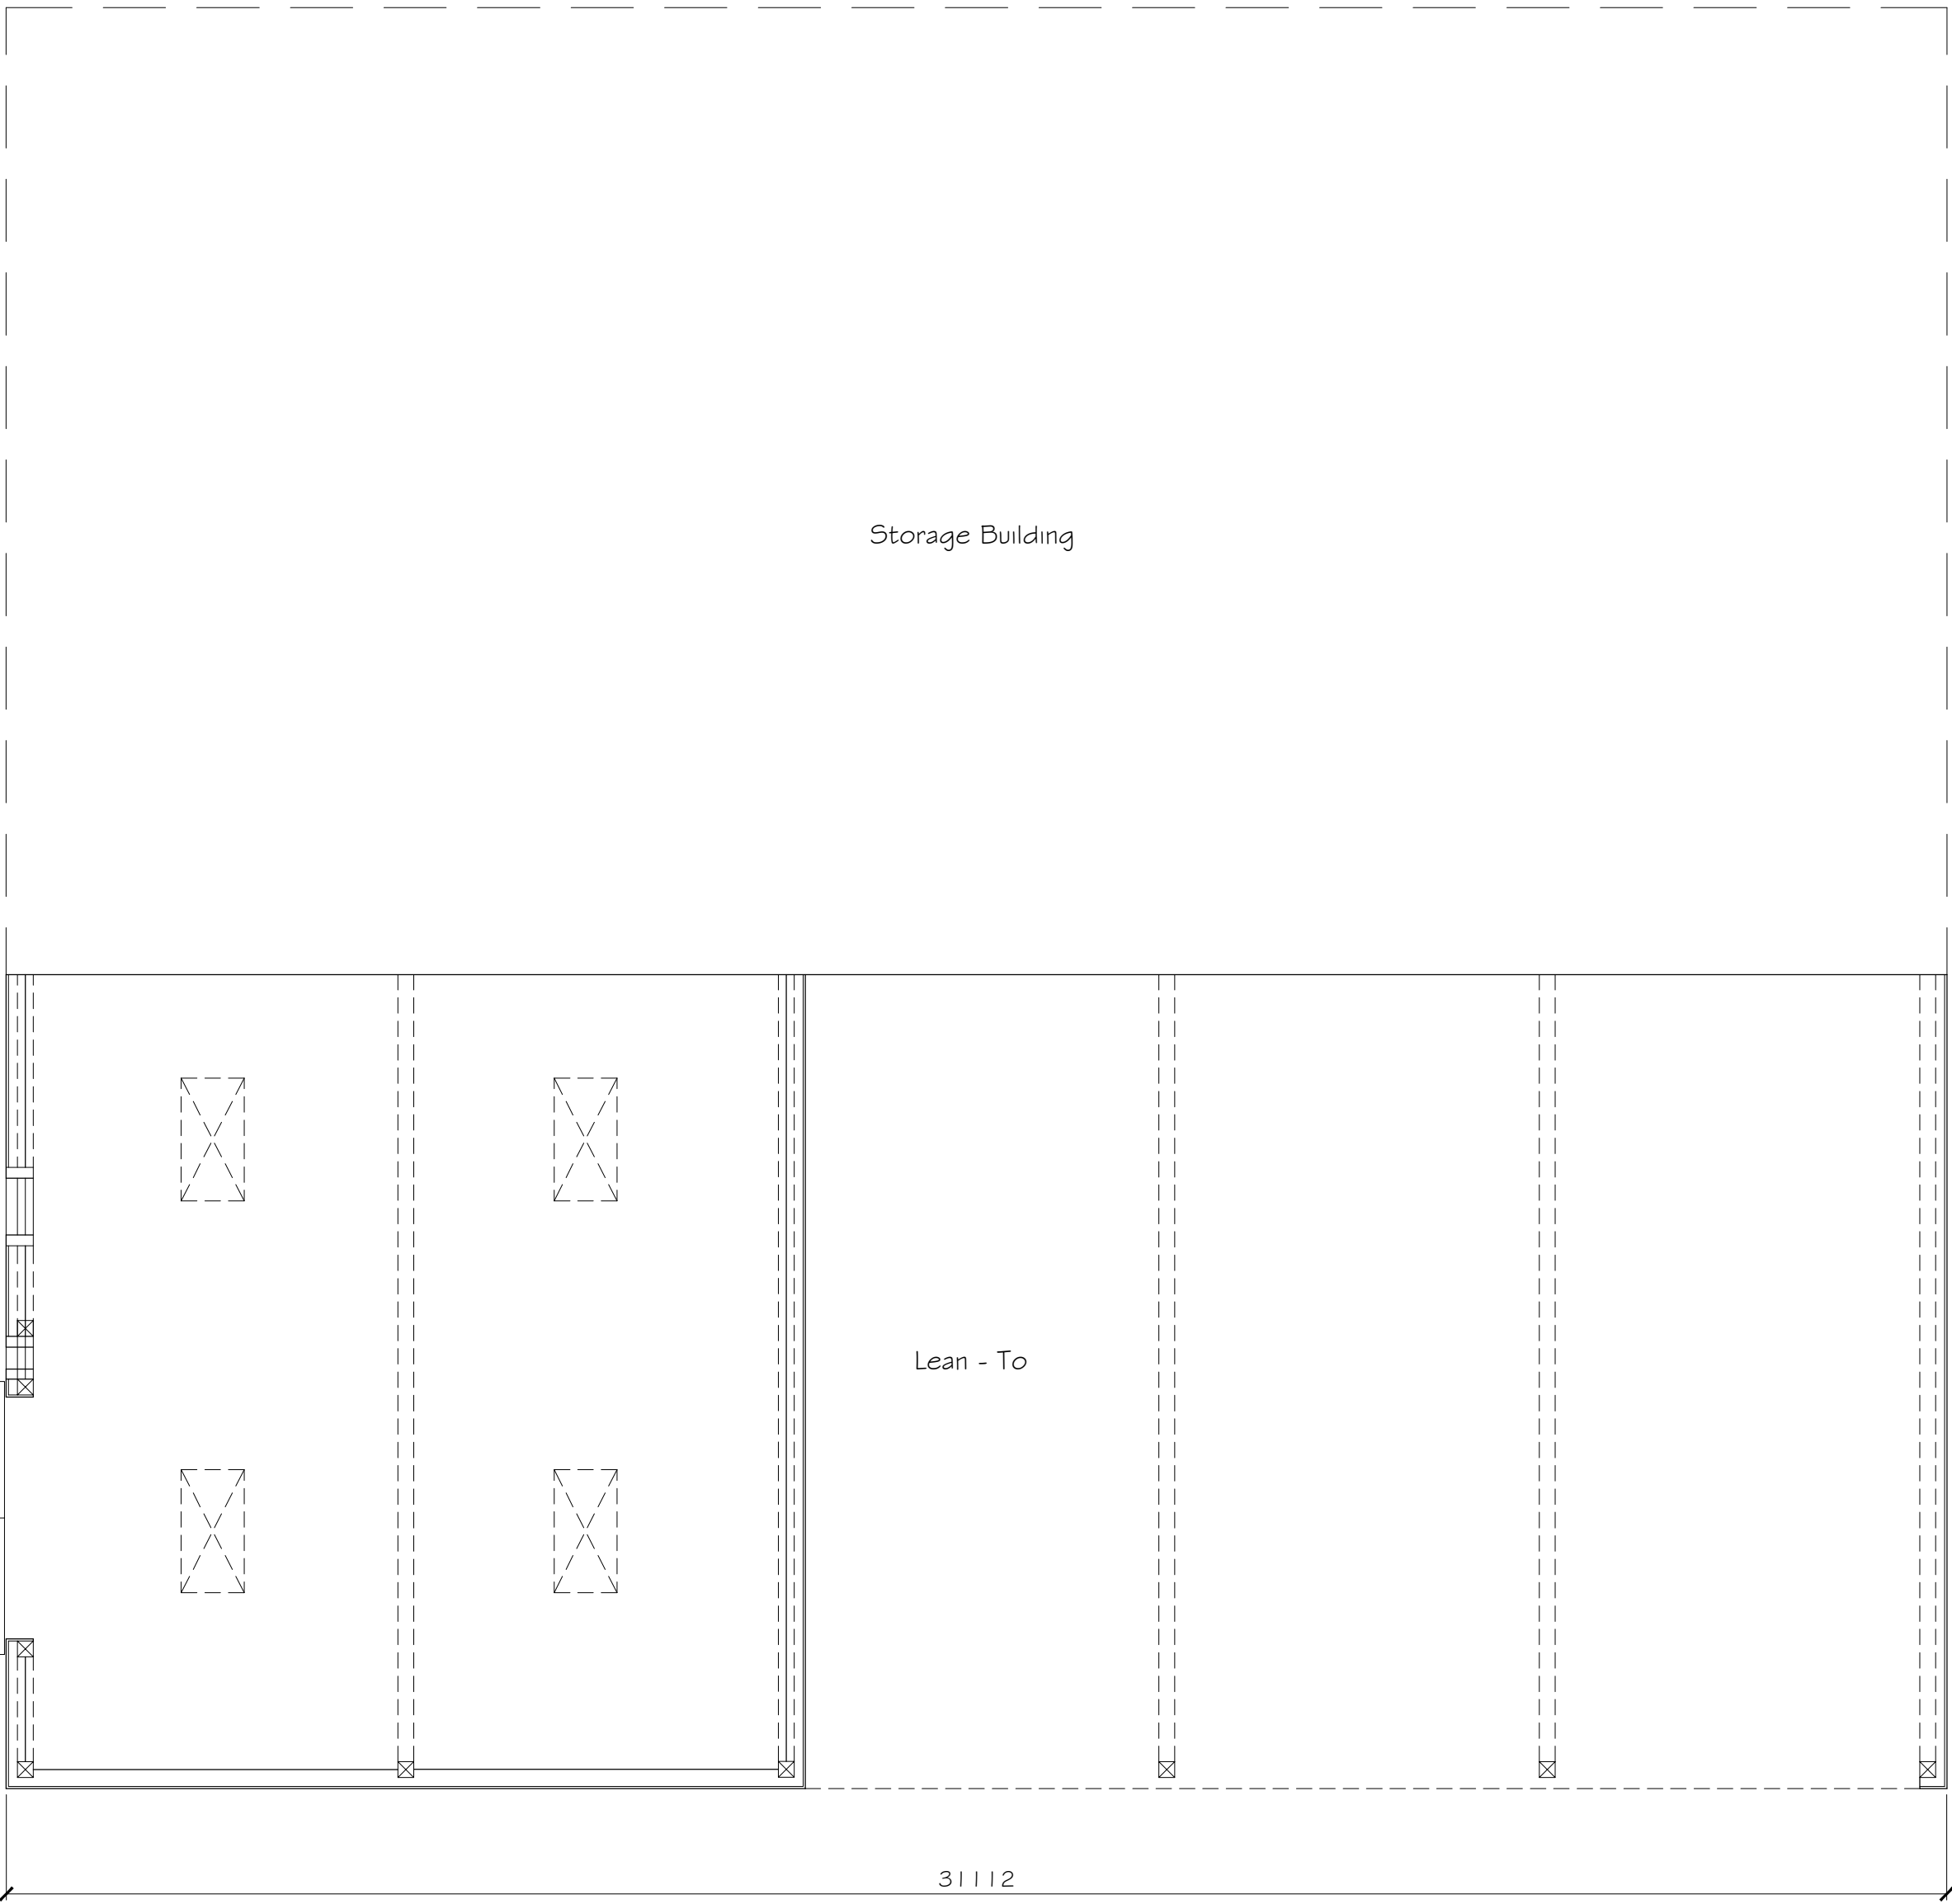

Storage Building

Lean - To

31112

13050

Ground Plan

Site	Windacres Farm Church Street, Rudgwick West Sussex RH12 3EG	
Project	Proposed Lean-To to Storage Building	
Title	Layout & Elevations	
Date	Mar 2020	Scale 1/100 on A1
Dwg No	20-03-02	Rev A