




NOTES:-

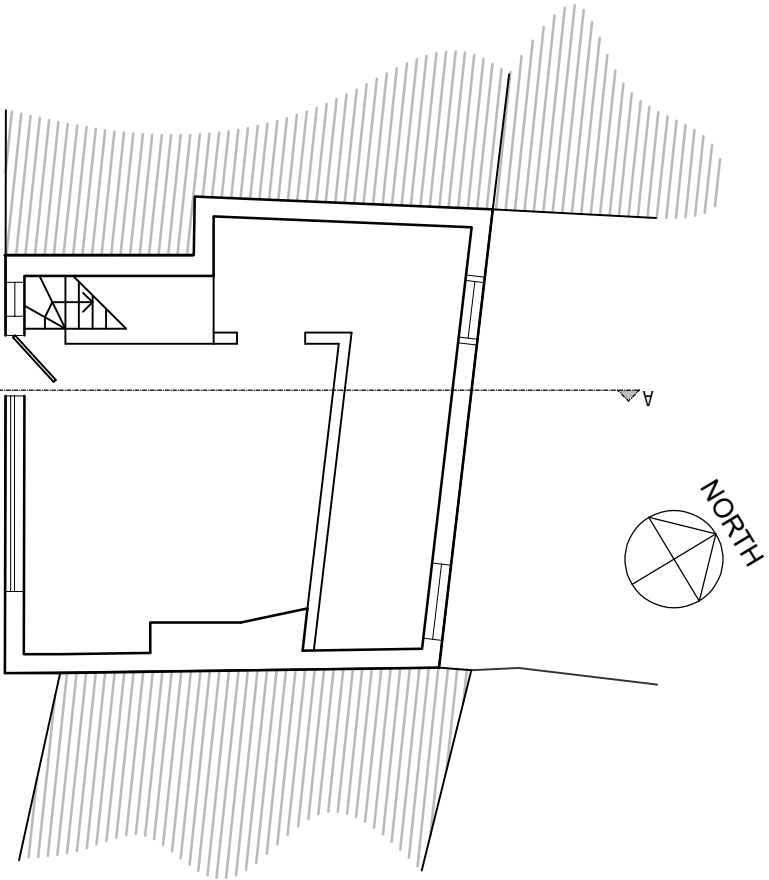


GROUND FLOOR PLAN

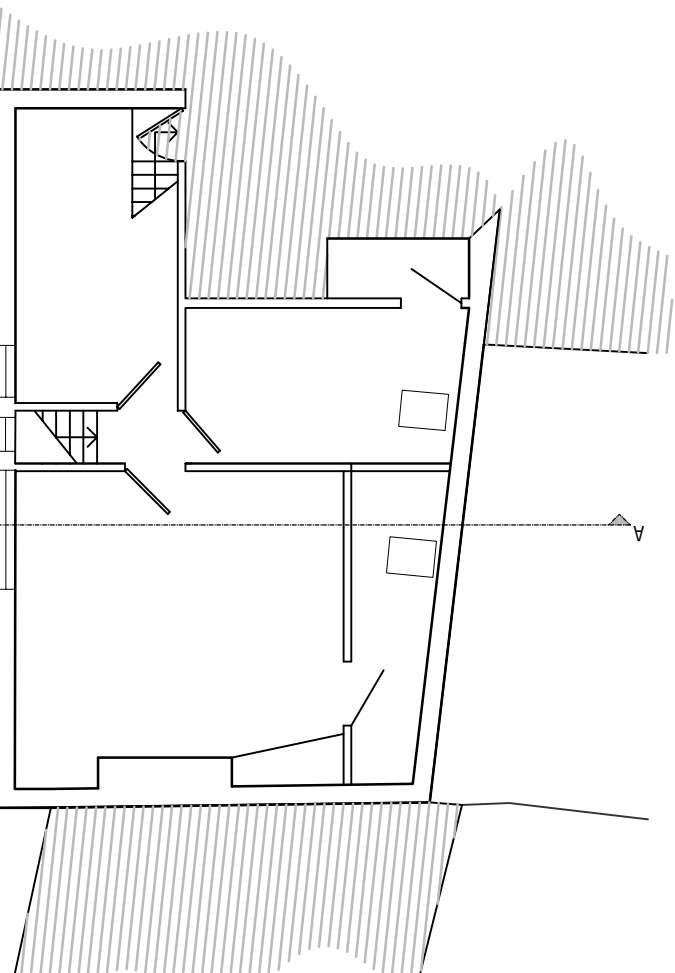

FIRST FLOOR PLAN

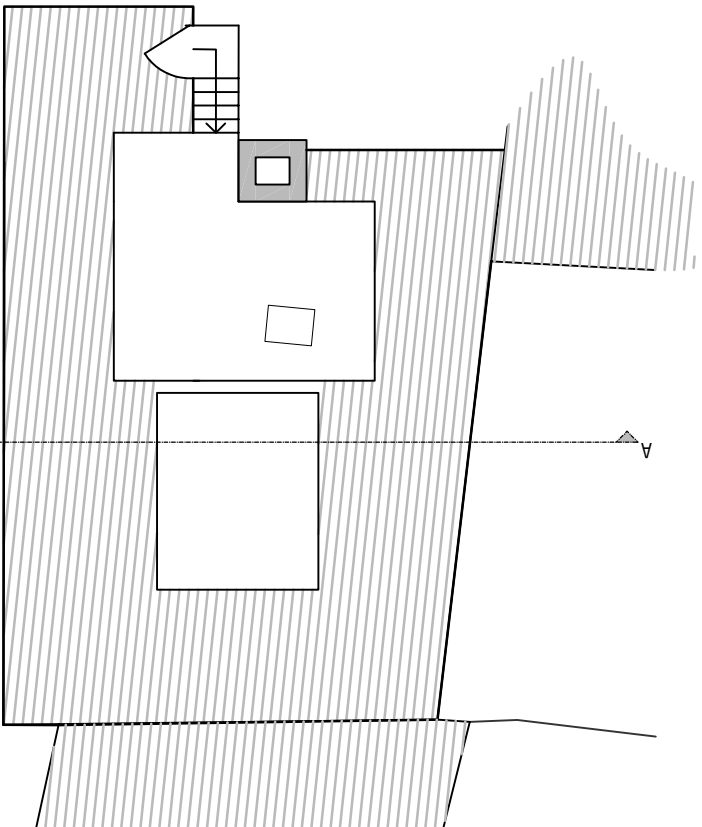

SECOND FLOOR

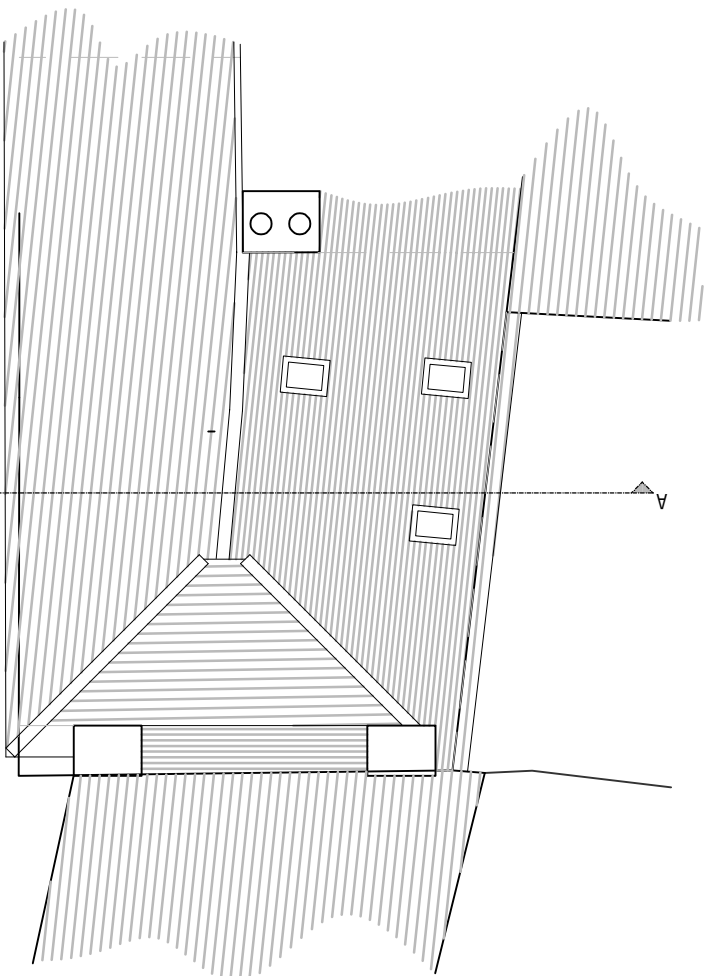

ROOF PLAN

BOND

A r c h i t e c t u r e

t: +44 (0) 7866247700
e: info@bondarchitecture.co.uk
w: www.bondarchitecture.co.uk

PROJECT SCALE:

PLANNING

CLIENT Countrywide
Roofing & Insulation
PROJECT 7 Market Square
Horsham

DRAWING TITLE
PROPOSED PLANS

DRAWN BY JK	SCALE 1:100@A3	CHECKED BY
JOB NO. 26006	DRAWING NO.	REVISION
DATE 04.08.26	006 B	