

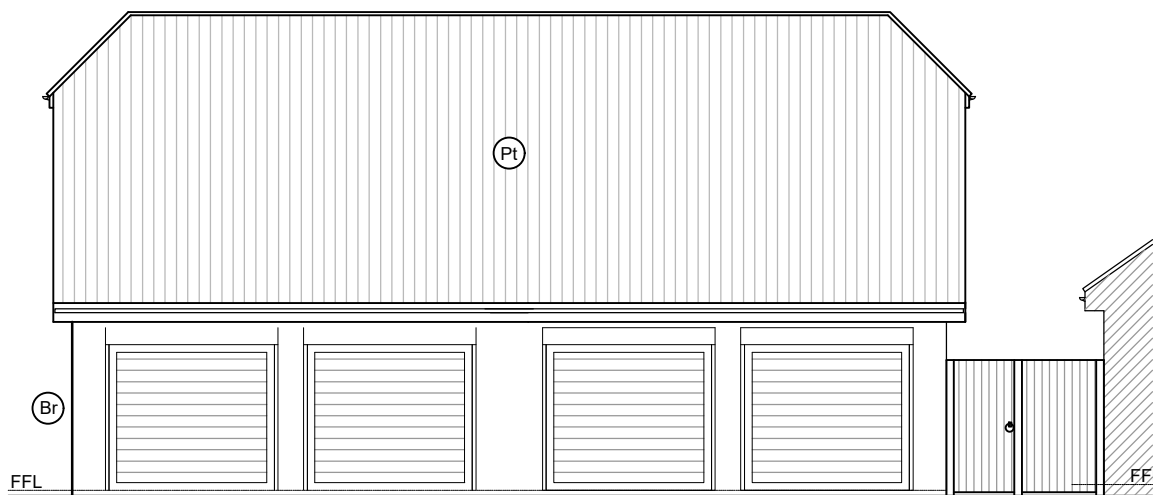


 


EXISTING FRONT ELEVATION
SCALE 1:100

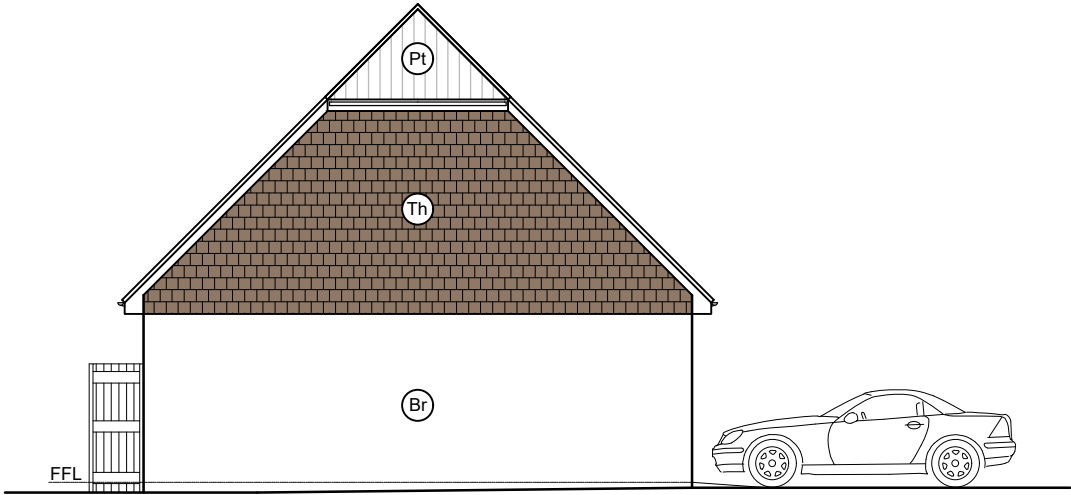


EXISTING SIDE ELEVATION
SCALE 1:100

MATERIALS KEY:	
(Ct)	Concrete interlocking tile roof.
(Pt)	Plain clay tile roof.
(St)	Slate tile roof.
(Br)	Facing Brickwork.
(Th)	Tile hanging.
(Re)	Render Finish.
(Fr)	Bitumous felt flat roof
(Fs)	single ply membrane flat roof
(uW)	uPVC Sealed double glazed casement units.
(Og)	Obscure glazed.
(Bd)	Bi-Fold doors - PC Aluminium
(Vw)	Velux window.
(Pd)	Pebble Dash Render
(Tc)	Timber Cladding

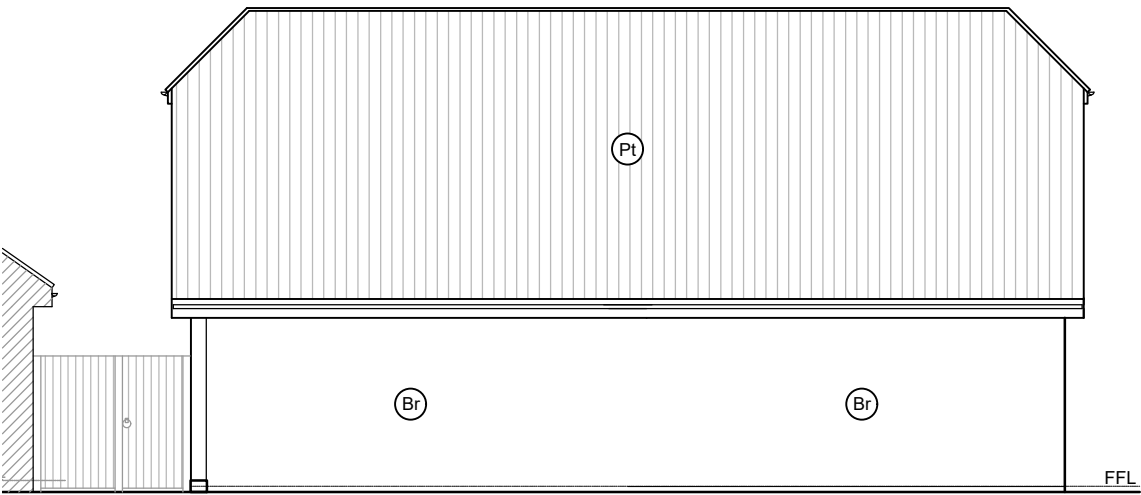

EXISTING REAR ELEVATION
SCALE 1:100

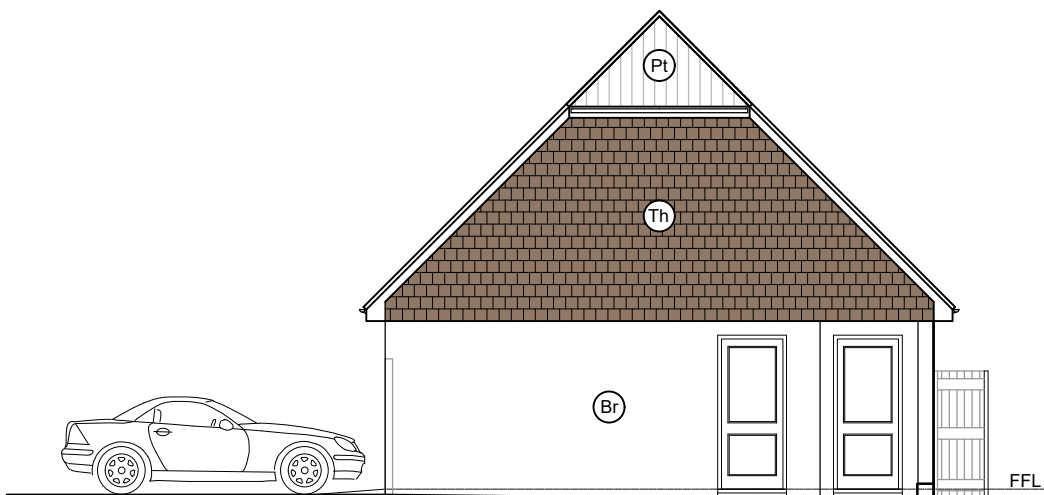

EXISTING SIDE ELEVATION
SCALE 1:100

Copyright reserved.

This drawing may only be used for the client and location specified in the title block. It may not be copied or disclosed to any other third party without prior written consent from DMA Building Designs.

Prior to any works commencing on site, DMA Building Designs is to be contacted regarding the current status, revision or regulatory approval of this drawing.

1. The works shown have been drawn for submission to the local planning authority and are not to be used for construction.

2. No works shall commence until planning approval has been given by the local authority.

3. No works to commence without either full plans building control approval or a building notice served with the local authority.

4. The dimensions indicated are approximate and subject to site checks by the contractor prior to commencement.

5. DMA Building Designs accept no responsibility for any unknown factors which either preclude the works from construction or add additional costs, ie location of public sewers and underground services, abnormal foundation designs, due to trees, ground conditions or any underground structure or obstruction, condition of the existing building.

DMA BUILDING DESIGNS

KILN HOUSE, RUDGWICK BRICKWORKS, LYNWICK ST
RUDGWICK, HORSHAM, WEST SUSSEX, RH12 3DH.
TEL No 01403 822220 Mobile 07730 523447
Email - info@dmabuildingdesigns.co.uk

CLIENT
MR CLIVE STEVENS

PROJECT
CHANGE OF USE OF GARAGE TO BRIDAL BOUTIQUE.

P1	ISSUED FOR SECTION 73 APPROVAL	27.08.2026
REV	DESCRIPTION	DATE
DRAWING	EXISTING FRONT, REAR & SIDE ELEVATIONS 1 PETERS CLOSE, CRIPPLEGATE LANE, SOUTHWATER, WEST SUSSEX, HR13 0JP	
SCALE @ A3	DATE	DRG No
1:100	AUGUST 2026	DE867 / 04/B
	REVISION	P2