




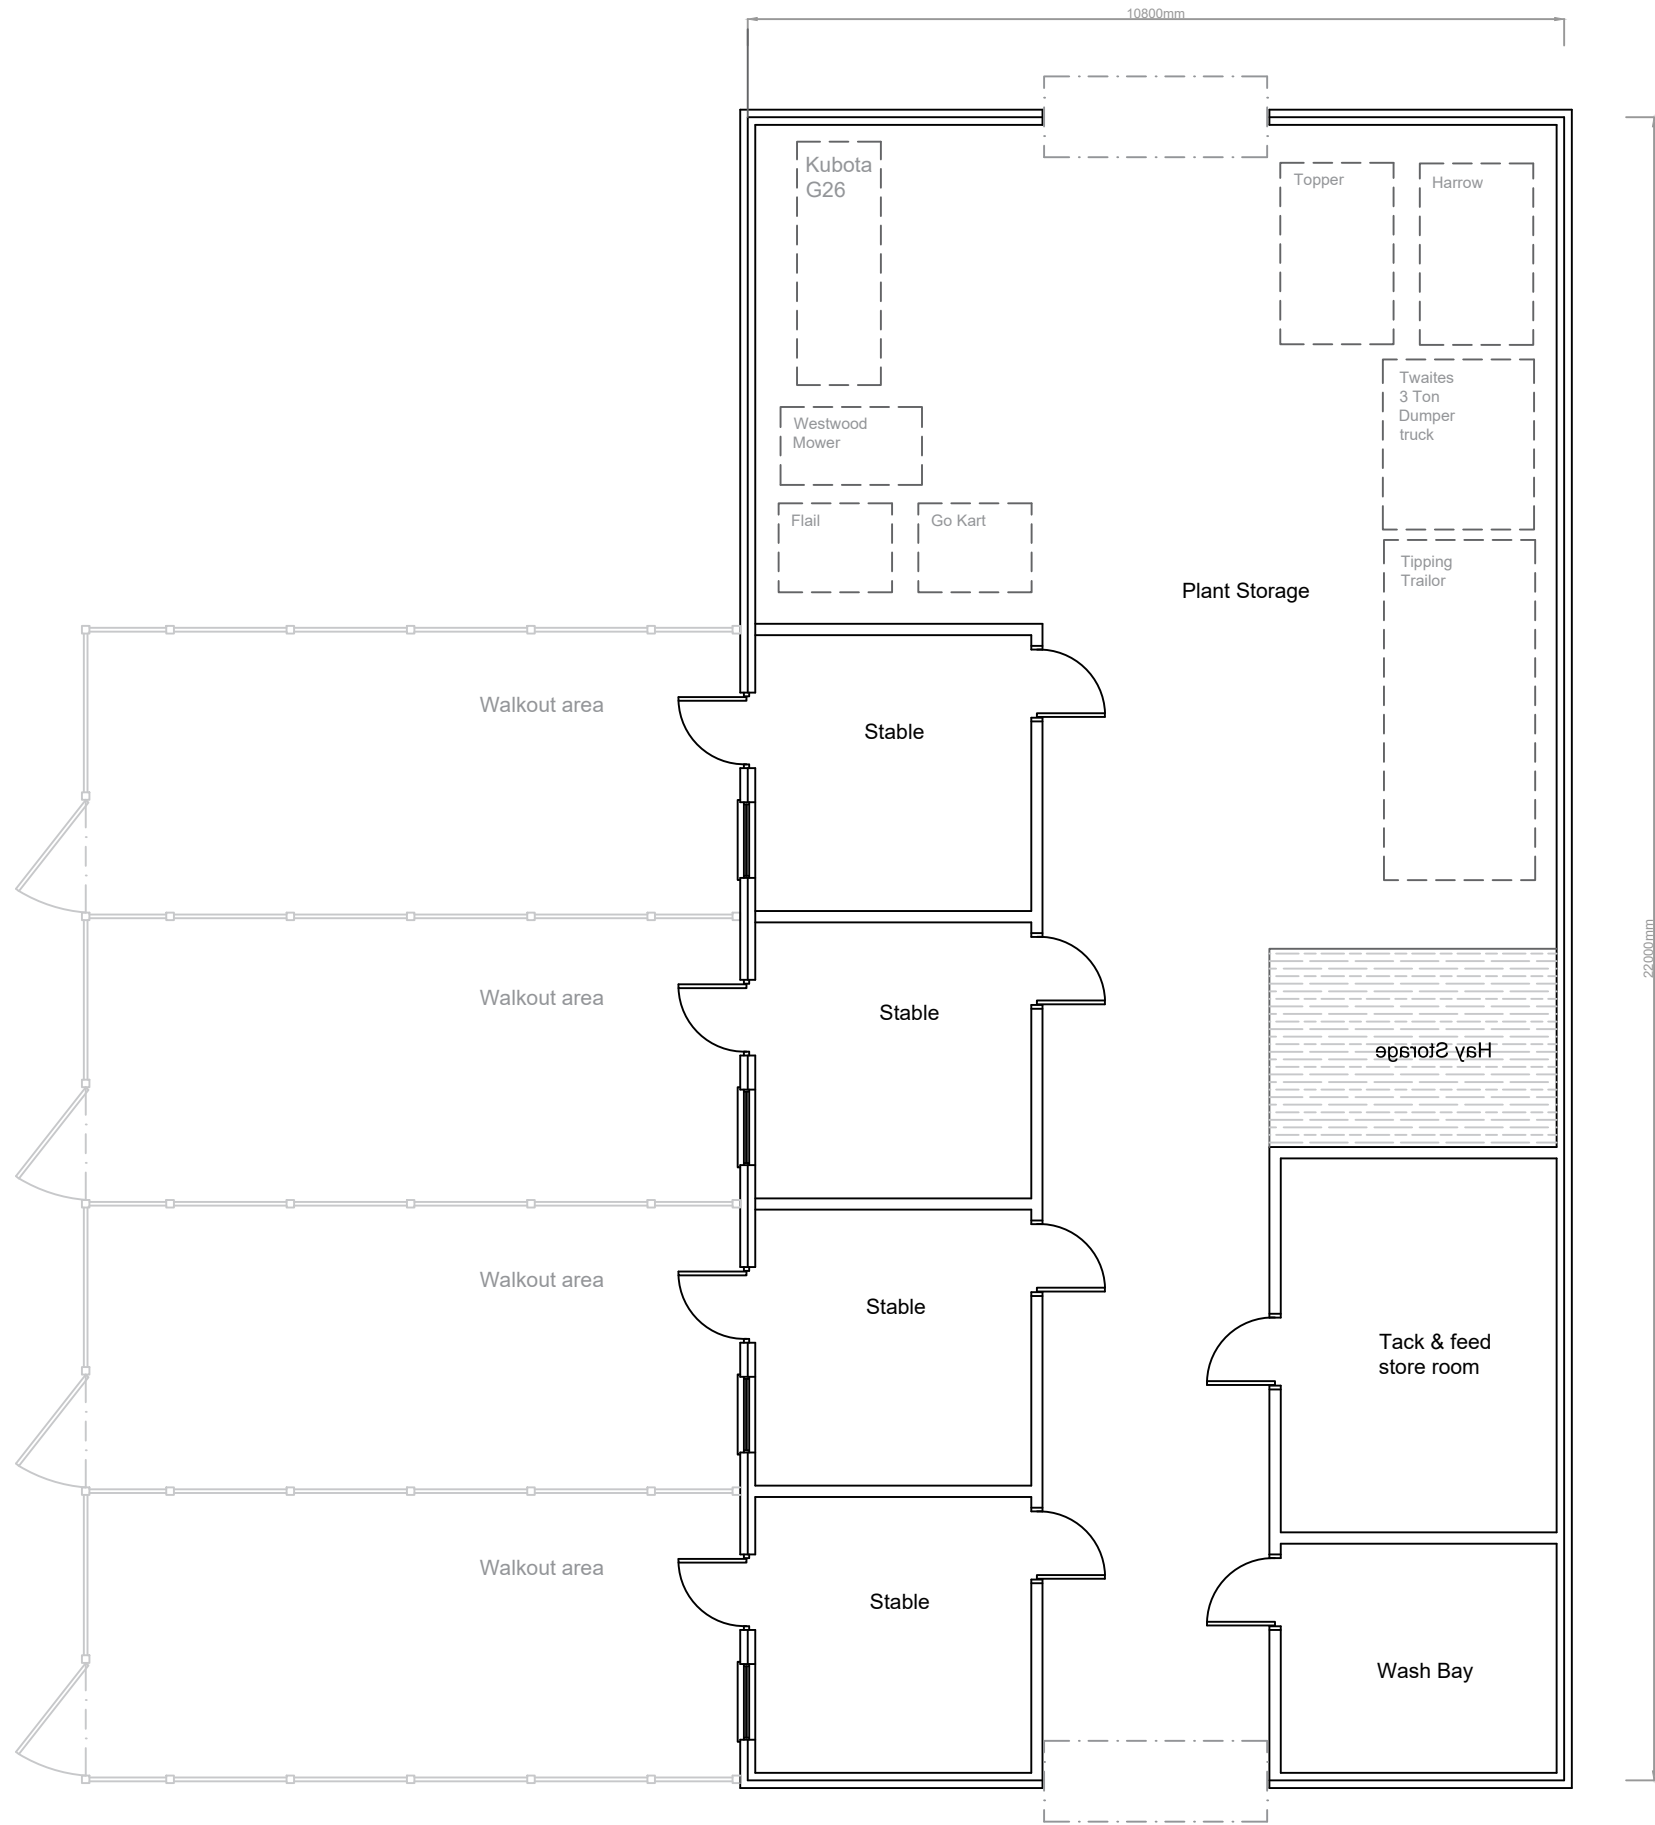


Propose Layout (Scale 1:100)

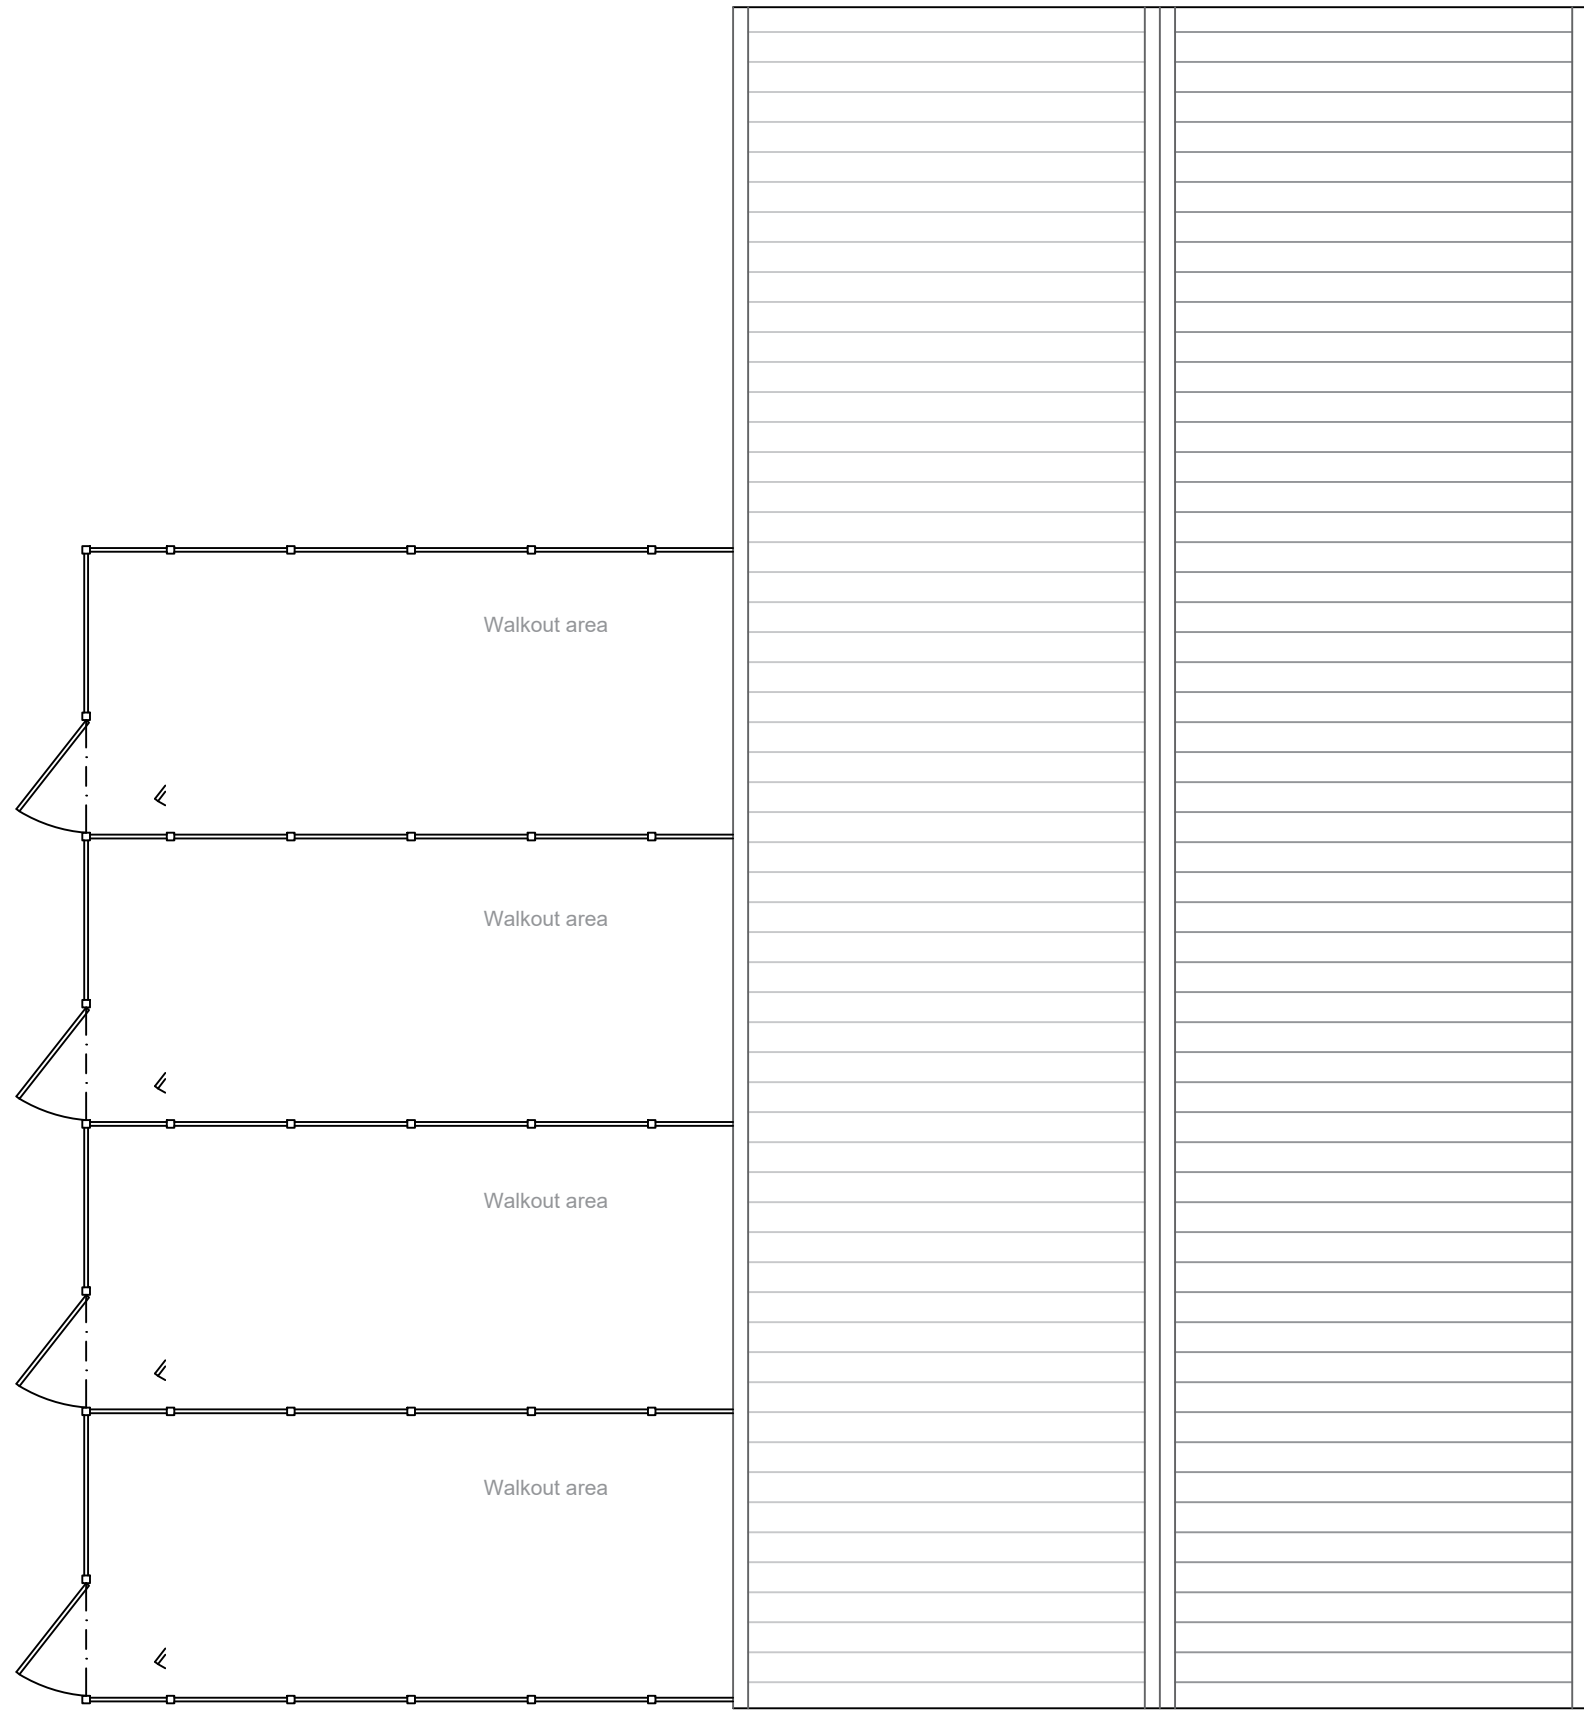


Propose Roof Plan (Scale 1:100)

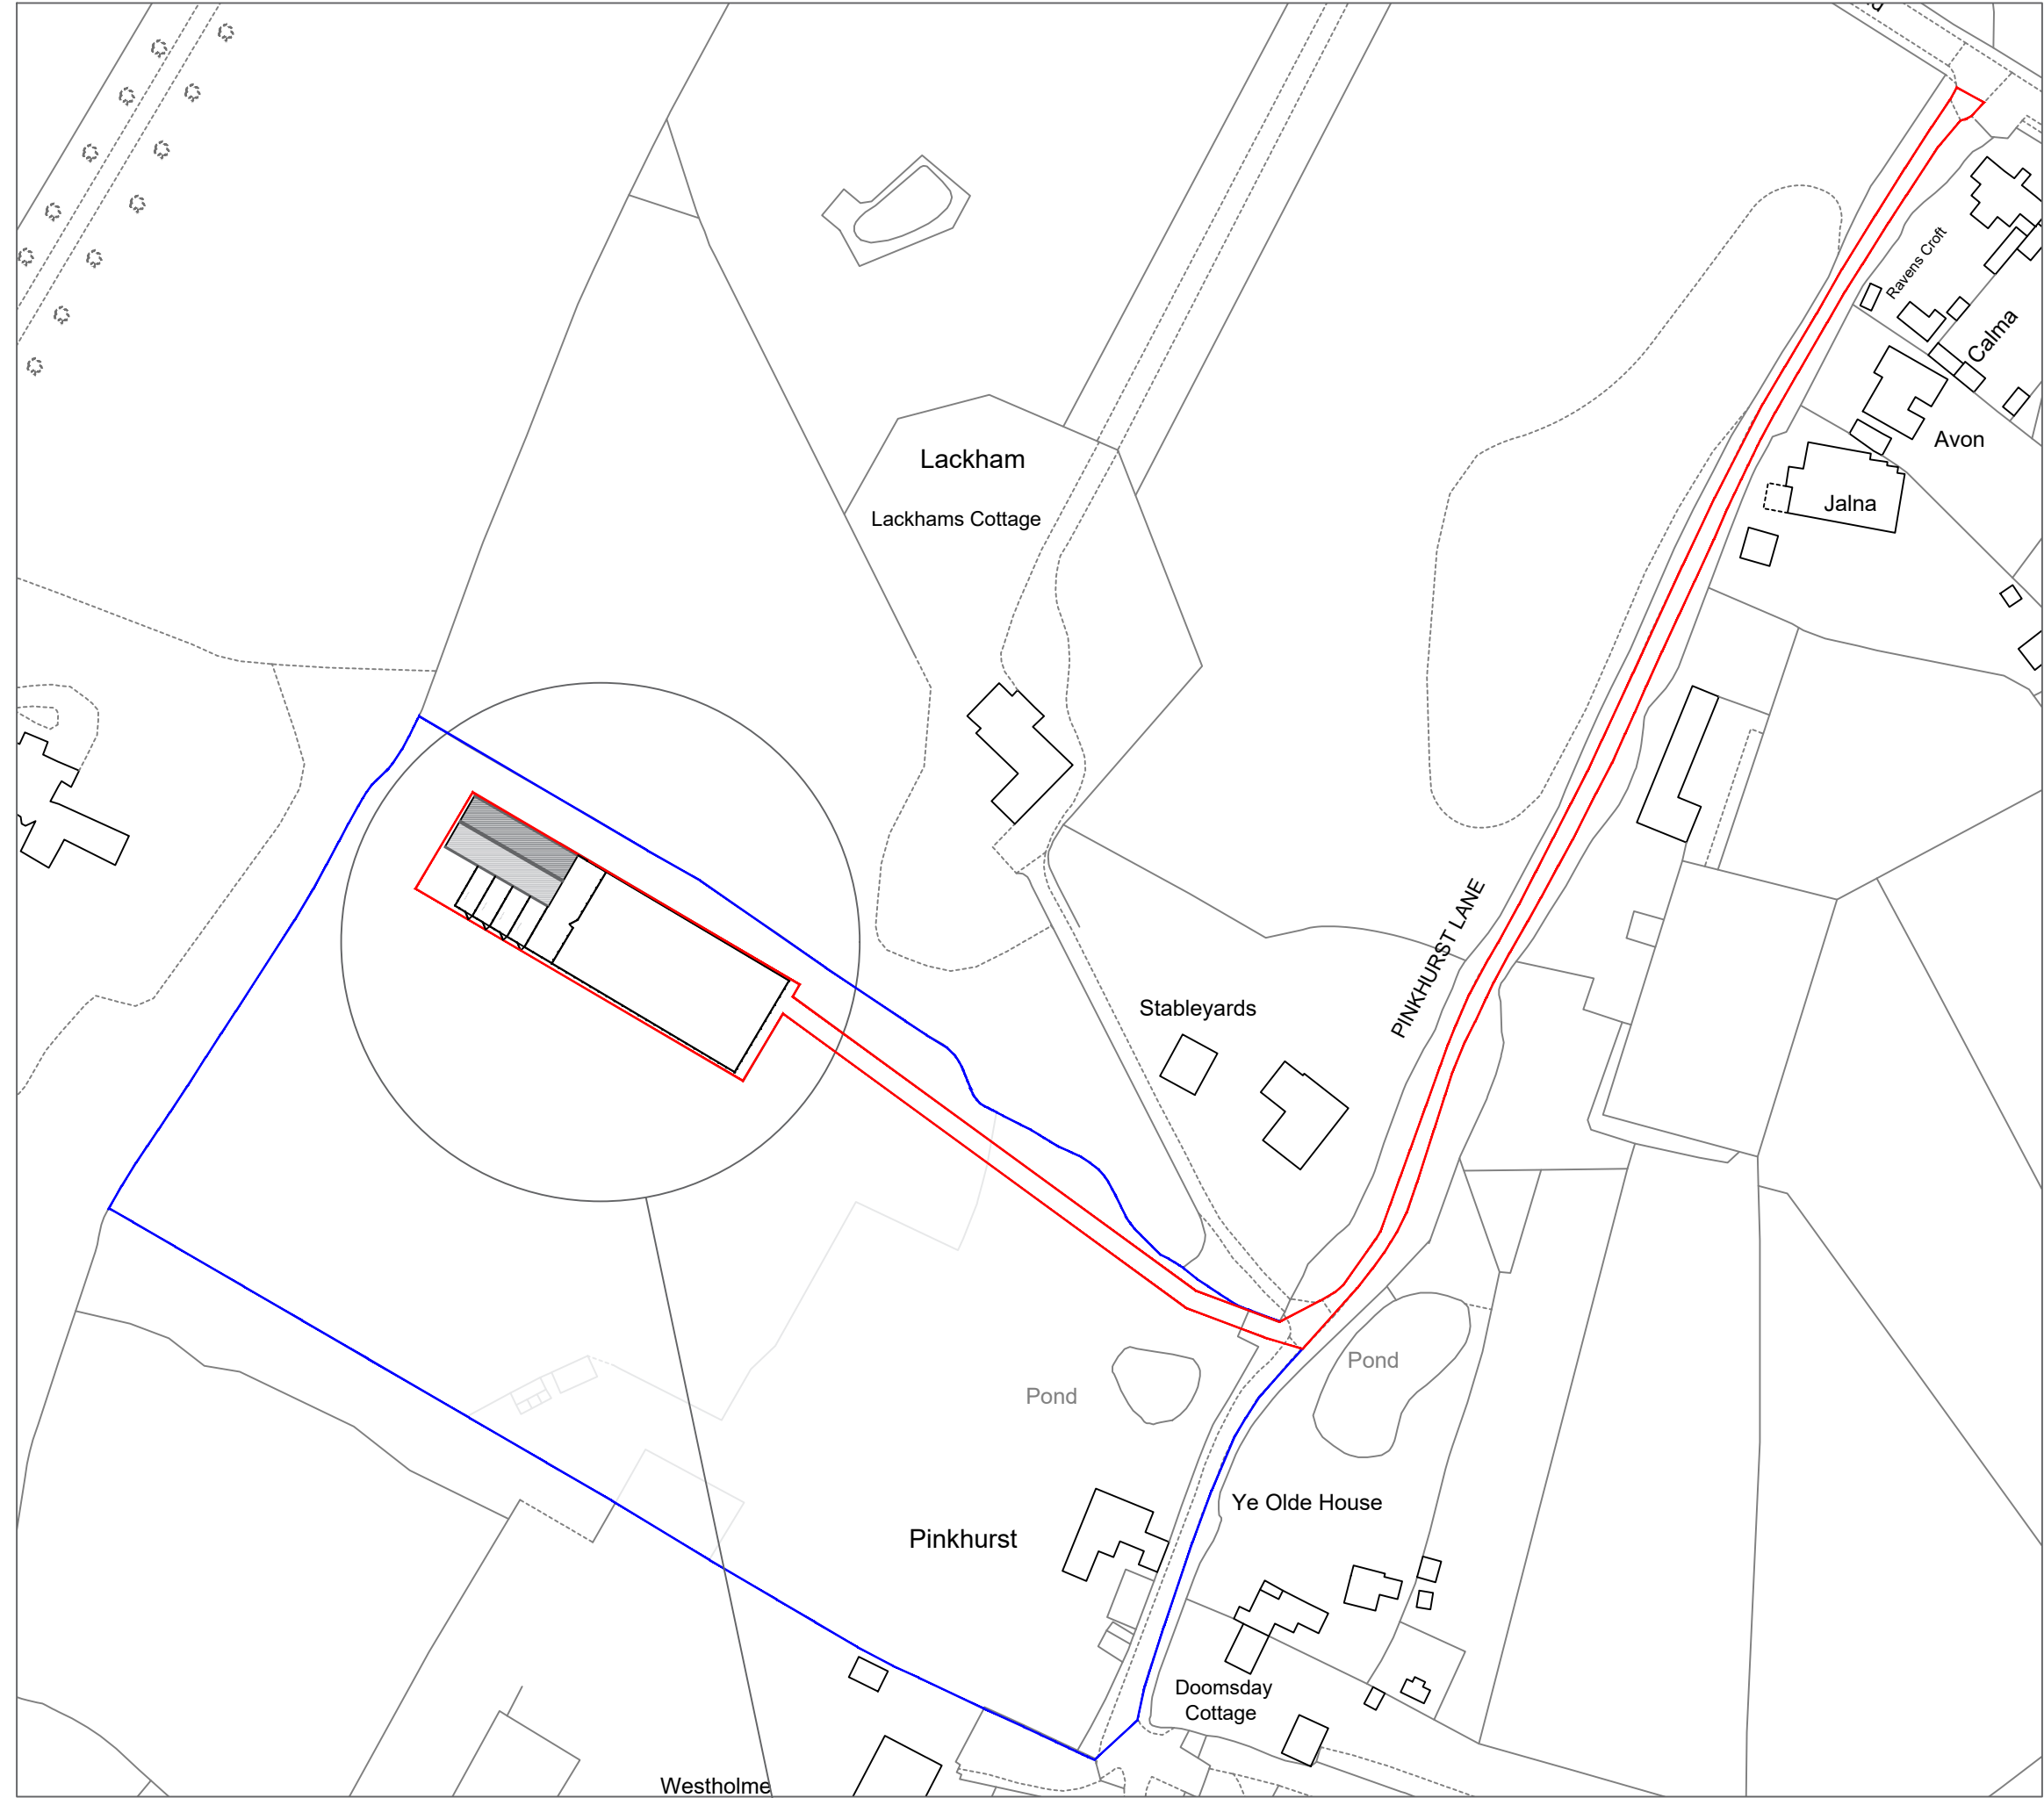


Propose Site Plan (Scale 1:1250)

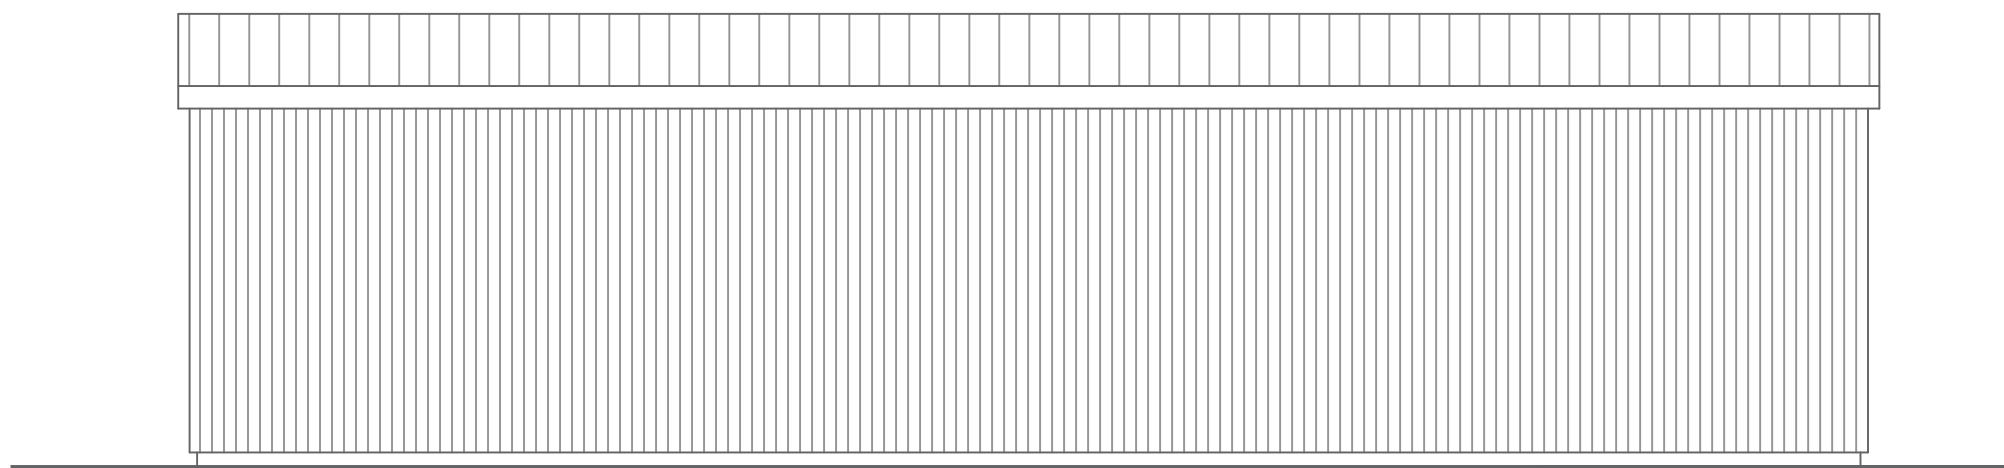


Propose South West Elevation (Scale 1:100)

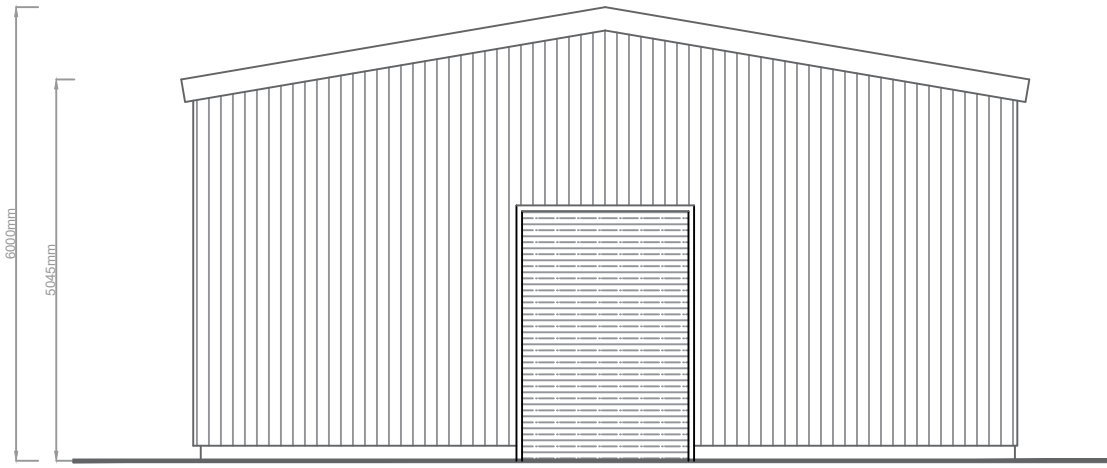


Propose North West Elevation (Scale 1:100)

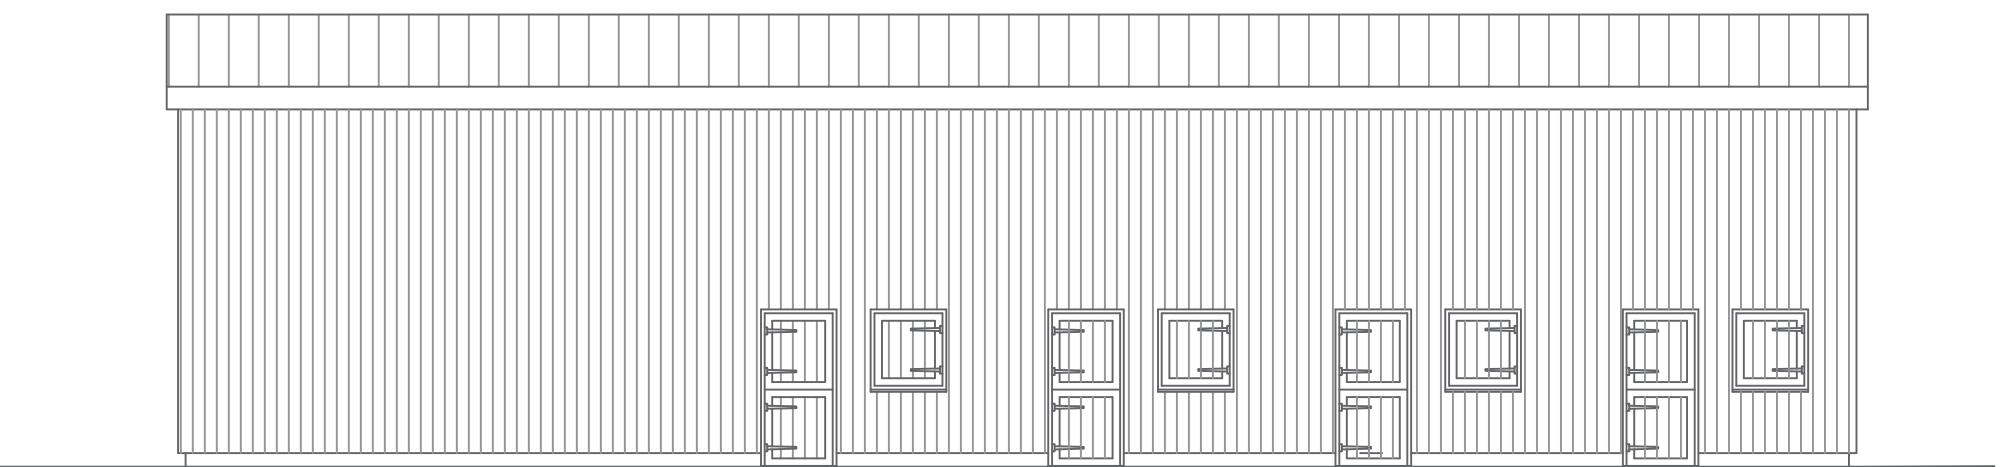

Propose North East Elevation (Scale 1:100)

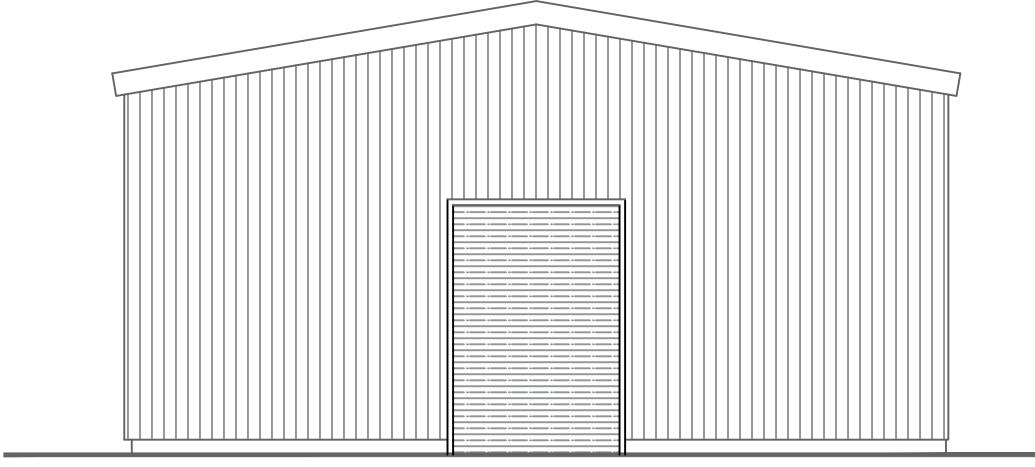

Propose South East Elevation (Scale 1:100)

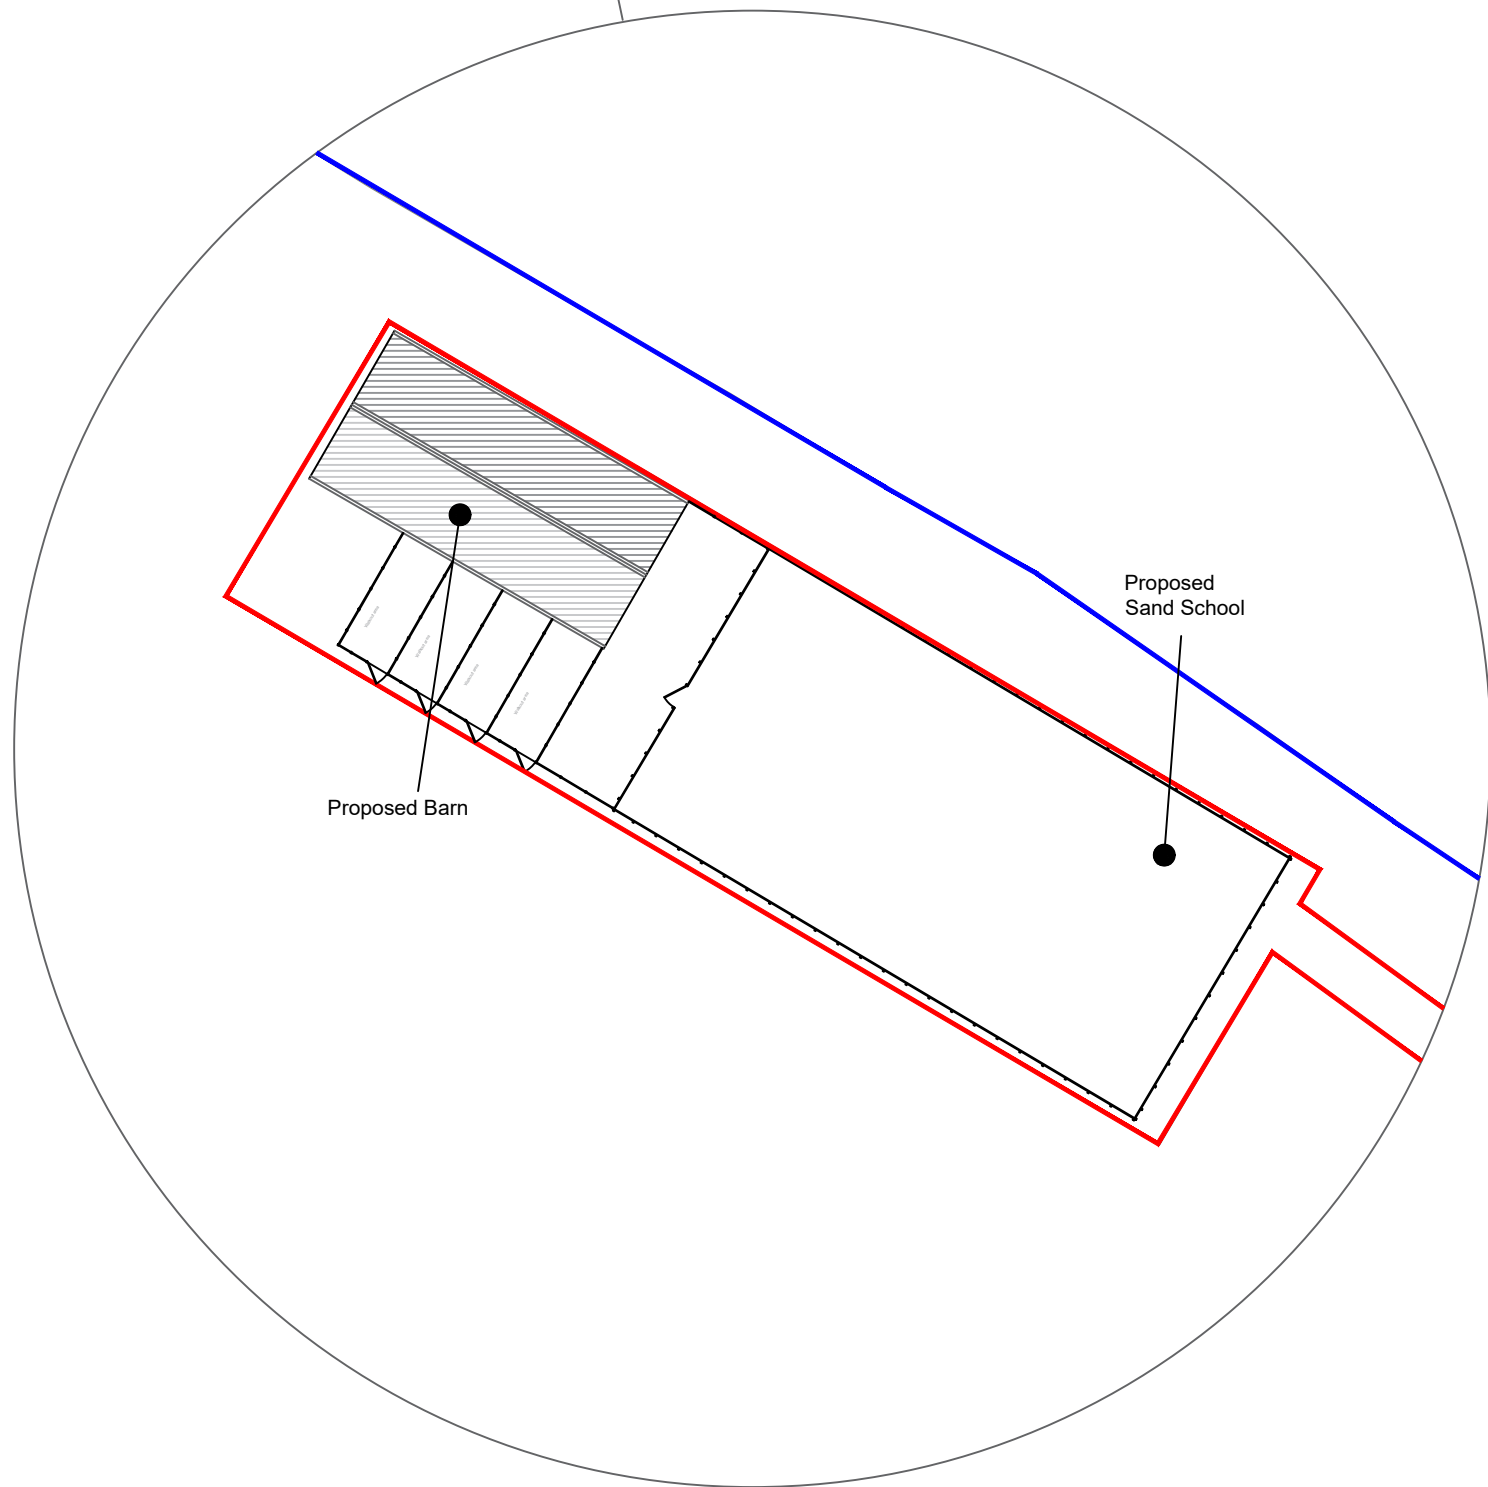

Propose block Plan (Scale 1:500)

C	Aug 26	Minor amendments
B	Jan 26	Boundary line revised
A	Nov 25	Boundary line revised
revisions		
DONSVIEW ASSOCIATES Chartered Surveyors		
Little Acorns, Hangers Lane, Storrington, West Sussex, RH20 3PZ Tel: 01403 746367 Mob: 07525 66466 Email: info@downsview-surveyors.co.uk		
address Pinkhurst Pinkhurst Lane Sindford West Sussex RH11 1QDR		
project Proposed Barn and Sand School		
title Proposed Barn		
scale: As noted @ A1	date: Oct 2025	revision: C
drawing number 2024.447.03		