


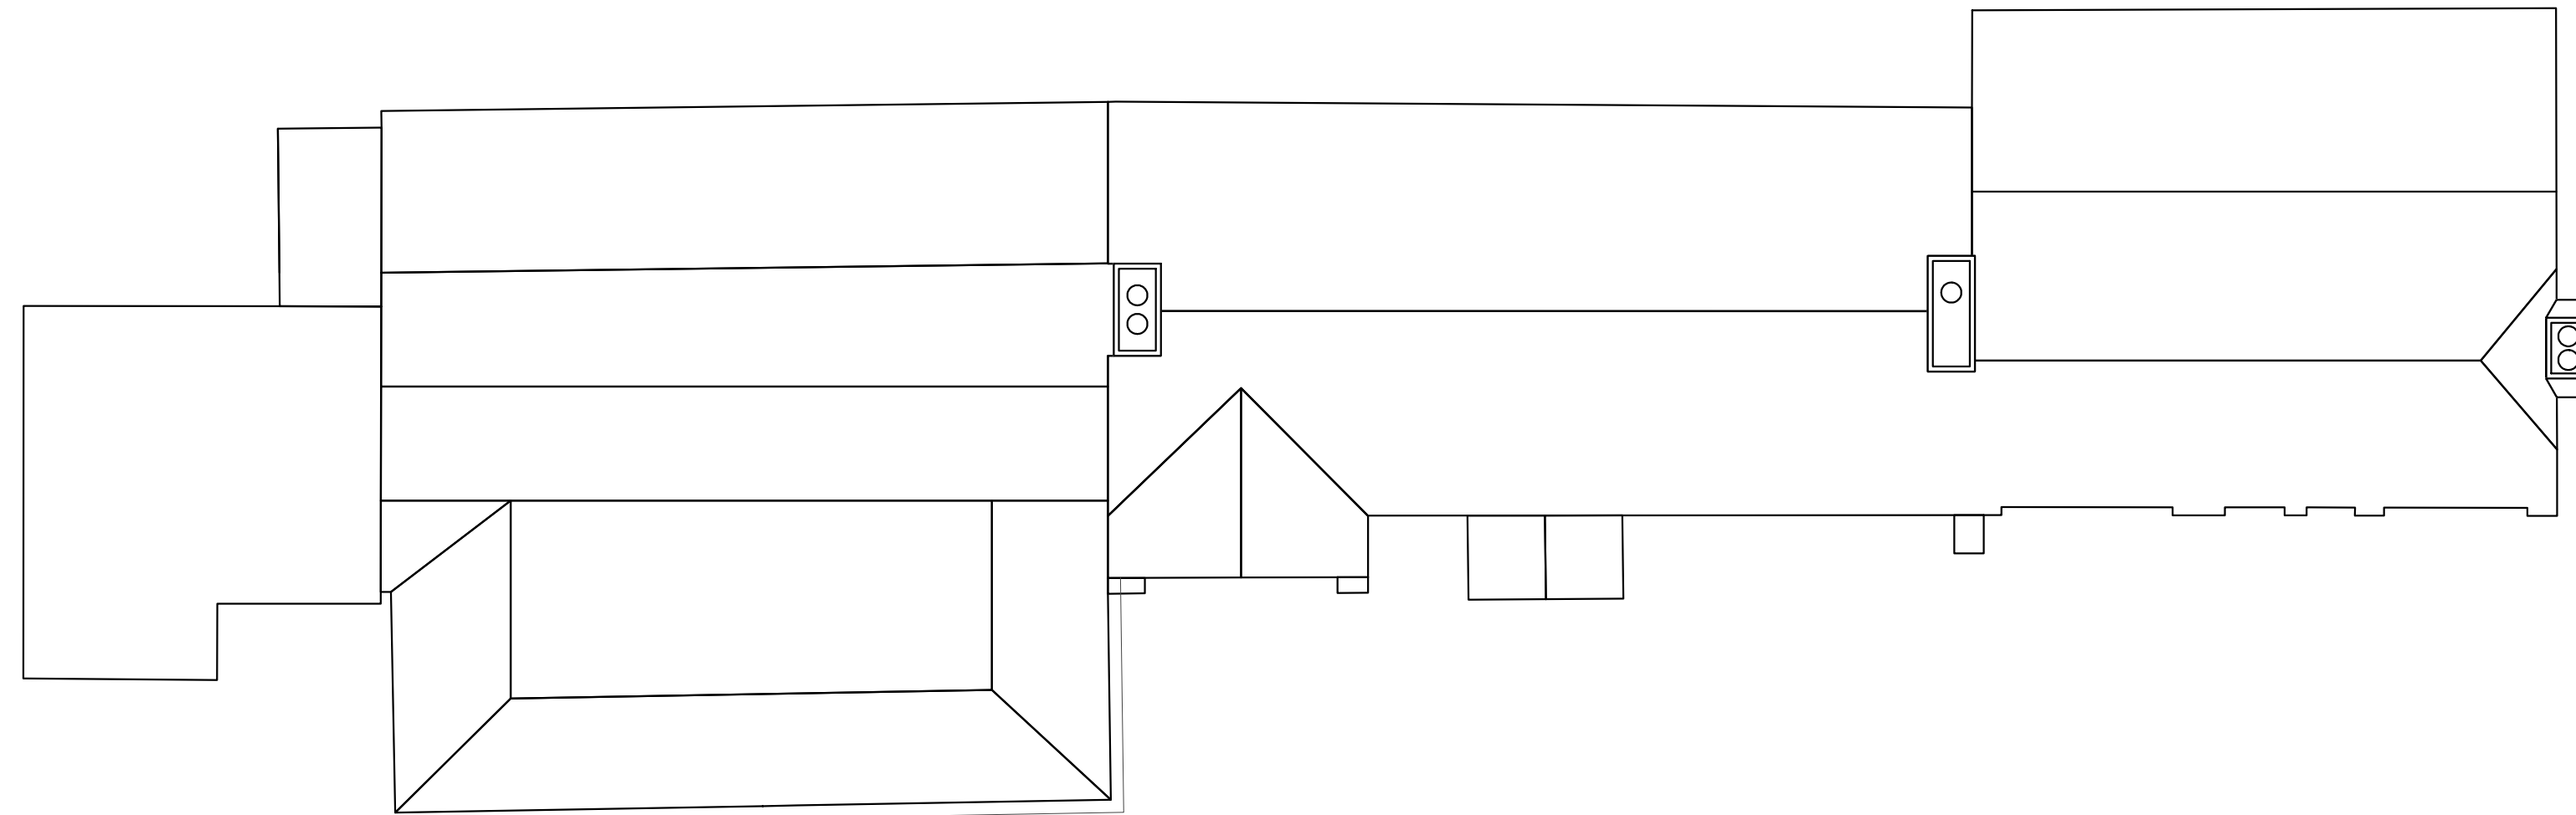


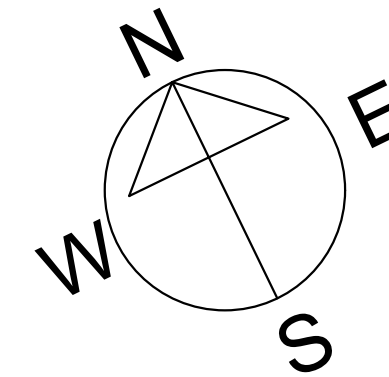

01 EXISTING ROOF PLAN
SCALE - 1:100 @ A1

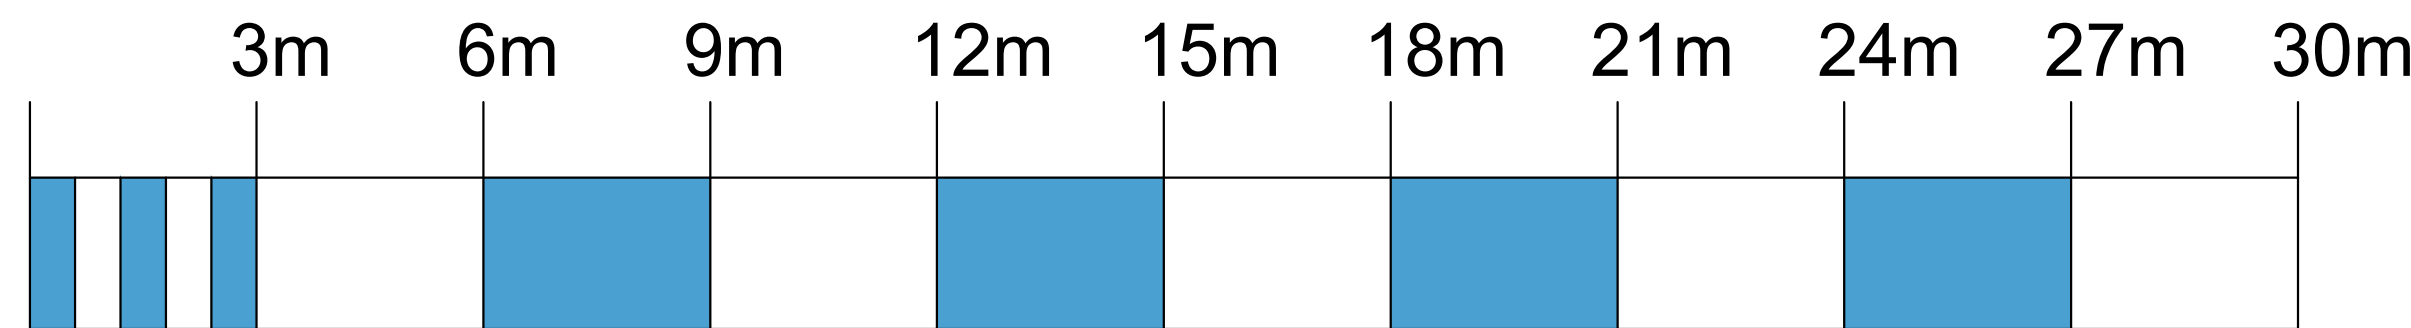

Single storey extension to form
new cellar. Felt flat roof with
painted rendered finish to walls

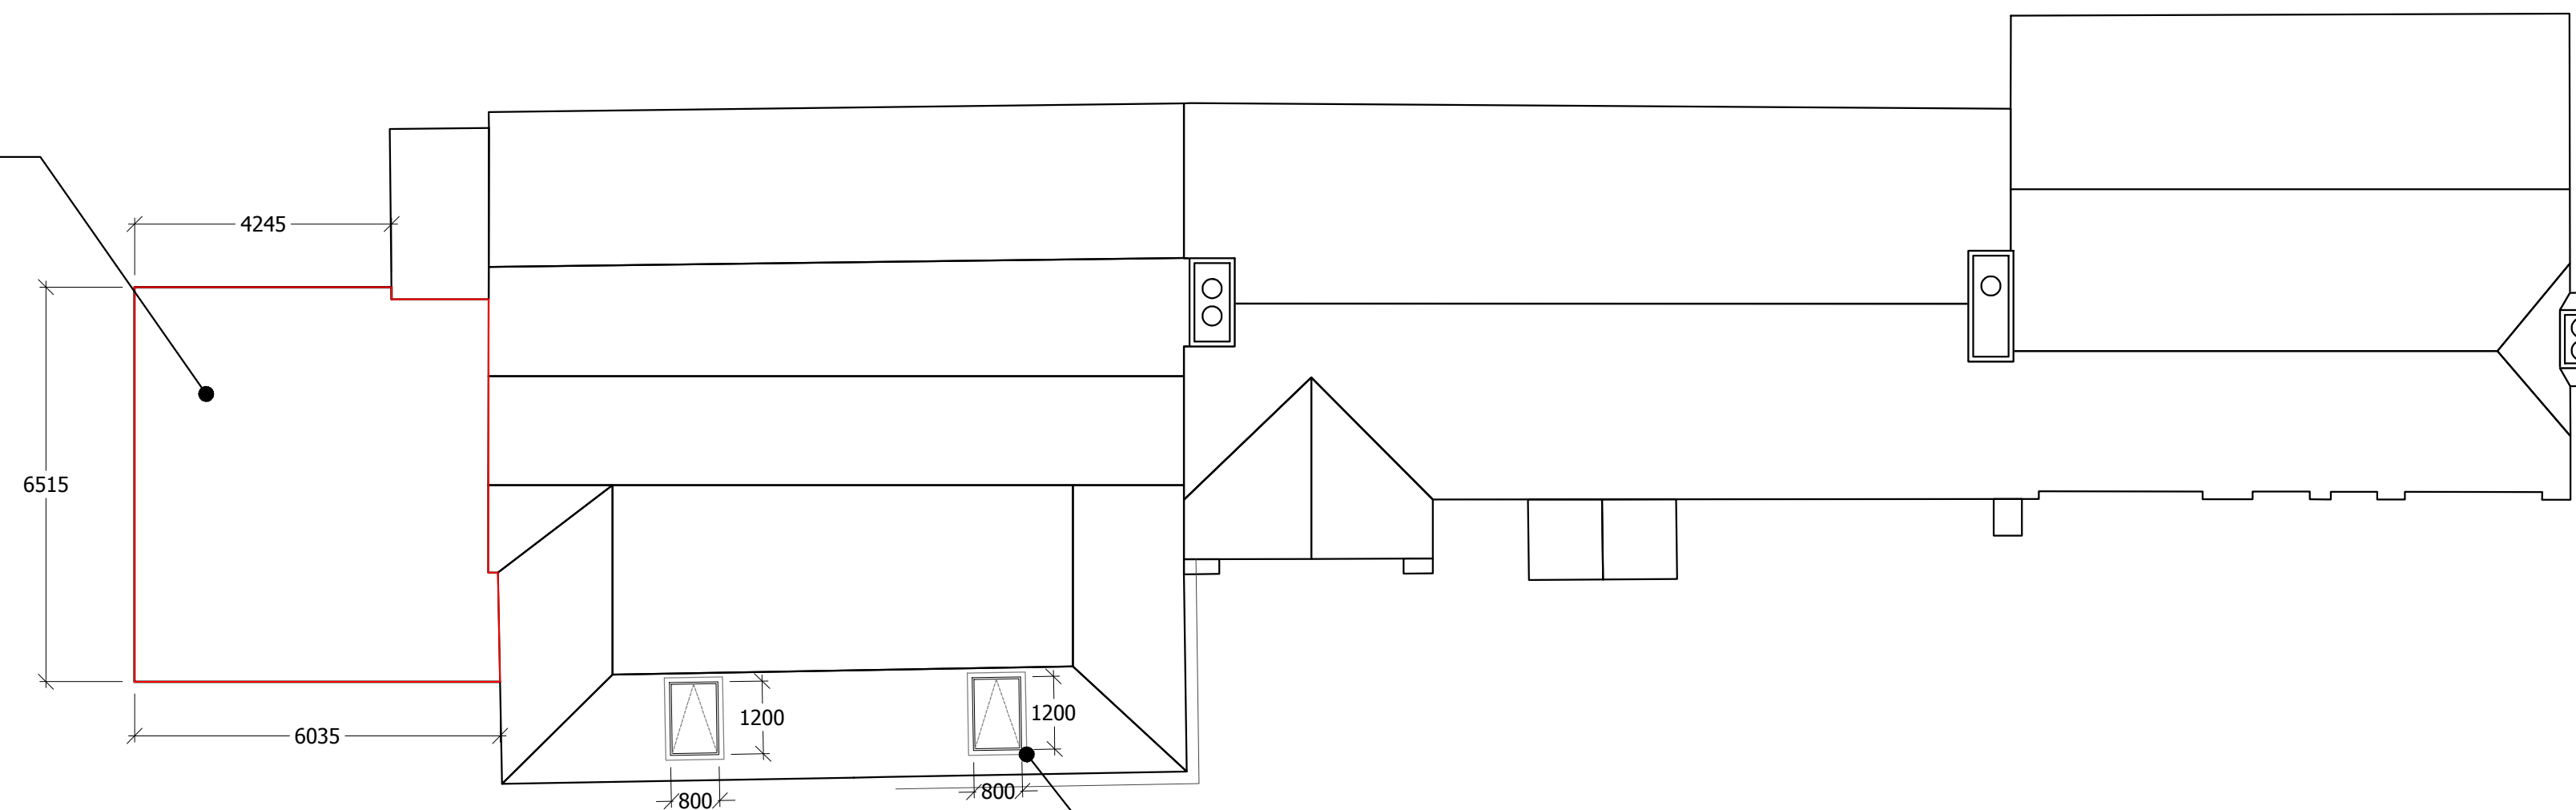

01 PROPOSED ROOF PLAN
SCALE - 1:100 @ A1

New large Velux rooflights

-	PLANNING ISSUE	13.11.25
-	-	-
Rev	Description	Date
Do not scale from drawings. All discrepancies to be reported to the Client immediately. All dimensions to be verified by contractor on site prior to any works commencing.		
Client Name :		Hall and Woodhouse
Project Address :		The Fox Inn Buck Green West Sussex
Description :		Existing & Proposed Roof Plan
Scale :		1:100 @ A1
PLANNING		
Dwg No.		Rev No.
24-099-02-04		-