

CDM 2015 Health & Safety Information

This information relates only to 'Significant Hazards' identified on this drawing and is to be read in conjunction with the Designer's Hazard Register.

Proposed Materials Key

1. Red Multi-Stock Brick
2. Tile Hanging
3. Brick Quoining
4. Plain Clay Roof Tiles
5. Brick Banding Detail
6. Brick Soldier Headers
7. Brick Header Cill
8. Front-to-Back Pitch Porch Canopy
9. Gabled Porch Canopy
10. Timber Porch with Brick Plinth
11. Dormer
12. White Window Frames
13. Traditional Style Front Door

Site Layout Key




Front Elevation

Side Elevation


Rear Elevation

Side Elevation

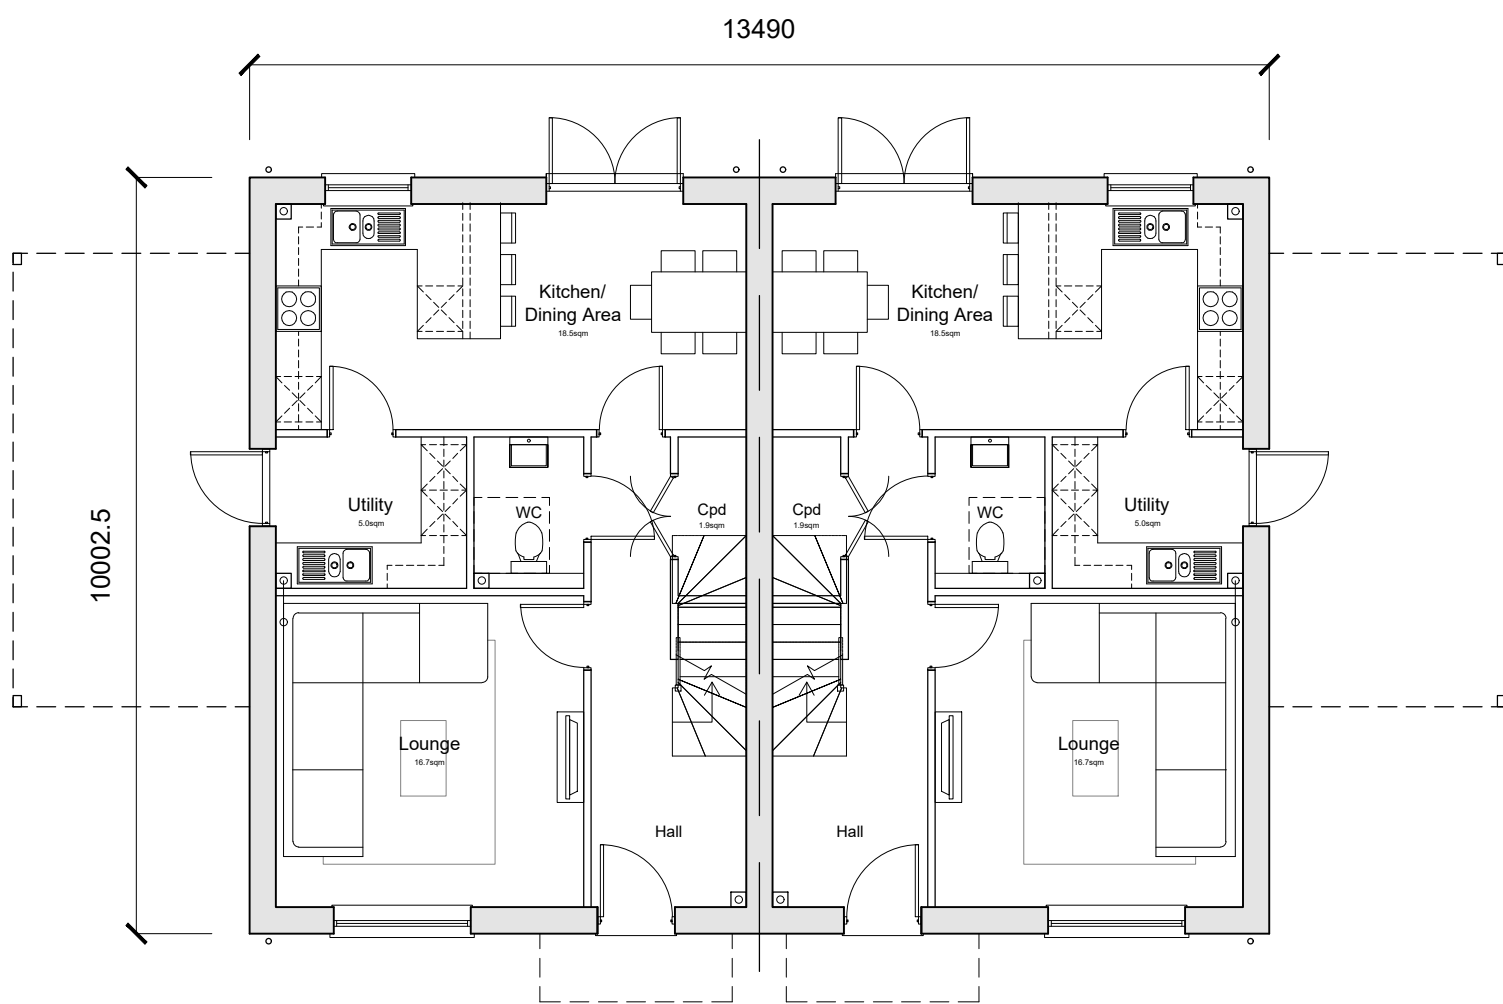


Ground Floor

Plots 2 - 3
3-Bedroom 6-Person House
115.6sqm / 1244sqft GIA (to finishes)
A minimum of 2.5 sqm storage provided in accordance with NDSS requirements.

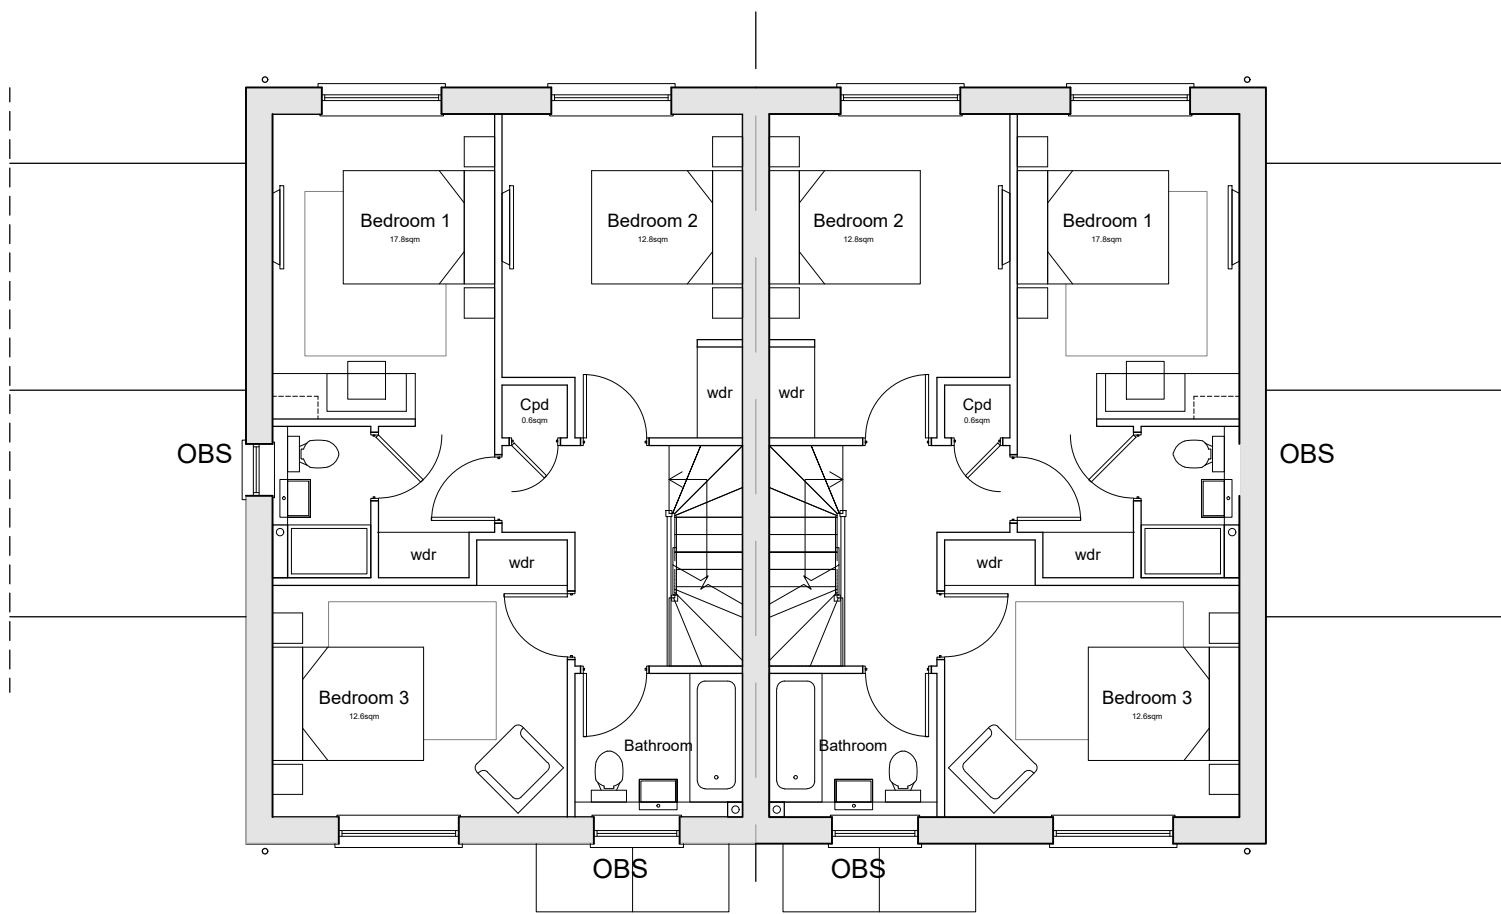

First Floor

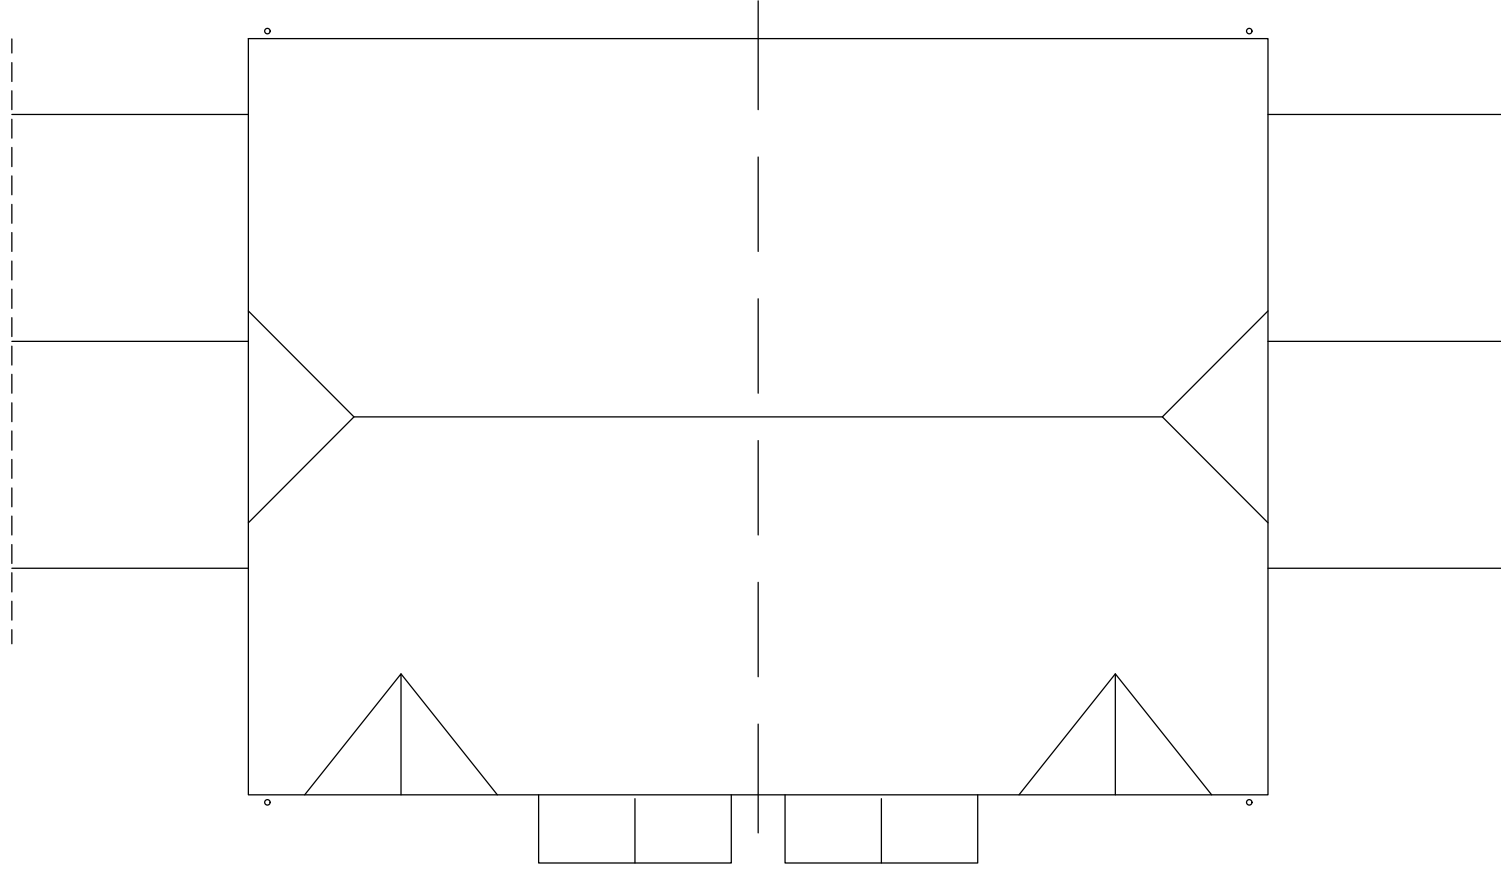

Roof Plan

D	11.09.26	Car Port Added	IV	PJ
C	17.12.25	Updated to QA Comments	JW	PJ
B	19.11.25	Updated to Clients Comments	JW	PJ
A	14.11.25	Updated to Clients Comments	JW	PJ

Rev	Date	Revision Details	Dr	Ch
-----	------	------------------	----	----

ECE Architecture

London
76 Great Suffolk Street
London SE1 0SL
T 0207 928 2773

Sussex
64-68 Brighton Road
Worthing, BN11 2ZL
T 01903 248 777

Bristol
Beacon Tower, Colston Street
Bristol BS1 4QE
T 0117 214 1101

E hello@ecearchitecture.com
W ecearchitecture.com

Creatively. Quality. Commercially.
Believe what's possible.

Client's Name
Earlswood Homes

Job Title
Watermead, Cowfold

Drawing Title
Floor Plans and Elevations
Plots 2 - 3

Scale
1:100 @ A1 / 1:200 @ A3

Drawn
JW

Checked
PJ

Date
22.10.25

Job No
7543

Drawing No
PL-011

Rev
D

Status
APPROVAL