




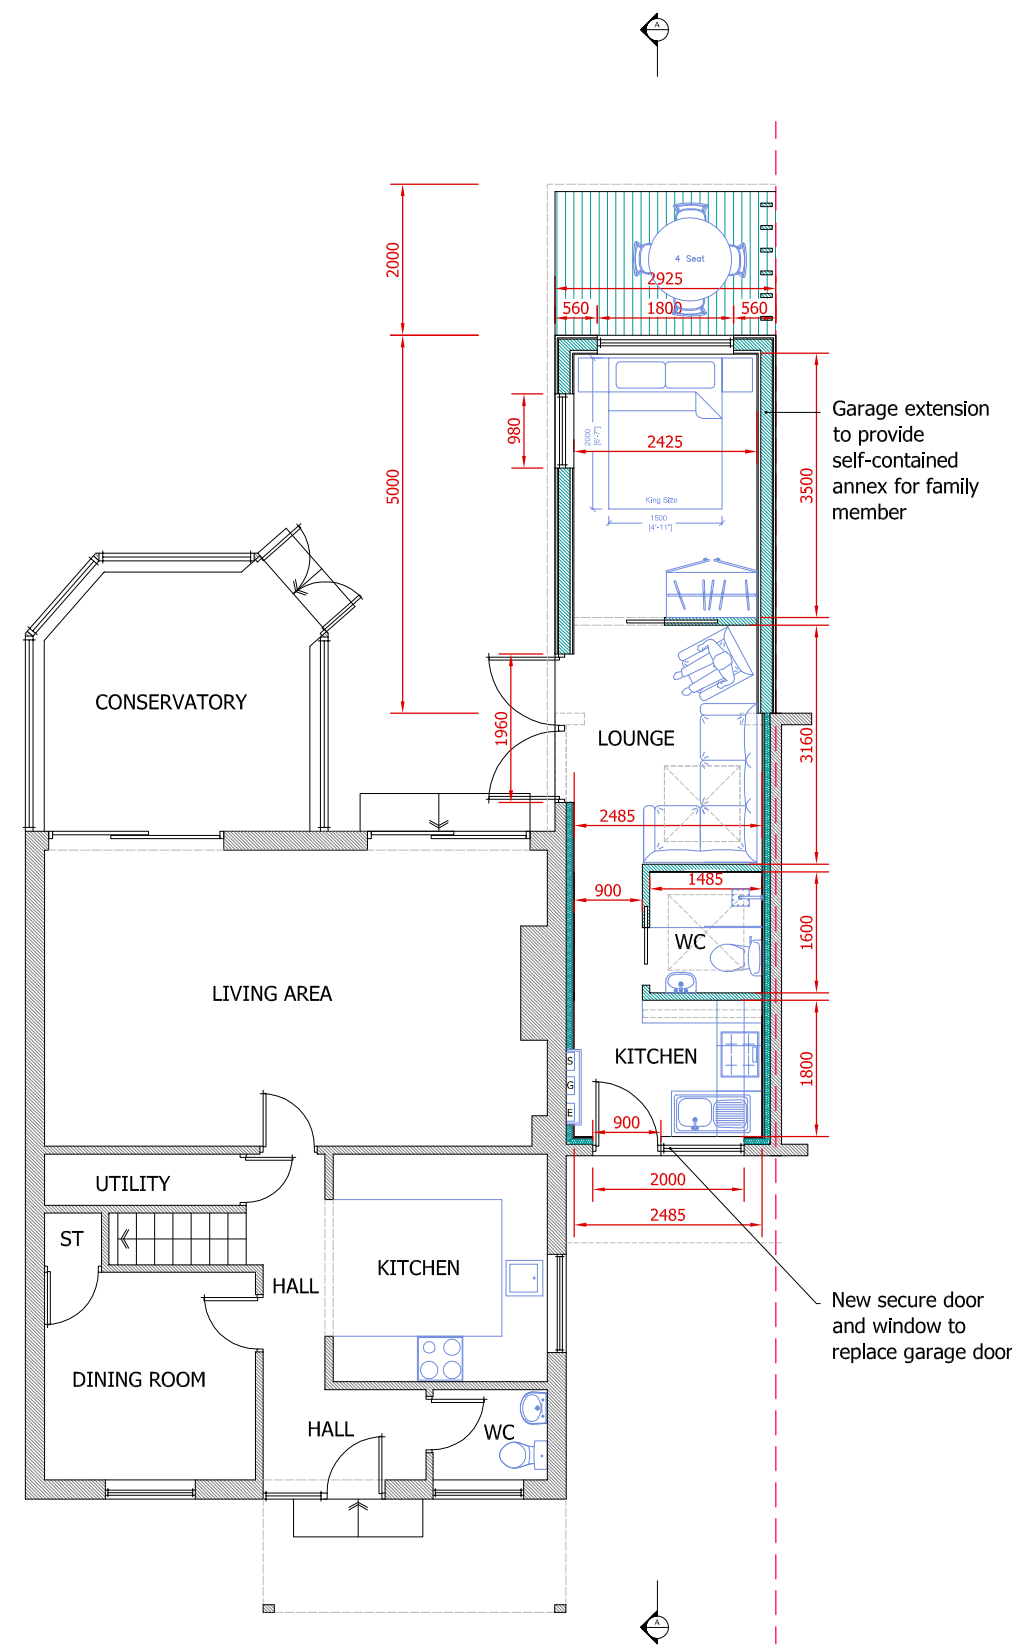

PROPOSED GROUND
FLOOR PLAN
scale 1:100

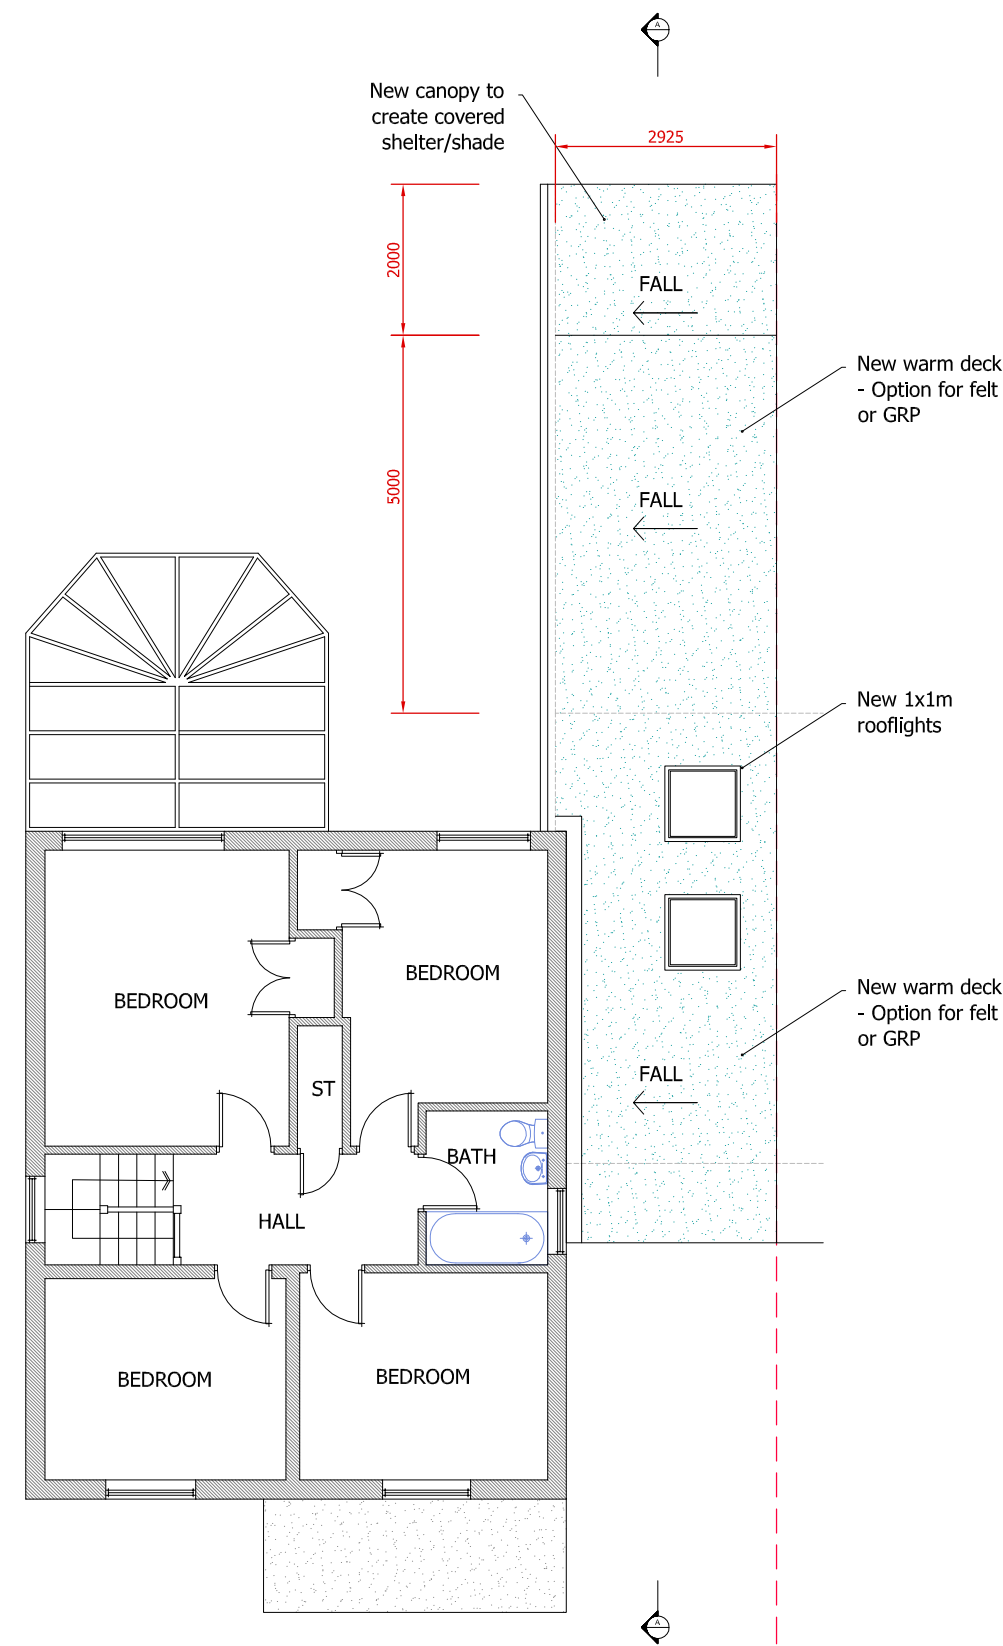

PROPOSED FIRST
FLOOR PLAN
scale 1:100

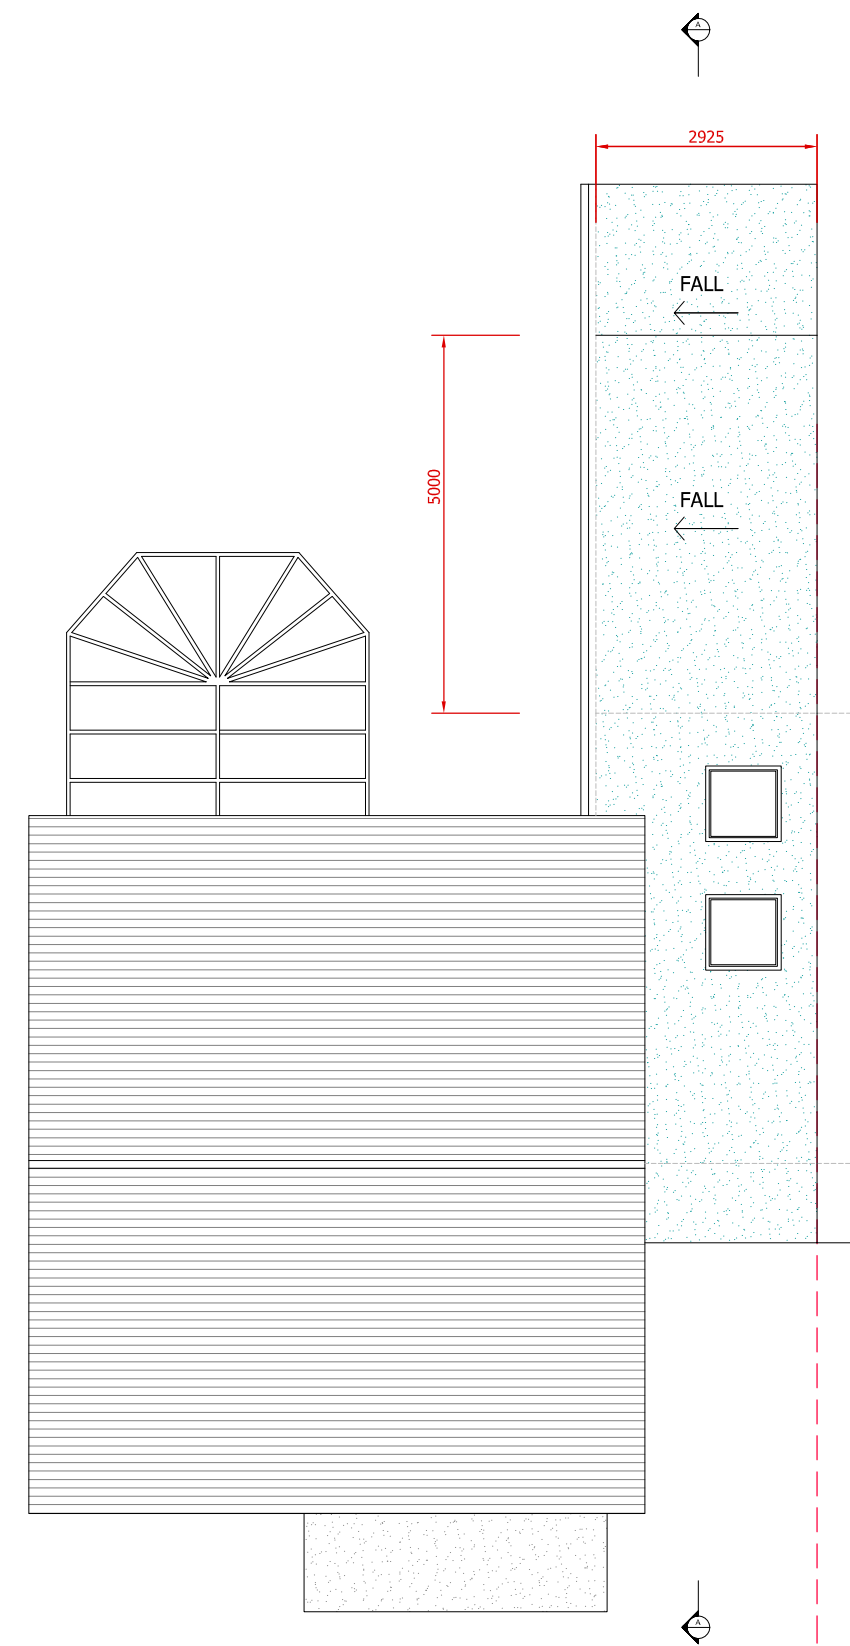

PROPOSED ROOF
FLOOR PLAN
scale 1:100



ISSUE	DATE	AMENDMENT	ISSUE	DATE	AMENDMENT	PROJECT GARAGE CONVRSION & EXTENSION ADDRESS 10 GLENDALE CLOSE, HORSHAM, RH12 4GR CLIENT S. GARNHAM	B	DRAWING PROPOSED PLANS				
A	07/08/2026	PLANNING DRAWINGS ISSUED						SCALE/SIZE	DATE	TECH	PROJECT	DRWG NO.
B	10/08/2026	MINOR AMENDMENTS						1:100@A2	AUG 2026	SM	CG379	04
								CADGUYS DEVELOPMENTS LTD.				
								HINTS HOUSE WEST, 1A GRAND AVENUE, HOVE, BN3 2BN 18 CANNIMORE ROAD, CHISLEHURST, BN7 6ES T: 07532899919 E: Sammy@cadguys.co.uk W: www.cadguys.co.uk				
												