

BELLWAY HOMES LTD

WOODFORDS, SHIPLEY ROAD

SOUTHWATER, HORSHAM

DRAINAGE TECHNICAL NOTE

**REPORT REF.
2108061_B-ACE-XX-XX-RP-C-0001**

October 2025

HEAD OFFICE: 3rd Floor, The Hallmark Building, 52-56 Leadenhall Street, London, EC3M 5JE **T** | 020 7680 4088

EDINBURGH: Suite 35 4-5 Lochside Way Edinburgh EH12 9DT **T** | 0131 516 8111

ESSEX: 1 - 2 Crescent Court, Billericay, Essex, CM12 9AQ **T** | 01277 657 677

KENT: Suite 10, Building 40, Churchill Business Centre, Kings Hill, Kent, ME19 4YU **T** | 01732 752 155

MIDLANDS: Office 3, The Garage Studios, 41-43 St Mary's Gate, Nottingham, NG1 1PU **T** | 0115 697 0940

SOUTH WEST: Temple Studios, Bristol, England, BS1 6QA **T** | 0117 456 4994

SUFFOLK: Suffolk Enterprise Centre, 44 Felaw Street, Ipswich, IP2 8SJ **T** | 01473 407 321

MANCHESTER: Chancery Place, 50 Brown Street, Manchester M2 2JG **T** | 0207 680 4088

Contents

	Page
1. INTRODUCTION	1
2. Existing Conditions	3
3. Surface Water Drainage.....	6
4. FOUL WATER DRAINAGE.....	13
5. CONCLUSION	14

Figures

Figure 1-1 Site Layout

Tables

Table 3-1 C753 SuDS Hierarchy, Site Assessment

Table 3-2 IH124 Greenfield Rates per Hectare

Table 3-3 Drainage Design with Catchments

Appendices

Appendix A – Proposed Site Layout

Appendix B – Topography

Appendix C – Site Investigation Report

Appendix D – Outline Planning Flood Risk Assessment

Appendix E – Discussion with LLFA

Appendix F – Greenfield Runoff Rates

Appendix G – West Sussex Drainage Proforma

Appendix H – Proposed Drainage Strategy

Appendix I – Flow Network Simulations

Appendix J – Tree Root Protection Survey

Appendix K – Surface Water Runoff Quality Assessment

Appendix L – SuDS Maintenance Plan

Document Control Sheet

REV	ISSUE PURPOSE	AUTHOR	CHECKED	APPROVED	DATE
A	PRELIMINARY	DC	TR	BB	15/09/25
B	PRELIMINARY	DC	TR	JM	06/10/25

Distribution

This report has been prepared for the exclusive use of BELLWAY HOMES LTD. It should not be reproduced in whole or in part, or relied upon by third parties, without the express written authority of Ardent Consulting Engineers.

1. INTRODUCTION

Scope

- 1.1. Ardent Consulting Engineers (ACE) has been instructed by Bellway Homes to prepare a Drainage Strategy in respect of the development proposals for the land known as 'Woodfords, Shipley Road' in Southwater – Horsham, West Sussex.
- 1.2. The site benefits from outline planning and this report has been prepared to demonstrate a suitable drainage strategy can be implemented for the site.

Development Proposal

- 1.3. Reserved matters application for the erection of up to 73 no. dwellings, open space and child play provision, residential parking facilities and associated infrastructure, including access arrangements following outline application DC/21/2180.
- 1.4. An extract of the proposed site plan from DHA is shown in **Figure 1-1** and the full site plan, ref. 102108-BEL-SL-01, is shown in **Appendix A**.



Figure 1-1 DHA Site Layout

Outline Planning Consent

- 1.5. An Outline Planning Application was submitted DC/20/2564 on 22nd December 2020 for the erection of up to 73 new dwellings (C3 use) and retention of existing farmhouse building, associated public open space, landscaping, drainage and highways infrastructure works, including vehicular access from Shipley Road with all matter reserved except access. The application was refused on 29th April 2021 on two core reasons related to the impact of the development on the Arun Valley Special Protection Area (SPA), Special Area of Conservation (SAC) and Ramsar Site by means of water abstraction within the Sussex North Water Supply Zone (SNWSZ). The second reason is related to whether the proposed development would provide a suitable location for housing having regard its position within the countryside and the spatial strategy for the District.
- 1.6. An Outline Planning Application was submitted DC/21/2180 on 22nd September 2021 for an outline application for the erection of up to 73 new dwellings (up to 100% affordable housing) and retention of existing farmhouse building, associated public open space, landscaping, drainage and highway infrastructure works, including vehicular access from Shipley Road, with all matters reserved except for access. The application was granted permission 11th July 2024.
- 1.7. The outline application was supported by a Flood Risk Assessment (FRA) produced by Motion Consulting Ltd, dated 13th September 2021. The Proposed Reserved Matters Drainage Strategy follows the principles set out in the approved Outline Planning FRA report and the associated strategy plans.
- 1.8. The relevant Outline Planning Condition's that relate to the drainage requirements are as follows:
- 1.8.1. Condition 6; No development shall commence until a drainage strategy detailing the proposed means of foul and surface water disposal has been submitted to and approved in writing by the Local Planning Authority. The development shall be carried out in accordance with the approved scheme.*
- 1.8.2. Condition 17; No part of the development hereby permitted shall be occupied until a verification report demonstrating that the SuDS drainage system has been constructed in accordance with the approved design*

*drawings has been submitted to and approved by the Local Planning Authority.
The development shall be maintained accordance with the approved report.*

2. Existing Conditions

Existing Site Description

- 2.1. The site is located within Southwater, in the district of Horsham (HDC).
- 2.2. The development is circa 4.16 hectares (ha) in total and is centred approximately at Ordnance Survey 515645mE, 125058mN
- 2.3. The site is located directly south of Southwater. The developable site area is a combination of an open grass land pasture and ten structures of varying sizes: four buildings names "Brick/Wooden Building"; three named "Shed"; one names "Summer house"; one named "Wooden Stables; and one unnamed residential building. There is a sand menage, roughly 0.1ha in size, immediately north of the buildings, assumed for equestrian purposes. The boundaries consists of hedgerows, ditches and with Shipley Road on the western boundary.
- 2.4. The topography shows is steeply undulating with local high points sloping to the boundaries. The highest point on-site is found within the northern corner at 50.926m AOD. The land falls east and south towards the lowest point on the field, being 43.82m AOD and 42.75m AOD respectively with gradients of circa 1:20 to 1:35. The topography can be found in **Appendix B**.
- 2.5. A ground investigation titled "Phase II Site Investigation Report" was carried out by Leap Environmental Ltd on 8th March 2022, (ref. LP2826), to allow assessment of the underlying ground condition at the site of the proposed development. The full report is shown in **Appendix C**.
- 2.6. As per the Phase II report, the boreholes and trial pits show the site is underlain by stiff silty clays (Weald Clay Formation). Topsoil is found to be at an average depth of 0.3m bgl.
- 2.7. In line with FRA at Outline Planning and the finding of Leap Enivronmental's Ground Investigation the site is assessed to be at very low/negligible risk of groundwater flooding. As such, no further assessment of flood risk is required in relation to ground water flooding and no measures are deemed necessary to manage flood risk from this source.

Existing Drainage

- 2.8. The site is surrounded by existing watercourses. It is assumed the rainfall flows towards the watercourse along the eastern side, due to the topography.
- 2.9. The nearest foul and surface Southern Water manholes are approximately 40m North of the site located within Rascals Close. There are no surface Southern Water manholes located within Shipley Road.
- 2.10. The nearest available foul Southern Water manhole located within Shipley Road is approximately 120m North of the site.
- 2.11. The Southern Water sewer records can be found in the FRA at Outline Planning with **Appendix D**.

Proposed Drainage at Outline Planning (DC/21/2180)

- 2.12. The following section covers the FRA, outlined in Motion Consulting's FRA, dated 13th September 2021, submitted as part of the Outline Planning application (DC/21/2180), shown as **Appendix D**.
- 2.13. The outline planning FRA proposes for the site to be split into two catchments, in which both catchments will discharge into the existing watercourse, via attenuation ponds, restricted to Q_{Bar} .
- 2.14. The outline planning FRA proposed for the discharges rates to be based upon the IH124 HR Wallingford method with FSR data and impermeable areas. The total discharge rate from the catchments is 7.9 l/s.
- 2.15. The attenuation volumes were based on a 40% Climate Change, default C_v values and FSR data.

Pre-Application Advice with Lead Local Flood Authority (LLFA)

2.16. On 4th April 2025, a Pre-Application Advice meeting took place between Ardent and WSCC (West Sussex County Council); the latter are represented as the LLFA.

2.17. Within the meeting, WSCC accepted the following:

- The discharge rate to be restricted to Q_{Bar} , as per the FRA at Outline Planning.
- A C_v (coefficient of runoff) value of 1 to be used to for drainage simulations. A reduced freeboard is supported within the attenuation basins.
- A full network model is required at this stage.

2.18. For the full discussion with WSCC, refer to **Appendix E**.

3. Surface Water Drainage

Technical Standards

3.1. The surface water drainage strategy for the proposed development is in accordance with the following technical standards and best practice guidance, which are referred to throughout this section:

- West Sussex Local Flood Risk Management Strategy: 2025 – 2030
- The CIRIA SuDS Manual (C753);
- Non-statutory technical standards for sustainable drainage systems. A Best Practice Guidance was published by the Association of SuDS Authorities (ASA), formerly known as the Local Authority SuDS Officer Organisation (LASOO), in July 2015 to accompany this document;
- BS8582 Code of practice for surface water management for development sites; and
- The National Planning Policy Framework.

Surface Water Drainage Options Consideration

3.2. In line with CIRIA guidance C753 (The SuDS manual), the drainage hierarchy needs to be considered and is listed below in order of preference:

- Store rainwater for later use;
- Use infiltration techniques, such as porous surfaces in non-clay areas;
- Attenuate rainwater for gradual release to a watercourse;
- Discharge rainwater direct to a watercourse;
- Discharge rainwater to a surface water drain; and
- Discharge rainwater to a combined sewer.

Store rainwater for later use

3.3. There is potential to reuse a percentage of the rainwater within the site by installing water butts on houses. However, their value is limited to domestic watering during dry periods where there is garden water in the container. Water butts do not guarantee that storage will always be available, unless the system is designed so that any water stores above a set threshold drainage slowly to the downstream drainage system or to a soakaway. However, there is no robust evidence regarding

the potential effectiveness of such components during significant events. Modelling would be required, therefore other options need to be considered in parallel.

Use infiltration techniques, such as porous surfaces in non-clay areas

- 3.4. Ground investigations confirmed infiltration is unlikely to be suitable given the clay soils encountered, therefore infiltration has been discounted in line with the Outline Planning application.

Attenuate rainwater for gradual release to a watercourse

- 3.5. The surface water drainage strategy for the proposed development will mimic the existing greenfield drainage, with gradual release of surface water runoff to the watercourses on site. This is achieved through flow restrictions within the network.
- 3.6. Attenuation will be provided within the development with the use of online basins and offline geo-cellular storage tanks, prior to discharge into the watercourse in line with the outline strategy. Conveyance swales are provided at the outfall from the basins to provide additional treatment.
- 3.7. In line with national and local planning guidance, the development will discharge at equivalent greenfield run off rates, with surface water attenuation provided up to the 1 in 100 year plus climate change event.

Sustainable Drainage Systems (SuDS) Hierarchy

3.8. **Table 3-1** below appraises the constraints and opportunities for the use of SuDS techniques within the site and it adopts the management train approach outline in CIRIA C753 'The SuDS Manual'.

Type:	Store Water for Re-use
Constraints:	Water butts do not guarantee storage will always be available.
Opportunities:	Potential to install onto all the dwellings.
Type:	Infiltration Devices (Source Control)
Constraints:	Clay soils encountered across the site from the ground investigation. This would preclude the use of all infiltration devices.
Opportunities:	None, due to the presence of impermeable geology.
Type:	Permeable Paving (Source Control)
Constraints:	Clay soils limit infiltration, making permeable paving unsuitable for soakaway use. Long-term maintenance in private areas cannot be guaranteed.
Opportunities:	Could be considered in private driveways or parking areas with lined systems and controlled outfall, subject to maintenance arrangements.
Type:	Swales, ditches etc. (Permeable Conveyance)
Constraints:	Swales require a minimum 1 in 3 side slope which have a significant land take in a parcel which has a high development density. No space for additional perimeter swales due to root protection areas.
Opportunities:	Conveyance swales are provided at the outfalls from the basins in both catchments
Type:	Attenuation Basin / Ponds (end of pipe treatment)
Constraints:	Attenuation basins have a significant land take.
Opportunities:	The drainage strategy at outline planning accommodates two basins (one basin per catchment) to allow treatment and storage
Type:	Attenuation Tanks (end of pipe treatment)
Constraints:	None.
Opportunities:	The site layout has potential to accommodate geo-cellular tanks within private shared areas.

Table 3-1: C753 SuDS Hierarchy, Site Assessment

Proposed Surface Water Drainage Strategy

3.9. After consideration of the CIRIA C753 approach, the most viable SuDS options are attenuation basins, attenuation tanks and swales; conveyances swales are provided at the outfall from the basin. Surface water runoff from the site will discharge into the ditch along the eastern boundary.

3.10. The greenfield runoff rates have been calculated using Flow with FEH statistical method, as shown in **Appendix F. Table 3-2** has summarised the greenfield rate per hectare.

3.11. For the purposes of using the most up to date information, FEH data has been acquired and used for the drainage simulations. This falls inline with WSCC's Surface Water Drainage Proforma, which states that "in calculations and for the avoidance of doubt FEH shall be used FSR is not acceptable" – this is shown in **Appendix G.**

	1 in 2 YEAR	Q _{Bar}	1 in 30 YEAR	1 in 100 YEAR
GREENFIELD RATE PER HECTARE	6.70	7.70	18.40	24.40

Table 3-2 Greenfield Rates Per Hectare with FEH Statistical Method

3.12. It is proposed to discharge into the existing watercourses at Q_{Bar} with a restricted rate of 7.70 l/s/ha. This use of Q_{Bar} has been agreed with the LLFA; refer to **Appendix E.**

3.13. Surface water design calculations have been carried out for the storm events for the following storm events; 1 in 2, 1 in 30 and 1 in 100 year plus climate change allowance.

3.14. The model has been simulated using 45% in line with current upper allowances for the Adur and Ouse Management Catchments peak rainfall allowances.

3.15. The impermeable area of the proposed development has been measured based upon the reserved matters site layout, as shown in **Appendix I.** The proposed impermeable area is 1.41ha which includes an allowance of 10% for urban creep.

3.16. A C_v values of 1 has been used. WSCC has supported a reduced freeboard within the attenuation basin; refer to **Appendix E.**

3.17. The proposed strategy is split into two catchments. These are summarized in **Table 3-3** below.

Catchment	Developable Area (ha)	Impermeable Area (ha) – includes 10% UC	Discharge rate based on Q_{Bar} (l/s)	Attenuation Storage Required (m^3)
A	1.74	0.74	13.40	585
B	1.06	0.67	8.20	1,028

Table 3-3 Drainage Design with Catchments

3.18. The Surface Water Drainage Strategy is shown in **Appendix H** and indicates how the site will be drained, including the location of the attenuation features and the discharge locations.

3.19. Flow Network modelling has been undertaken to demonstrate that the proposed drainage strategy can restrict the site to equivalent greenfield runoff rates and accommodate the surface water runoff on site. Copies of the surface water drainage calculations are included in **Appendix I**. The total attenuation required for the site is $1,613m^3$, as shown in **Table 3-3**.

Ancient Woodland Buffer and Root Protection Area (RPA)

3.20. An ancient woodland is located North East of the proposed site, in which the 15m buffer encroaches within the proposed site; refer to **Appendix J**.

3.21. The point of the proposed connection to the existing watercourse falls within the 15m buffer and tree RPA zone. The point of connection follows the drainage strategy at outline planning and the invert level of the connection allows for the proposed strategy to meet the volume requirements.

3.22. In order to minimise impact within the buffer and surrounding tree RPA's, it is proposed to connect to the existing watercourse via a conveyance swale. This type of connection is supported by WSCC and is preferred over a piped connection.

3.23. The surrounding hydrology should not be affected, as there is no groundwater at the connection point with the existing watercourse and the discharge rates are being restricted to greenfield. The conveyance swale is to be hand dug in line with the arboricultural statement.

Surface Water Runoff Quality

3.24. An assessment of the water quality of surface water runoff has been carried out in line with CIRIA C753, refer to **Appendix K**.

3.25. In determining the necessary SuDS treatment methods, reference is made to Table 26.2, Table 26.3 and Table 26.4 of the SuDS Manual (CIRIA C753), which have been duplicated in **Appendix K**. The tables outline the 'Simple Index Approach' which sets out the water treatment criteria in relation to land use and SuDS performance evidence. To ensure sufficient treatment is proposed for surface waters, the total pollution mitigation index of the selected SuDS methods must equal or exceed the pollution hazard index for the site.

Exceedance Routes

3.26. As a results of heavy or extreme storm events it is sometimes unavoidable for the capacity of sewers and other drainage systems to be exceeded. Drainage exceedance will occur when the rate of surface water runoff exceeds the inlet capacity of the drainage system, when the receiving water or pipe system becomes overloaded, blocked or when the outfall is restricted due to flood levels in the receiving water.

3.27. As the proposed attenuation features will be located within their respective lowest lying areas of the site, it will be intention to ensure flows are directed away from residential units. The routes will ultimately mimic the current flow routes associated with the existing site as a result of the topography.

Maintenance During Construction

3.28. Once SuDS are constructed, they will not be subjected to construction traffic without appropriate protection. All buried storage will be fenced off. If construction access is required across areas where buried storage is installed, the full depth of cover over will be required, and additional temporary geogrid reinforcement may be provided if necessary.

Future Maintenance

3.29. It is the intention that the main sewers will be adopted by Southern Water under a S104 agreement.

3.30. It is intended that the SuDS components and connecting pipework are managed by a private management company.

3.31. All of the plot drainage will remain private.

3.32. A maintenance plan is also included in **Appendix L**. These have been informed by the guidance outlines within CIRIA C753 and would be supplemented by manufacturer's specifications.

4. FOUL WATER DRAINAGE

4.1. The foul network will drain, via pumping station, to existing Southern Water manhole 5201. The outline drainage strategy can be found in **Appendix D**.

4.2. The peak rate of 3.38 l/s, based on the following assumptions as dictated by Sewers for Adoption 7th Edition:


- 4000 litres per dwelling per day
- $4000 \times 73 = 292,000$
- $292000 / 86400 = 3.38 \text{ l/s}$

4.3. A Pre-Planning Development Enquiry has been completed with Southern Water.


5. CONCLUSION

- 5.1. The development proposals are to construct a total of 73 residential dwellings and associated infrastructure.
- 5.2. The greenfield runoff rates have been calculated as part of the Surface Water Drainage Strategy, using Flow with FEH data. These rates differ to what were agreed at outline planning.
- 5.3. The surface water drainage strategy comprises of a pipe surface water network within the roads. The pipe network discharges via a combination of an attenuation basin and a conveyance swale, into an existing watercourse, restricted to QBar rates.
- 5.4. The quality of surface water runoff has been assessed based on guidance within CIRIA C753 SuDS manual. The results demonstrate that all surfaces within the development will receive adequate treatment prior to discharge of run-off into the existing watercourses.
- 5.5. Surface water design calculations have been carried out for the 1 in 1, 1 in 30 plus climate change and 1 in 100 plus climate change allowance storm events using FEH data.
- 5.6. A 45% allowance for climate change was applied to the rainfall intensities, which is an increase from the 40% allowance set out within the FRA and approved at outline planning stage.
- 5.7. It is proposed to drain the foul water sewers, via pumping station, to an existing Southern Water manhole located on Shipley Road. We are currently waiting for a response for the pre-development enquiry, to confirm point of connection and capacity from proposed flows.

Appendix A

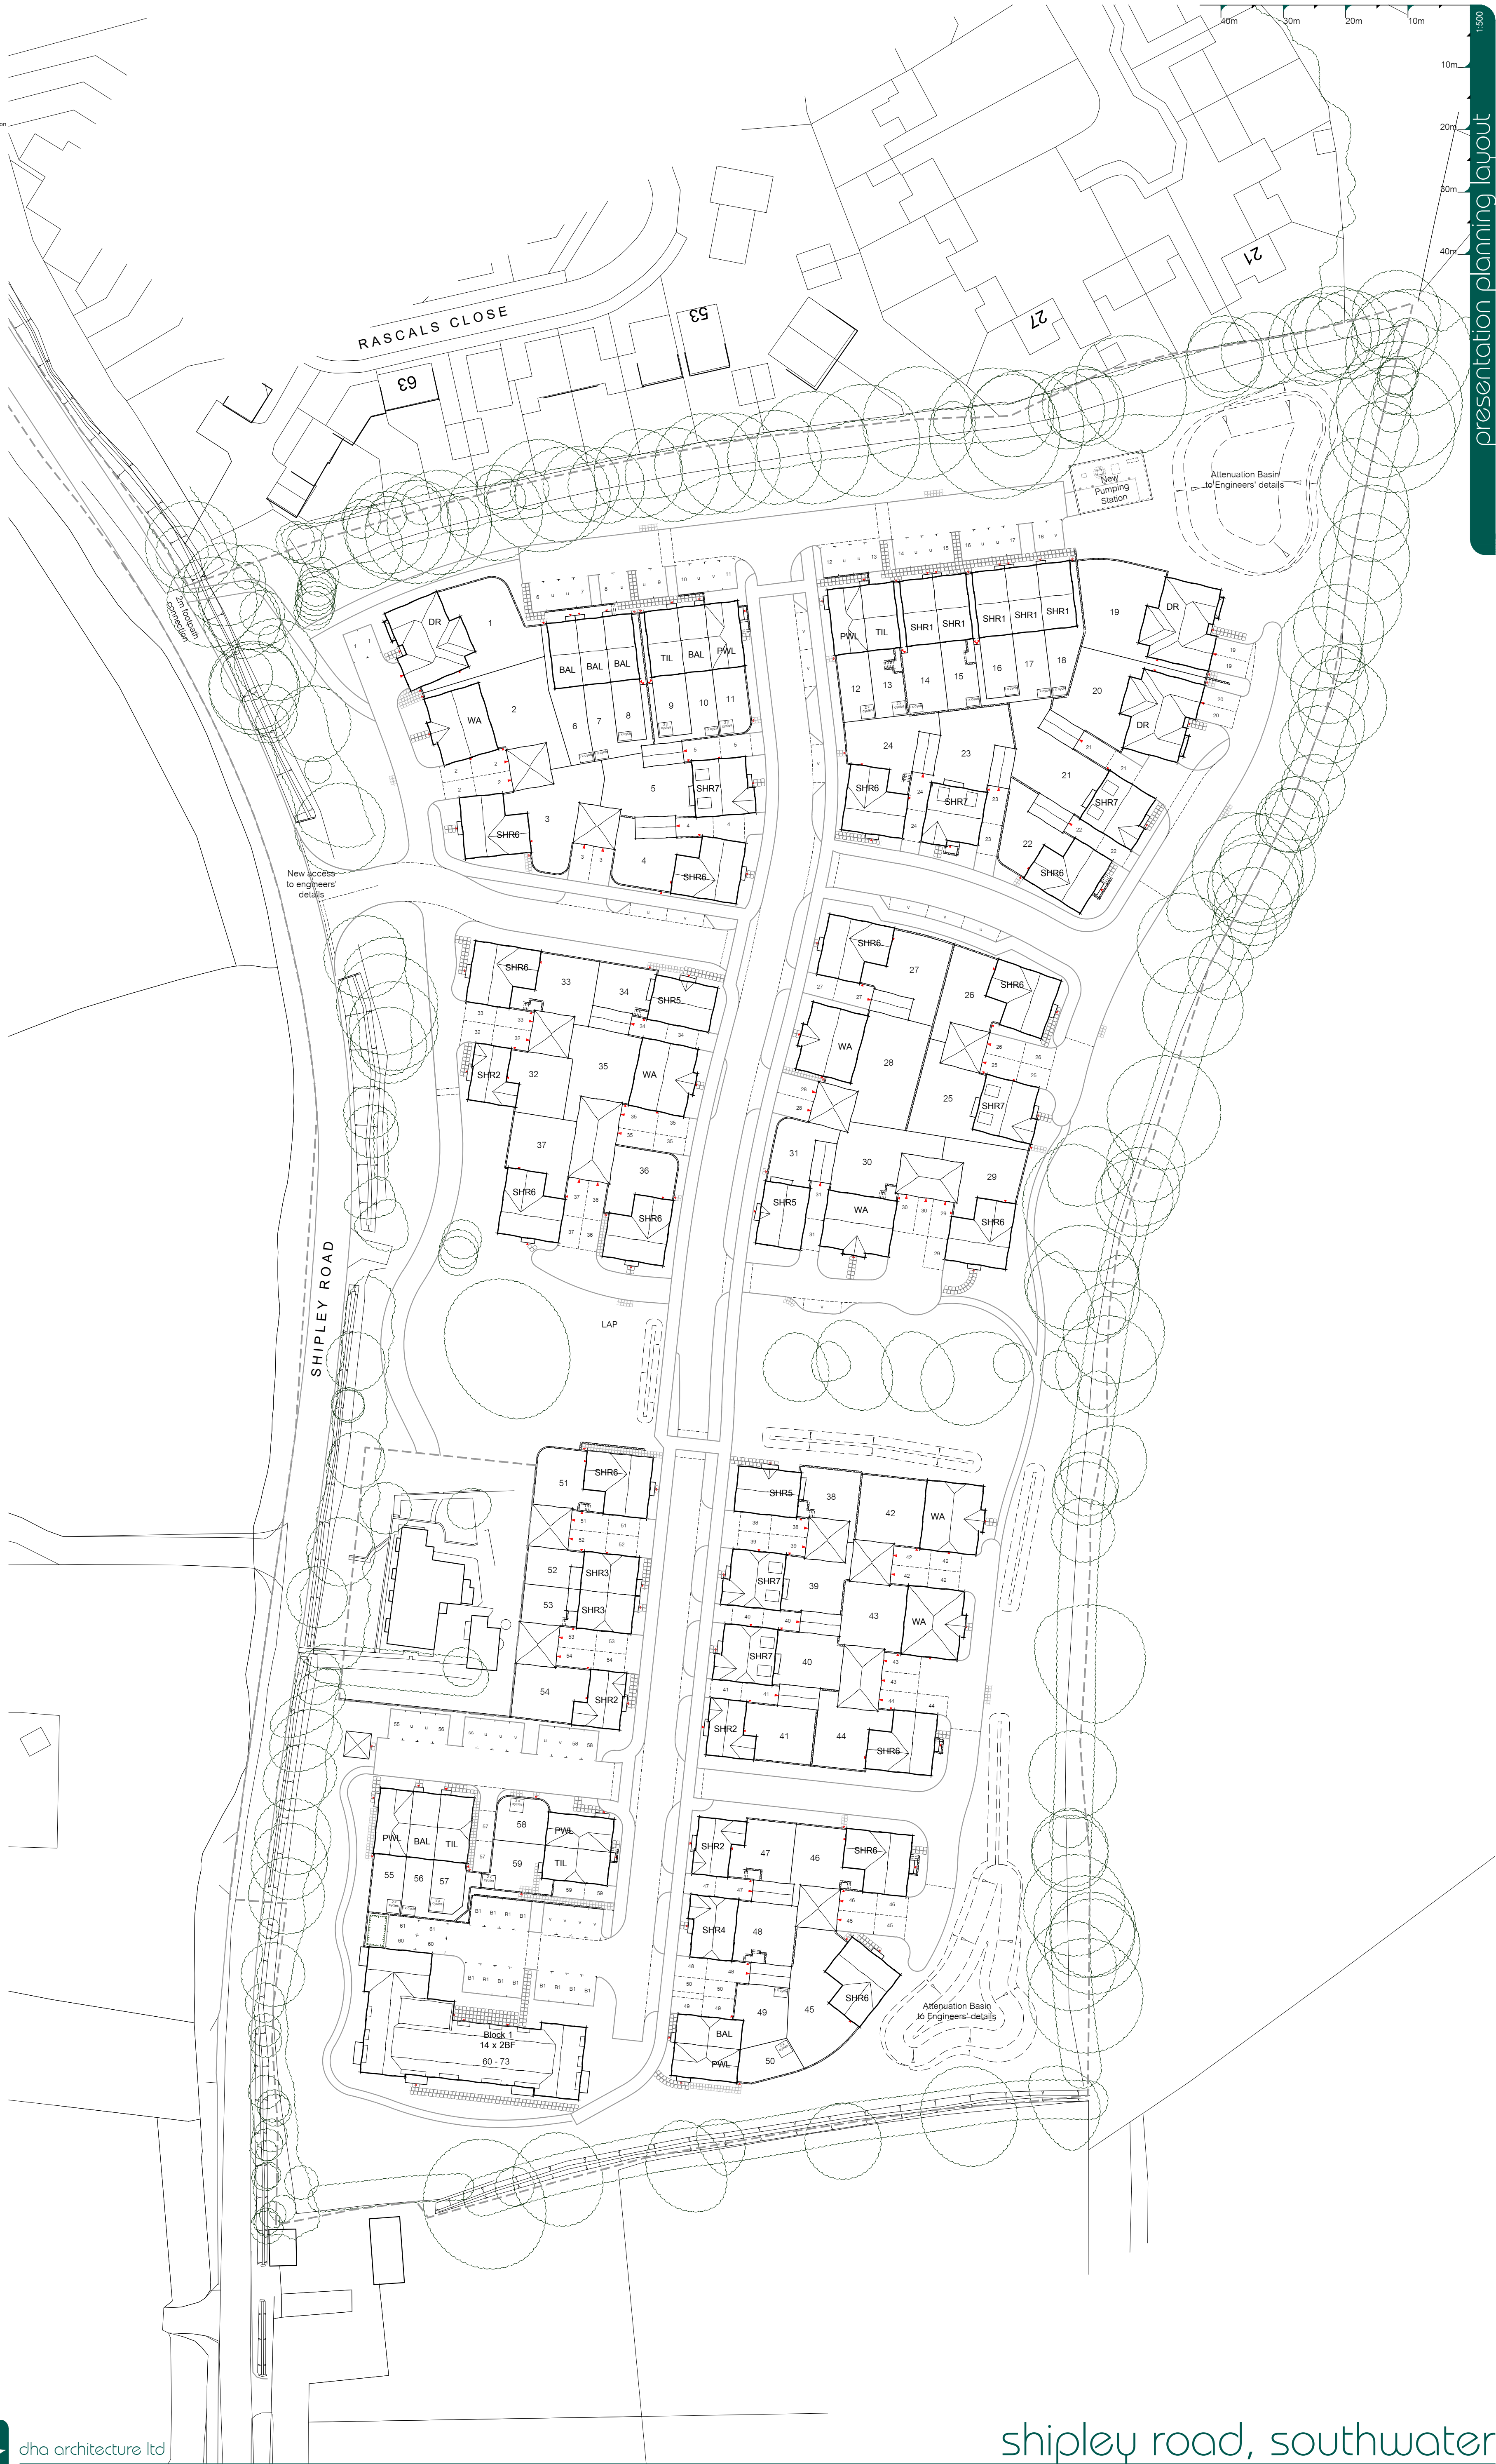

Appendix B

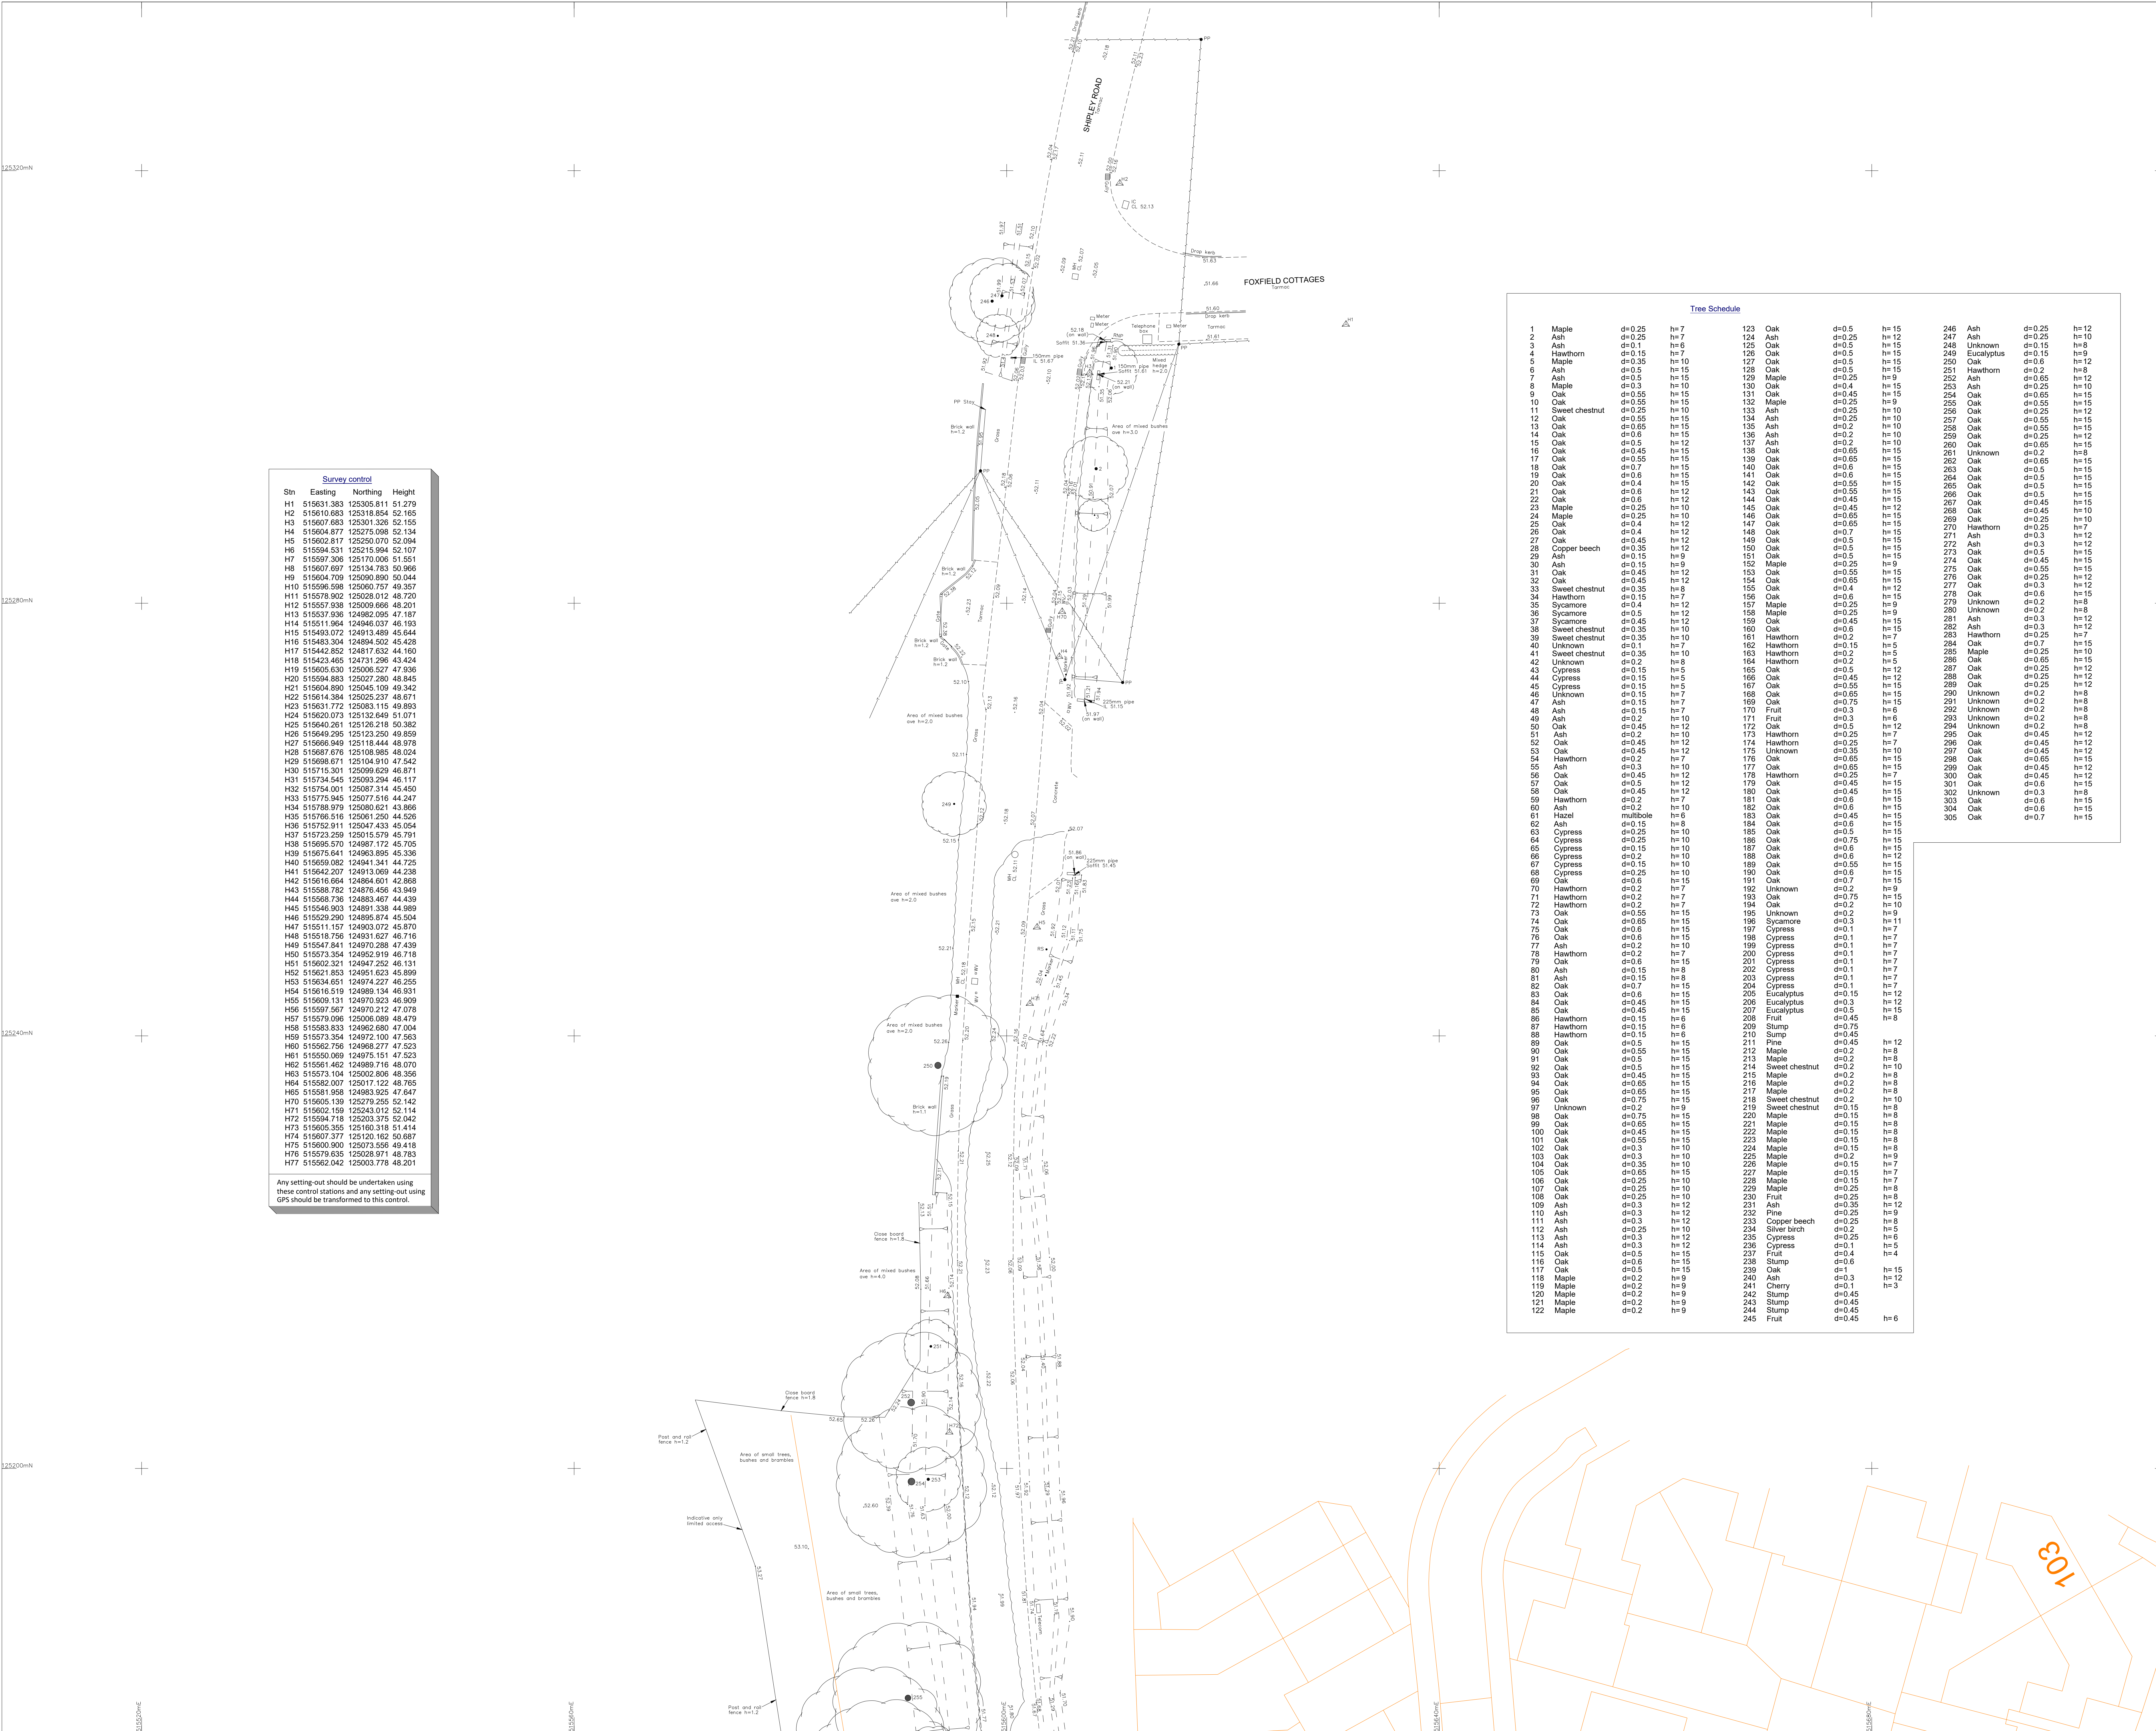

Survey control		
Stn	Easting	Northing
H1	515631.383	125305.811
H2	515610.683	125318.854
H3	515607.683	125301.326
H4	515604.877	125275.088
H5	515602.817	125250.070
H6	515594.531	125215.994
H7	515597.306	125170.006
H8	515607.697	125134.763
H9	515604.709	125090.890
H10	515596.288	125060.757
H11	515576.902	125028.012
H12	515557.338	125009.666
H13	515537.936	124982.065
H14	515511.964	124946.037
H15	515493.072	124913.489
H16	515463.304	124884.502
H17	515442.852	124817.632
H18	515423.465	124731.296
H19	515405.630	125006.527
H20	515594.883	125027.280
H21	515604.890	125045.109
H22	515614.384	125025.237
H23	515631.772	125083.115
H24	515620.073	125132.649
H25	515640.261	125120.219
H26	515649.295	125123.250
H27	515666.949	125118.444
H28	515687.076	125108.985
H29	515698.671	125104.910
H30	515715.301	125099.629
H31	515724.545	125093.294
H32	515754.001	125087.314
H33	515775.945	125077.516
H34	515788.979	125080.621
H35	515766.516	125061.250
H36	515732.911	125047.433
H37	515723.259	125015.570
H38	515695.570	124987.172
H39	515675.641	124963.895
H40	515659.082	124941.341
H41	515642.207	124913.069
H42	515616.864	124864.001
H43	515588.782	124876.456
H44	515568.736	124883.467
H45	515546.903	124891.336
H46	515529.290	124896.874
H47	515511.157	124903.072
H48	515518.736	124931.627
H49	515547.941	124970.286
H50	515573.354	124952.919
H51	515602.321	124947.252
H52	515621.853	124951.623
H53	515634.651	124974.227
H54	515616.519	124989.134
H55	515609.131	124970.923
H56	515597.567	124970.212
H57	515579.096	125008.089
H58	515583.533	124962.680
H59	515573.354	124972.100
H60	515562.736	124968.277
H61	515550.989	124976.151
H62	515561.462	124989.716
H63	515573.104	125002.806
H64	515582.207	125017.122
H65	515581.958	124983.925
H70	515605.139	125279.255
H71	515602.159	125243.012
H72	515584.718	125203.375
H73	515605.355	125160.318
H74	515607.377	125120.162
H75	515600.900	125073.556
H76	515579.636	125028.971
H77	515562.042	125003.778

Tree Schedule		
1	Maple	d=0.25 h=7
2	Ash	d=0.25 h=7
3	Ash	d=0.1 h=6
4	Hawthorn	d=0.15 h=7
5	Maple	d=0.35 h=10
6	Ash	d=0.5 h=15
7	Ash	d=0.5 h=15
8	Maple	d=0.3 h=10
9	Oak	d=0.55 h=15
10	Oak	d=0.55 h=15
11	Sweet chestnut	d=0.25 h=10
12	Oak	d=0.55 h=15
13	Oak	d=0.65 h=15
14	Oak	d=0.6 h=15
15	Oak	d=0.5 h=12
16	Oak	d=0.45 h=15
17	Oak	d=0.55 h=15
18	Oak	d=0.7 h=15
19	Oak	d=0.6 h=15
20	Oak	d=0.4 h=15
21	Oak	d=0.6 h=12
22	Oak	d=0.6 h=12
23	Maple	d=0.25 h=10
24	Maple	d=0.25 h=10
25	Oak	d=0.4 h=12
26	Oak	d=0.45 h=12
27	Oak	d=0.45 h=12
28	Copper beech	d=0.15 h=9
29	Ash	d=0.15 h=9
30	Ash	d=0.45 h=12
31	Oak	d=0.45 h=12
32	Oak	d=0.45 h=12
33	Sweet chestnut	d=0.15 h=9
34	Hawthorn	d=0.15 h=7
35	Sycamore	d=0.4 h=12
36	Sycamore	d=0.5 h=12
37	Sycamore	d=0.45 h=12
38	Sweet chestnut	d=0.15 h=9
39	Sweet chestnut	d=0.35 h=10
40	Unknown	d=0.1 h=7
41	Sweet chestnut	d=0.35 h=10
42	Unknown	d=0.2 h=8
43	Cypress	d=0.15 h=5
44	Cypress	d=0.15 h=5
45	Cypress	d=0.15 h=5
46	Unknown	d=0.15 h=7
47	Ash	d=0.15 h=7
48	Ash	d=0.15 h=7
49	Ash	d=0.2 h=10
50	Ash	d=0.2 h=10
51	Ash	d=0.2 h=10
52	Oak	d=0.45 h=12
53	Oak	d=0.45 h=12
54	Hawthorn	d=0.2 h=7
55	Ash	d=0.15 h=7
56	Oak	d=0.45 h=12
57	Oak	d=0.45 h=12
58	Oak	d=0.45 h=12
59	Hawthorn	d=0.2 h=7
60	Ash	d=0.15 h=7
61	Hazel	d=0.2 h=10
62	Ash	d=0.15 h=7
63	Cypress	d=0.25 h=10
64	Cypress	d=0.25 h=10
65	Cypress	d=0.15 h=5
66	Cypress	d=0.2 h=10
67	Cypress	d=0.15 h=5
68	Cypress	d=0.25 h=10
69	Oak	d=0.6 h=15
70	Hawthorn	d=0.2 h=7
71	Hawthorn	d=0.2 h=7
72	Hawthorn	d=0.2 h=7
73	Oak	d=0.55 h=15
74	Oak	d=0.65 h=15
75	Oak	d=0.6 h=15
76	Oak	d=0.6 h=15
77	Ash	d=0.2 h=10
78	Hawthorn	d=0.2 h=7
79	Oak	d=0.6 h=15
80	Ash	d=0.15 h=8
81	Ash	d=0.15 h=8
82	Oak	d=0.15 h=7
83	Oak	d=0.6 h=15
84	Oak	d=0.45 h=15
85	Oak	d=0.45 h=15
86	Hawthorn	d=0.15 h=8
87	Hawthorn	d=0.15 h=8
88	Hawthorn	d=0.15 h=8
89	Oak	d=0.5 h=15
90	Oak	d=0.55 h=15
91	Oak	d=0.5 h=15
92	Oak	d=0.5 h=15
93	Oak	d=0.45 h=15
94	Oak	d=0.65 h=15
95	Oak	d=0.65 h=15
96	Oak	d=0.75 h=15
97	Unknown	d=0.2 h=9
98	Oak	d=0.75 h=15
99	Oak	d=0.65 h=15
100	Oak	d=0.45 h=15
101	Oak	d=0.55 h=15
102	Oak	d=0.3 h=10
103	Oak	d=0.3 h=10
104	Oak	d=0.35 h=10
105	Oak	d=0.65 h=15
106	Oak	d=0.25 h=10
107	Oak	d=0.25 h=10
108	Oak	d=0.3 h=12
109	Ash	d=0.3 h=12
110	Ash	d=0.3 h=12
111	Ash	d=0.3 h=12
112	Ash	d=0.25 h=10
113	Ash	d=0.3 h=12
114	Ash	d=0.3 h=12
115	Oak	d=0.5 h=15
116	Oak	d=0.6 h=15
117	Oak	d=0.5 h=15
118	Maple	d=0.2 h=9
119	Maple	d=0.2 h=9
120	Maple	d=0.2 h=9
121	Maple	d=0.2 h=9
122	Maple	d=0.2 h=9
123	Oak	d=0.5 h=15
124	Ash	d=0.25 h=12
125	Oak	d=0.5 h=15
126	Oak	d=0.5 h=15
127	Oak	d=0.5 h=15
128	Oak	d=0.5 h=15
129	Maple	d=0.25 h=9
130	Oak	d=0.4 h=15
131	Oak	d=0.45 h=15
132	Maple	d=0.25 h=9
133	Ash	d=0.25 h=10
134	Ash	d=0.25 h=10
135	Ash	d=0.2 h=10
136	Ash	d=0.2 h=10
137	Ash	d=0.2 h=10
138	Oak	d=0.65 h=15
139	Oak	d=0.65 h=15
140	Oak	d=0.6 h=15
141	Oak	d=0.6 h=15
142	Oak	d=0.55 h=15
143	Oak	d=0.55 h=15
144	Oak	d=0.45 h=15
145	Oak	d=0.45 h=15
146	Oak	d=0.65 h=15
147	Oak	d=0.65 h=15
148	Oak	d=0.7 h=15
149	Oak	d=0.5 h=15
150	Oak	d=0.5 h=15
151	Oak	d=0.5 h=15
152	Maple	d=0.25 h=9
153	Oak	d=0.55 h=15
154	Oak	d=0.65 h=15
155	Oak	d=0.12 h=8
156	Oak	d=0.6 h=15
157	Maple	d=0.25 h=9
158	Maple	d=0.25 h=9
159	Oak	d=0.45 h=15
160	Oak	d=0.15 h=7
161	Hawthorn	d=0.2 h=7
162	Hawthorn	d=0.15 h=7
163	Hawthorn	d=0.2 h=5
164	Hawthorn	d=0.2 h=5
165	Oak	d=0.5 h=12
166	Oak	d=0.45 h=12
167	Oak	d=0.55 h=15
168	Oak	d=0.65 h=15
169	Oak	d=0.75 h=15
170	Fruit	d=0.3 h=6
171	Fruit	d=0.3 h=6
172	Oak	d=0.12 h=8
173	Hawthorn	d=0.25 h=7
174	Hawthorn	d=0.25 h=7
175	Unknown	d=0.3 h=10
176	Oak	d=0.65 h=15
177	Oak	d=0.65 h=15
178	Hawthorn	d=0.25 h=7
179	Oak	d=0.45 h=15
180	Oak	d=0.45 h=15
181	Oak	d=0.6 h=15
182	Oak	d=0.6 h=15
183	Oak	d=0.45 h=15
184	Oak	d=0.6 h=15
185	Oak	d=0.5 h=15
186	Oak	d=0.75 h=15
187	Oak	d=0.6 h=15
188	Oak	d=0.6 h=12
189	Oak	d=0.55 h=15
190	Oak	d=0.6 h=15
191	Oak	d=0.7 h=15
192	Unknown	d=0.7 h=9
193	Oak	d=0.75 h=15
194	Oak	d=0.2 h=10
195	Unknown	d=0.2 h=9
196	Sycamore	d=0.3 h=11
197	Cypress	d=0.1 h=7
198	Cypress	d=0.1 h=7
199	Cypress	d=0.1 h=7
200	Cypress	d=0.1 h=7
201	Cypress	d=0.1 h=7
202	Cypress	d=0.1 h=7
203	Cypress	d=0.1 h=7
204	Cypress	d=0.1 h=7
205	Eucalyptus	d=0.15 h=12
206	Eucalyptus	d=0.3 h=12
207	Eucalyptus	d=0.5 h=15
208	Fruit	d=0.45 h=8
209	Stump	d=0.75 h=15
210	Stump	d=0.45 h=8
211	Pine	d=0.45 h=12
212	Maple	d=0.2 h=8
213	Maple	d=0.2 h=8
214	Sweet chestnut	d=0.2 h=10
215	Maple	d=0.2 h=8
216	Maple	d=0.2 h=8
217	Maple	d=0.2 h=8
218	Sweet chestnut	d=0.2 h=10
219	Sweet chestnut	d=0.15 h=8
220	Maple	d=0.15 h=8
221	Maple	d=0.15 h=8
222	Maple	d=0.15 h=8
223	Maple	d=0.15 h=8
224	Maple	d=0.15 h=8
225	Maple	d=0.2 h=9
226	Maple	d=0.15 h=7
227	Maple	d=0.15 h=7
228	Maple	d=0.15 h=7
229	Maple	d=0.25 h=8
230	Fruit	d=0.25 h=8
231	Ash	d=0.35 h=12
232	Pine	d=0.25 h=9
233	Copper beech	d=0.25 h=8
234	Silver birch	d=0.2 h=5
235	Cypress	d=0.25 h=6
236	Cypress	d=0.1 h=5
237	Fruit	d=0.4 h=4
238	Stump	d=0.3 h=3
239	Oak	d=1 h=15
240	Ash	d=0.3 h=12
241	Cherry	d=0.1 h=3
242	Stump	d=0.45 h=8
243	Stump	d=0.45 h=8
244	Stump	d=0.45 h=8
245	Fruit	d=0.45 h=6

Copyright 2018 Hook Survey Partnership

The Copying of these Plans from these notes with Hook Survey Partnership who will grant an irrevocable licence for the use of the Plans for the purpose of the project for which they were prepared is hereby granted to the Client. No other copying, reproduction or use of the Plans for any other purpose is permitted without the written consent of Hook Survey Partnership. Please see our terms and conditions of supply at www.hooksurvey.com for further details.

Hook Survey Legend

Hedge Undergrowth Tree Bush Building Glass Building Open Building Ordnance Survey Benchmark Foul Drainage Storm Drainage

Telephone line Power line Banking Contour line Survey Station Gate Level

Abbreviations

Animal Settle Air Valve Borehole Cover Level Earth Rod Electricity Pole Fire Hydrant Inspection Cover Invert Level Lamp Post Manhole Marker Name Plate Power Pole Rain Water Pipe Road Sign Rodding Eye Reinforced Steel Joint Soil Vent Pipe Stop Valve Survey Station Telegraph Pole Tree Stump Trial Hole Unable To Lift Vent Pipe Water Valve

Sett AV BH BS CL ER EP FH IC IL LP MK RWP PP RPP RS REJ SVP STN TP UTL VP WV

Notes

All trees are identified where possible. Species, spread, height and girth are indicative only.

Drainage has been surveyed where found, and traced where possible.

Eaves and ridge heights of surrounding buildings have been surveyed where possible.

Ordnance Survey Digital Data added and shown in orange, pen colour 30.

Ordnance Survey (c) Crown Copyright 2019. All rights reserved. Licence number 10002432

Sheet Layout

1

2 3

4 5

6

7

Rev C. Visual check survey carried out and new internal fences surveyed. Survey control updated to reference centre of site. March 2024

Rev B. Western side of Shipley Road added. Nov 2020

Rev A. Additional ditches and site boundary added. Oct 2020

HOOK SURVEY

Land & Building Surveyors
www.hooksurvey.com

Project: Woodfords, Shipley Road, Southwater, RH13 9BG

Client: Reside Developments Ltd

Drawing title: Topographical Survey

Job No.: S197188 Dwg No.: S197188.01 Revision: C

Scale: 1:200 Date: July 2019 Drawn by: D.S.

Grid & Levels related to: Ordnance survey coordinate system using GPS related to the Levain Smartnet RTK network. Based around 3 survey stations with a scale factor of 1.000, only the fixed survey stations H16, H52 & H60 are true Ordnance Survey positions.

Head Office: Unit 1, Bylow Farm Orchard Way Dartford, Kent DA2 7ER Email: > mail@hooksurvey.com Tel: +44 (0)1322 277221


Midlands Office: 42 Hanson Avenue Shipston-on-Avour Warwickshire CV36 4HS Email: > midlands@hooksurvey.com Tel: +44 (0)1608 523118

www.hooksurvey.com


THE SURVEY ASSOCIATION

© Copyright 2019 Hook Survey Partnership.
The copyright in these Plans shall remain with Hook Survey Partnership who will grant as licensee to the Client the right to use the Plans for the purposes for which they were prepared. No third party may use the Plans except if payment has been made to the Client and not retained by the Company. Please note that terms and conditions of supply at www.hooksurvey.com for further details.

Hook Survey Legend

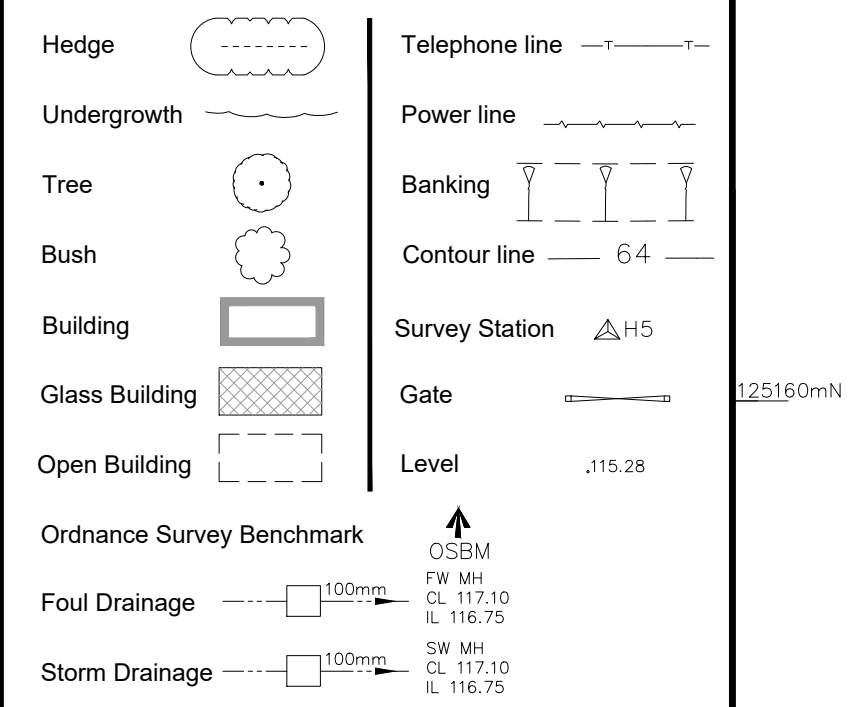

Abbreviations	
Animal Set	Sett
Air Valve	AV
Bowhole	BH
Bus Stop	BS
Cover Level	CL
Earth Road	ER
Electricity Pole	EP
Fire Hydrant	FH
Inspection Cover	IC
Invert Level	IL
Lamp Post	LP
Manhole	MH
Marker	MK
Name Plate	RNP
Power Pole	PP
Rain water Pipe	RWP
Road Sign	RS
Rodding Eye	RE
Reinforced Steel Joint	RSJ
Soil Vent Pipe	SVP
Stop Valve	SV
Survey Station	STN
Telegraph Pole	TP
Tree Stump	Stump
Trial Hole	TH
Unable To Lift	UTL
Vent Pipe	VP
Water Valve	WV

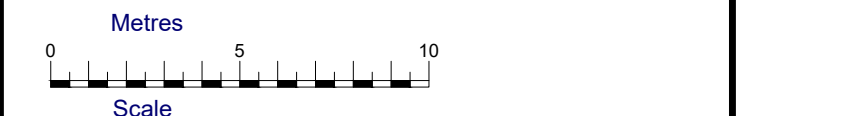


Notes

All trees are identified where possible.
Species, spread, height and girth are indicative only.
Drainage has been surveyed where found, and traced where possible.


Eaves and ridge heights of surrounding buildings have been surveyed where possible.

Ordnance Survey Digital Data added and shown in orange, pen colour 30.

Ordnance Survey (c) Crown Copyright 2019.
All rights reserved. Licence number 100027432

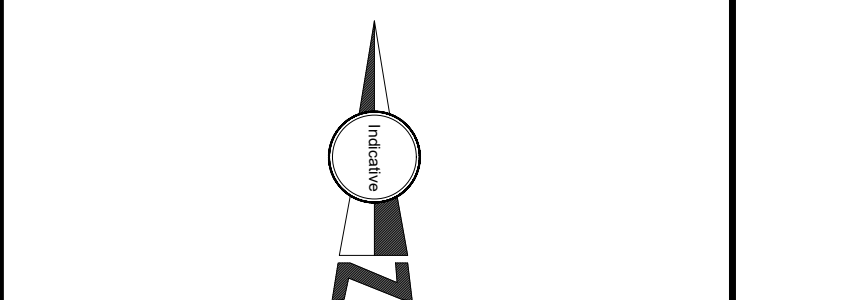

Sheet Layout

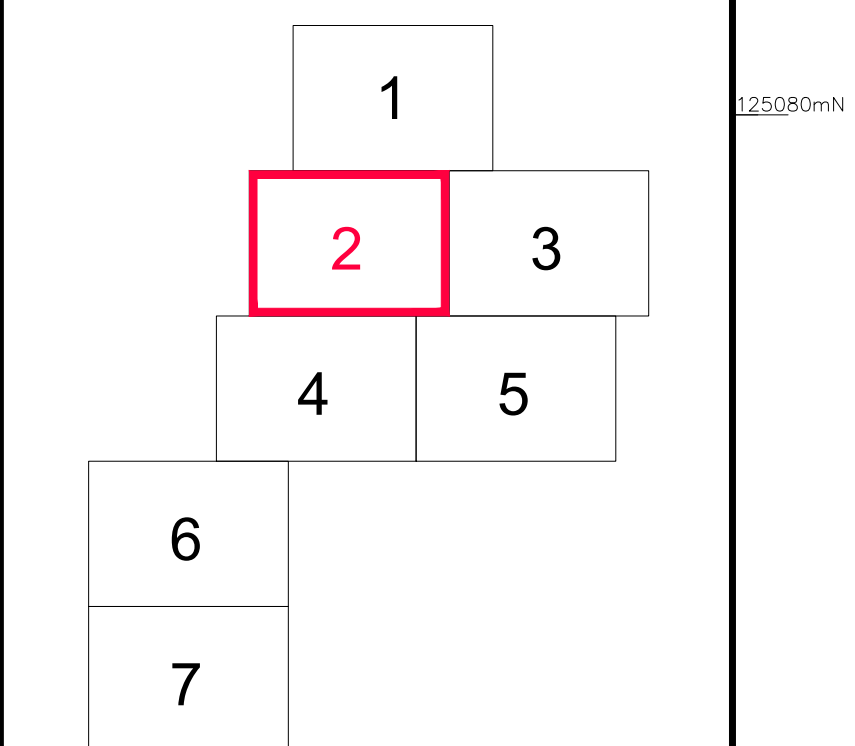

Rev C: Visual check survey carried out and new internal fences surveyed. Survey control updated to reference centre of site March 2024
Rev B: Western side of Shipley Road added Nov 2020
Rev A: Additional ditches and site boundary added Oct 2020

HOOK SURVEY

Land & Building Surveyors
www.hooksurvey.com

Project: Woodfords, Shipley Road, Southwater, RH13 9BG

Client: Reside Developments Ltd

Drawing title: Topographical Survey

Job No.: S197188
Scale: 1:200
Date: July 2019
Revision: C
Drawn by: D.S.

Grid & Levels related to:
Ordnance survey coordinate system using GPS related to the Leica SmartNet RTK network. Based around 3 survey stations with a scale factor of 1.000, only the fixed survey stations H16, H53 & H60 are true Ordnance Survey positions.

Head Office
Unit 1, Byow Farm
Orchard Way
Dartford, Kent
DA2 7ER
Email: >mail@hooksurvey.com
Tel > 01322 277221

Midlands Office
42 Hanson Avenue
Shipston-on-Stour
Warwickshire
CV38 4HS
Email > midlands@hooksurvey.com
Tel > 01608 523118

www.hooksurvey.com

Tree Schedule			
1	Maple	d=0.25	h=7
2	Ash	d=0.25	h=7
3	Ash	d=0.1	h=6
4	Hawthorn	d=0.15	h=7
5	Maple	d=0.35	h=10
6	Ash	d=0.5	h=15
7	Ash	d=0.5	h=15
8	Maple	d=0.3	h=10
9	Oak	d=0.55	h=15
10	Oak	d=0.55	h=15
11	Sweet chestnut	d=0.25	h=10
12	Oak	d=0.55	h=15
13	Oak	d=0.65	h=15
14	Oak	d=0.6	h=15
15	Oak	d=0.5	h=12
16	Oak	d=0.45	h=15
17	Oak	d=0.55	h=15
18	Oak	d=0.7	h=15
19	Oak	d=0.6	h=15
20	Oak	d=0.4	h=15
21	Oak	d=0.6	h=12
22	Maple	d=0.25	h=10
23	Maple	d=0.25	h=10
24	Maple	d=0.25	h=10
25	Oak	d=0.4	h=12
26	Oak	d=0.4	h=12
27	Oak	d=0.45	h=12
28	Copper beech	d=0.35	h=12
29	Ash	d=0.15	h=9
30	Ash	d=0.15	h=9
31	Oak	d=0.45	h=12
32	Oak	d=0.45	h=12
33	Sweet chestnut	d=0.35	h=8
34	Hawthorn	d=0.3	h=7
35	Sycamore	d=0.4	h=12
36	Sycamore	d=0.35	h=10
37	Sycamore	d=0.45	h=12
38	Sweet chestnut	d=0.35	h=10
39	Sweet chestnut	d=0.35	h=10
40	Unknown	d=0.1	h=7
41	Sweet chestnut	d=0.35	h=10
42	Unknown	d=0.2	h=8
43	Cypress	d=0.15	h=5
44	Cypress	d=0.15	h=5
45	Cypress	d=0.15	h=5
46	Unknown	d=0.15	h=7
47	Ash	d=0.15	h=7
48	Ash	d=0.15	h=7
49	Ash	d=0.2	h=10
50	Oak	d=0.45	h=12
51	Oak	d=0.2	h=10
52	Oak	d=0.45	h=12
53	Oak	d=0.45	h=12
54	Hawthorn	d=0.2	h=7
55	Oak	d=0.45	h=12
56	Oak	d=0.45	h=12
57	Oak	d=0.5	h=12
58	Oak	d=0.45	h=12
59	Hawthorn	d=0.2	h=7
60	Ash	d=0.2	h=10
61	Hazel	multibole	h=6
62	Ash	d=0.15	h=8
63	Cypress	d=0.15	h=8
64	Cypress	d=0.25	h=10
65	Cypress	d=0.15	h=8
66	Cypress	d=0.2	h=10
67	Cypress	d=0.15	h=10
68	Cypress	d=0.15	h=10
69	Oak	d=0.6	h=15
70	Hawthorn	d=0.2	h=7
71	Hawthorn	d=0.2	h=7
72	Hawthorn	d=0.2	h=7
73	Oak	d=0.55	h=15
74	Oak	d=0.65	h=15
75	Oak	d=0.6	h=15
76	Oak	d=0.6	h=15
77	Ash	d=0.2	h=10
78	Hawthorn	d=0.2	h=7
79	Oak	d=0.6	h=15
80	Ash	d=0.15	h=8
81	Ash	d=0.15	h=8
82	Oak	d=0.7	h=15
83	Oak	d=0.6	h=15
84	Oak	d=0.45	h=15
85	Oak	d=0.45	h=15
86	Hawthorn	d=0.15	h=6
87	Hawthorn	d=0.15	h=6
88	Hawthorn	d=0.15	h=6
89	Oak	d=0.5	h=15
90	Oak	d=0.55	h=15
91	Oak	d=0.5	h=15
92	Oak	d=0.5	h=15
93	Oak	d=0.45	h=15
94	Oak	d=0.65	h=15
95	Oak	d=0.85	h=15
96	Oak	d=0.75	h=15
97	Unknown	d=0.2	h=8
98	Oak	d=0.75	h=15
99	Oak	d=0.65	h=15
100	Oak	d=0.45	h=15
101	Oak	d=0.55	h=15
102	Oak	d=0.3	h=10
103	Oak	d=0.3	h=10
104	Oak	d=0.35	h=10
105	Oak	d=0.65	h=15
106	Oak	d=0.25	h=10
107	Oak	d=0.25	h=10
108	Oak	d=0.25	h=10
109	Ash	d=0.3	h=12
110	Ash	d=0.3	h=12
111	Ash	d=0.3	h=12
112	Ash	d=0.25	h=10
113	Ash	d=0.3	h=12
114	Ash	d=0.3	h=12
115	Oak	d=0.5	h=15
116	Oak	d=0.6	h=15
117	Oak	d=0.5	h=15
118	Maple	d=0.2	h=8
119	Maple	d=0.2	h=8
120	Maple	d=0.2	h=8
121	Maple	d=0.2	h=8
122	Maple	d=0.2	h=8
123	Oak	d=0.5	h=15
124	Ash	d=0.25	h=12
125	Oak	d=0.5	h=15
126	Oak	d=0.5	h=15
127	Oak	d=0.5	h=15
128	Oak	d=0.5	h=15
129	Maple	d=0.25	h=9
130	Oak	d=0.4	h=15
131	Oak	d=0.45	h=15
132	Maple	d=0.25	h=9
133	Ash	d=0.25	h=10
134	Ash	d=0.25	h=10
135	Ash	d=0.2	h=10
136	Ash	d=0.2	h=10
137	Ash	d=0.2	h=10
138	Oak	d=0.65	h=15
139	Oak	d=0.65	h=15
140	Oak	d=0.6	h=15
141	Oak	d=0.6	h=15
142	Oak	d=0.55	h=15
143	Oak	d=0.45	h=15
144	Oak	d=0.45	h=15
145	Oak	d=0.45	h=12
146	Oak	d=0.65	h=15
147	Oak	d=0.65	h=15
148	Oak	d=0.7	h=15
149	Oak	d=0.5	h=15
150	Oak	d=0.5	h=15
151	Oak	d=0.5	h=15
152	Maple	d=0.25	h=9
153	Oak	d=0.45	h=15
154	Oak	d=0.65	h=15
155	Oak	d=0.6	h=15
156	Oak	d=0.6	h=15
157	Maple	d=0.25	h=9
158	Maple	d=0.25	h=9
159	Oak	d=0.45	h=15
160	Oak	d=0.45	h=15
161	Hawthorn	d=0.2	h=7
162	Hawthorn	d=0.15	h=5
163	Hawthorn	d=0.15	h=5
164	Hawthorn	d=0.2	h=5
165	Oak	d=0.45	h=12
166	Oak	d=0.45	h=12
167	Oak	d=0.55	h=15
168	Oak	d=0.05	h=15
169	Oak	d=0.75	h=15
170	Fruit	d=0.6	h=15
171	Fruit	d=0.3	h=6
172	Oak	d=0.3	h=12
173	Hawthorn	d=0.25	h=7
174	Hawthorn	d=0.25	h=7
175	Unknown	d=0.35	h=12
176	Oak	d=0.65	h=15
177	Oak	d=0.65	h=15
178	Hawthorn	d=0.25	h=7
179	Hawthorn	d=0.45	h=15
180	Oak	d=0.45	h=15
181	Oak	d=0.6	h=15
182	Oak	d=0.6	h=15
183	Oak	d=0.45	h=15
184	Oak	d=0.6	h=15
185	Oak	d=0.6	h=15
186	Oak	d=0.75	h=15
187	Oak	d=0.6	h=15
188	Oak	d=0.6	h=12
189	Oak	d=0.55	h=15
190	Oak	d=0.6	h=15
191	Oak	d=0.7	h=15
192	Unknown	d=0.9	h=15
193	Oak	d=0.75	h=15
194	Oak	d=0.2	h=8
195	Unknown	d=0.2	h=9
196	Sycamore	d=0.3	h=11
197	Cypress	d=0.1	h=7
198	Cypress	d=0.1	h=7
199	Cypress	d=0.1	h=7
200	Cypress	d=0.1	h=7
201	Cypress	d=0.1	h=7
202	Cypress	d=0.1	h=7
203	Cypress	d=0.1	h=7
204	Cypress	d=0.1	h=7
205	Eucalyptus	d=0.15	h=12
206	Eucalyptus	d=0.3	h=12
207	Eucalyptus	d=0.3	h=12
208	Fruit	d=0.45	h=8
209	Stump	d=0.75	h=15
210	Stump	d=0.75	h=15
211	Pine	d=0.45	h=12
212	Maple	d=0.2	h=8
213	Maple	d=0.2	h=8
214	Sweet chestnut	d=0.2	h=10
215	Maple	d=0.2	h=8
216	Maple	d=0.2	h=8
217	Maple	d=0.2	h=8
218	Sweet chestnut	d=0.2	h=10
219	Sweet chestnut	d=0.15	h=8
220	Maple	d=0.15	h=8
221	Maple	d=0.15	h=8
222	Maple	d=0.15	h=8
223	Maple	d=0.15	h=8
224	Maple	d=0.15	h=8
225	Maple	d=0.2	h=9
226	Maple	d=0.15	h=7
227	Maple	d=0.15	h=7
228	Maple	d=0.15	h=7
229	Maple	d=0.15	h=7
230	Fruit	d=0.25	h=8
231	Ash	d=0.35	h=12
232	Pine	d=0.25	h=9
233	Copper beech	d=0.25	h=8
234	Silver birch	d=0.2	h=5
235	Cypress	d=0.25	h=6
236	Cypress	d=0.1	h=5
237	Fruit	d=0.4	h=4
238	Stump	d=0.6	h=15
239	Oak	d=1	h=15
240	Ash	d=0.3	h=12
241	Cherry	d=0.1	h=3
242	Stump	d=0.45	h=15
243	Stump	d=0.45	h=15
244	Stump	d=0.45	h=15
245	Fruit	d=0.45	h=6

Survey control		
Stn	Eastings	Northings
H1	515631.383	125305.811
H2	515610.883	125310.854
H3	515607.683	125301.328
H4	515604.877	125275.098
H5	515602.817	125250.070
H6	515594.531	125215.994
H7	515597.306	125170.008
H8	515607.697	125134.763
H9	515604.709	125090.890
H10	515606.598	125060.757
H11	515578.902	125020.012
H12	515557.938	125009.666
H13	515537.936	124982.095
H14	515511.964	124948.037
H15	515493.072	124913.489
H16	515483.304	124894.502
H17	515442.852	124917.632
H18	515423.465	124731.296
H19	515605.630	125006.527
H20	515594.883	125027.280
H21	515604.890	125045.109
H22	515614.384	125025.237
H23	515631.772	125083.115
H24	515620.073	125132.649
H25	515640.261	125126.218
H26	515649.295	125123.250
H27	515666.949	125118.444
H28	515687.676	125108.985
H29	515698.671	125104.910
H30	515715.301	125099.626
H31	515734.545	125093.294
H32	515754.001	125087.314
H33	515775.945	125077.516
H34	515788.979	125080.621
H35	515766.516	125061.250
H36	515752.911	1

Tree Schedule

1	Maple	d=0.25	h=7	123	Oak	d=0.5	h=15	246	Ash	d=0.25	h=12
2	Ash	d=0.25	h=7	124	Ash	d=0.25	h=12	247	Ash	d=0.25	h=12
3	Ash	d=0.5	h=15	125	Oak	d=0.5	h=15	248	Unknown	d=0.25	h=12
4	Hawthorn	d=0.15	h=7	126	Oak	d=0.5	h=15	249	Eucalyptus	d=0.15	h=9
5	Maple	d=0.35	h=10	127	Oak	d=0.5	h=15	250	Oak	d=0.6	h=12
6	Ash	d=0.15	h=7	128	Oak	d=0.5	h=15	251	Ash	d=0.15	h=9
7	Ash	d=0.5	h=15	129	Maple	d=0.25	h=9	252	Ash	d=0.65	h=12
8	Maple	d=0.15	h=7	130	Oak	d=0.5	h=15	253	Ash	d=0.15	h=9
9	Oak	d=0.55	h=15	131	Oak	d=0.45	h=15	254	Oak	d=0.65	h=15
10	Oak	d=0.55	h=15	132	Maple	d=0.25	h=9	255	Oak	d=0.55	h=15
11	Sweet chestnut	d=0.15	h=7	133	Ash	d=0.25	h=10	256	Oak	d=0.25	h=12
12	Oak	d=0.55	h=15	134	Ash	d=0.25	h=10	257	Oak	d=0.55	h=15
13	Oak	d=0.55	h=15	135	Oak	d=0.5	h=15	258	Unknown	d=0.25	h=12
14	Oak	d=0.6	h=15	136	Ash	d=0.2	h=10	259	Oak	d=0.25	h=12
15	Oak	d=0.5	h=15	137	Ash	d=0.2	h=10	260	Oak	d=0.65	h=15
16	Oak	d=0.45	h=15	138	Oak	d=0.65	h=15	261	Unknown	d=0.25	h=12
17	Oak	d=0.55	h=15	139	Oak	d=0.65	h=15	262	Oak	d=0.65	h=15
18	Oak	d=0.55	h=15	140	Oak	d=0.5	h=15	263	Oak	d=0.7	h=15
19	Oak	d=0.6	h=15	141	Oak	d=0.6	h=15	264	Oak	d=0.5	h=15
20	Oak	d=0.15	h=7	142	Maple	d=0.25	h=9	265	Oak	d=0.5	h=15
21	Oak	d=0.6	h=12	143	Oak	d=0.55	h=15	266	Oak	d=0.5	h=15
22	Maple	d=0.35	h=10	144	Oak	d=0.45	h=15	267	Oak	d=0.45	h=15
23	Maple	d=0.15	h=7	145	Oak	d=0.5	h=15	268	Oak	d=0.5	h=15
24	Maple	d=0.25	h=10	146	Oak	d=0.65	h=15	269	Oak	d=0.25	h=10
25	Oak	d=0.15	h=7	147	Oak	d=0.25	h=10	270	Unknown	d=0.25	h=12
26	Oak	d=0.4	h=12	148	Oak	d=0.7	h=15	271	Ash	d=0.3	h=12
27	Oak	d=0.45	h=12	149	Oak	d=0.5	h=15	272	Ash	d=0.3	h=12
28	Copper beech	d=0.15	h=7	150	Oak	d=0.5	h=15	273	Oak	d=0.5	h=15
29	Ash	d=0.15	h=9	151	Oak	d=0.5	h=15	274	Oak	d=0.45	h=15
30	Oak	d=0.15	h=7	152	Maple	d=0.25	h=9	275	Oak	d=0.55	h=15
31	Oak	d=0.45	h=12	153	Oak	d=0.55	h=15	276	Oak	d=0.25	h=12
32	Oak	d=0.45	h=12	154	Oak	d=0.65	h=15	277	Oak	d=0.3	h=12
33	Sweet chestnut	d=0.15	h=7	155	Oak	d=0.2	h=10	278	Oak	d=0.6	h=15
34	Hawthorn	d=0.15	h=7	156	Oak	d=0.6	h=15	279	Unknown	d=0.25	h=12
35	Sycamore	d=0.15	h=7	157	Maple	d=0.25	h=9	280	Unknown	d=0.2	h=8
36	Sycamore	d=0.5	h=12	158	Maple	d=0.25	h=9	281	Ash	d=0.15	h=9
37	Sycamore	d=0.45	h=12	159	Oak	d=0.45	h=15	282	Ash	d=0.3	h=12
38	Unknown	d=0.35	h=10	160	Maple	d=0.25	h=9	283	Hawthorn	d=0.25	h=7
39	Sweet chestnut	d=0.35	h=10	161	Hawthorn	d=0.2	h=8	284	Unknown	d=0.25	h=12
40	Unknown	d=0.35	h=10	162	Hawthorn	d=0.2	h=8	285	Maple	d=0.25	h=10
41	Sweet chestnut	d=0.35	h=10	163	Hawthorn	d=0.2	h=8	286	Maple	d=0.25	h=10
42	Unknown	d=0.2	h=8	164	Hawthorn	d=0.2	h=8	287	Oak	d=0.25	h=12
43	Cypress	d=0.15	h=7	165	Oak	d=0.5	h=15	288	Oak	d=0.25	h=12
44	Cypress	d=0.15	h=7	166	Oak	d=0.45	h=12	289	Oak	d=0.25	h=12
45	Cypress	d=0.15	h=7	167	Oak	d=0.45	h=12	290	Unknown	d=0.2	h=8
46	Cypress	d=0.15	h=7	168	Oak	d=0.65	h=15	291	Unknown	d=0.2	h=8
47	Ash	d=0.15	h=7	169	Oak	d=0.75	h=15	292	Unknown	d=0.2	h=8
48	Ash	d=0.15	h=7	170	Fruit	d=0.25	h=10	293	Unknown	d=0.2	h=8
49	Ash	d=0.2	h=10	171	Fruit	d=0.3	h=6	294	Unknown	d=0.2	h=8
50	Ash	d=0.2	h=10	172	Oak	d=0.25	h=7	295	Oak	d=0.45	h=12
51	Ash	d=0.2	h=10	173	Hawthorn	d=0.25	h=7	296	Oak	d=0.45	h=12
52	Oak	d=0.45	h=12	174	Hawthorn	d=0.25	h=7	297	Oak	d=0.45	h=12
53	Oak	d=0.45	h=12	175	Unknown	d=0.25	h=7	298	Oak	d=0.65	h=15
54	Hawthorn	d=0.2	h=7	176	Oak	d=0.65	h=15	299	Oak	d=0.65	h=15
55	Oak	d=0.45	h=12	177	Oak	d=0.45	h=15	300	Oak	d=0.45	h=12
56	Oak	d=0.45	h=12	178	Hawthorn	d=0.25	h=15	301	Oak	d=0.6	h=15
57	Oak	d=0.45	h=12	179	Oak	d=0.45	h=15	302	Unknown	d=0.25	h=12
58	Oak	d=0.45	h=12	180	Oak	d=0.45	h=15	303	Oak	d=0.6	h=15
59	Hawthorn	d=0.2	h=7	181	Oak	d=0.6	h=15	304	Oak	d=0.6	h=15
60	Hazel	d=0.15	h=7	182	Oak	d=0.5	h=15	305	Oak	d=0.7	h=15
61	Hazel	multibole	h=6	183	Oak	d=0.45	h=15				
62	Ash	d=0.15	h=7	184	Oak	d=0.5	h=15				
63	Cypress	d=0.25	h=10	185	Oak	d=0.5	h=15				
64	Cypress	d=0.25	h=10	186	Oak	d=0.75	h=15				
65	Cypress	d=0.25	h=10	187	Oak	d=0.5	h=15				
66	Cypress	d=0.2	h=10	188	Oak	d=0.6	h=12				
67	Cypress	d=0.15	h=9	189	Oak	d=0.5	h=15				
68	Cypress	d=0.25	h=10	190	Oak	d=0.6	h=15				
69	Oak	d=0.6	h=15	191	Oak	d=0.7	h=15				
70	Hawthorn	d=0.2	h=7	192	Unknown	d=0.25	h=10				
71	Hawthorn	d=0.2	h=7	193	Oak	d=0.75	h=15				
72	Oak	d=0.2	h=7	194	Oak	d=0.5	h=15				
73	Oak	d=0.55	h=15	195	Unknown	d=0.2	h=9				
74	Oak	d=0.65	h=15	196	Sycamore	d=0.3	h=11				
75	Oak	d=0.65	h=15	197	Unknown	d=0.25	h=10				
76	Oak	d=0.6	h=15	198	Cypress	d=0.1	h=7				
77	Ash	d=0.15	h=9	199	Oak	d=0.5	h=15				
78	Hawthorn	d=0.2	h=7	200	Cypress	d=0.1	h=7				
79	Oak	d=0.6	h=15	201	Cypress	d=0.1	h=7				
80	Ash	d=0.15	h=9	202	Oak	d=0.1	h=7				
81	Ash	d=0.15	h=9	203	Cypress	d=0.1	h=7				
82	Oak	d=0.5	h=15	204	Oak	d=0.5	h=15				
83	Oak	d=0.6	h=15	205	Eucalyptus	d=0.15	h=12				
84	Oak	d=0.45	h=15	206	Eucalyptus	d=0.3	h=12				
85	Oak	d=0.45	h=15	207	Unknown	d=0.25	h=10				
86	Hawthorn	d=0.15	h=7	208	Fruit	d=0.3	h=12				
87	Hawthorn	d=0.15	h=7	209	Stump	d=0.25	h=10				
88	Hawthorn	d=0.15	h=7	210	Stump	d=0.25	h=10				
89	Oak	d=0.5	h=15	211	Pine	d=0.45	h=12				
90	Oak	d=0.55	h=15	212	Pine	d=0.45	h=12				
91	Oak	d=0.5	h=15	213	Maple	d=0.2	h=8				
92	Oak	d=0.5	h=15	214	Maple	d=0.2	h=8				
93	Oak	d=0.45	h=15	215	Maple	d=0.2	h=8				
94	Oak	d=0.65	h=15	216	Maple	d=0.2	h=8				
95	Oak	d=0.65	h=15	217	Maple	d=0.2	h=8				
96	Unknown	d=0.75	h=15	218	Sweet chestnut	d=0.2	h=10				
97	Oak	d=0.25	h=15	219	Sweet chestnut	d=0.2	h=10				
98	Oak	d=0.25	h=15	220	Maple	d=0.15	h=8				
99	Oak	d=0.45	h=15	221	Maple	d=0.15	h=8				
100	Oak	d=0.45	h=15	222	Maple	d=0.15	h=8				
101	Oak	d=0.55	h=15	223	Maple	d=0.15	h=8				
102	Oak	d=0.55	h=15	224	Maple	d=0.15	h=8				
103	Oak	d=0.3	h=10	225	Maple	d=0.2	h=9				
104	Oak	d=0.3	h=10	226	Maple	d=0.2	h=9				
105	Oak	d=0.65	h=15	227	Maple	d=0.15	h=8				
106	Oak	d=0.25	h=10	228	Maple	d=0.15	h=8				
107	Oak	d=0.25	h=10	229	Maple	d=0.15	h=8				
108	Oak	d=0.25	h=10	230	Fruit	d=0.25	h=8				
109	Oak	d=0.25	h=10	231	Ash	d=0.2	h=10				
110	Ash	d=0.3	h=12	232	Pine	d=0.25	h=9				
111	Ash	d=0.3	h=12	233	Copper beech	d=0.25	h=8				
112	Ash	d=0.25	h=10	234	Silver birch	d=0.25	h=8				
113	Ash	d=0.3	h=12	235	Cypress	d=0.25	h=8				
114	Ash	d=0.3	h=12	236	Cypress	d=0.25	h=8				
115	Oak	d=0.5	h=15	237	Fruit	d=0.4	h=4				
116	Oak	d=0.6	h=15	238	Stump	d=0.6	h=15				
117	Oak	d=0.6	h=15	239	Stump	d=0.6	h=15				
118	Maple	d=0.2	h=9	240	Ash	d=0.3	h=12				
119	Maple	d=0.2	h=9	241	Cherry	d=0.3	h=12				
120	Maple	d=0.2	h=9	242	Stump	d=0.45	h=12				
121	Maple	d=0.2	h=9	243	Stump	d=0.45	h=12				
122	Maple	d=0.2	h=9	244	Stump	d=0.45	h=12				
				245	Fruit	d=0.45	h=6				

Survey control

Sn

Eastings

Northings

Height

H1

E5633.363

N2306.811

279

H2

E5610.883

N2316.854

522

H3

E5607.683

N2301.326

521.55

H4

E5604.871

N23275.098

52.134

H5

E56022.1

N23250.070

52.004

H6

E5594.531

N23125.954

52.107

H7

E5597.306

N23170.006

51.551

H8

E5607.687

N23134.783

50.500

H9

E56074.709

N25090.890

50.044

H10

E5596.598

N25060.757

49.357

H11

E5578.002

N25028.012

48.720

H12

E5557.338

N25009.666

48.021

H13

E5537.336

N24982.095

47.187

H14

E5511.984


N24946.037

46.193

H15

E5493.072

Any setting-out should be undertaken using these control stations and any setting-out using GPS should be transformed to this control.

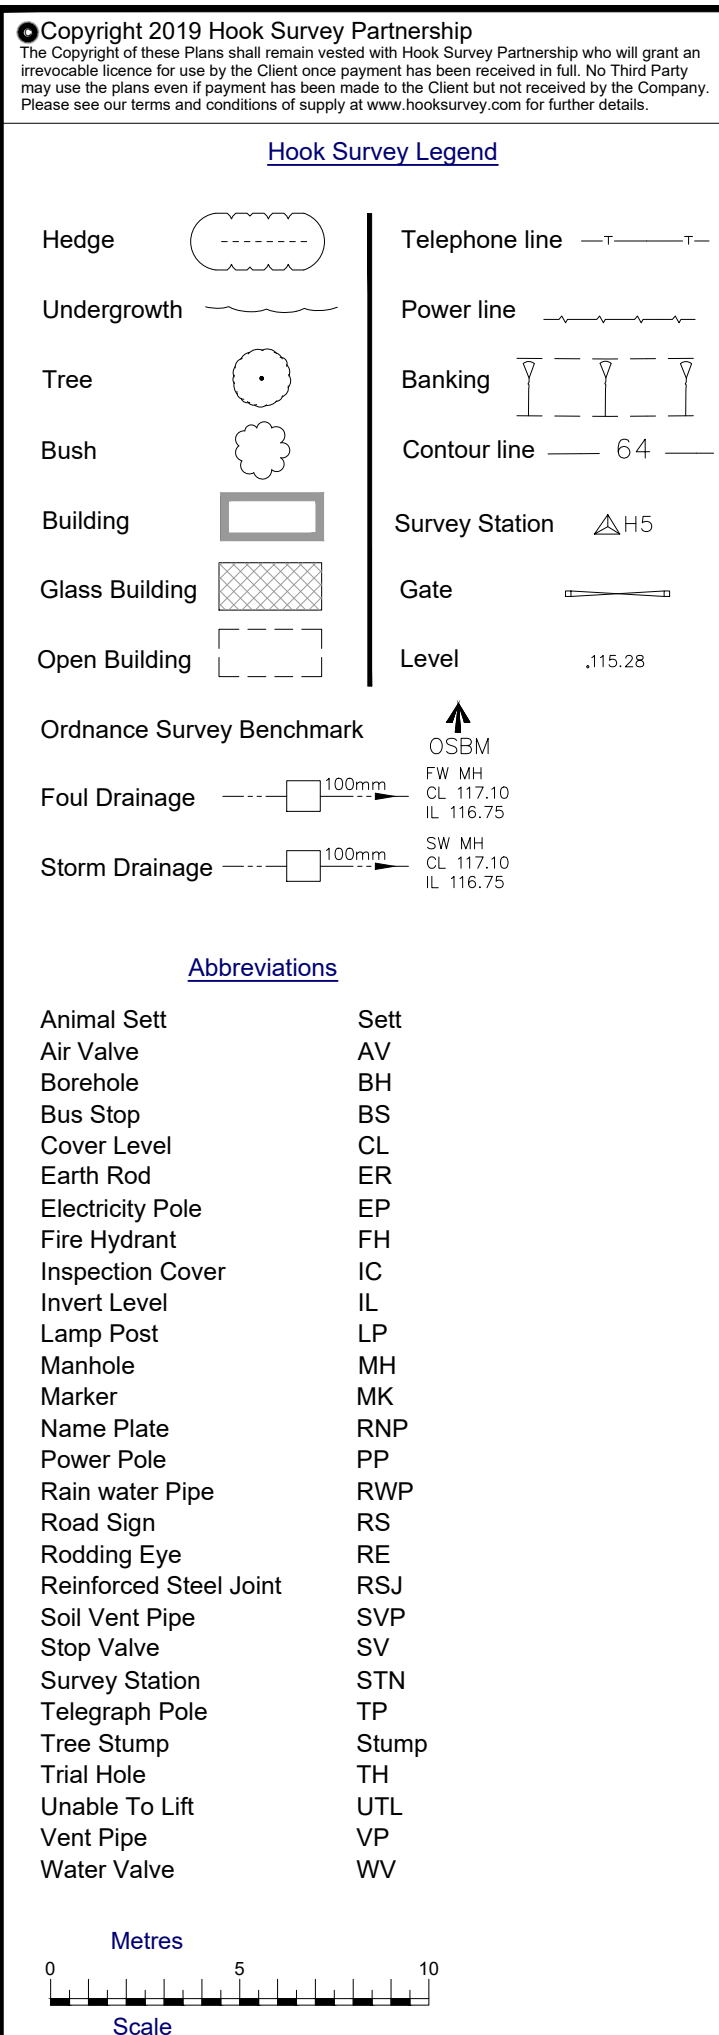

Notes


All trees are identified where possible.
Species, spread, height and girth are indicative only.

Drainage has been surveyed where found,
and traced where possible.

Eaves and ridge heights of surrounding buildings
have been surveyed where possible.

Ordinance Survey Digital Data added and shown in orange,
pen colour 30.

Ordinance Survey (c) Crown Copyright 2019.
All rights reserved. Licence number 100022432

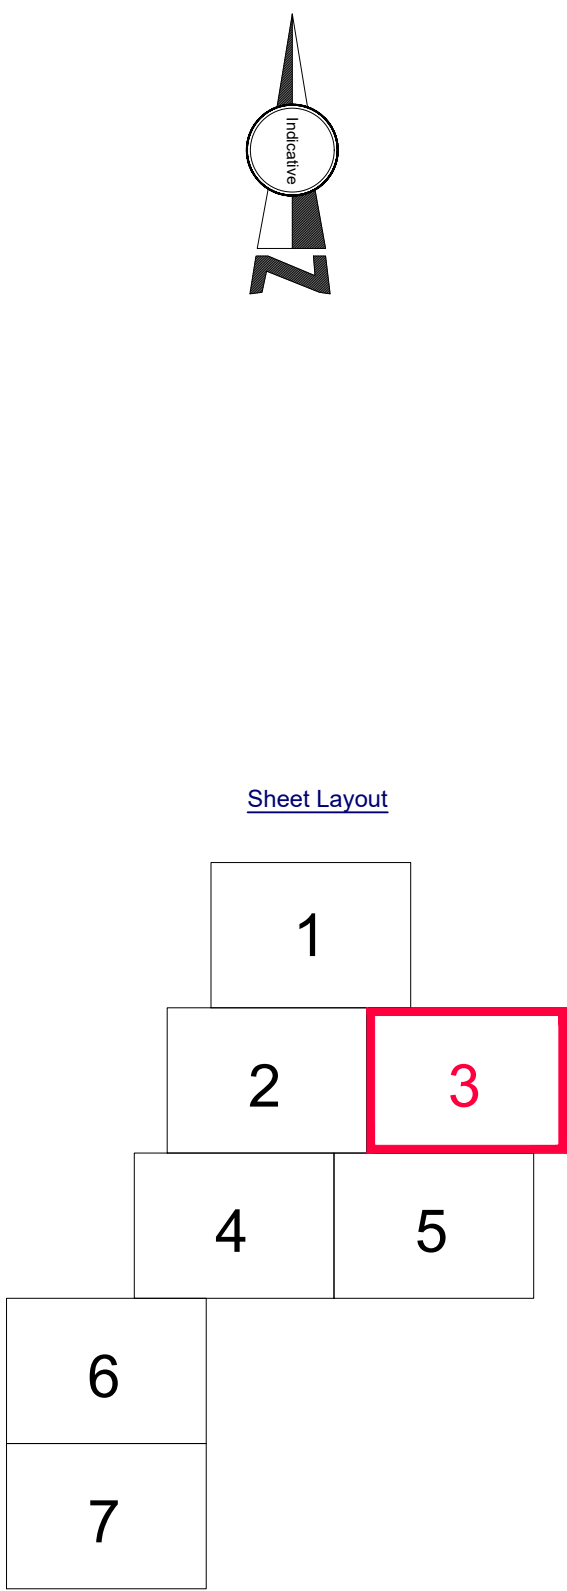

Rev C: Visual check survey carried out and new internal fences surveyed, Survey control updated to reference centre of site	March 2024
Rev B: Western side of Shipley Road added	Nov 2020
Rev A: Additional ditches and site boundary added	Oct 2020

HOOK SURVEY
Land & Building Surveyors
www.hooksurvey.com

Project :
Woodfords, Shipley Road,
Southwater, RH13 9BG

Client :
Reside Developments Ltd

Drawing title :
Topographical Survey


Job No. : S19/7188	Dwg No. : S19/7188/03	Revision : C
Scale : 1:200	Date : July 2019	Drawn by : D S

Grid & Levels related to :
 Ordnance survey coordinate system using GPS related to the
 Leica Smartnet RTK network. Based around 3 survey stations
 with a scale factor of 1.000, only the fixed survey stations
 H16, H59 & H60 are true Ordnance Survey positions.

Head Office
Unit 1, Bybow Farm
Orchard Way
Dartford, Kent
DA2 7ER
Email > mail@hooksurvey.com
Tel > 01322 277221

Midlands Office
42 Hanson Avenue
Shipston-on-Stour
Warwickshire
CV38 4HS
Email > midlands@hooksurvey.com
Text > 01827 624424

www.hooksurvey.com

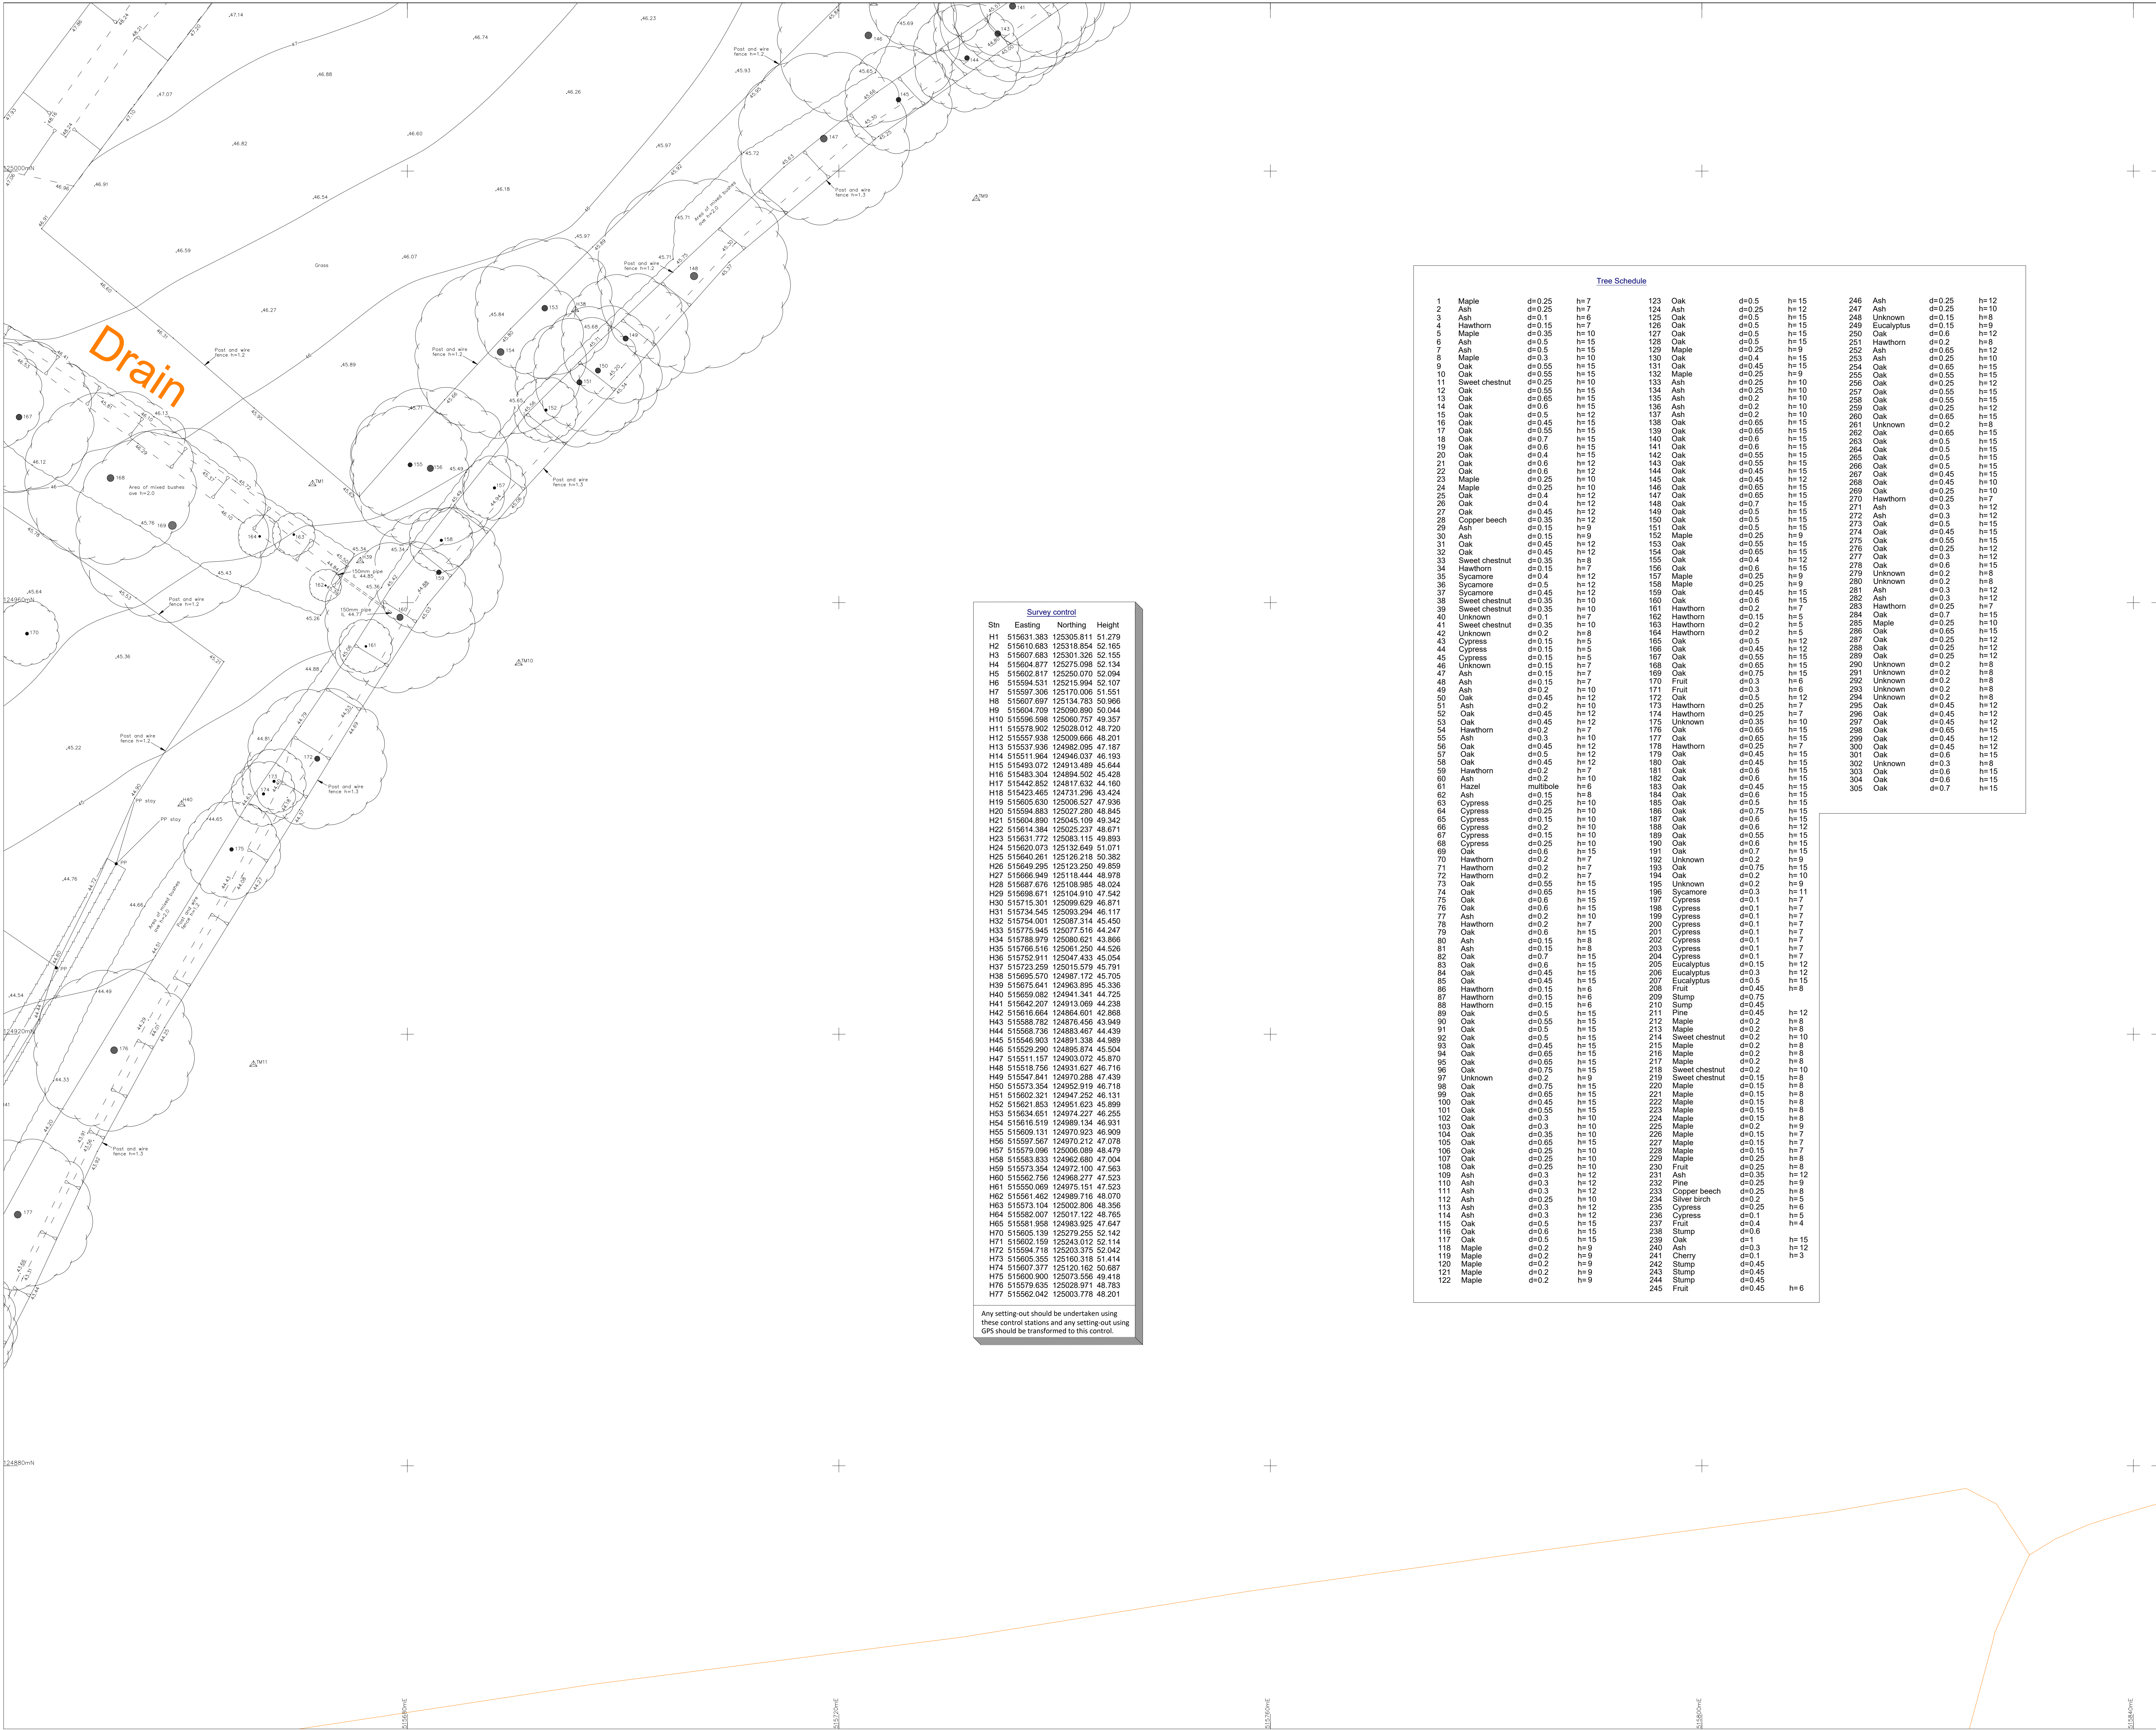

©Copyright 2019 Hook Survey Partnership

The copyright in this document is owned by Hook Survey Partnership. No part of this document may be reproduced, stored in a retrieval system, or transmitted in any form or by any means, electronic, mechanical, photocopying, recording, or by any information storage and retrieval system, without the prior written permission of Hook Survey Partnership. Please see our terms and conditions of supply at www.hooksurvey.com for further details.

Hook Survey Legend

Hedge
Undergrowth
Tree
Bush
Building
Glass Building
Open Building

Telephone line
Power line
Banking
Contour line 6.4
Survey Station
Gate
Level

Ordnance Survey Benchmark
Foul Drainage
Storm Drainage

Abbreviations

Animal Set
Air Valve
Borehole
Bus Stop
Cover Level
Earth Rod
Electricity Pole
Fire Hydrant
Inspection Cover
Invert Level
Lamp Post
Manhole
Marker
Name Plate
Power Pole
Rain water Pipe
Road Sign
Rodding Eye
Reinforced Steel Joint
Soil Vent Pipe
Stop Valve
Survey Station
Telegraph Pole
Tree Stump
Trial Hole
Unable To Lift
Vent Pipe
Water Valve

Sett
AV
BH
BS
CL
ER
EP
FH
IC
IL
LP
MH
NRP
PP
RWP
RS
RE
RSJ
SV
SVN
TP
Stump
TN
UTL
VP
WV

0 5 10 Metres
Scale

Notes

All trees are identified where possible.
Species, spread, height and girth are indicative only.
Drainage has been surveyed where found, and traced where possible.
Eaves and ridge heights of surrounding buildings have been surveyed where possible.

Ordnance Survey Digital Data added and shown in orange, pen colour 300.

Ordnance Survey (c) Crown Copyright 2018.
All rights reserved. Licence number: 100023432

Sheet Layout

1
2
4
5
6
7

Rev C: Visual check survey carried out and new internal fences surveyed. Survey control updated to reference centre of site. March 2024

Rev B: Western side of Shipley Road added Nov 2020

Rev A: Additional ditches and site boundary added Oct 2020

HOOK SURVEY
Land & Building Surveyors
www.hooksurvey.com

Project:
Woodforde, Shipley Road,
Southwater, RH13 9BG

Client:
Reside Developments Ltd

Drawing title:
Topographical Survey

Job No.: S19/7188 Dwg No.: S19/7188/05 Revision: C
Scale: 1:200 Date: July 2019 Drawn by: D.S.

Grid & Levels related to:
Ordnance survey coordinate system using GPS related to the Leica Smartnet RTK network. Based around 3 survey stations with a scale factor of 1.000, only the fixed survey stations H15, H55 & H60 are true Ordnance Survey positions.


Head Office
Unit 1, Bylow Farm
Orchard Way
Dartford, Kent
DA2 7ER
Email: mail@hooksurvey.com
Tel: +01322 272221

Midlands Office
42 Hanson Avenue
Shipston-on-Avon
Warwickshire
CV36 4HD
Email: midlands@hooksurvey.com
Tel: +01688 523118

www.hooksurvey.com


©Copyright 2019 Hook Survey Partnership
The Copyright of this plan, and all other material contained herein, is the property of Hook Survey Partnership. No part of this plan may be reproduced, stored in a retrieval system, or transmitted in any form or by any means, electronic, mechanical, photocopying, recording, or by any information storage and retrieval system, without the prior written permission of Hook Survey Partnership. This plan is the property of Hook Survey Partnership and is not to be used for any other purpose without the prior written permission of Hook Survey Partnership.

Hook Survey Legend

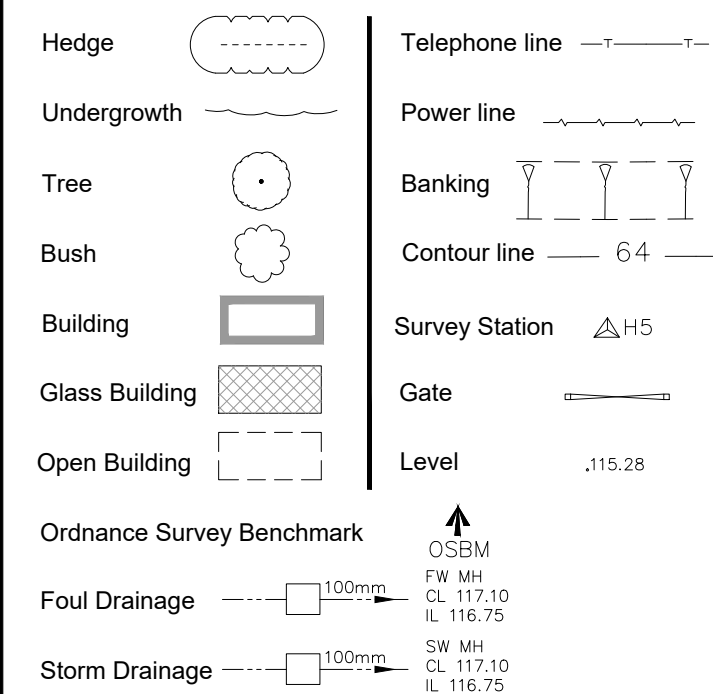

Abbreviations

Animal Set	Sett
Air Valve	AV
Bonhole	BH
Bus Stop	BS
Cover Level	CL
Earth Rod	ER
Electricity Pole	EP
Fire Hydrant	FH
Inspection Cover	IC
Invert Level	IL
Lamp Post	LP
Mantle	MH
Marker	MK
Name Plate	RNP
Power Pole	PP
Rain water Pipe	RWP
Road Sign	RS
Rodding Eye	RE
Reinforced Steel Joint	RSJ
Soil Vent Pipe	SV
Stop Valve	SV
Survey Station	STN
Telegraph Pole	TP
Tree Stump	ST
Trail Hole	TH
Unable To Lift	UTL
Vent Pipe	VP
Water Valve	WV

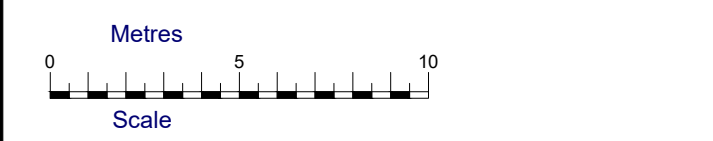


Notes

All trees are identified where possible. Species, spread, height and girth are indicative only.
Drainage has been surveyed where found, and traced where possible.
Eaves and ridge heights of surrounding buildings have been surveyed where possible.
Ordnance Survey Digital Data added and shown in orange, pen colour 30.
Ordnance Survey (c) Crown Copyright 2019.
All rights reserved. Licence number 100021242



Sheet Layout

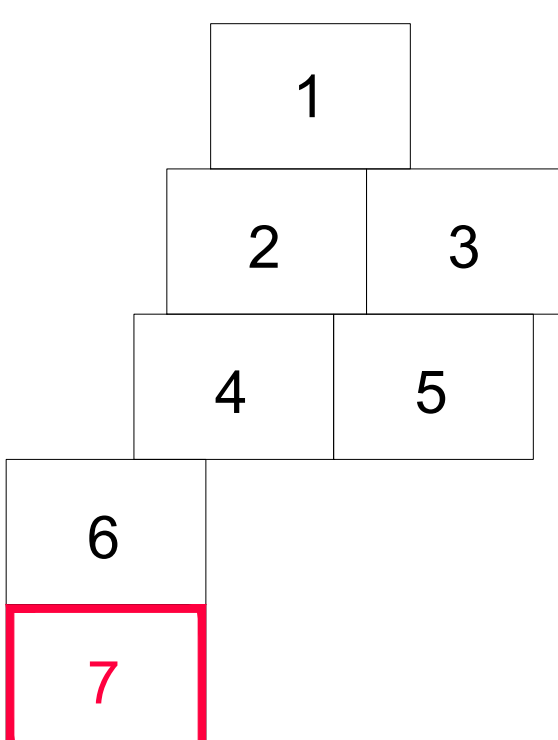

Rev C: Visual check survey carried out and new internal fences surveyed. Survey control updated to reference centre of site.
March 2024
Rev B: Western side of Shipley Road added
Rev A: Additional ditches and site boundary added.
Oct 2020

HOO K S U R V E Y

Land & Building Surveyors
www.hooksurvey.com

Project :
Woodfords, Shipley Road,
Southwater, RH13 9BG

Client :
Reside Developments Ltd

Drawing title :
Topographical Survey

Job No. : S197188
Dwg No. : S197188/07
Revision : C
Scale : 1:200
Date : July 2019
Drawn by : D.S.

Grid & Levels related to:
Ordnance survey coordinate system using GPS related to the
Leica Smartnet RTK network. Based around 3 survey stations
with a scale factor of 1.000, only the fixed survey stations
H25, H59 & H60 are true Ordnance Survey positions.

Head Office
Unit 1, Bylow Farm
Orchard Way
Dartford, Kent
DA2 7ER
Email > mail@hooksurvey.com
Tel > 01322 277221
Midlands Office
42 Hanson Avenue
Shipston-on-Stour
Warwickshire
CV38 4HS
Email > midlands@hooksurvey.com
Tel > 01608 523118
www.hooksurvey.com

Tree Schedule											
1	Maple	d=0.25	h=7	123	Oak	d=0.5	h=15	246	Ash	d=0.25	h=12
2	Ash	d=0.25	h=7	124	Ash	d=0.25	h=12	247	Ash	d=0.25	h=10
3	Ash	d=0.1	h=6	125	Oak	d=0.5	h=15	248	Unknown	d=0.15	h=8
4	Hawthorn	d=0.15	h=7	126	Oak	d=0.5	h=15	249	Eucalyptus	d=0.15	h=9
5	Maple	d=0.35	h=10	127	Oak	d=0.5	h=15	250	Oak	d=0.6	h=12
6	Ash	d=0.5	h=15	128	Oak	d=0.5	h=15	251	Hawthorn	d=0.2	h=8
7	Ash	d=0.5	h=15	129	Maple	d=0.25	h=8	252	Ash	d=0.65	h=12
8	Maple	d=0.3	h=10	130	Oak	d=0.4	h=15	253	Ash	d=0.25	h=10
9	Oak	d=0.55	h=15	131	Oak	d=0.45	h=15	254	Oak	d=0.65	h=15
10	Oak	d=0.55	h=15	132	Maple	d=0.25	h=9	255	Oak	d=0.55	h=15
11	Sweet chestnut	d=0.25	h=10	133	Ash	d=0.25	h=10	256	Oak	d=0.25	h=12
12	Oak	d=0.55	h=15	134	Ash	d=0.25	h=10	257	Oak	d=0.55	h=15
13	Oak	d=0.65	h=15	135	Ash	d=0.2	h=10	258	Oak	d=0.55	h=15
14	Oak	d=0.6	h=15	136	Ash	d=0.2	h=10	259	Oak	d=0.25	h=12
15	Oak	d=0.5	h=12	137	Ash	d=0.2	h=10	260	Oak	d=0.65	h=15
16	Oak	d=0.45	h=15	138	Oak	d=0.65	h=15	261	Unknown	d=0.2	h=8
17	Oak	d=0.55	h=15	139	Oak	d=0.65	h=15	262	Oak	d=0.65	h=15
18	Oak	d=0.7	h=15	140	Oak	d=0.6	h=15	263	Oak	d=0.5	h=15
19	Oak	d=0.6	h=15	141	Oak	d=0.6	h=15	264	Oak	d=0.5	h=15
20	Oak	d=0.4	h=15	142	Oak	d=0.55	h=15	265	Oak	d=0.5	h=15
21	Oak	d=0.6	h=12	143	Oak	d=0.55	h=15	266	Oak	d=0.5	h=15
22	Oak	d=0.6	h=12	144	Oak	d=0.45	h=15	267	Oak	d=0.45	h=15
23	Maple	d=0.25	h=10	145	Oak	d=0.45	h=12	268	Oak	d=0.45	h=10
24	Maple	d=0.25	h=10	146	Oak	d=0.65	h=15	269	Oak	d=0.25	h=10
25	Oak	d=0.4	h=12	147	Oak	d=0.65	h=15	270	Hawthorn	d=0.25	h=7
26	Oak	d=0.4	h=12	148	Oak	d=0.7	h=15	271	Ash	d=0.3	h=12
27	Oak	d=0.45	h=12	149	Oak	d=0.5	h=15	272	Ash	d=0.3	h=12
28	Copper beech	d=0.35	h=12	150	Oak	d=0.5	h=15	273	Oak	d=0.5	h=15
29	Ash	d=0.15	h=9	151	Oak	d=0.25	h=9	274	Oak	d=0.45	h=15
30	Ash	d=0.15	h=9	152	Maple	d=0.25	h=9	275	Oak	d=0.55	h=15
31	Oak	d=0.45	h=12	153	Oak	d=0.55	h=15	276	Oak	d=0.25	h=12
32	Oak	d=0.45	h=12	154	Oak	d=0.65	h=15	277	Oak	d=0.3	h=12
33	Sweet chestnut	d=0.35	h=8	155	Oak	d=0.4	h=12	278	Oak	d=0.6	h=15
34	Hawthorn	d=0.15	h=7	156	Oak	d=0.6	h=15	279	Unknown	d=0.2	h=8
35	Sycamore	d=0.4	h=12	157	Maple	d=0.25	h=9	280	Unknown	d=0.2	h=8
36	Sycamore	d=0.5	h=12	158	Maple	d=0.25	h=9	281	Ash	d=0.3	h=12
37	Sycamore	d=0.45	h=12	159	Oak	d=0.45	h=15	282	Ash	d=0.3	h=12
38	Sweet chestnut	d=0.35	h=10	160	Oak	d=0.6	h=15	283	Hawthorn	d=0.25	h=7
39	Sweet chestnut	d=0.35	h=10	161	Hawthorn	d=0.15	h=5	284	Oak	d=0.7	h=15
40	Unknown	d=0.1	h=7	162	Hawthorn	d=0.15	h=5	285	Maple	d=0.25	h=10
41	Sweet chestnut	d=0.35	h=10	163	Hawthorn	d=0.25	h=5	286	Oak	d=0.65	h=15
42	Unknown	d=0.2	h=8	164	Hawthorn	d=0.2	h=5	287	Oak	d=0.25	h=12
43	Cypress	d=0.15	h=5	165	Oak	d=0.25	h=12	288	Oak	d=0.25	h=12
44	Cypress	d=0.15	h=5	166	Oak	d=0.45	h=12	289	Oak	d=0.25	h=12
45	Cypress	d=0.15	h=5	167	Oak	d=0.55	h=15	290	Unknown	d=0.2	h=8
46	Unknown	d=0.15	h=7	168	Oak	d=0.65	h=15	291	Unknown	d=0.2	h=8
47	Ash	d=0.15	h=7	169	Oak	d=0.75	h=15	292	Unknown	d=0.2	h=8
48	Ash	d=0.15	h=7	170	Fruit	d=0.6	h=8	293	Unknown	d=0.2	h=8
49	Ash	d=0.2	h=10	171	Fruit	d=0.3	h=6	294	Unknown	d=0.2	h=8
50	Ash	d=0.2	h=10	172	Oak	d=0.5	h=12	295	Oak	d=0.45	h=12
51	Ash	d=0.2	h=10	173	Hawthorn	d=0.25	h=7	296	Oak	d=0.45	h=12
52	Oak	d=0.45	h=12	174	Hawthorn	d=0.25	h=7	297	Oak	d=0.45	h=12
53	Oak	d=0.45	h=12	175	Unknown	d=0.35	h=10	298	Oak	d=0.45	h=12
54	Hawthorn	d=0.2	h=7	176	Oak	d=0.65	h=15	299	Oak	d=0.65	h=15
55	Ash	d=0.3	h=10	177	Oak	d=0.65	h=15	300	Oak	d=0.45	h=12
56	Oak	d=0.45	h=12	178	Hawthorn	d=0.25	h=7	301	Oak	d=0.6	h=15
57	Oak	d=0.5	h=12	179	Oak	d=0.45	h=15	302	Unknown	d=0.3	h=8
58	Oak	d=0.45	h=12	180	Oak	d=0.3	h=15	303	Oak	d=0.6	h=15
59	Hawthorn	d=0.2	h=7	181	Oak	d=0.6	h=15	304	Oak	d=0.6	h=15
60	Ash	d=0.2	h=10	182	Oak	d=0.8	h=15	305	Oak	d=0.7	h=15
61	Hazel	multibole	h=6	183	Oak	d=0.45	h=15				
62	Ash	d=0.15	h=8	184	Oak	d=0.6	h=15				
63	Cypress	d=0.25	h=10	185	Oak	d=0.5	h=15				
64	Cypress	d=0.25	h=10	186	Oak	d=0.75	h=15				
65	Cypress	d=0.15	h=10	187	Oak	d=0.6	h=15				
66	Cypress	d=0.2	h=10	188	Oak	d=0.6	h=12				
67	Cypress	d=0.15	h=10	189	Oak	d=0.55	h=15				
68	Cypress	d=0.25	h=10	190	Oak	d=0.6	h=15				
69	Oak	d=0.6	h=15	191	Oak	d=0.7	h=15				
70	Hawthorn	d=0.2	h=7	192	Unknown	d=0.2	h=9				
71	Hawthorn	d=0.2	h=7	193	Oak	d=0.75	h=15				
72	Hawthorn	d=0.2	h=7	194	Oak	d=0.2	h=10				
73	Oak	d=0.55	h=15	195	Unknown	d=0.2	h=9				
74	Oak	d=0.65	h=15	196	Sycamore	d=0.3	h=11				
75	Oak	d=0.6	h=15	197	Cypress	d=0.1	h=7				
76	Oak	d=0.6	h=15	198	Cypress	d=0.1	h=7				
77	Ash	d=0.2	h=10	199	Cypress	d=0.1	h=7				
78	Hawthorn	d=0.2	h=7	200	Cypress	d=0.1	h=7				
79	Oak	d=0.6	h=15	201	Cypress	d=0.1	h=7				
80	Ash	d=0.15	h=8	202	Cypress	d=0.1	h=7				
81	Ash	d=0.15	h=8	203	Cypress	d=0.1	h=7				
82	Oak	d=0.7	h=15	204	Cypress	d=0.1	h=7				
83	Oak	d=0.6	h=15	205	Eucalyptus	d=0.15	h=12				
84	Oak	d=0.45	h=15	206	Eucalyptus	d=0.3	h=12				
85	Oak	d=0.45	h=15	207	Eucalyptus	d=0.5	h=15				
86	Hawthorn	d=0.15	h=6	208	Fruit	d=0.45	h=15				
87	Hawthorn	d=0.15	h=6	209	Stump	d=0.75	h=15				
88	Hawthorn	d=0.15	h=6	210	Stump	d=0.45	h=12				
89	Oak	d=0.5	h=15	211	Pine	d=0.45	h=8				
90	Oak	d=0.55	h=15	212	Maple	d=0.2	h=8				
91	Oak	d=0.5	h=15	213	Maple	d=0.2	h=8				
92	Oak	d=0.5	h=15	214	Sweet chestnut	d=0.2	h=10				
93	Oak	d=0.45	h=15	215	Maple	d=0.2	h=8				
94	Oak	d=0.65	h=15	216	Maple	d=0.2	h=8				
95	Oak	d=0.65	h=15	217	Maple	d=0.2	h=8				
96	Oak	d=0.75	h=15	218	Sweet chestnut	d=0.2	h=10				
97	Unknown	d=0.2	h=9	219	Sweet chestnut	d=0.15	h=8				
98	Oak	d=0.75	h=15	220	Maple	d=0.15	h=8				
99	Oak	d=0.65	h=15	221	Maple	d=0.15	h=8				
100	Oak	d=0.45	h=15	222	Maple	d=0.15	h=8				
101	Oak	d=0.55	h=15	223	Maple	d=0.15	h=8				
102	Oak	d=0.3	h=10	224	Maple	d=0.15	h=8				
103	Oak	d=0.3	h=10	225	Maple	d=0.2	h=9				
104	Oak	d=0.35	h=10	226	Maple	d=0.15	h=7				
105	Oak	d=0.65	h=15	227	Maple	d=0.15	h=7				
106	Oak	d=0.25	h=10	228	Maple	d=0.15	h=7				
107	Oak	d=0.25	h=10	229	Maple	d=0.25	h=8				
108	Oak	d=0.25	h=10	230	Fruit	d=0.25	h=8				
109	Ash	d=0.3	h=12	231	Ash	d=0.35	h=12				
110	Ash	d=0.3	h=12	232	Pine	d=0.25	h=9				
111	Ash	d=0.3	h=12	233	Copper beech	d=0.25	h=8				
112	Ash	d=0.25	h=10	234	Silver birch	d=0.2	h=8				
113	Ash	d=0.3	h=12	235	Cypress	d=0.25	h=6				
114	Ash	d=0.3	h=12	236	Cypress	d=0.1	h=5				
115	Oak	d=0.6	h=15	237	Fruit	d=0.4	h=15				
116	Oak	d=0.6	h=15	238	Stump	d=0.6	h=15				
117	Oak	d=0.5	h=15	239	Ash	d=0.1	h=15				
118	Maple	d=0.2	h=9	240	Ash	d=0.3	h=12				
119	Maple	d=0.2	h=9	241	Cherry	d=0.1	h=3				
120	Maple	d=0.2	h=9	242	Stump	d=0.45	h=15				
121	Maple	d=0.2	h=9	243	Stump	d=0.45	h=15				
122	Maple	d=0.2	h=9	244	Stump	d=0.45	h=15				
				245	Fruit	d=0.45	h=6				

Appendix C

Phase II Site Investigation Report

at Woodfords, Shipley
Road, Southwater,
RH13 9BQ

for Reside Developments
Ltd

Report Reference: LP2826

Report Date: 8th March 2022

TABLE OF CONTENTS

A	INTRODUCTION.....	I
1	Authority	I
2	Objective	I
3	Previous Studies	I
4	Scope of Works.....	2
4.1	Phase I Scope.....	2
4.2	Intrusive Investigation Scope	3
5	Limitations.....	4
B	PHASE I – DESK STUDY	6
6	Environmental Setting.....	6
6.1	Site Location and Description.....	6
7	Site Usage.....	7
7.1	Current Land Use	7
7.2	Evidence of Onsite Contamination	8
7.3	Land Use Desk Study	8
7.4	Previous Investigations.....	9
C	PHASE II - INTRUSIVE INVESTIGATION	10
8	Investigation Rationale.....	10
9	Site Work.....	11
9.1	Date and Weather Conditions	11
9.2	Site Work Methods	11
9.3	Sampling and Field Tests.....	12
9.4	Laboratory Analysis	13
9.5	Constraints to the Scope	14
10	Ground Conditions.....	14
10.1	Soil bunds	15
D	GEOTECHNICAL INFORMATION.....	17
11	Strata Encountered	17
11.1	Topsoil	17
11.2	Clay – Weald Clay Formation.....	17
11.3	Siltstone & Mudstone – Weald Clay Formation.....	17

E	GEOTECHNICAL APPRAISAL	19
12	Geotechnical Design	19
13	Geotechnical Appraisal	19
13.1	Swelling and Shrinkage	19
13.2	Sulphates.....	20
13.3	Groundwater.....	20
13.4	Bearing Capacity and Foundations	20
13.5	Floor Slabs.....	21
13.6	Roads.....	22
13.7	Excavations	22
13.8	Filling.....	23
13.9	Slope Stability	23
13.10	Retaining Walls	23
13.11	Settlement.....	23
13.12	Heave and Uplift.....	23
14	Geotechnical Recommendations	23
F	GEO-ENVIRONMENTAL QUANTITATIVE RISK ASSESSMENT	25
15	Revised Conceptual Site Model	25
15.1	Introduction.....	25
15.2	Distribution of Contamination.....	25
16	Human Health Risk Assessment.....	25
16.1	Rationale and Approach.....	25
16.2	Evaluation of Potential Risks to Future Residents.....	26
16.3	Evaluation of Potential Risks to Groundworkers	28
17	Controlled Waters Risk Assessment	29
17.1	Evaluation of Potential Risks to Controlled Waters.....	29
18	Waste Disposal.....	29
19	Geo-Environmental Conclusions.....	30
20	Geoenvironmental Recommendations.....	30
	LEAP Approach to the Selection of Generic Assessment Criteria.....	14
	Chronic Risks to Human Health.....	14
	Acute Risks to Human Health.....	15
	Risks to Controlled Waters.....	15
	Drinking Water Resources.....	16

Surface Water (Ecological) Receptors.....	16
Petroleum Hydrocarbons	16

APPENDIX A – Limitations

APPENDIX B – Figures and Drawings

APPENDIX C – Photographic Record

APPENDIX D – Exploratory Logs

APPENDIX E – Geotechnical Field Test Results

APPENDIX F – Geotechnical Laboratory Test Results

APPENDIX G – Analytical Summary and Quantitative Risk Assessment Tables

APPENDIX H – Geoenvironmental Analytical Laboratory Certificates

APPENDIX I – Approach to the Selection of Generic Assessment Criteria

EXECUTIVE SUMMARY

LEAP have been commissioned to undertake a Phase II intrusive site investigation of a site referred to as Woodfords, Shipley Road, Southwater. The site comprises two fields along with a residential property and stable block. The fields are in use as horse paddocks and the centre of the north field is occupied by a riding school. Two earth bunds are present in the northern section of the site. Overhead cables are present in the southern portion of the site. The intrusive investigation was limited to the northern and southern fields only.

It is proposed to redevelop the site with 72 No residential properties along with associated access roads and garages. A central section of the site will be green space occupied by large trees. Several attenuation basins/ponds are proposed along the sites south-eastern boundary.

A previous desk study undertaken by LEAP identified several potential contaminant sources associated with the sites current and former land use. These included: heavy metals, PAH and asbestos around the existing buildings and associated with the soil bunds in the north of the site; pesticides and herbicides associated with the sites former agricultural land use. The potential for hydrocarbon contamination was also noted but considered to be very localised to the area of three fuel tanks observed during the walkover.

The site is mapped as being underlain by Weald Clay Formation. The ground conditions encountered on site comprised topsoil to around 0.3m bgl over stiff silty clay which became laminated and slightly gravelly with depth to between 1.5m and 2.2m bgl over interbedded extremely weak to weak siltstones and mudstones. No groundwater was encountered during the investigation.

An allowable bearing capacity of 125kPa is recommended for the stiff clays below about 1.0m. Foundations will require deepening to NHBC guidance for HIGH VCP Soils. Deepening may be terminated where the siltstone is encountered at depth. Suspended floor slabs are recommended given the high VCP of the clays.

Soil sulphates in the clay soils fall within BRE design class DS-1, however, elevated sulphate and sulphur concentrations within the mudstone fall within design class DS-5 and site conditions ACEC class AC-4s. It may be possible to reduce this with further testing.

A preliminary design CBR value of 2.5% is recommended for the clay soils.

A geo-environmental risk assessment has been carried out. Contamination testing of the shallow soils within the two fields has not identified any contaminants at concentrations considered to pose a risk to human health. Furthermore, preliminary sampling of the existing soil bunds did not encounter elevated contaminant concentrations however further confirmatory testing is recommended.

However, investigation has not been completed in the area of the existing properties or the riding school and sampling beneath the fuel tanks was not possible at the time of the investigation. As such further sampling is recommended in these in accessible areas once the site is vacated.

As with any redevelopment site, there is always the risk of hitherto undetected contamination, and further investigations should be carried out prior to redevelopment.

Much of the natural soils on site will be expected to be classified as inert waste.

Signed:	 Susan Haynes BSc
Signed:	 Adam Carr BSc MSc FGS
Countersigned:	 Georgina Donbroski BEng MSc DIC CEng MICE Registered Ground Engineering Professional
Date:	8 March 2022
Revision:	Issue 1

A INTRODUCTION

1 Authority

Leap Environmental Ltd (hereafter referred to as **LEAP**) has been appointed by Reside Developments LTD to undertake Phase II intrusive Site Investigation of a site referred to as Woodfords, Shipley Road (Figure 1, Appendix B). The instruction was given in an email dated 22nd December 2021 and signed by Steve O'Halloran of Reside Developments LTD.

2 Objective

LEAP understands that the site is currently owned by the residents of Woodfords, Mr & Mrs Jones and it is proposed to redevelop the site with 73 No. 2 storey residential dwellings as per the attached layout in Figure 2.

The proposed development has been assessed in accordance with BS EN 1997¹, as being a Geotechnical Category I structure.

The objectives of this report are to:

- Provide information on the geotechnical and environmental quality of the ground present on the site with respect to the proposed development;
- Assess the potential health and other environmental risks posed by the site to the proposed development and to other specifically identified receptors; and
- Assess the potential for offsite contamination to adversely affect the proposed development.

3 Previous Studies

The site has been the subject of previous investigations by **LEAP** and the reader is referred to these earlier reports which should be read in conjunction with this report.

- LP2354 Phase I Desk Study of Woodfords, Shipley Road Issue 3 20th September 2021 (Original Issue 10th Nov 2020) by **LEAP**

¹ BS EN 1997-1(2004)+A1:2013 Eurocode 7:Geotechnical Design: General Rules

4 Scope of Works

This report describes a two stage process whereby the site is investigated and risks are assessed. The terms geotechnical and geoenvironmental are referred to throughout the report.

Geoenvironmental refers principally to the chemical nature of the ground and the degree of soil, water and/or land gas contamination and the impact that contamination may have on current or future development and also on the wider environment.

Geotechnical refers to all other aspects of the ground conditions and the impact they may have on the physical construction of existing or future development, principally foundations, slope stability, drainage, pavement and road design and groundwater control.

The investigation comprises the second phase of a two stage process.

4.1 Phase 1 Scope

The first part of this report presents a summary of the LEAP desk study ref: LP2354, which provided a review of previous site investigation and remediation validation reports, where they have been made available by the Client or where LEAP has been able to locate that information from third party sources. The previous reports referred to are detailed above. The following publicly accessible sources of information² was also been reviewed in the production of LP2354:

- BGS 'Geology of Britain' online viewer accessed on 30th September 2020.
- BGS Borehole log TQ12SE21. located 500m to the South-West of the site boundary.
- Defra 'MAGIC' website accessed on 30th September 2020.
- Groundsure.io website accessed on 30th September 2020.
- Envirocheck report (259838226)
- Unexploded WWII aerial delivered bomb (UXB) regional risk maps produced by Zetica
- Interrogation of the World Wide Web on 30th September 2020 for general information pertaining to the site history

² The report contains British Geological Survey materials © UKRI 2019 and public sector information licensed under the Open Government Licence v3.0.

- Interrogation of Horsham District Planning records for the site

A site reconnaissance was carried out on 02nd October 2020.

The desk study and site reconnaissance in LP2354 have been used to develop an initial conceptual site model, which forms the basis for the site investigation strategy. The initial site conceptual model was used to identify geotechnical and geoenvironmental hazards and the qualitative degree of risk associated with them. In terms of the geoenvironmental assessment the conceptual site model was used to identify potential sources of contamination, potential receptors and pathways by which the two may be connected. These are known as possible contaminant linkages and it is these contaminant linkages that are key to contaminated land risk assessment.

The Phase I investigation is also referred to as a Preliminary Investigation³.

4.2 Intrusive Investigation Scope

The current investigation comprises the Phase II intrusive investigation, onsite monitoring and laboratory analysis. The results of this and previous investigation reports are used to validate and/or update the initial site conceptual model. This phase of site investigation comprised the following tasks:

- 14 No. 3.0m deep machine excavated trial pits;
- 2 No. samples taken from the soils bunds;
- 4 No. in-situ dynamic cone penetrometer CBR tests
- In-situ geotechnical testing comprising field vane tests in the trial pits;
- Geotechnical Laboratory Testing including Atterberg Limit Tests, and Sulphate Tests; and
- Chemical Laboratory tests including 10 No. LEAP standard soil suite tests, 3 No. Pesticides screens and 3 No. Waste Acceptance Criteria Tests.

The intrusive works were completed by contractors who have been scrutinised and are on LEAP's approved contractor list. The machine excavated trial pits were carried out by Darren Spillane and supervised by LEAP.

Selected samples of soil were scheduled for laboratory testing for a wide range of potential contaminants including metals, non-metals, polyaromatic and petroleum hydrocarbons and

³ BS 10175:2011+A2:2017 Investigation of Potentially Contaminated Sites – Code of Practice.

volatile organic compounds and pesticides. The laboratory testing has been carried out by The Environmental Laboratory Ltd at its laboratories in East Sussex. An additional 3 samples have been tested for Waste Acceptance Criteria purposes, as requested by the client.

Selected soil samples have been classified by laboratory analysis for geotechnical design purposes. The laboratory testing has been carried out by Geolabs Ltd at its laboratories in Watford.

The final stage in the geoenvironmental assessment comprises a quantitative risk assessment and revision of the preliminary Conceptual Site Model. Preliminary recommendations for remediation have been provided, based on various development assumptions which are detailed in the following section and in the text of this report. The risk assessment has been carried out in accordance with UK industry standards and in particular in accordance with LCRM⁴ and BS10175:2011+A2:2017.

The final stage of the geotechnical assessment is the provision of preliminary soil parameters for use in geotechnical design, and broad recommendations for appropriate foundation options. It is intended that the Geotechnical Information section of this report will fulfil the general requirements of the Ground Investigation Report as set out in Section 6 of BS EN 1997-2:2007⁵.

5 Limitations

This report has been prepared by Leap Environmental Ltd on the basis of information received from a variety of sources which Leap Environmental Ltd believes to be accurate. Nevertheless, Leap Environmental Ltd cannot and does not guarantee the authenticity or reliability of the information it has obtained from others.

Leap Environmental Ltd has used all reasonable skill, care and diligence in the design and execution of this report, taking into account the manpower and resources devoted to it in agreement with the Client. Although every reasonable effort has been made to obtain all relevant information, all potential contamination, environmental constraints or liabilities associated with the site may not necessarily have been revealed.

The conclusions reached in this report are necessarily restricted to those which can be determined from the information consulted and may be subject to amendment in the light of

⁴ Environment Agency. Land Contamination Risk Management (LCRM), <https://www.gov.uk/government/publications/land-contamination-risk-management-lcrm>

⁵ BS EN 1997 Eurocode 7- Geotechnical Design- Part 2: Ground Investigation and Testing (2007)

additional information becoming available. These conclusions may not be appropriate for alternative schemes.

This report is confidential to the Client, and Leap Environmental Ltd accepts no responsibility whatsoever to third parties to whom this report, or any part thereof, is made known, unless formally agreed by Leap Environmental Ltd beforehand. Any such party relies upon the report at their own risk.

Full details of the limitations are provided in Appendix A.

B PHASE I – DESK STUDY

A short summary of the Phase I Desk Study pertinent information is presented in this section and the reader is directed to our earlier report; LP2354 Phase I Desk Study for a full account.

6 Environmental Setting

6.1 Site Location and Description

Table 1 Site location and description details

	Classification / Information
Site Address	Woodfords, Shipley Road, Southwater RH13 9BQ
National Grid Reference	TQ156250
Site Size	c. 3.8 Ha
Elevation	c. 46 m AOD
Topography	Reasonably level and a slight < 2° slope down towards the south east
Description	The site comprises a central residential property with outbuildings, swimming pool and stable. The northern field contains a riding school, and the southern field is used as a paddock. Additionally, there is a static home, believed to be used in conjunction to the main residence. Overhead power cables are located in the south-east of site.
Structures	Building onsite of various ages and constructions. Diagonal cracking was noted along back wall of the garage building adjacent to the oil tank. A disused well was observed on site during the walkover. The well was covered at the time of the walkover and as such its depth is unknown. An ~1.5m deep swimming pool was present in the garden of the property near the centre of the site.
Surface Water Features	The site is bounded and traversed by several drainage ditches: A central drainage ditch with culverted sections, feeds a stream ~140m to the east of the site. Boundary drainage ditches were visibly dry. The western drainage ditch is culverted below the access road and sandbags were noted. Drainage ditches around stables were wet with c.10 cm water, no significant rainfall prior to visit.
Boundaries	The site is bounded by dry drainage ditches, barb wire fences and a mixture of hedgerow and trees, many of which exceed 5m in height.
Surrounding area	The site is located within the Shipley Parish on the suburban perimeter of Southwater, still designated a village in name but more in keeping with the character of a town. Envirocheck listed no contemporary trade directory entries (including Fuel Stations) within 250m of the site.

	The immediate surrounding areas are; residential, woodland (inc ancient), drainage and agricultural land
--	--

6.1.1 Environmental Desk Study

Table 2 Summary of the environmental setting

	Classification / Information	Additional notes
Geology	Superficial: None Bedrock: Weald Clay- Mudstone	Unspecified crystals noted in local borehole records
Hydrogeology	Weald Clay- Unproductive Not within a Source Protection Zone No licence abstractions within 1km	Faults may act as conduits for groundwater Disused well noted onsite
Hydrology	Nearest Surface Water: Onsite central drainage ditch and culvert 3 discharge consents within 250m of the site, the nearest is 64m west of the site and is for the discharge of final treated effluent into the ditch to Lackenhurst Gill from a Domestic Property including farmhouse	The closest surface water feature for which the Environment Agency have surface water quality data is 800m to the east Blakes Gill Tributary
Flooding	Not within an EA flood zone 2 or 3 Low risk of groundwater flooding mapped 445m N off site	
Designated Environmentally Sensitive Sites	Ancient Woodland adjoins the North East corner of the site: Pollards Hill Wood	
Ground Workings, Mining/Extraction and natural cavities	None within 250m	Historic Brickyard c500m to the North

7 Site Usage

7.1 Current Land Use

The site is currently used as a residential property with 2 above ground oil tanks, swimming pool and stable with associated menage and paddock. Additionally, there is a static home, believed to be used in conjunction to the main residence with an above ground propane tank.

A sign was noted on the access gate for 'J Jones Designs and Construction Ltd' and mini digger and mini dumper were also noted on site. Construction materials and equipment were stored around the stables.

The fields themselves are separated into paddocks by electric fences and are used for grazing horses.

Discussions with the current resident indicate an outfall drain from a cesspit associated with the property crosses the southern field of the site in a roughly northwest to southeast alignment. Scaring in the grass was visible in the approximate location of the drain.

There is 1 active contemporary trade directory entry reported in the Envirocheck report database search within 500m. This relates to a dry cleaners, 445m to the north-east.

7.2 Evidence of Onsite Contamination

The walkover completed as part of the Desk Study Ref LP2354 identified the following features as possible sources of contamination:

- Northern Field soil bund: mixture of soils and wastes; glass- reinforced window glass, hexagonal bottle and wine bottles, bricks, concrete, ceramic, plastics, metal can, aerosol can 'mite spray' – insecticide, grey brown soil containing road subbase gravel, orange clay and the remains of burning.
- East side of menage soil bund; evidence of mixed waste burning including plastics. The mound may comprise soil removed to level and construct the menage.
- Central tree line hummocky ground;
- Above ground propane tank (c.750-1500 litres)
- Disconnected above ground single skinned unbunded oil tank [near stables] (c.900 litres)
- Above ground double skinned, bunded 2500litre oil tank [rear of main residence]
- Construction materials [around stable area]

There are 3 above ground fuel storage tanks located on site. The site has a swimming pool, so whilst not seen on walkover it is assumed associated chemicals are stored on site. A sketch plan showing the location of the above features is presented in Figure 3, Appendix B.

7.3 Land Use Desk Study

Table 3 Summary of the site land use.

A summary of the land uses	Classification / Information
Neighbouring Land Use	No sources of contamination identified within 500m of the site
Site History	Site is a farmhouse and arable lands from 1875 – present times, an orchard was mapped onsite briefly in the 1990's. The surrounding area is farmlands, woodlands in 1875, with a brickpit c.800m north and a train station c.1km

	north. These became discussed around the 1980's and were repurposed into the Country Park and Downs Link Footpath respectively. There has been much residential development in Southwater Village and Woodfords now sits on the suburban margin of what is effectively now a small town.
Unexploded Ordnance	Low Risk
Waste Planning and Landfill Records	No Landfills or Waste Management, Treatment or Transfer sites identified within 500m
Other Regulatory Records	No Pollution incidents to controlled waters (major incidents within 250m) No Pollution prevention and controls (within 250m) No Registered radioactive substances No Hazardous Substances
Radon	The site is not within a radon affected area (less than 1% of homes are above the action level for radon).

7.4 Previous Investigations

The site has been the subject of 1 No. reports undertaken by LEAP, the findings of which are summarised above. LEAP has not been made aware of any other reports.

The preliminary geoenvironmental risk assessment completed as part of LEAP's previous investigation noted a limited number of potential contaminant linkage with the potential to impact future residents or controlled water receptors. These comprised heavy metals, PAH and asbestos around the existing structures and within the soil bunds present on site, and pesticides associated with historical agricultural activities. The risk of contamination associated with the tanks was considered to be very localised to the areas of the tanks due to the low permeability of the underlying soils. The bonfire areas were also noted to be a potential source of metals, PAH and VOC contamination.

The Geotechnical Risk Assessment indicated the risk of high volume change potential soils on site potentially resulting in the need to deepen foundations near trees. The assessment also noted that the Weald Clay is known to locally contain pyrite which, when weathered, can result in ground conditions aggressive to concrete.

On the basis of the initial review and preliminary risk assessment, the site was given a Geotechnical Classification of **Geotechnical Category I** in accordance with EN1997-1 §2.1(14)-(21).

C PHASE II - INTRUSIVE INVESTIGATION

8 Investigation Rationale

The key objective of the intrusive investigation was to aid the design and construction of the proposed development (Figure 2).

To achieve the investigation rationale, the scope of works comprised a total of 20 investigation locations across the site: 14 No. machine excavated trial pits to a maximum depth of around 3.0m, 2 No. shallow samples from the soil bunds and 4 No. DCP CBR tests.

The scope of the investigation was non-targeted to give general coverage and, in accordance with BS10175, took into consideration the proposed development plans and the preliminary geoenvironmental and geotechnical risk assessments that were developed in the previous desk study. Investigation was not possible within the extent of the existing riding school, stables or residential properties at the time of the investigation.

The investigation locations were located to provide general coverage and preliminary information on the ground conditions on site. At this preliminary stage the location spacings may not meet the requirements of BS8004:2015+A1:2020⁶ Clause 4.2.1.1 for low rise buildings and further investigation may be required for the detailed design stage.

The spacing of the investigation locations was generally consistent with the recommended density of 25 to 50m for an exploratory investigation after BS10175 Section 7.7 although investigation in the area of the existing buildings and gardens was not possible at the time of the investigation.

The site investigation locations are provided in Figure 4, Appendix B and Table 4 provides a summary of the rationale, proposed scope and what was achieved in the field:

Table 4 Rationale and Scope for Investigation Locations

Trial Hole/Test Location	Rationale	Proposed Depth (m bgl)	Achieved Depth (m bgl)	Additional Comments
TPI-TPI4	To provide information on the ground conditions and enable sampling for geotechnical and environmental testing.	3.0	2.7 – 3.2	Located to assess potential pesticide and metal concentrations across the northern and southern fields.

⁶ BS 8004:2015+A1:2020 Code of Practice for foundations

Trial Hole/Test Location	Rationale	Proposed Depth (m bgl)	Achieved Depth (m bgl)	Additional Comments
Bund I-2	Enable sampling of the material making up the bund.	0.5	0.5	To provide preliminary information on make up of the soil bunds.
DCPI-DCP4	Assess the California Bearing Ratio of the shallow soils in the area of the proposed roads.	0.9	0.9	

Several of the potential contaminant sources were situated within the area of the site which was still in use or was only accessible via pedestrian gates. Therefore, investigation around the tanks, swimming pool, stable area and residential properties was not possible and should be undertaken once the site has been vacated. The currently inaccessible area is presented in Figure 4 Appendix B.

9 Site Work

9.1 Date and Weather Conditions

The intrusive investigations were undertaken in a single phase between 27th and 28th of January 2022. At the time of the investigations, the weather was dry and bright.

The Met Office Climate summaries indicate that the three months preceding the site works were particularly dry with November and December 2021 and January 2022 experiencing 20%, 90% and <30% of average seasonal rainfall respectively.

9.2 Site Work Methods

9.2.1 Trial Pitting

Trial pits were dug by a backhoe excavator. The trial pits had a target depth of 3m bgl and were typically 0.6m wide by 2.0m long. Trial pit dimensions are included as Appendix F. Spoil was replaced in reverse order. Trial pits were left mounded to allow for future settlement.

9.2.2 Hand Pitting

Hand pits were excavated using hand tools. Spoil was reinstated in reverse order.

9.2.3 Soil Logging and Sampling

Soil samples were recovered from the boreholes and trial pits for field screening, logging and sampling.

Boreholes were logged in general accordance with the requirements of BS 5930:⁷ and BS EN ISO 14688⁸. Borehole logs are presented in Appendix F.

Visual and olfactory evidence of contamination was noted if encountered. These observations were used to aid scheduling of samples for chemical laboratory analyses, and are included on the borehole logs in Appendix F and summarised in Section 10.1.2.

Samples were collected with a clean sampling trowel or by hand (using dedicated nitrile gloves for each sampling location). Samples were placed into laboratory supplied sampling containers, specific to the type of analyses required.

All sample containers were sealed and labelled with a unique location identity, depth and date of sampling.

9.3 Sampling and Field Tests

9.3.1 Soil Sampling

Geoenvironmental soil samples were selected to ensure that near-surface exposure of human health via direct contact was targeted, as well as to spatially and vertically delineate possible sources of contamination. Environmental samples were also taken from the bunds to assess whether they present a potential source of contamination and their classification for waste disposal purposes.

Geotechnical soil samples were targeted to characterise the geological sequence, and to obtain characteristic soils properties and specific geotechnical design parameters as per the proposed development.

9.3.2 Field Vane Test

In-situ field vane tests were undertaken in cohesive soils in the trial pits in accordance with BS EN ISO 22476-9 (Draft). The results are recorded on the trial pits logs in Appendix F.

9.3.3 In-situ California Bearing Ratio Test – Dynamic Cone Penetrometer

4 No. in-situ CBR tests have been undertaken across the site using the Dynamic Cone Penetrometer (DCP), recording blow counts over 900mm of penetration from test level. The

⁷ BS5930:2015+A1:2020 Code of Practice for Ground Investigation

⁸ BS EN ISO 14688 Parts 1-2 (2018) Geotechnical Investigation and Testing. Identification and classification of soil

test method and interpretation of the results have been undertaken in accordance with DMRB CS229⁹ using a modified DCP. The results are attached in Appendix G.

9.4 Laboratory Analysis

9.4.1 Geotechnical Laboratory Testing

Selected samples of the soils have been classified by laboratory analysis for geotechnical design purposes. The laboratory testing has been carried out by Geolabs Ltd at its laboratories in Watford, in accordance with BS1377¹⁰ and BS EN ISO17892¹¹. The sampling technique, type, storage and transport and the number of laboratory tests have been undertaken where possible in accordance with BS EN 1997-2:2007 and BS EN ISO 22475¹².

The following laboratory tests have been undertaken:-

Table 5 Geotechnical Laboratory Testing

Test	Number of tests	
	Weald Clay - Clay	Weald Clay – Mudstone
Moisture Content	11	-
Atterberg Limit Test	11	-
Sulphate Determination	3	1
pH	3	1

The geotechnical laboratory test results are provided in Appendix I.

9.4.2 Chemical Soil Analysis

Selected samples of soil were subjected to laboratory testing.

The suite of soil and groundwater contaminant analysis took into account the potential contaminants of concern identified in the CSM (heavy metals, PAHs, asbestos and pesticides). Soil samples were also analysed for pH and total organic carbon (TOC) to support the

⁹ CS 229 Data for Pavement Assessment. Design Manual for Roads and Bridges; Pavement; Inspection and Assessment

¹⁰ BS1377 Parts 1-9:1990 Methods of test for Soils for Civil Engineering Purposes

¹¹ BS EN ISO 17892 Parts 1-12 Geotechnical Investigation and Testing. Laboratory testing of soil

¹² BS EN ISO 22475 Parts 1-3 Geotechnical Investigation and Testing. Sampling methods and groundwater measurements

selection of assessment criteria in the subsequent quantitative risk assessment (QRA) for human health.

The laboratory testing also included selected samples for waste classification purposes to support the client with future materials management options.

Sampling techniques and storage have been undertaken as per BS 10175:2011+AI:2013 Code of Practice for Investigation of Potentially Contaminated Sites. The laboratory testing was carried out by The Environmental Laboratory Ltd at its laboratories in East Sussex. Where available, the tests for soils procedures were UKAS and MCERTS accredited.

The following analyses were completed on selected soil samples based on field observations and for general vertical and lateral coverage:

- 10 No. metals (As, Cd, Cr, CrVI, Cu, Pb, Hg, Ni, Se, Zn)
- 10 No. USEPA 16 PAHs
- 10 No. Asbestos identification
- 3 No. organochlorine and organophosphorus pesticide suites.
- 10 No. pH
- 10 No. TOC
- 3 No. Waste Acceptance Criteria tests

The laboratory test results are summarised in Section F and Appendix J, and the laboratory analytical certificates are provided in Appendix K.

9.5 Constraints to the Scope

Access was restricted to the central portion of the site, where the existing properties and gardens are positioned. Furthermore, due to field boundaries, gates and low trees some areas were inaccessible to the excavator. The investigation locations were therefore positioned in the paddock areas to the north and south of the property. No investigation was undertaken within the extent of the riding school.

10 Ground Conditions

The ground conditions are described in detail in the logs attached in Appendix D. In summary the soil conditions were as follows:

Table 6: Summary of soils encountered

Depth From (m)	Depth To (m)	Soil Type	Description

0.0	0.20 / 0.30	TOPSOIL	Greyish brown to dark brown silty clayey TOPSOIL with rootlets.
0.20 / 0.30	0.85 / 1.80	CLAY	Firm to stiff orangish brown to brown mottled grey to light grey occasionally laminated slightly silty CLAY.
0.85 / 1.8	1.5 / 2.2	CLAY	Firm to stiff light orangish brown and light grey occasionally finely laminated slightly gravelly slightly silty CLAY. Gravel is fine to coarse tabular laminated siltstone and mudstone.
1.80 / 2.70	2.7 / 3.2	MUDSTONE & SILTSTONE	Interbedded very weak to weak brown to orangish brown thinly laminated ironstained SILTSTONE and MUDSTONE & Extremely weak to very weak blue grey thinly laminated silty MUDSTONE.

The ground conditions encountered generally comprised topsoil over firm to stiff silty clays which became slightly gravelly with depth to between 1.8m and 2.7m bgl over interbedded very weak siltstones and extremely weak mudstones which were recovered as tabular gravel. The depth to rock head varied slightly across the site with slightly shallow depth to rock in the southern portion of the site. In the northern area the siltstone and mudstones were encountered between 1.8m and 2.7m bgl. In the southern field rock was encountered between 1.5m and 2.1m bgl. The rock at depth was generally very weak to weak siltstone although occasional bands of extremely weak bluish grey mudstone were encountered in several of the excavations. Fossil rich bands were observed within the mudstone in trial pits TP2, TP3 and TP9.

Relic shear surfaces were noted within the clays at between 0.5m and 1.4m bgl in trial pits TP1, TP2, TP5, TP8 and TP13. These surfaces represent layers where the soils have previously sheared and exhibit what is referred to as residual strength. Potentially desiccated soils were encountered in TP2 and TP13 adjacent to the tree line.

The topsoil encountered in trial pits TP9, TP10, TP11, TP12 and TP14 (all located in the south section of the site) appeared reworked and contained rare fine brick gravel. Furthermore, fine charcoal fragments were noted in the topsoil encountered in TP9.

10.1 Soil bunds

Two soil bunds were noted on site during the previous walkover. Bund 1 located on the north western boundary of the site was ~57m in length, ~1.5m high and between 3m and 4m in width. Bund 2 adjacent to the riding school was ~48m long by 4m to 5m wide and ~1.5m to 2m tall. Excavations were undertaken into the undisturbed sections of the soil bunds, one per bund to provide a preliminary assessment of their contents and enable sampling for preliminary classification. Bund 1 was found to comprise topsoil over reworked natural clays with occasional wood fragments noted in both the clay and the topsoil. Machine access was not available to Bund 2 and as such a shallow hand excavation was undertaken on top of the bund.

The hand pit encountered silty clayey topsoil over reworked natural clay soils. Following the removal of fences additional sampling of the bunds is recommended to confirm their contents.

10.1.1 Groundwater

No groundwater strikes or seepages were encountered in any of the trial pits during the investigation.

10.1.2 Visual and Olfactory Evidence of Contamination

With the exception of the fine brick and charcoal noted in trials pits 9, 10, 11, 12 and 14 no visual or olfactory evidence for contamination was observed within any of the excavations during the investigation.

D GEOTECHNICAL INFORMATION

11 Strata Encountered

11.1 Topsoil

The site is underlain by silty clayey topsoil with abundant rootlets which was noted to appear reworked in the south section of the site.

11.2 Clay – Weald Clay Formation

The topsoil was underlain by firm to stiff clays to 1.5-2.2m. The results of the geotechnical laboratory testing are summarised in Table 7 below.

Table 7: Summary of Geotechnical Test Results for Clay

Test	Range
Moisture Content (%)	18.4 – 36.9
Liquid Limit (%)	43 - 79
Plastic Limit (%)	23 – 29
Plasticity Index (%)	20 - 50
Undrained shear strength (kN/m ²)*	100 - 205
Water Soluble Sulphate Content (g/l)	<0.010 – 1.9
Acid Soluble Sulphate Content (%)	0.016 – 1.4
Total sulphur (%)	0.023 – 0.84
pH	6.0 – 8.4

*Measured using a hand shear vane apparatus

Hand shear vane testing undertaken within the trial pits at depths of between 1.4m and 1.7m bgl returned undrained shear strengths of between 100 and 205kPa indicating stiff to very stiff soils.

The results of Atterberg limited testing indicate the cohesive soils beneath the site comprise intermediate to very high plasticity clays. An A line plot summarising the plasticity testing results is present in Figure 5 Appendix B.

11.3 Siltstone & Mudstone – Weald Clay Formation

The clays were underlain by interbedded grey and brown siltstones and occasional blue grey mudstones to the full depth of investigation. Laboratory testing of the siltstone and mudstone was beyond the scope of works, however, based on the field tests the siltstone and mudstone

are classified as extremely weak to weak. The brown and grey mudstones and siltstones were generally very weak to weak whilst the blue mudstones were extremely weak.

E GEOTECHNICAL APPRAISAL

12 Geotechnical Design

The foregoing geotechnical appraisal does not constitute a Geotechnical Design Report in accordance with BSEN1997. The following recommendations are for preliminary design purposes only.

For the detailed design, the short-term and long-term design situations must be considered. Where relevant, the following limit states should be considered:-

- Loss of equilibrium of the structure or the ground, considered as a rigid body, in which the strengths of structural material and the ground are significant in providing resistance (EQU)
- Internal failure or excessive deformation of the structure or structural elements in which the strength of structural materials is significant in providing resistance (STR)
- Failure or excessive deformation of the ground, in which the strength of soil or rock is significant in providing resistance (GEO)
- Loss of equilibrium of the structure or the ground due to uplift by water pressure or other vertical actions (UPL)
- Hydraulic heave, internal erosion and piping in the ground caused by hydraulic gradients (HYD)

The following factors should also be considered.

- Overall stability and ground movements
- Nature and size of the proposed construction including the design life
- Conditions with regards to the surroundings (e.g. neighbouring structures, traffic, utilities, vegetation, contamination etc.)
- Ground and groundwater conditions
- Influence of the environment.

13 Geotechnical Appraisal

13.1 Swelling and Shrinkage

Based on the laboratory test results in Section D, an overall classification of NHBC **HIGH** Volume Change Potential (VCP) is recommended for the clay soils.

Foundations will therefore require deepening in accordance with NHBC Chapter 4.2 where clay soils are encountered near trees. Foundation depths should be calculated based on the

mature height of the tree, however, the existing height is relevant for trees which are to be removed. Deepening may be terminated where the rock is encountered at depth.

13.2 Sulphates

The potential for high levels of sulphates within the natural soils on site has been identified due to the underlying geology. In particular, construction activities that may substantially disturb previously unweathered strata and expose sulfur minerals such as pyrite to air, water and bacteria can result in the relatively rapid oxidation of such minerals producing high levels of sulphates. In accordance with the BRE¹³ methodology, four samples, three of the clay and one of the mudstone were therefore tested for water and acid soluble sulphate, total potential sulphate (TPS) and pH.

Based on the results of the testing, oxidisable sulphides (OS) are locally >0.3%, indicating pyrite is present. Using highest sulphate class calculated from both the water soluble sulphate and TPS, the soils are classified as Design Sulphate Class DS-5 and assuming static groundwater, the ACEC class is AC-4s. It should be noted that the DS-5 classification is based on the one sample of the mudstone tested with all other samples tested exhibiting significantly lower sulphate concentrations, It may be possible to reduce the sulphate classification with further testing.

13.3 Groundwater

No groundwater strikes or seepages were encountered in any of the excavations completed on site. However, it should be noted that the investigation was undertaken towards the end of a particularly dry winter and as such shallower groundwater may be anticipated during wet winter months. Slight groundwater seepages along the interface between the clays and the underlying mudstone are often encountered onsite underlain by the Weald Clay.

Long term groundwater monitoring was beyond the scope of works and would be required to fully assess the groundwater regime.

13.4 Bearing Capacity and Foundations

13.4.1 Shallow Foundations

Allowable Bearing Capacity or Pressure is a conservative estimate of the ultimate bearing resistance of the ground, selected on the basis of the soil/rock description, and taking a presumed degree of settlement into account. It has traditionally been used to check simple

¹³ Building Research Establishment Special Digest I: 2005. Concrete in aggressive ground. Part I: Assessing the aggressive chemical environment.

foundation designs. The use of this method is acceptable under BS EN 1997-1¹⁴ as a “prescriptive method”, with the allowable bearing pressures now termed “presumed bearing resistance”.

The presumed bearing resistance is highly dependent on proposed depth of foundation, width of foundation and the structure’s tolerance for settlement. The following section provides a preliminary presumed bearing resistance assuming a stated depth and width of foundation and assumes that settlements of up to 25mm can be tolerated by the structure. Should alternative foundation depths and dimensions be required, or the proposed structure have different long term movement requirements then the following assessment should be re-evaluated.

All loads should be transferred beneath any topsoil, made ground, loose, soft, low strength, desiccated or disturbed soils and transferred onto the stiff clays below about 1.0m depth. On the basis of the findings of the intrusive investigation to date, a preliminary presumed bearing resistance of 125kPa may be assumed for a 600mm wide foundation on the stiff clays below about 1.0m and this capacity could be increased further should foundations extend to the mudstone at depth. Foundations will require deepening in the clay soils near trees to NHBC HIGH VCP precautions.

It is noted that one proposed structure, Plot 73, is in close proximity to the existing swimming pool. Care should be taken to ensure foundations do not load the infilled pool. At this stage foundations in this area should extend below the depth of infill into the natural soils at depth.

Further information may be required for the detailed design stage, including the foundation design details and further investigation to meet the requirements of BS EN 1997 and BS 8004¹⁵ particularly in the area of the site currently occupied by properties.

Where foundations are stepped or span different soil types, allowance should be made for nominal reinforcement.

13.5 Floor Slabs

With reference to NHBC Standard 5.2, suspended floor slabs are recommended:-

- Where the depth of fill exceeds 600mm
- Where foundations are deepened below 1.5m in accordance with NHBC Standards Chapter 4.2
- Where desiccated soils are encountered
- Where vibratory ground improvement techniques have been used

¹⁴ BS EN 1997-1(2004)+A1:2013 Eurocode 7:Geotechnical Design: General Rules

¹⁵ BS 8004:2015+A1:2020 Code of Practice for foundations

- On sloping sites
- Where foundations have been piled.

Given the high VCP of the clay soils suspended floor slabs are recommended on site.

13.6 Roads

13.6.1 Test Results

A series of 4 No. dynamic cone CBR tests were carried out along the line of the proposed access road. The results were in the range 2.9 – 7.6%

Based on the results of plasticity testing the shallow soils are assessed as marginally frost susceptible.

13.6.2 Recommendations

TRRL 1132 Structural Design of Bituminous Roads indicates that for soils with plasticity ranging from 20% to 50% a CBR of 2% to 4% should be anticipated. A preliminary design CBR value of 2.5% is recommended for a silty clay subgrade.

Further confirmatory testing may be required if the proposed roads are to be adopted.

High plasticity clays such as the Weald Clay soften rapidly when exposed to moisture. As such excavation to formation level during the wet winter months should be avoided and where possible prolonged exposure of the formation level to the elements should be avoided. Where significant softening does occur over excavation and replacement with suitably compacted granular fill is recommended.

13.7 Excavations

Excavations in the silty clays should be stable in the short term. However, the site is gently sloping, and relic shear surfaces were noted in some excavation to a maximum depth of 1.4m bgl. As such excavations may be unstable where these surfaces intersect the excavation face. Therefore, excavations perpendicular to the slope should be avoided and should be kept short (say around 5m) and be backfilled as soon as possible.

Furthermore, although no groundwater seepages were encountered during this investigation the works were undertaken during a period of particularly dry weather. As such the potential for minor groundwater seepages particularly at the boundary between the clay soils and the underlying mudstone should be anticipated. Excavations will therefore be unstable in the long term and should be backfilled as soon as possible. Allowance should be made for light pumping.

Appropriate Health and Safety precautions must be adhered to where man entry into excavations is required. Even stiff clay soils at shallow depth can collapse, particularly following wet weather. Alternative foundation methods may need to be adopted where trench footings cannot be safely or satisfactorily constructed.

13.8 Filling

The preliminary recommendations contained within this report assume that ground levels are to remain at a similar level across the site for the proposed development, and that no significant changes in level are proposed.

An existing swimming pool is located within the garden of the Woodfords property at the centre of the site. Prior to redevelopment the pool will have to be excavated and backfilled with suitable compacted granular fill.

13.9 Slope Stability

The site is gently sloping at an angle of $\sim 2^\circ$ to the southeast. Provided no significant level changes are proposed, no slope stability issues are anticipated. However, if significant levels changes are proposed, then global stability checks are recommended.

13.10 Retaining Walls

LEAP is not aware that any retaining walls are proposed on site.

13.11 Settlement

Based on the presumed bearing resistance given in Section 13.4, settlements should be within typical tolerable limits for the low rise development proposed.

If soft clays are encountered at formation level or below, significant settlement should be anticipated and serviceable limit state analyses will be required.

At this stage it is assumed that ground levels will remain at the current level for the proposed development. If significant level raises are proposed, this may induce significant settlement in the natural soils and detailed settlement analyses will be required.

Where foundations are stepped or span different soil types, differential settlement should be anticipated and allowance should be made for nominal reinforcement.

13.12 Heave and Uplift

In accordance with NHBC Standards Chapter 4.2, precautions against heave should be used where foundations are within the influence of trees and the resulting foundation depth is greater than 1.5m. Compressible material must be provided against the inside faces of all external wall foundations greater than 1.5m in depth. For pier and beam foundations, additional voids are required below ring beams.

14 Geotechnical Recommendations

Further assessment including a geotechnical design report will be required once the details of the proposed construction are known.

Further intrusive investigation is recommended within the previously inaccessible areas, and additional sulphate testing may enable a reduction in the Design Sulphate Classification.

F GEO-ENVIRONMENTAL QUANTITATIVE RISK ASSESSMENT

15 Revised Conceptual Site Model

15.1 Introduction

The preliminary conceptual site model completed as part of the desk study identified a number of plausible contaminant linkages. The revised CSM provides an updated understanding of the site based on the findings of the site investigation and analytical results and was used to inform the quantitative risk assessment (QRA) undertaken in Sections 16 onwards in the context of the proposed residential land use.

No evidence for visual or olfactory evidence for hydrocarbon contamination was encountered within any of the excavations on site. However, it should be noted that investigation was limited to the area of the site not currently occupied by residential buildings and private gardens, and it was not possible to undertake trial holes in the vicinity of the fuel tanks.

15.2 Distribution of Contamination

The exploratory logs are provided in Appendix F and a summary of the laboratory analytical results in Appendix J.

The ground conditions encountered on site comprised topsoil over firm to stiff clays of the Weald Clay Formation. No made ground was encountered on site with the exception of two soil bunds situated in the northern portion of the site. Based on one excavation into the undisturbed portion each of the two bunds they appeared to comprise reworked natural soils with rare wood fragments.

The topsoil in the southern portion of the site appeared reworked with fine brick gravel noted in several excavations (Trial pits 9, 10, 11, 12, and 14). Fine charcoal fragments were also noted within the topsoil in TP9. No other visual evidence for contamination was observed within the soils.

16 Human Health Risk Assessment

16.1 Rationale and Approach

The generic quantitative risk assessment (GQRA) for human health was conducted in line with the CLEA methodology by comparing the soil analytical results from the ground investigation with Generic Assessment Criteria (GAC). The GACs were selected using the rationale and assumptions provided in Appendix L.

Sets of soil GACs are available for SOMs of 1%, 2.5% and 6%. In this case, TOC in the Made Ground samples that were analysed ranged from 0.48 to 2.7%. Using the conversion of $SOM = TOC \times 1.72$, this equates to a SOM range of 0.83 to 4.6%. 1% SOM was considered to be appropriate to maintain conservatism.

For some contaminants of concern, direct contact will be the dominant pathway for exposure. In order to support with development options, human exposure to all unsaturated soils, irrespective of depth, has been considered for the purpose of this assessment. This will maximise the information available to the design team on the suitability of all unsaturated material and can support with their materials management options.

The risk assessment did not include statistical analysis. CL:AIRE 2020¹⁶ provides guidance on the appropriate sample sizes for particular statistical distributions of data and non-targeted soil sampling approaches. The number of soil samples collected in the site investigation indicates that statistics are not appropriate to use in this case.

The potential risks to human health from the inhalation of vapours derived from groundwater were discounted in the CSM.

The focus of the GQRA was chronic risks to human health because these often occur at lower doses than acute responses to exposure. Groundworkers during construction and future maintenance may be exposed to unacceptable levels of contamination. The CLEA assessment approach is designed to evaluate long term chronic exposure to contaminants and therefore, this approach is not appropriate for groundworkers who will be exposed for short durations on a site. As such, a GQRA was not undertaken to evaluate the potential for unacceptable exposure to groundworkers and future maintenance workers. A qualitative evaluation is however, provided in Section 16.2.

16.2 Evaluation of Potential Risks to Future Residents

The samples analysed comprised six samples of the topsoil, two of the underlying natural clay soils and two from the soil bunds. The laboratory analytical results were assessed to determine the potential risks to future site users under a generic residential land use scenario assuming that homegrown produce are consumed (resi HGP). The quantitative risk assessment is provided in Appendix J and the laboratory certificates are provided in Appendix K. Summary tables are provided below.

¹⁶ CL:AIRE, 2020 'Professional Guidance: Comparing Soil Contamination Data with a Critical Concentration.' CL:AIRE, Buckinghamshire. ISBN 978-1-905046-35-5.

Table 8: Summary of Soil Contamination Test Results for the shallow soils

Determinand	Number of samples	Number >LOD	Maximum Conc. (mg/kg unless otherwise stated)	Generic Assessment Criteria (mg/kg)	Number of Exceedances
METALS					
Arsenic	8	8	19.7	37	0
Cadmium	8	0	<0.5	22	0
Chromium	8	8	32.3	910	0
Hexavalent Chromium	8	0	<0.8	21	0
Copper	8	8	22.9	2,400	0
Lead	8	8	39.8	200	0
Mercury ¹	8	0	<0.5	40	0
Nickel	8	0	16.1	130	0
Selenium	8	0	<1.0	250	0
Zinc	8	8	68	3,700	0
ASBESTOS					
Asbestos	8	0	None detected	Presence	0
HYDROCARBONS					
Benzo(a)pyrene ²	8	0	<0.1	5.0	0
Naphthalene	8	0	<0.1	2.3	0
Total PAHs	8	1	0.5	n.v.	-

Notes to table

1. Assessment criterion based on inorganic mercury
 2. As a surrogate marker for genotoxic PAH
 3. As a marker compound for threshold PAH
- n.v. – no appropriate value

None of the metals or PAH compounds tested for were recorded at concentrations in excess of the Generic Assessment Criteria (GAC) values for a residential development with private gardens. Furthermore, all pesticides tested for were recorded below the laboratory limit of detection. No asbestos was detected within any of the samples tested.

It is noted that no investigation was possible around the existing properties, gardens and fuel tanks. As such there remains the potential for as yet unidentified contamination and further sampling in these areas is recommended once the current occupants have vacated.

Table 9: Summary of Soil Contamination Test Results for the soils bunds

Determinand	Number of samples	Number >LOD	Maximum Conc. (mg/kg unless otherwise stated)	Generic Assessment Criteria (mg/kg)	Number of Exceedances
METALS					
Arsenic	2	2	20	37	0
Cadmium	2	0	<0.5	22	0
Chromium	2	2	33.1	910	0
Hexavalent Chromium	2	0	<0.8	21	0
Copper	2	2	33.4	2,400	0
Lead	2	2	33.3	200	0
Mercury ¹	2	0	<0.5	40	0
Nickel	2	2	33.1	130	0
Selenium	2	0	<1.0	250	0
Zinc	2	2	107	3,700	0
ASBESTOS					
Asbestos	2	0	None detected	Presence	0
HYDROCARBONS					
Benzo(a)pyrene ²	2	1	1.2	5.0	0
Naphthalene	2	0	<0.1	2.3	0
Total PAHs	2	1	12.6	n.v.	-

Notes to table

1. Assessment criterion based on inorganic mercury
 2. As a surrogate marker for genotoxic PAH
 3. As a marker compound for threshold PAH
- n.v. – no appropriate value

Preliminary laboratory testing of the samples taken from the two soil bunds recorded none of the contaminants tested for at concentrations considered to pose a risk to future residents. Additional confirmatory testing is recommended to fully assess the contents of the bunds prior to redevelopment.

16.3 Evaluation of Potential Risks to Groundworkers

There is a legal duty for employers to ensure that suitable health and safety controls should be in place to protect groundworkers and they should evaluate the potential for exposure including using data provided in this report which should be included in any future Health and Safety file for the site under The Construction (Design and Management) Regulations 2015.

The investigation works completed to date have not encountered any contaminants at concentrations that would pose a risk to construction or groundworkers. Assuming that appropriate PPE is utilised and site hygiene is maintained the risk to construction workers is considered negligible.

17 Controlled Waters Risk Assessment

17.1 Evaluation of Potential Risks to Controlled Waters

The site is underlain by the Weald Clay Formation which is designated as a non-aquifer. Furthermore, no groundwater was encountered during the investigation undertaken on site. Given the very low contaminant concentrations recorded on site the risk to groundwater is considered very low.

A drainage ditch crosses the centre of the site on a roughly northwest to southeast alignment. No in situ fuel tanks were located in the vicinity of the drainage ditch. One decommissioned tank had been placed ~8 – 10m from the central ditch for disposal. During the investigation no staining or odours were noted associated with this tank. Given the very low contaminant concentrations encountered the risk to surface water receptors posed by the site is considered negligible. This assessment would require revision should contamination associated with tank be encountered during the further investigation works. Care should be taken to ensure that excess sediment does not enter the surface water system during the construction phase.

18 Waste Disposal

It is anticipated that the proposed development will generate waste soils and materials will need to be removed from site as part of the construction process.

Where soils are to be disposed off-site, it is the duty of the waste producer, in this case Reside Developments, to ensure that all waste is disposed of appropriately and that any that is sent to landfill is sent to an appropriately licensed one. All waste sent to landfill must be classified and must be pre-treated. There are various forms of pre-treatment that are acceptable. In this case it could include “reduction in volume”, which could be achieved by segregating the Made Ground and re-using part of it on site.

Where made ground soil is to be re-used on site then it is recommended that this is carried out under the CL:AIRE Definition of Waste Industry Code of Practice (DoWCoP) for re-use of soils¹⁷.

All of the samples tested have been screened using the HazWasteOnline© tool for a waste classification purposes. Based on the results of this screening it is considered that the soils would be classified as non-hazardous for waste disposal purposes.

As a preliminary classification three samples, one of the natural clay soils and one each from the two soils bunds were tested for waste acceptance criteria to indicate whether it will be accepted at landfill. The results indicate that both the natural soils and the soil bund waste would be accepted as inert waste however it is recommended that this is confirmed with a haulier/receiving site.

It is strongly advised that detailed discussions be held with remediation/groundworks contractors and that receiving landfill sites are identified in advance of commencing any waste removal.

19 Geo-Environmental Conclusions

The investigation to date was limited to the paddocks to the north and south of the developed area and encountered topsoil over firm to stiff clays over mudstones and siltstones at depth. No groundwater was encountered during the investigation. No made ground was encountered on site although the topsoil appeared reworked over much of the southern half of the site.

Chemical testing of the shallow soils and earth bunds have encountered no contaminants at concentrations considered to pose a risk to future residents or construction workers. However, investigation to date has been limited to the paddocks with no investigation around the existing properties. As such there remains the potential for as yet unidentified contamination in these areas of the site.

20 Geoenvironmental Recommendations

Access to the central portion of the site around the stables and existing properties was limited as these areas were still in use at the time of the investigation. Further sampling beneath the footprint of these structures and around the fuel tanks is recommended following their demolition. At this stage remedial measures to mitigate the risk to future residents is not considered necessary however this assessment may require revision following the additional

¹⁷ The Definition of Waste: Development Industry Code of Practice. Version 2 2011. CL:AIRE

investigation. For preliminary costing purposes it may be prudent to allow for removal of some contaminated soils around the three fuel tanks.

It is unknown whether importation of natural soils will be required as part of the development. Importing of uncontaminated natural materials will require a Materials Management Plan (MMP) to be produced and a declaration made to CL:AIRE under DoWCoP.

APPENDIX A – Limitations

Limitations

LIMITATIONS

This report is confidential to the Client, and Leap Environmental Ltd accepts no responsibility whatsoever to third parties to whom this report, or any part thereof, is made known, unless formally agreed by Leap Environmental Ltd beforehand. Any such party relies upon the report at their own risk. Unless explicitly agreed otherwise in writing, this report has been prepared under LEAP's standard terms and conditions, as included in the quotation for this works.

This report has been prepared by Leap Environmental Ltd on the basis of information received from a variety of sources which Leap Environmental Ltd believes to be accurate. Nevertheless, Leap Environmental Ltd cannot and does not guarantee the authenticity or reliability of the information it has obtained from others.

Leap Environmental Ltd has used all reasonable skill, care and diligence in the design and execution of this report, taking into account the manpower and resources devoted to it in agreement with the Client. Although every reasonable effort has been made to obtain all relevant information, all potential contamination, environmental constraints or liabilities associated with the site may not necessarily have been revealed. LEAP cannot be held responsible for any disclosures or changes in regulation that are provided post production of this report, and will not automatically update the report.

The conclusions reached in this report are necessarily restricted to those which can be determined from the information consulted, and may be subject to amendment in the light of additional information becoming available. These conclusions may not be appropriate for alternative schemes.

The extent of the exploratory holes, laboratory testing and monitoring undertaken may have been restricted due to a number of factors including accessibility, the presence of buried or overhead services, current development and site usage, timescales or clients specification. The exploratory holes only assess a small proportion of the site area with respect to the site as a whole, and as such may only provide an overall assessment of ground conditions on site. The presence of hotspots of undisclosed contamination or exceptional and unforeseen ground conditions cannot be discounted.

Eurocode 7 gives guidance on the type of sampling, sample quality, number and spacing of intrusive investigations, and number of laboratory tests required. It is intended that the Geotechnical Information section of this report will fulfil the general requirements of the Ground Investigation Report as set out in section 6 of Eurocode7¹⁸, although this is subject to the restrictions imposed on the investigation as listed above. For geotechnical design, Eurocode 7 requires the Geotechnical Design Report to address both the geotechnical and


¹⁸ BS EN 1997 Eurocode 7- Geotechnical Design - Part 1: General Rules (2004) and Part 2: Ground Investigation and Testing (2007)

structural aspects of the geotechnical design for both the limit and serviceability states. The Geotechnical Appraisal section of this report will not meet the requirements of a Geotechnical Design Report (GDR), and should therefore be used for preliminary guidance only.

The presence of asbestos may be noted during the site walkover survey, intrusive investigations and/or from the results of contamination testing. However, this report does not constitute an asbestos survey. On this basis, the presence of asbestos on site cannot be discounted and a full asbestos survey should be undertaken.

APPENDIX B – Figures and Drawings

Figures and Drawings

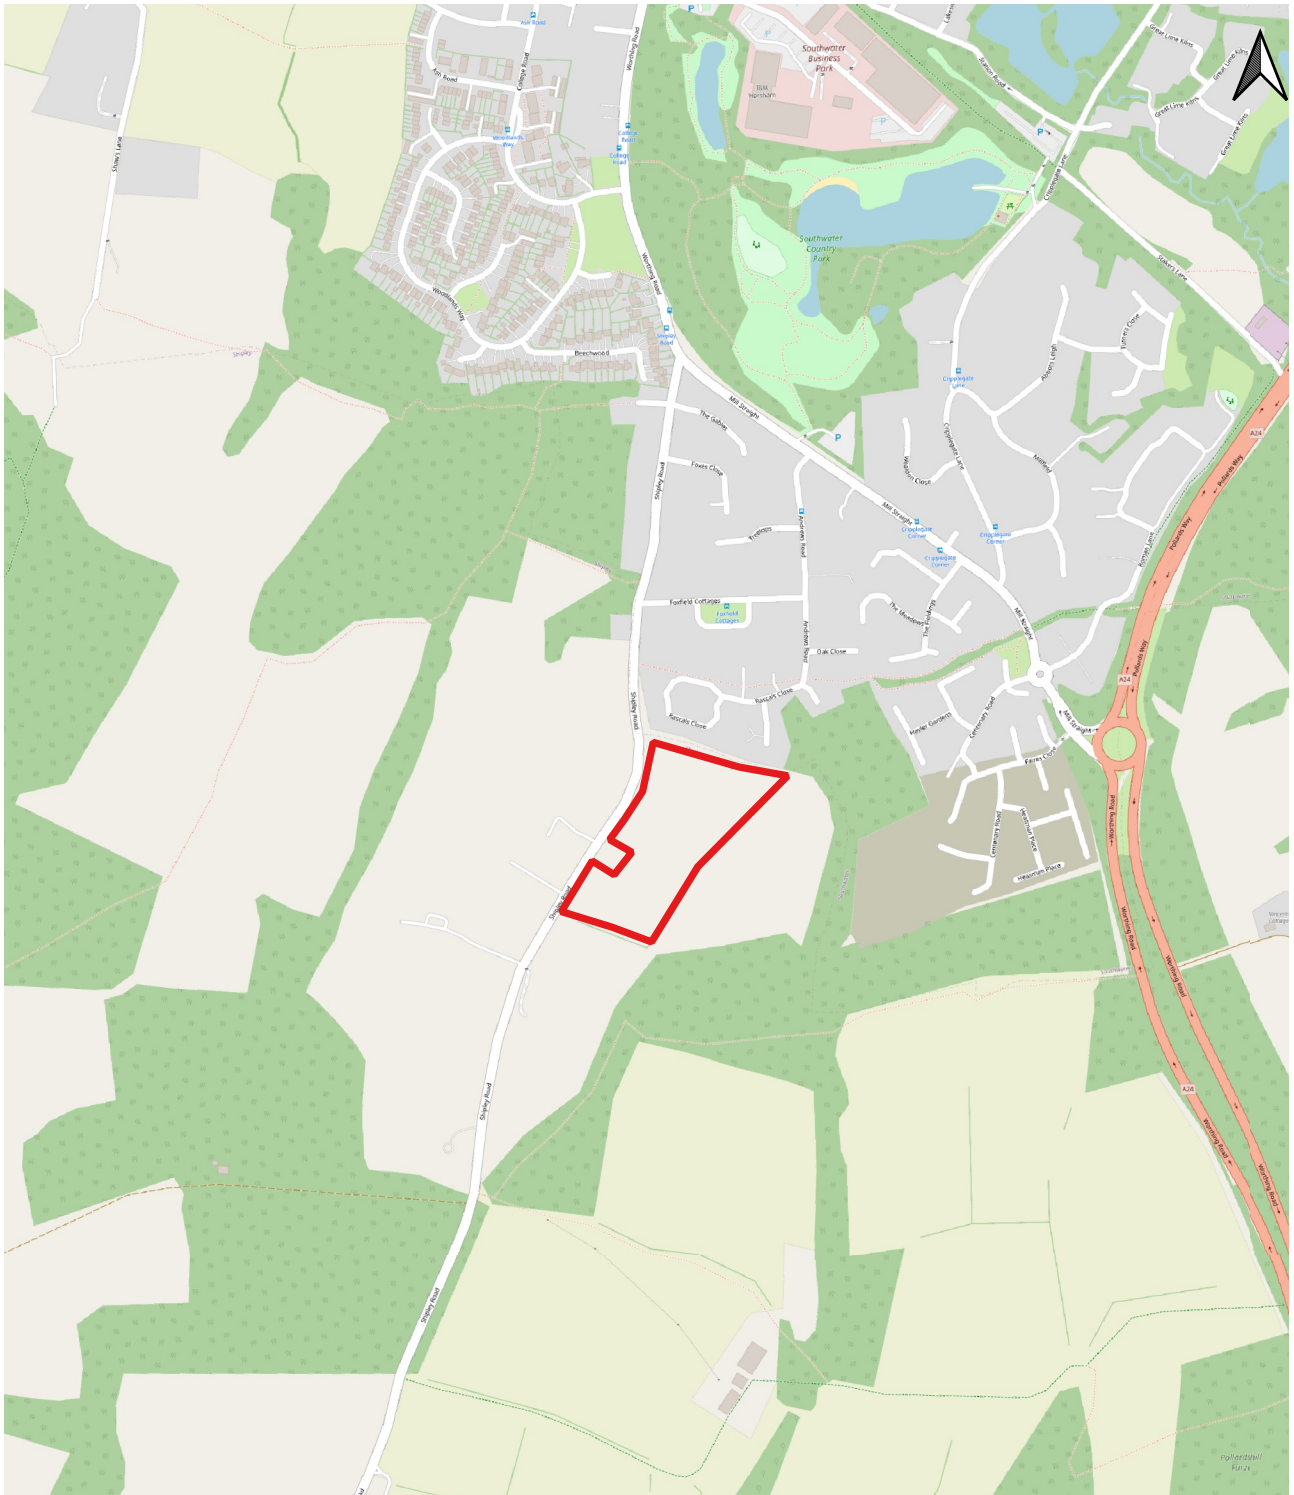

Basemap: © OpenStreetMapcontributors
Note 1: Elevations not shown



Client: Reside

Title: Site Location

Project ID: LP2826

Project: Woodfords, Shipley Road, Southwater

Date: 23/02/22

Figure No. 1



Indicative Accommodation Schedule

Meals	
12:00	2 Breakfast Plates
11:40	2 Breakfast Plates
1:00	2 Breakfast Burgers
1:20	2 Breakfast Plates
1:40	2 Breakfast Burgers
1:50	2 Breakfast Plates
Activities	
8:00	1 Breakfast Plate
9:00	2 Breakfast Plates
10:00	2 Breakfast Plates
11:40	2 Breakfast Plates
1:00	2 Breakfast Plates
1:20	2 Breakfast Plates
1:40	2 Breakfast Plates
1:50	2 Breakfast Plates
Total: 73 Dinings	

Car Parking: 1 space per 100
 1 space per 2.5 1/2 hour/less 5.4 hour off-peak
 1 space per 100 or 1 hour/less 5.4 hour off-peak
 26 on-street parking spaces
 Spaces marked as **open spaces** can be used as parking spaces

Cycle Parking: 1 space per 100 or 1 space per 100 vehicle with 1 parking, garden cycle, or shared cycle



leap
environmental

Date: 23/02/22

Title:	Proposed Layout
--------	-----------------

Fig. No.	2
----------	---



Basemap: Supplied by the client



Client: Reside Developments

Title: Site restraints

Project ID: LP2826

Project: Shipley Lane, South Water

Date: 08/03/22

Figure No. 3

TRATIVE
ONLY



Survey, (c) Crown Copyright 2019. All rights reserved. Licence number 100022432

Basemap: Supplied by the client

Note 1: Exploratory holes have been positioned by 3rd party surveyors and should therefore only be taken as approximate

Note 2: Exploratory holes shown are not to scale

Note 3: Elevations not shown

leap
environmental

Client:

Reside
Developments

Title:

Site Investigation
Locations

Project ID:

LP2826

Project:


Woodfords, Shipley
Road, Southwater

Date:

23/02/22

Figure No.

4

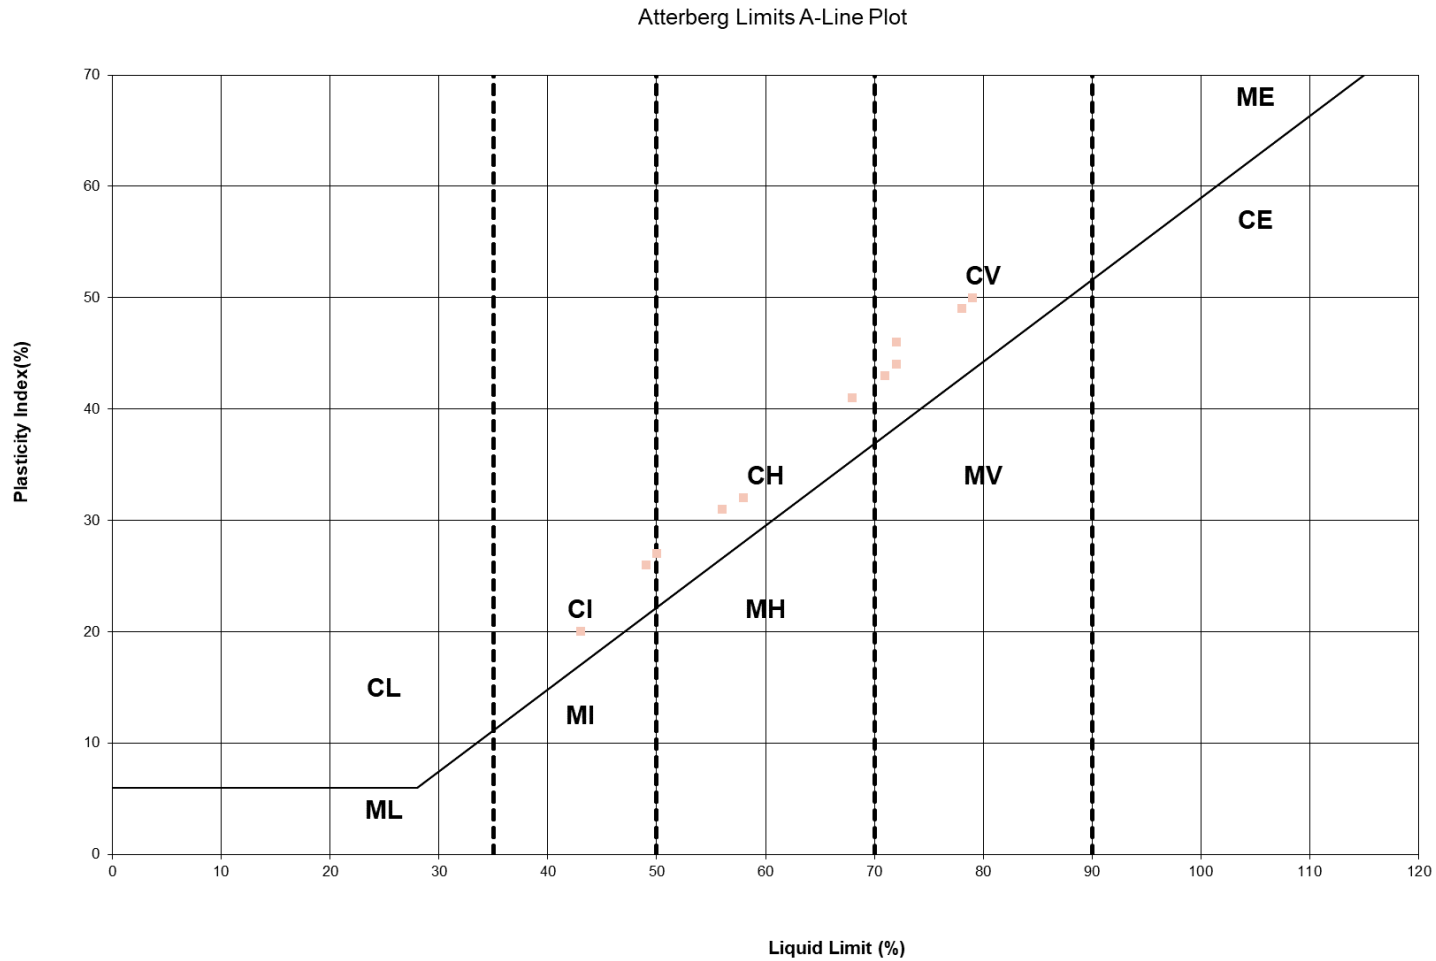

Client supplied image, ©ECE Architecture



Client:	Reside Developments	Date:	23/02/22	Project ID:	LP2826
	Project: Woodfords, Shipley Road, Southwater		Title: A line plot		Fig. No. 5

APPENDIX C – Photographic Record

Photographic Record



Plate 1 – View from the TP1 location across the area of the hors riding school.



Plate 2 – View from TP2 looking south east.



Plate 3 -Arisings from TP9 with overhead lines visible beyond.



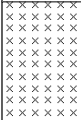
Plate 4 – Ground conditions encountered in TP1



Plate 5 – Ground conditions encountered in TP10.

APPENDIX D – Exploratory Logs

Exploratory Logs

 Leap Environmental Ltd The Atrium, Curtis Road Dorking, Surrey RH4 1XA Tel: 01306 646510 www.leapenvironmental.com				Trial Pit Log				Trialpit No TP1 Sheet 1 of 1	
Project Name: Woodfords, Shipley Road,, Southwater				Project No. LP2826		Co-ords: 515632 - 125044 Level:		Date 27/01/2022	
Location: Woodfords, Shipley Road,, Southwater, West Sussex						Dimensions (m):		Scale 1:25	
Client: Reside Developments						Depth 3.00		Logged ADC	
Water Strike	Samples and In Situ Testing			Depth (m)	Level (m)	Legend	Stratum Description		
	Depth	Type	Results						
	0.10	ES	HVP=112	0.25			Grass over greyish brown silty clayey TOPSOIL with rootlets.		
	0.35	ES					Firm light orangish mottled grey slightly silty CLAY.		
	0.70	D							
	1.00	D					Firm light orangish brown and light grey occasionally finely laminated slightly gravelly silty CLAY. Gravel is fine to medium tabular laminated siltstone. 		
	1.60	D	HVP=205	1.50		Very stiff brown mottled dark brown thinly laminated CLAY.			
	2.30	D					Interbedded very weak brown thinly laminated SILTSTONE and MUDSTONE recovered as tabular gravel.		
	2.70	D					Extremely weak to very weak blue grey thinly laminated silty MUDSTONE.		
			3.00			End of pit at 3.00 m			
Remarks: Trial pit remained dry and stable and was backfilled with arisings on completion.									
Stability: Stable									





Leap Environmental Ltd
The Atrium, Curtis Road
Dorking, Surrey RH4 1XA
Tel: 01306 646510
www.leapenvironmental.com

Trial Pit Log

Trialpit No

TP2

Sheet 1 of 1

Project Name: Woodfords, Shipley Road,, Southwater

Project No.
LP2826

Co-ords: 515622 - 125087

Level:

Date

27/01/2022

Location: Woodfords, Shipley Road,, Southwater, West Sussex

Dimensions
(m):

Depth
2.70

Scale
1:25

Logged
ADC


Client: Reside Developments

Water Strike	Samples and In Situ Testing			Depth (m)	Level (m)	Legend	Stratum Description	
	Depth	Type	Results					
	0.15	ES		0.20			Grass over dark brown silty clayey TOPSOIL with occasional wood fragments.	
	0.40	ES					Stiff light orange brown mottled grey silty CLAY with occasional roots.	
	0.80	D	HVP=105				Hand Pen at 0.6m = 190kPa	
				1.20			Hand Pen at 1m = 170kPa	1
			HVP=205				Stiff to very stiff light grey mottled orange thinly laminated silty CLAY with rare fine angular gravel of extremely weak mudstone and occasional roots.	
				1.60			Hand Pen at 1.4m = 260kPa	
							Relic shear surfaces noted at 1.4m bgl.	
	1.80	D					Friable brown laminated desiccated silty CLAY with rootlets.	
	2.10	D		2.00			Very weak thickly laminated brown to dark brown occasionally light grey silty MUDSTONE with frequent bivalve fossils. Recovered as fine to coarse tabular gravel.	2
				2.20			Very weak brown to orangish brown occasionally ironstained thinly laminated clayey SILTSTONE.	
	2.60	D		2.70			End of pit at 2.70 m	3
								4
								5

Remarks: Trial pit was terminated at 2.7m due t slow progress through weak siltstone. The excavation remained dry and stable and was backfilled with arisings on completion.

Stability: Stable

AGS

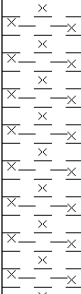 Leap Environmental Ltd The Atrium, Curtis Road Dorking, Surrey RH4 1XA Tel: 01306 646510 www.leapenvironmental.com				Trial Pit Log				Trialpit No TP3 Sheet 1 of 1		
Project Name: Woodfords, Shipley Road,, Southwater				Project No. LP2826		Co-ords: 515654 - 125101 Level:		Date 27/01/2022		
Location: Woodfords, Shipley Road,, Southwater, West Sussex						Dimensions (m):		Scale 1:25		
Client: Reside Developments						Depth 3.00		Logged ADC		
Water Strike	Samples and In Situ Testing			Depth (m)	Level (m)	Legend	Stratum Description			
	Depth	Type	Results							
	0.10	ES	HVP=168	0.20			Grass over brown locally mottled orange and grey clayey TOPSOIL with rootlets.			
	0.30	ES						Firm becoming stiff mottled orange and grey silty CLAY with roots.		
	1.00	D						Hand Pen at 0.9m = 200kPa		
	1.30	D						Extremely weak thinly laminated dark grey and dark orange silty MUDSTONE.		
	1.50	D	Stiff friable laminated orange brown and light grey silty CLAY.							
			Off white to grey shelly mudstone bed noted at 1.75m Too friable for hand pen							
	2.30	D	Very weak thinly laminated grey and dark reddish brown silty MUDSTONE recovered as tabular gravel.							
	2.90	D	Extremely weak light bluish grey thinly laminated silty MUDSTONE.							
			End of pit at 3.00 m							
	Remarks: Trial pit remained dry and stable and was backfilled with arisings on completion.									
Stability: Stable 										



Leap Environmental Ltd
The Atrium, Curtis Road
Dorking, Surrey RH4 1XA
Tel: 01306 646510
www.leapenvironmental.com

Trial Pit Log

Trialpit No

TP4

Sheet 1 of 1

Project Name: Woodfords, Shipley Road,, Southwater

Project No.
LP2826

Co-ords: 515725 - 125082

Level:

Date

27/01/2022

Location: Woodfords, Shipley Road,, Southwater, West Sussex

Dimensions
(m):

Depth
2.90

Scale
1:25

Logged
ADC

Client: Reside Developments

Water Strike	Samples and In Situ Testing			Depth (m)	Level (m)	Legend	Stratum Description	
	Depth	Type	Results					
	0.15	ES		0.20			Grass over grey brown mottled orange clayey TOPSOIL with rootlets.	
	0.25	ES					Firm to stiff light orange brown and grey silty CLAY.	
							Stiff dark grey and orange brown silty CLAY.	
							Stiff friable brown mottled grey laminated silty CLAY.	
							Very weak brown and grey ironstained dark brown thinly laminated silty MUDSTONE with occasional bands of bluish grey mudstone.	
							End of pit at 2.90 m	

Remarks: Trial pit remained dry and stable and was backfilled with arisings on completion.

Stability: Stable

AGS

 Leap Environmental Ltd The Atrium, Curtis Road Dorking, Surrey RH4 1XA Tel: 01306 646510 www.leapenvironmental.com				Trial Pit Log				Trialpit No TP5 Sheet 1 of 1	
Project Name: Woodfords, Shipley Road,, Southwater				Project No. LP2826		Co-ords: 515687 - 125064 Level:		Date 27/01/2022	
Location: Woodfords, Shipley Road,, Southwater, West Sussex						Dimensions (m):		Scale 1:25	
Client: Reside Developments						Depth 3.20		Logged ADC	

Water Strike	Samples and In Situ Testing			Depth (m)	Level (m)	Legend	Stratum Description	
	Depth	Type	Results					
	0.15	ES		0.20		 Grass over brown to greyish brown silty clayey TOPSOIL with rootlets.		
	0.60	D		0.85		 Firm mottled light grey, light orange and dark orange silty CLAY. <i>Relic shear surface at 0.5m bgl.</i> <i>Hand Pen at 0.6m = 220kPa</i>		
	1.00	D	HVP=100	1.10		 Stiff dark grey and dark orange silty CLAY. <i>Hand Pen at 0.9m = 210kPa</i>	1	
	1.50	D	HVP=205	1.80		 Firm to stiff light orange brown and light grey silty CLAY with frequent dark ironstaining in places. <i>Hand Pen at 1.4m = 190kPa</i>		
	2.00	D		2.60		 Friable brown mottled dark brown and orange brown gravelly thinly laminated silty CLAY. Gravel is medium to coarse sub-angular ironstone.	2	
	2.90	D		3.20		 Extremely weak to very weak thinly laminated blue grey and light brown silty MUDSTONE.	3	
End of pit at 3.20 m							4	
							5	

Remarks: Trial pit remained dry and stable and was backfilled with arisings on completion.

Stability: Stable





Leap Environmental Ltd
The Atrium, Curtis Road
Dorking, Surrey RH4 1XA
Tel: 01306 646510
www.leapenvironmental.com

Trial Pit Log

Trialpit No

TP6

Sheet 1 of 1

Project Name: Woodfords, Shipley Road,, Southwater

Project No.
LP2826

Co-ords: 515771 - 125074

Level:

Date

28/01/2022

Location: Woodfords, Shipley Road,, Southwater, West Sussex

Dimensions
(m):

Depth
2.80

Scale

1:25

Logged
ADC





Client: Reside Developments

Water Strike	Samples and In Situ Testing			Depth (m)	Level (m)	Legend	Stratum Description	
	Depth	Type	Results					
	0.10	ES	HVP=157	0.20			Grass over brown silty clayey TOPSOIL with rootlets.	1
	0.25	ES					Stiff light orange and grey silty CLAY.	
	0.60	D					Hand Pen at 0.5m = 210kPa	
	1.40	D					Very stiff dark brown and dark grey silty CLAY with occasional medium to coarse tabular siltstone gravel and frequent roots.	
	2.40	B					Very weak to weak orange to orange brown thinly laminated SILTSTONE with occasional roots recovered as medium to coarse tabular gravel.	
				2.80			End of pit at 2.80 m	3
								4
								5

Remarks: Trial pit remained dry and stable and was backfilled with arisings on completion.




Stability: Stable

AGS

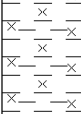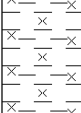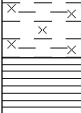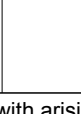 Leap Environmental Ltd The Atrium, Curtis Road Dorking, Surrey RH4 1XA Tel: 01306 646510 www.leapenvironmental.com				Trial Pit Log				Trialpit No TP7 Sheet 1 of 1	
Project Name: Woodfords, Shipley Road,, Southwater				Project No. LP2826		Co-ords: 515734 - 125041 Level:		Date 28/01/2022	
Location: Woodfords, Shipley Road,, Southwater, West Sussex						Dimensions (m):		Scale 1:25	
Client: Reside Developments						Depth 3.00		Logged ADC	
Water Strike	Samples and In Situ Testing			Depth (m)	Level (m)	Legend	Stratum Description		
	Depth	Type	Results						
	0.20	ES		0.25			Grass over brown to greyish brown slightly silty clayey TOPSOIL with rootlets.		
	0.35	ES					Firm to stiff orange brown and grey slightly silty CLAY with occasional roots.		
									
									
	0.90	D	HVP=189	1.40					
									
									
									
	1.90	D		2.20					
									
									
									
2.50	D		3.00			Interbedded extremely weak to very weak bluish grey MUDSTONE and dark orange brown silty MUDSTONE. <i>Becomes very weak to weak below 2.8m</i> End of pit at 3.00 m			
Remarks: Trial pit remained dry and stable and was backfilled with arisings on completion.									
Stability: Stable									



 Leap Environmental Ltd The Atrium, Curtis Road Dorking, Surrey RH4 1XA Tel: 01306 646510 www.leapenvironmental.com				Trial Pit Log				Trialpit No TP8 Sheet 1 of 1	
Project Name: Woodfords, Shipley Road,, Southwater				Project No. LP2826		Co-ords: 515684 - 125014 Level:		Date 28/01/2022	
Location: Woodfords, Shipley Road,, Southwater, West Sussex						Dimensions (m):		Scale 1:25	
Client: Reside Developments						Depth 3.00		Logged ADC	

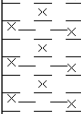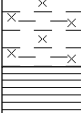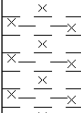Water Strike	Samples and In Situ Testing			Depth (m)	Level (m)	Legend	Stratum Description	
	Depth	Type	Results					
	0.20	ES		0.30			Grass over greyish brown occasionally mottled orange silty clayey TOPSOIL with abundant rootlets.	
	0.35	ES					Stiff orange and light grey silty CLAY.	
	1.10	D	HVP=167	1.40			Hand Pen at 0.7m = 200kPa	
							Relic shear surface at 0.8m bgl	
	1.60	D	HVP=166	2.10			Hand Pen at 1.1m = 220kPa	
							Extremely weak dark brown and light grey thinly laminated MUDSTONE.	
	2.20	D		2.70			Very stiff blue grey silty CLAY with bands of extremely weak laminated blue grey mudstone.	
							Hand Pen at 2.2m exceeds 400kPa	
	2.80	D		3.00			Very weak to weak thinly laminated blue grey and orange brown silty MUDSTONE recovered as tabular gravel.	
							End of pit at 3.00 m	

Remarks: Trial pit remained dry and stable and was backfilled with arisings on completion.

Stability: Stable



 Leap Environmental Ltd The Atrium, Curtis Road Dorking, Surrey RH4 1XA Tel: 01306 646510 www.leapenvironmental.com				Trial Pit Log				Trialpit No TP9 Sheet 1 of 1	
Project Name: Woodfords, Shipley Road,, Southwater				Project No. LP2826		Co-ords: 515644 - 124950 Level:		Date 27/01/2022	
Location: Woodfords, Shipley Road,, Southwater, West Sussex						Dimensions (m):		Scale 1:25	
Client: Reside Developments						Depth 2.90		Logged ADC	




Water Strike	Samples and In Situ Testing			Depth (m)	Level (m)	Legend	Stratum Description	
	Depth	Type	Results					
	0.20	ES	HVP=143	0.25		Grass over brown mottled brick red and black silty clayey TOPSOIL with rare fine brick and charcoal fragments.	1	
	0.40	ES						Stiff light orange brown and grey silty CLAY with rare fine ironstone gravel.
	0.80	D						<i>Hand Pen at 0.8m = 200kPa</i>
								<i>Becomes thinly laminated below 1.25m</i>
	1.50	D	HVP=193	1.40		Stiff friable brown mottled grey gravelly silty CLAY. Gravel is fine to medium sub-angular mudstone and ironstone.	2	
				1.70		<i>Hand Pen at 1.65m = 240kPa</i> Extremely weak to very weak grey and orange thinly laminated MUDSTONE.		
	2.00	D				<i>Frequent light grey silt partings and bivalve fossils at 2.2m bgl.</i>	3	
	2.20	D						
				2.50		Weak brown to orange brown silty MUDSTONE recovered as coarse tabular gravel.	4	
	2.80	D		2.90		End of pit at 2.90 m		
								5

Remarks: Trial pit remained dry and stable and was backfilled with arisings on completion.

Stability: Stable



 Leap Environmental Ltd The Atrium, Curtis Road Dorking, Surrey RH4 1XA Tel: 01306 646510 www.leapenvironmental.com				Trial Pit Log				Trialpit No TP10 Sheet 1 of 1	
Project Name: Woodfords, Shipley Road,, Southwater				Project No. LP2826		Co-ords: 515615 - 124926 Level:		Date 27/01/2022	
Location: Woodfords, Shipley Road,, Southwater, West Sussex						Dimensions (m): Depth 2.70		Scale 1:25 Logged ADC	
Client: Reside Developments									

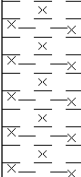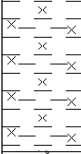
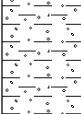
Water Strike	Samples and In Situ Testing			Depth (m)	Level (m)	Legend	Stratum Description	
	Depth	Type	Results					
	0.10	ES	HVP=170	0.20			Grass over brown silty clayey TOPSOIL with rootlets and rare fine brick.	1
	0.30	ES					Stiff grey mottled orange silty CLAY with roots.	
	0.90	D					Hand Pen at 0.8m = 240kPa	
			HVP=196	1.30			Stiff friable brown silty slightly gravelly CLAY. Gravel is fine to medium sub-angular and tabular mudstone and ironstone.	2
							Hand Pen at 1.5m = 330kPa	
	1.90	D		1.70			Extremely weak to very weak blue grey mottled orange brown thinly laminated slightly silty MUDSTONE.	3
	2.60	D					Very weak mottled brown, dark brown and grey thinly laminated SILTSTONE recovered as coarse tabular gravel.	
							End of pit at 2.70 m	
				2.70				4
								5

Remarks: Trial pit was terminated at 2.7m bgl due to no further progress through weak mudstone. The excavation remained dry and stable and was backfilled with arisings on completion.

Stability: Stable



 Leap Environmental Ltd The Atrium, Curtis Road Dorking, Surrey RH4 1XA Tel: 01306 646510 www.leapenvironmental.com				Trial Pit Log				Trialpit No TP11 Sheet 1 of 1	
Project Name: Woodfords, Shipley Road,, Southwater				Project No. LP2826		Co-ords: 515574 - 124939 Level:		Date 28/01/2022	
Location: Woodfords, Shipley Road,, Southwater, West Sussex						Dimensions (m):		Scale 1:25	
Client: Reside Developments						Depth 2.90		Logged ADC	

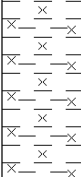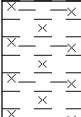Water Strike	Samples and In Situ Testing			Depth (m)	Level (m)	Legend	Stratum Description	
	Depth	Type	Results					
	0.15	ES		0.20		 Grass over brown silty clayey TOPSOIL with occasional fine brick gravel and abundant rootlets.		
						 Stiff brown to orange brown and brownish grey slightly silty CLAY with occasional rootlets.		
	1.00	D	HVP=190	1.10		 Hand Pen at 0.8m = 250kPa	1	
	1.50	D	HVP=248	1.50		 Very stiff friable brown to dark brown mottled grey thinly laminated silty CLAY with occasional fine to medium siltstone gravel.		
	1.80	D				 Extremely weak to very weak grey mottled orange brown thinly laminated silty MUDSTONE recovered as tabular gravel. Hand Pen at 1.5m exceeds 400kPa	2	
						 interbedded with bands of siltstone below 2.1m bgl.		
	2.80	D		2.90		 End of pit at 2.90 m	3	
							4	
							5	

Remarks: Trial pit remained dry and stable and was backfilled with arisings on completion.

Stability: Stable



 Leap Environmental Ltd The Atrium, Curtis Road Dorking, Surrey RH4 1XA Tel: 01306 646510 www.leapenvironmental.com				Trial Pit Log				Trialpit No TP12 Sheet 1 of 1	
Project Name: Woodfords, Shipley Road,, Southwater				Project No. LP2826		Co-ords: 515542 - 124937 Level:		Date 28/01/2022	
Location: Woodfords, Shipley Road,, Southwater, West Sussex						Dimensions (m):		Scale 1:25	
Client: Reside Developments						Depth 2.80		Logged ADC	
Water Strike	Samples and In Situ Testing			Depth (m)	Level (m)	Legend	Stratum Description		
	Depth	Type	Results						
	0.10	ES	HVP=170	0.20			Grass over greyish brown mottled orange silty clayey TOPSOIL with abundant rootlets and rare fine brick.		
	0.30	ES					Stiff mottled orange brown and grey slightly silty CLAY with roots and rootlets.		
	0.90	D					Hand Pen at 0.9m = 190kPa		
									
				1.05			Weak grey brown to grey thinly bedded SILTSTONE recovered as tabular gravel.		
				1.20			Stiff friable orange brown and light grey thinly laminated silty CLAY with thin extremely weak mudstone bands.		
	1.50	D	HVP=186				Becomes blue grey below 2.0m bgl.		
	2.10	D					Extremely weak to very weak orange and blue grey thinly laminated silty MUDSTONE.		
	2.70	D		2.80			End of pit at 2.80 m		
Remarks: Trial pit remained dry and stable and was backfilled with arisings on completion.									
Stability: Stable									





Leap Environmental Ltd
The Atrium, Curtis Road
Dorking, Surrey RH4 1XA
Tel: 01306 646510
www.leapenvironmental.com

Trial Pit Log

Trialpit No

TP13

Sheet 1 of 1

Project Name: Woodfords, Shipley Road,, Southwater

Project No.
LP2826

Co-ords: 515538 - 124906

Level:

Date

28/01/2022

Location: Woodfords, Shipley Road,, Southwater, West Sussex

Dimensions
(m):

Depth
3.00

Scale

1:25

Logged
ADC

Client: Reside Developments

Water Strike	Samples and In Situ Testing			Depth (m)	Level (m)	Legend	Stratum Description	
	Depth	Type	Results					
	0.15	ES	HVP=168	0.20			Grass over brown mottled orange silty clayey TOPSOIL with abundant rootlets.	
	0.25	ES					Stiff light orangish brown, brown and grey mottled silty CLAY with rare fine subangular to subrounded ironstone gravel.	
	0.70	D		0.90			Stiff mottled dark grey and dark orange silty CLAY with occasional roots.	1
	1.00	D					Stiff friable brown mottled dark grey desiccated silty CLAY with rootlets.	
	1.40	D					Very weak brown mottled dark brown and light grey thinly laminated MUDSTONE.	2
	2.10	D		2.00			Interbedded very weak to weak brown to light brown mottled dark brown thinly laminated silty MUDSTONE and SILTSTONE.	
	2.70	B		2.40				
				3.00				
							End of pit at 3.00 m	3
								4
								5

Remarks: Trial pit remained dry and stable and was backfilled with arisings on completion.

Stability: Stable

AGS



Leap Environmental Ltd
The Atrium, Curtis Road
Dorking, Surrey RH4 1XA
Tel: 01306 646510
www.leapenvironmental.com

Trial Pit Log

Trialpit No

TP14

Sheet 1 of 1

Project Name: Woodfords, Shipley Road,, Southwater

Project No.
LP2826

Co-ords: 515578 - 124896

Level:

Date

27/01/2022

Location: Woodfords, Shipley Road,, Southwater, West Sussex

Dimensions
(m):

Depth
2.90

Scale

1:25

Logged
ADC

Client: Reside Developments

Water Strike	Samples and In Situ Testing			Depth (m)	Level (m)	Legend	Stratum Description	
	Depth	Type	Results					
	0.10	ES		0.20			Grass over brown silty clayey TOPSOIL with rootlets and rare fine brick.	
	0.40	ES					Firm to stiff light brown, orange brown and grey mottled slightly silty CLAY.	
	1.10	D	HVP=160				Hand Pen at 0.8m = 140kPa	1
			HVP=132	1.80			Hand Pen at 1.4m = 220kPa	
	2.00	D					Very weak to weak grey and brown laminated SILTSTONE recovered as tabular gravel.	2
	2.80	D		2.90			End of pit at 2.90 m	3
								4
								5

Remarks: Trial pit remained dry and stable and was backfilled with arisings on completion.

Stability: Stable

AGS



Leap Environmental Ltd
The Atrium, Curtis Road
Dorking, Surrey RH4 1XA
Tel: 01306 646510
www.leapenvironmental.com

Trial Pit Log

Trialpit No

Bund1

Sheet 1 of 1

Project Name: Woodfords, Shipley Road,, Southwater

Project No.
LP2826

Co-ords: -
Level:

Date
28/01/2022

Location: Woodfords, Shipley Road,, Southwater, West Sussex

Dimensions
(m):

Depth
0.45

Scale
1:25

Logged
ADC

Client: Reside Developments

Water Strike	Samples and In Situ Testing			Depth (m)	Level (m)	Legend	Stratum Description	
	Depth	Type	Results					
				0.15			Grass over dark brown silty clayey TOPSOIL with rootlets and occasional wood fragments.	
				0.45			Light orange brown and grey silty CLAY with rare wood fragments.	
							----- End of pit at 0.45 m	
								1
								2
								3
								4
								5

Remarks: Excavation was backfilled on completion.

Stability: Stable



Project Name: Woodfords, Shipley Road,, Southwater

Project No.
LP2826

Co-ords:	-
Level:	

Date
08/01/2022

Location: Woodfords, Shipley Road,, Southwater, West Sussex

Dimensions
(m):

Scale
1:25

Client: Reside Developments

Depth
0.35

Logged
ADC

[illegible]

Remarks:	Excavation was backfilled on completion.
----------	--

Stability: Stable

APPENDIX E – Geotechnical Field Test Results

Geotechnical Field Test Results

Dynamic Cone CBR Test

Nr Blows	S Blows	Penetration mm	S Pen. mm
0	0	50	50
1	1	50	100
1	2	50	150
1	3	50	200
2	5	50	250
1	6	50	300
1	7	50	350
1	8	50	400
1	9	50	450
1	10	50	500
1	11	50	550
1	12	50	600
1	13	50	650
2	15	50	700
1	16	50	750
2	18	50	800
2	20	50	850
2	22	50	900


Woodfords, Shipley Road, Southwater Test Reference: - DCP1

Job Nr LP2826
0

Date 28-Jan-22

CBR VALUE CALCULATIONS

Initial S Pen mm	Final S Pen mm	Initial S Blows	Final S Blows	Pen/Blow mm	CBR TRRL	CBR KVH	CBR Value (%)
100	650	1	13	45.8	5.3	3.2	3.2
650	900	13	22	27.8	9.0	6.1	6.1
			0				
			0				
			0				
			0				
			0				

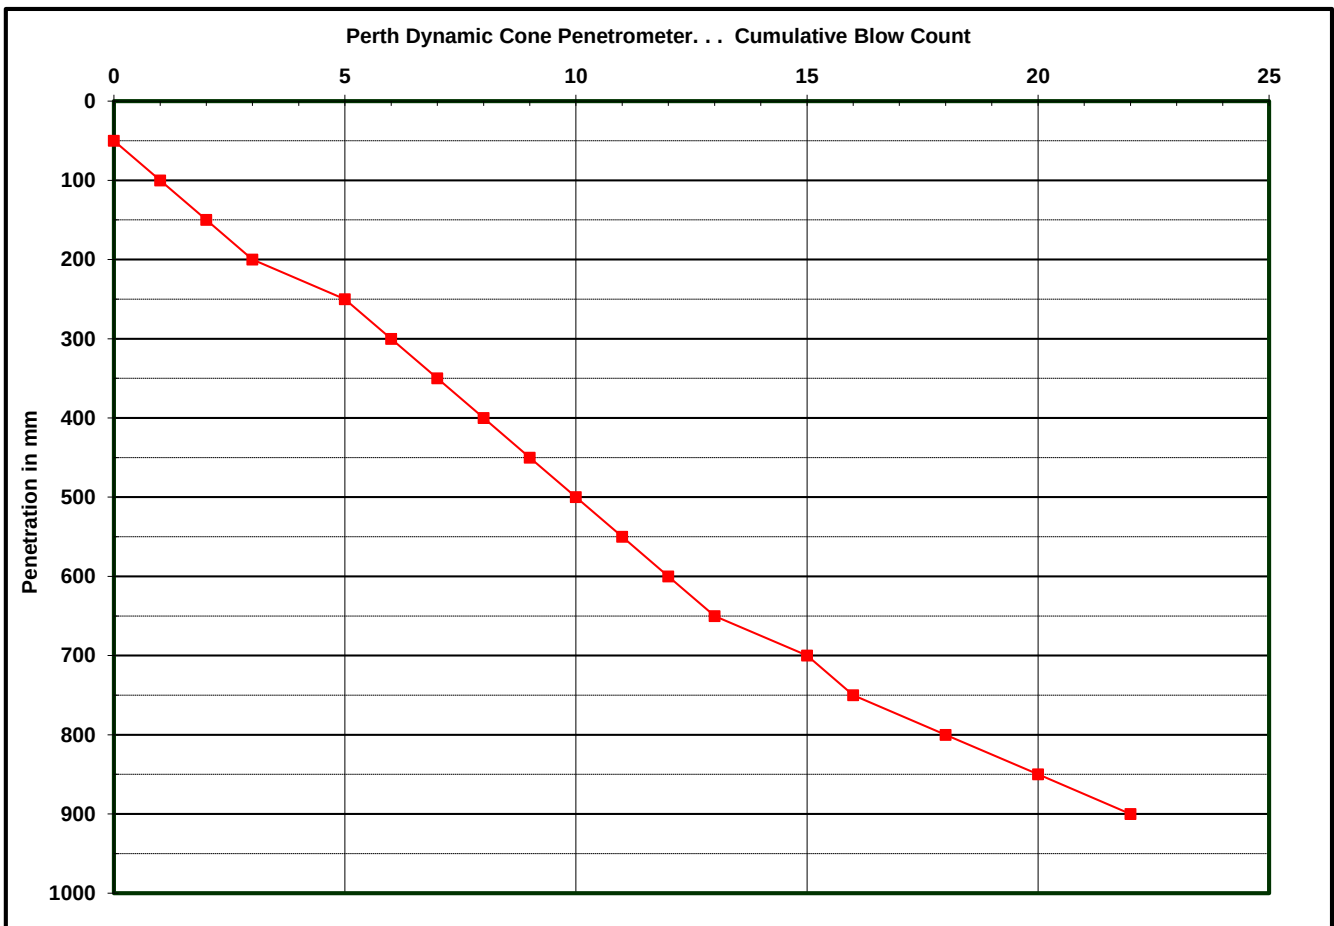

Tested by	ADC	Checked		Approved	
-----------	-----	---------	--	----------	--

Site: Woodfords, Shipley Road, Southwater

Client: Reside Developments

Date: 28/01/2022

Job No: LP2826

Test No: DCP1

Dynamic Cone CBR Test

Nr Blows	S Blows	Penetration mm	S Pen. mm
0	0	50	50
1	1	50	100
1	2	50	150
1	3	50	200
0	3	50	250
1	4	50	300
2	6	50	350
1	7	50	400
1	8	50	450
1	9	50	500
1	10	50	550
1	11	50	600
1	12	50	650
2	14	50	700
1	15	50	750
2	17	50	800
2	19	50	850
3	22	50	900


Woodfords, Shipley Road, Southwater Test Reference: - DCP2

Job Nr LP2826
0

Date 28-Jan-22

CBR VALUE CALCULATIONS

Initial S Pen mm	Final S Pen mm	Initial S Blows	Final S Blows	Pen/Blow mm	CBR TRRL	CBR KVH	CBR Value (%)
100	200	1	3	50.0	4.8	2.9	2.9
200	350	3	6	50.0	4.8	2.9	2.9
350	650	6	12	50.0	4.8	2.9	2.9
650	900	12	22	25.0	10.1	7.0	7.0
			0				
			0				
			0				

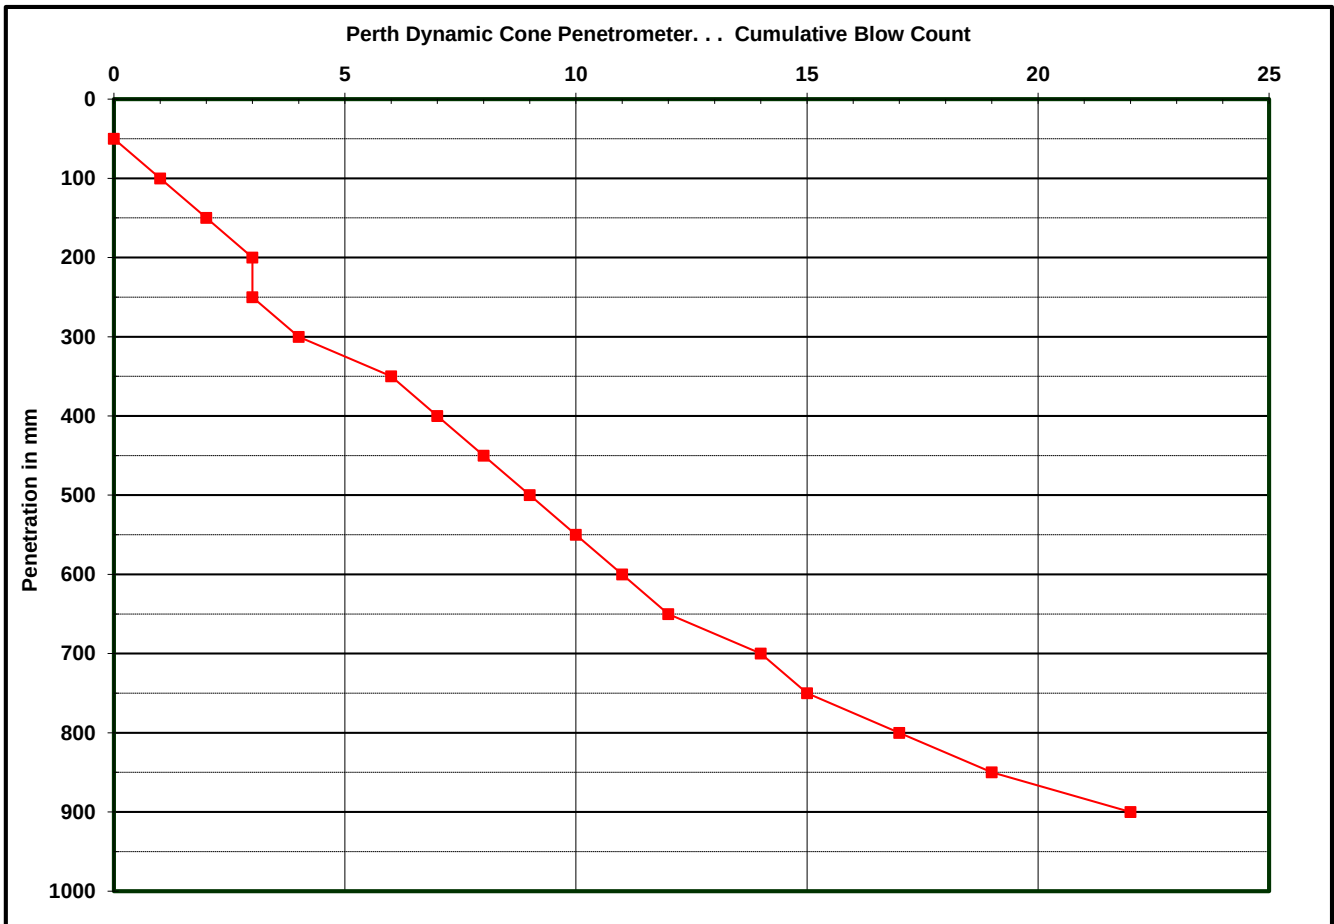

Tested by	ADC	Checked		Approved	
-----------	-----	---------	--	----------	--

Site: Woodfords, Shipley Road, Southwater

Client: Reside Developments

Date: 28/01/2022

Job No: LP2826

Test No: DCP2

Dynamic Cone CBR Test

Nr Blows	S Blows	Penetration mm	S Pen. mm
0	0	50	50
0	0	50	100
0	0	50	150
0	0	50	200
1	1	50	250
0	1	50	300
1	2	50	350
1	3	50	400
1	4	50	450
1	5	50	500
1	6	50	550
1	7	50	600
1	8	50	650
1	9	50	700
1	10	50	750
2	12	50	800
1	13	50	850
1	14	50	900


Woodfords, Shipley Road, Southwater Test Reference: - DCP3

Job Nr LP2826
0

Date 28-Jan-22

CBR VALUE CALCULATIONS

Initial S Pen mm	Final S Pen mm	Initial S Blows	Final S Blows	Pen/Blow mm	CBR TRRL	CBR KVH	CBR Value (%)
300	750	1	10	50.0	4.8	2.9	2.9
750	900	10	14	37.5	6.6	4.1	4.1
			0				
			0				
			0				
			0				
			0				

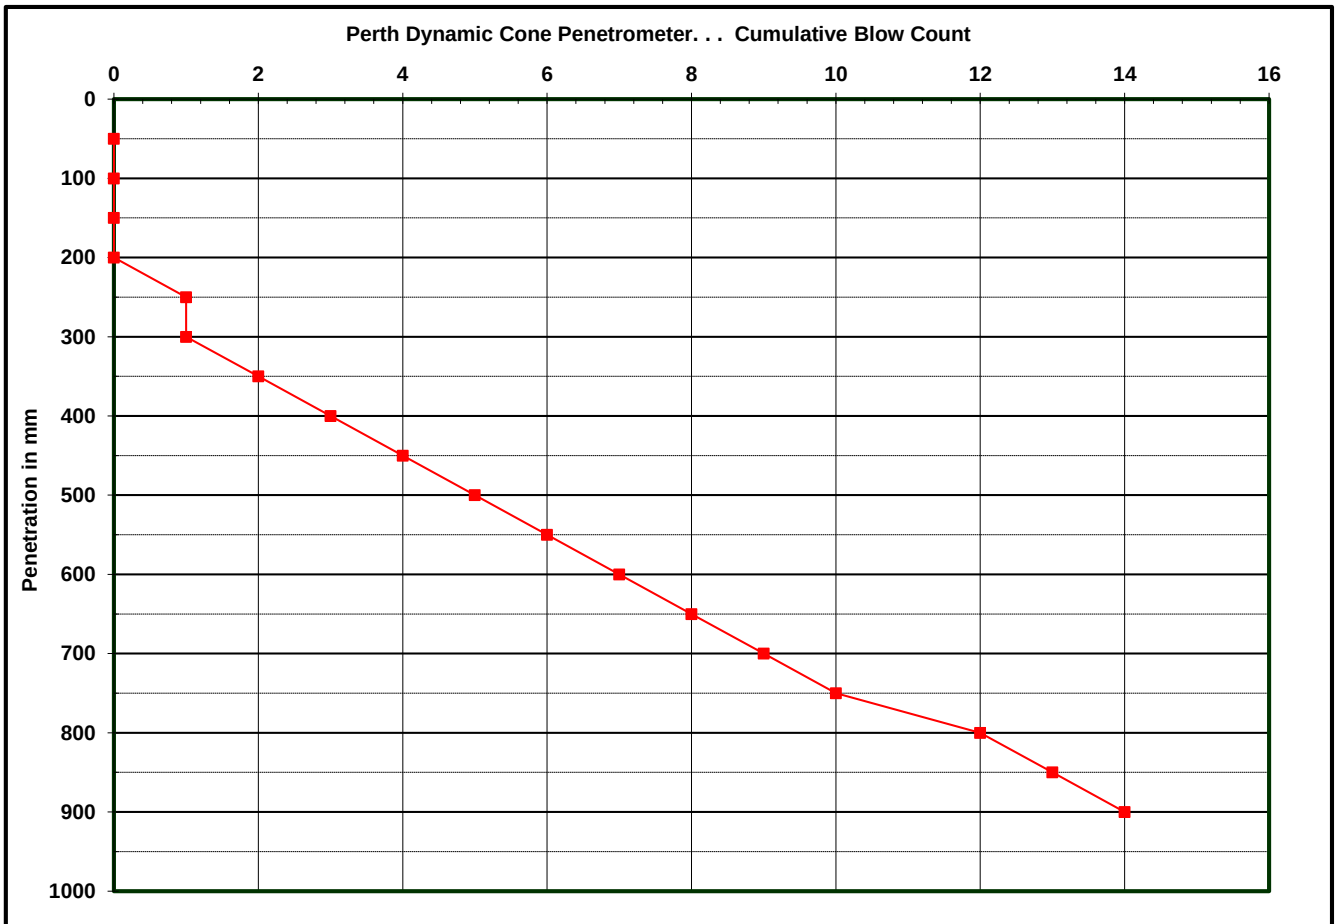

Tested by	ADC	Checked		Approved	
-----------	-----	---------	--	----------	--

Site: Woodfords, Shipley Road, Southwater

Client: Reside Developments

Date: 28/01/2022

Job No: LP2826

Test No: DCP3

Dynamic Cone CBR Test

Nr Blows	S Blows	Penetration mm	S Pen. mm
0	0	50	50
1	1	50	100
1	2	50	150
1	3	50	200
1	4	50	250
1	5	50	300
2	7	50	350
1	8	50	400
2	10	50	450
2	12	50	500
1	13	50	550
2	15	50	600
2	17	50	650
2	19	50	700
2	21	50	750
2	23	50	800
3	26	50	850
2	28	50	900


Woodfords, Shipley Road, Southwater Test Reference: - DCP4

Job Nr LP2826
0

Date 28-Jan-22

CBR VALUE CALCULATIONS

Initial S Pen mm	Final S Pen mm	Initial S Blows	Final S Blows	Pen/Blow mm	CBR TRRL	CBR KVH	CBR Value (%)
100	300	1	5	50.0	4.8	2.9	2.9
300	550	5	13	31.3	7.9	5.2	5.2
550	900	13	28	23.3	10.8	7.6	7.6
			0				
			0				
			0				
			0				

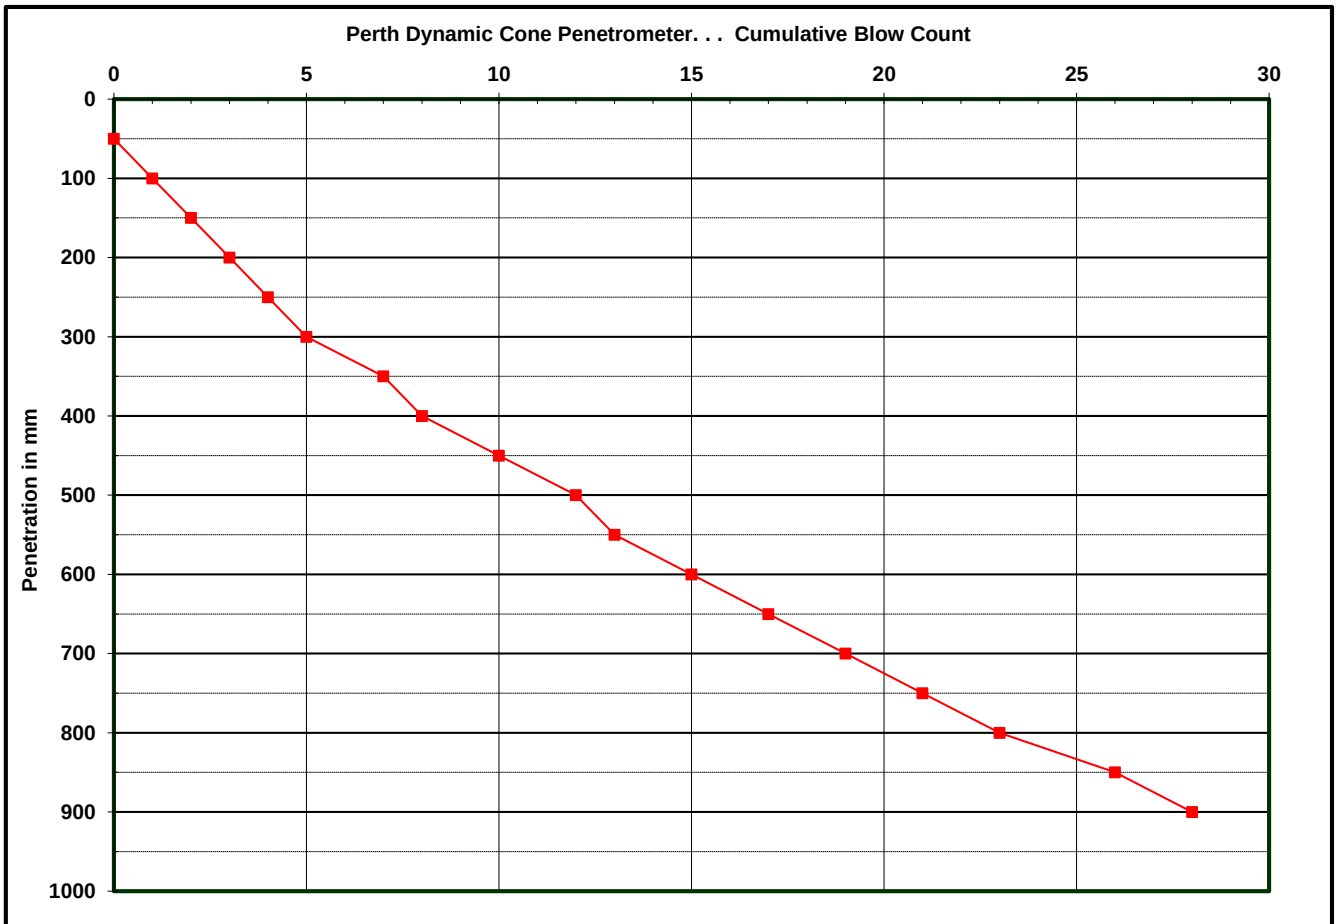

Tested by	ADC	Checked		Approved	
-----------	-----	---------	--	----------	--

Site: Woodfords, Shipley Road, Southwater

Client: Reside Developments

Date: 28/01/2022

Job No: LP2826

Test No: DCP4

Appendix D

RESIDE DEVELOPMENTS
Flood Risk Assessment and
Drainage Strategy
13TH SEPTEMBER 2021

Document Control Sheet

Flood Risk Assessment and Drainage Strategy

Woodfords, Shipley Road, Southwater

Reside Developments Limited

This document has been issued and amended as follows:

Date	Issue	Prepared by	Approved by
13/09/21	Draft	MH	NJ

Contents

1.0	Introduction	1
2.0	Site Description	2
3.0	Legislative and Policy Framework	4
4.0	Flood Risk	7
5.0	Drainage Strategy	9
6.0	SuDS Maintenance Regime	13
7.0	Foul Water Drainage	15
8.0	Summary and Conclusions	16

Appendices

A	Site Location Plan
B	Masterplan
C	Topographical Survey
D	BGS Borehole Records
E	Southern Water records
F	EA Product 4
G	Surface Water Flood Maps
H	QBar Calculations
I	MicroDrainage model results Catchment A
J	MicroDrainage model results Catchment B
K	Drainage Strategy
L	Exceedance Plan

1.0 Introduction

- 1.1 This Flood Risk Assessment (FRA) and Drainage Strategy has been prepared on behalf of Reside Developments in relation to development proposals at Woodfords, Shipley Road, Southwater, West Sussex.
- 1.2 The aim of this report is to satisfy the requirements of the Local Planning Authority, Lead Local Flood Authority (LLFA) and Environment Agency (EA) in relation to development and flood risk. Specific objectives of this FRA are to:
 - ▶ Assess the proposed development against the requirements of the National Planning Policy Framework (NPPF).
 - ▶ Assess whether the proposed development has taken appropriate consideration of the risk of flooding from all potential flood sources.
 - ▶ Detail how the proposed development will be safe with respect to flooding during its lifetime and will not increase the risk of flooding to other sites.
 - ▶ Produce a Drainage Strategy that will detail how the proposed development will not result in an increase in surface water that could cause flood risk to both the development and the neighbouring sites.
- 1.3 This report considers the requirements for carrying out an FRA as set out in the NPPF and has been prepared to comply with current EA and Flood Risk policy.

2.0 Site Description

Site Location and Description

- 2.1 The proposed 3.83-hectare (ha) development site is currently a combination of open field and an existing residential property. The site is bordered to the north by residential development and to the west, east and south by open fields. The centre of the site is at grid reference TQ 15625 25002. A site location plan can be found in [Appendix A](#). A site masterplan can be found in [Appendix B](#).

Topography

- 2.2 A topographical survey of the existing site was undertaken by Hook Survey Partnership in July 2019, which is provided in [Appendix C](#) of this report.
- 2.3 The topography demonstrates that the site has two catchments known as Catchment A and Catchment B as illustrated in Figure 2.1 below. Catchment A falls towards the ordinary watercourse which runs along the eastern site boundary with ground levels ranging from 50.56 metres Above Ordinance Datum (mAOD) to 43.62 mAOD. Catchment B fall towards the ordinary watercourse which runs along the southern site boundary with ground levels ranging from 50.12 mAOD to 43.26 mAOD.



Figure 2.1 Catchment boundaries

Geology

- 2.4 The British Geological Survey (BGS) online Geoindex Mapping indicates that the site is underlain by the Weald Clay Formation with no superficial deposits. Borehole records from the surrounding area have been obtained from the BGS online index, these can be found in **Appendix D**. These Borehole records support the findings of the BGS mapping. As the site is underlain by clay it is anticipated that infiltration techniques will not be viable on site. However, infiltration testing is recommended to confirm this at the detailed design stage

Existing Drainage Regime

- 2.5 Southern Water records can be found in **Appendix E** and show a 225mm surface water sewer running along Rascals Close, within the development to the north of the site. There is also a 150mm foul water sewer within Rascals Close to the north of the site.
- 2.6 The nearest main river is the River Adur located approximately 3km north of the site. However, there are a number of ordinary watercourses which run along the sites northern, eastern, and southern boundaries. The site currently drains into these existing watercourses.

3.0 Legislative and Policy Framework

Flood and Water Management Act

- 3.1 The Flood and Water Management Act 2010 (FWMA) received Royal Assent on 8th April 2010. The Act was introduced to enforce some of the key proposals set out within UK Government flood and water strategies along with UK Government's response to the Sir Michael Pitt's Review of the summer 2007 floods.
- 3.2 LLFA's including West Sussex County Council (WSCC) have a responsibility under the FWMA to develop, maintain, apply, and monitor the application of a strategy for local flood risk in their area. Local flood risk is defined as flood risk arising from surface run-off, groundwater, and ordinary watercourses (i.e. non main rivers). The EA plays a role in managing the watercourses designated as 'main rivers'.
- 3.3 Relevant to the site, the FWMA will encourage the uptake of SuDS by removing the automatic right to connect to sewers and providing for LLFA to adopt SuDS for new developments.
- 3.4 The development proposals will adhere to the Act through the provision of SuDS as a fundamental element of the surface water drainage system. Furthermore, the client is committed to work with the relevant stakeholders, such as the EA, WSCC (the lead local flood authority), in implementing the requirements of the FWMA where necessary.

National Planning Policy Framework

- 3.5 The NPPF and the PPG set out the Government's planning policies for England and how these are expected to be applied. This includes ensuring that flood risk is considered at all stages of the planning process, avoiding inappropriate development in areas at risk of flooding and directing development away from those areas where risks are highest.
- 3.6 A site-specific FRA is required for proposals of 1ha or greater in Flood Zone 1, all proposals for development in Flood Zones 2 and 3, or in an area within Flood Zone 1 which has critical drainage problems (as notified to the local planning authority by the EA). The FRA should identify and assess the risks of all forms of flooding to and from the development and demonstrate how these flood risks will be managed so that the development remains safe throughout its lifetime, taking climate change into account.

Local Planning Policy Requirements

- 3.7 Horsham District Planning Framework was produced in 2015. Policy 38 relates to Flood Risk and states;
 - ▶ Development proposals will follow a sequential approach to flood risk management, giving priority to development sites with the lowest risk of flooding and making required development safe without increasing flood risk elsewhere. Development proposals will:
 - a.) Take a sequential approach to ensure most vulnerable uses are placed in the lowest risk areas.
 - b.) Avoid the functional floodplain (Flood zone 3b) except for water-compatible uses and essential infrastructure.
 - c.) Only be acceptable in Flood Zone 2 and 3, following completion of a sequential test and exceptions test if necessary.
 - d.) Require a site-specific Flood Risk Assessments for all developments over 1 hectare in Flood Zone 1 and all proposals in Flood Zone 2 and 3.
 - ▶ Development proposals will comply with the tests and recommendations set out in the Horsham District Strategic Flood Risk Assessment (SFRA).

- ▶ Where there is the potential to increase flood risk, proposals must incorporate the use of sustainable drainage systems (SuDS) where technically feasible or incorporate water management measures which reduce the risk of flooding and ensure flood risk is not increased elsewhere.
- ▶ Consider the vulnerability and importance of local ecological resources such as water quality and biodiversity when determining the suitability of SuDS. New development should undertake more detailed assessments to consider the most appropriate SuDS methods for each site. Consideration should also be given to amenity value and green infrastructure.
- ▶ Utilise drainage techniques that mimic natural drainage patterns and manage surface water as close to its source as possible will be required where technically feasible.
- ▶ Be in accordance with the objective of the Water Framework Directive and accord with the findings of the Gatwick Sub Region Water Cycle Study in order to maintain water quality and water availability in rivers and wetlands and wastewater treatment requirements.

The Sequential and Exception Tests

- 3.8 The NPPF Sequential Test classifies proposed development into one of four Flood Zones, detailed in Table 3.1.

Flood Zone	Annual Probability of Flooding (%)	Corresponding Annual Chance of Flooding (1 in x)
✓ Low Probability	Fluvial <0.1% Tidal <0.1%	>1,000 >1,000
✓ Medium Probability	Fluvial 0.1 – 1.0% Tidal 0.1 – 0.5%	1,000 – 100 1,000 – 200
✓ a) High Probability	Fluvial >1.0% Tidal >0.5%	<100 <200
✓ b) The Functional Floodplain	Fluvial >5.0%* Tidal >5.0%* *Starting point for consideration. LPAs should identify Functional Floodplain, which should not be defined solely by rigid probability parameters.	<20 <20

Table 3.1 Flood Zones

- 3.9 The NPPF specifies that the suitability of all new development in relation to flood risk should be assessed by applying the Sequential Test to demonstrate that there are no reasonably available sites in areas with a lower probability of flooding that would be appropriate to the type of development proposed. The NPPF provides guidance on the compatibility of each land use classification in relation to each of the Flood Zones as summarised in Table 3.2.

Flood Zone	Essential Infrastructure	Water Compatible	Highly Vulnerable	More Vulnerable	Less Vulnerable
Zone 1	✓	✓	✓	✓	✓
Zone 2	✓	✓	Exception test required	✓	✓
Zone 3a	Exception test required	✓	✗	Exception test required	✓
Zone 3b	Exception test required	✓	✓	✓	✓
Key: ✓ Development is appropriate ✗ Development should not be permitted					

Table 3.2 Flood Risk Vulnerability Classification

- 3.10 The proposed development site is located within an area designated as Flood Zone 1, having a less than 1 in 1000 chance per annum of flooding from rivers or seas. More vulnerable development (residential developments as per the proposals) is shown to be acceptable within this flood zone negating the need for a sequential or exception test.

Lead Local Flood Authority

- 3.11 As of April 2015, the LLFA became a statutory consultee on all major planning applications. The LLFA is required to assess planning applications in respect of surface water drainage and sustainable drainage systems. WSCC is the LLFA for Southwater and wider West Sussex areas.

Horsham District Council Strategic Flood Risk Assessment

- 3.12 The Horsham District Council Strategic Flood Risk Assessment (SFRA) has been prepared by Scott Wilson in 2010. The SFRA provides a useful source of information and evidence for a variety of stakeholders as part of the planning application process and when making decisions regarding the allocation of sites. The information within the SFRA should be used when putting together Flood Risk Assessments (FRAs) as part of planning applications.

Environment Agency Flood Map

- 3.13 As part of this FRA a 'Flood Product 4' data request was submitted to the EA. The 'Flood Product 4' provided confirmation of the sites flood zone classification, a detailed flood map, information about historical flooding incidents and EA model output data such as predicted fluvial flood water levels in the vicinity of the site. The response to this Flood Product data request is provided in **Appendix F**.
- 3.14 The EA Flood Map shows that the entirety of the site is located within Flood Zone 1 (less than 1 in 1000 annual probability of flooding from rivers or the sea).

4.0 Flood Risk

- 4.1 In this section a number of potential sources of flooding have been considered and the probability of any likely impacts assessed.

Flooding from Rivers and the Sea

- 4.2 The EA Flood Map shows that the whole of the site is located within Flood Zone 1 (less than 1 in 1000 annual probability of flooding from rivers or the sea).
- 4.3 The nearest watercourse to the site is the River Adur located approximately 3km north of the site. However there are a number of ordinary watercourses in close vicinity to the site running the northern, eastern, and southern boundaries.

It is therefore concluded that the site is at very low risk of flooding from rivers and the sea.

Groundwater Flooding

- 4.4 Groundwater flooding occurs when water originating in aquifers reaches the surface, typically as a result of high groundwater levels caused by prolonged rainfall. It has been identified using public data provided by the BGS that the site is underlain by the Weald Clay Formation with no superficial deposits. The SFRA states that the study area is not at risk of groundwater flooding and the SFRA has no record of the site or any area close to the site having flooded due to groundwater.

It is therefore concluded that the site is at very low risk of flooding from Groundwater.

Surface Water Flooding

- 4.5 Flooding from overland flow occurs when intense rainfall is unable to infiltrate into the ground or enter drainage systems resulting in localised flooding in low spots that provide no means of outfall.
- 4.6 The EA surface water flood map in **Appendix G** provides information concerning the risk of surface water flooding to the site. The Surface Water Flood Map shows the majority of the site is located in an area defined as 'very low' risk (outside of the modelled 1 in 1000 rainfall event) of surface water flooding. However, there is an area of the site defined as 'low' risk (between 1 in 1000 and 1 in 100 chance) and 'medium' risk (between 1 in 100 and 1 in 30 chance) of surface water flooding. The EA surface water flood maps show that surface water flood depths in these areas are between 0 to 300mm.
- 4.7 The mapping appears to show surface water entering the site from the field opposite to the east and Shipley Road. However, as the surface water modelling is quite coarse it does not appear to take account of the existing highway drainage ditch adjacent to the Shipley Road, which would intercept this overland flow and prevent it entering the site. In the unlikely event that water did enter the site, the water will be routed overland through the development using the existing road. Houses adjacent to the road will be set a minimum of 300mm above the external ground levels to prevent the properties from flooding.

It is therefore concluded that the site is between low to medium risk of flooding from surface water.

Flooding from Infrastructure Failure

In order to control and convey surface water runoff from impermeable surfaces in urban areas, underground surface water sewers or combined sewers (foul and surface water) are often utilised in urban areas. Pipes, culverts etc. have a finite capacity and therefore pose a risk of flooding due to the risk of siltation, blockage, or collapse.

- 4.8 Southern Water records show a 225mm surface water sewer running along Rascals Close to the north of the site. There is also a 150mm foul water sewer running along Rascals Close. The SFRA has no records of the site flooding due to infrastructure failure.

It is therefore concluded that the site is at low risk of flooding from infrastructure failure.

Flooding from Artificial sources

- 4.9 The EA provides a map showing the maximum potential flood extent, in the event that all reservoirs with a capacity of greater than 25,000 cubic metres were to fail and release the water they hold. The map shows that the site would not experience flooding in this scenario. There are no other significant artificial waterbodies in proximity of the site.

It is therefore concluded that the site is at low risk of flooding from artificial sources.

5.0 Drainage Strategy

Sustainable Drainage Overview & Hierarchy

- 5.1 Current planning policy and EA guidance requires developments to employ SuDS (Sustainable Drainage Systems) techniques wherever feasible. Careful design of SuDS features can ensure that the site surface water drainage closely reflects the natural hydrology and hydrogeology of the site.
- 5.2 SuDS will attenuate and treat surface water run-off quantities at the source (source control) in line with National Planning Policy Framework and EA policies.
- 5.3 This use of SuDS is needed to replicate the pre-developed Greenfield conditions so as not to increase flood risk to the site or surrounding sites by managing excess run-off at the source.
- 5.4 Source control systems treat water close to the point of collection, in features such as soakaways, permeable paving and dry swales.
- 5.5 The key benefits of SuDS are as follows:
 - ▶ Improving water quality over a conventional piped system by removing pollutants from diffuse pollutant sources (e.g. roads);
 - ▶ Improving amenity through the provision of open green space and wildlife habitat; and
 - ▶ Enabling a natural drainage regime which recharges groundwater (where possible).
- 5.6 SuDS provide a flexible approach to drainage, with a wide range of components from house soakaways to large-scale basins or ponds. The individual techniques should be used where possible in a management train which mimics the natural pre-development pattern of drainage. The Interim Code of Practice for SuDS sets out the hierarchy of techniques. These are:
 - ▶ Prevention – the use of good site design and housekeeping measures on individual sites to prevent runoff and pollution;
 - ▶ Source control – control of runoff at or very near its source (such as permeable paving or soakaways for individual houses);
 - ▶ Site control – management of water from several sub-catchments (including routing water from roofs and car parks to one large soakaway or infiltration basin for the whole site); and
 - ▶ Regional control – management of runoff from several sites, typically in a detention pond or wetland.

Greenfield Runoff Rates

- 5.7 The total area of the site is 3.83 ha. UKSUDS was used to calculate the QBar Greenfield runoff rate for the entire site showing a result of 20.87 l/s or 5.45 l/s/ha. UKSUDS QBar outputs can be found in **Appendix H**. Catchment A has a total area of 1.43ha and Catchment B has a total area of 2.40ha. Therefore, Catchment A has a Greenfield runoff rate of 7.79 l/s and Catchment B has a Greenfield runoff rate of 13.08 l/s.

Proposed Sustainable Drainage Strategy

- 5.8 The proposed development will have an increase in the amount of hardstanding areas on site from the new development and associated access roads. Therefore, without mitigation there will be an increase in surface water runoff from the site as a result of the development. A drainage strategy has been put in place so that the proposed development does not result in an increase in surface water run-off that could cause potential flood risk to both the development and the neighbouring sites.

- 5.9 The site is currently defined as Greenfield and drains into the existing ordinary watercourses which run along the sites northern, eastern, and southern boundaries. There is also an existing land drain which crosses the centre of the site and runs from east to west and the land drain will remain in place. Any works to the existing ordinary watercourses will be subject to land drainage consents which will be submitted as part of the detailed design stage following planning permission.
- 5.10 The proposed impermeable area of the site has been calculated from Catchment A has an impermeable area of 7,000m² and Catchment B has an impermeable area of 7,461m².
- 5.11 Urban Creep can be described as future urban expansion within a development such as extensions to buildings and increased paved areas. These activities increase the impermeable area of a site and often sit outside of the development control process. Therefore, we have included a 10% increase in impermeable area on the development site to allow for urban creep. The proposed impermeable area of catchment A has been calculated as 0.70ha and therefore the estimated impermeable area due to urban creep = $0.70 \times 1.1 = 0.77\text{ha}$. The proposed impermeable area of catchment B has been calculated as 0.75ha and therefore the estimated impermeable area due to urban creep = $0.75 \times 1.1 = 0.83\text{ha}$.
- 5.12 Based on MicroDrainage source control calculations the approximate amount of attenuation storage required on Catchment A is between 471m³ and 659m³ based on a restriction of 3.82l/s (Qbar for 0.70ha of impermeable area) and for storm events up to 1 in 100-year plus 40% climate change. The model results can be found in full in [Appendix I](#). Based on MicroDrainage source control calculations the approximate amount of attenuation storage required on Catchment B is between 503m³ and 704m³ based on a restriction of 4.09l/s (Qbar for 0.75ha of impermeable area) and for storm events up to 1 in 100year plus 40% climate change. The model results can be found in full in [Appendix J](#).
- 5.13 In order to attenuate the additional surface water from the development in Catchment A it is proposed to have permeable paving with Permavoid beneath on some of the side roads and parking areas, cellular storage, and a wetland which will the discharge into the watercourse along the north-eastern site boundary at a restricted rate of 3.22l/s. In order to attenuate the additional surface water from the development in Catchment B it is proposed to have permeable paving on side roads and parking areas, swales, cellular storage, and a pond in the south-eastern corner of the site. Surface water will the discharge into the watercourse along the southern site boundary at a restricted rate of 3.8l/s. A drainage strategy can be found in full in [Appendix K](#) and a summary of the proposed SuDS features are shown in Table 5.1

SuDS feature	Storage Volume (m ³)
Catchment A – Permavoid permeable paving	403
Catchment A – Attenuation tank	52
Catchment A – Pond	169
Catchment A total storage volume 624m³	
Catchment B – Permeable paving	203
Catchment B – Attenuation tanks	99
Catchment B – Swale	144
Catchment B - Pond	198
Catchment B total storage volume 644m³	

Table 5.1 SuDS features

- 5.14 The proposed ditches that the surface water runoff will discharge into are located on the development site and not within third party land.

Exceedance Events

- 5.15 Exceedance events are those greater than the design rainfall event, i.e. greater than the 1-in-100-year rainfall event plus a 40% increase in climate change.

- 5.16 MicroDrainage Source Control Calculations have been used to identify the range of acceptable storage volumes to prevent flooding for the design rainfall event. For the purposes of this report, it is assumed that a low-level exceedance event may still be able to be discharged within the capacity of the system before significant flooding occurs.
- 5.17 It is imperative to check whether flooding would occur and, if so, whether it needs to be contained onsite. Exceedance flows should not ingress into any properties onsite and should not cause nuisance to any neighbouring sites or buildings.
- 5.18 As the site is divided into two catchment areas, any exceedance flows onsite would flow along the proposed road network within the proposed development, towards the wetland and pond areas within the northeastern and southeastern corner of the development site. It would be recommended to bound the proposed access roads and parking areas with precast concrete HB2 kerbs with a 125mm upstand where required to contain the exceedance flows below the top of kerbline.
- 5.19 An Exceedance Routing Plan for surface water dealing the proposed exceedance flows and storage areas within the development is found in **Appendix L**.

Surface Water Quality

- 5.20 The NPPF (Section 110) states that the development should not have a detrimental impact on the environment, including the water environment. The technical guidance to the NPPF provides further advice on the benefits of ensuring runoff quality is to an appropriate standard.
- 5.21 The CIRIA SuDS Manual C753 provides guidance on the treatment of surface water runoff. With regards to the proposed development site, Table 26.2 of the CIRIA SuDS Manual rates the pollution hazard from roof water runoff as 'very low'. The only requirement for roof water runoff is the removal of gross solids and sediments, which would be achieved using catchpits and silt traps upstream of any attenuation media, such as the cellular storage tanks.
- 5.22 With regards to the property driveways and access road, Table 26.2 of the CIRIA SuDS Manual C753 rates the pollution hazard from residential car parking and low traffic roads as 'low'. To mitigate a 'low' pollution hazard, the CIRIA SuDS Manual recommends using a Simple Index Approach, in line with Section 26.7.1. The Pollution Hazard Indices for the different land use classifications relating to the parking areas on the site is defined in further detail in Table 5.2 below:

Land Use	Pollution Hazard Level	Total Suspended Solids (TSS)	Metals	Hydrocarbons
Individual Property Driveways, Residential Car Parks, Low Traffic Roads (e.g. Cul-de-sacs, Homezones and General Access Roads) and Non-Residential Car Parking with Infrequent Change (e.g. Schools, Offices) i.e. <300 Traffic Movements /Day	Low	0.5	0.4	0.4

Table 5.2 Excerpt from Table 26.2 of the CIRIA SuDS Manual

- 5.23 To deliver adequate pollution treatment and mitigation, the CIRIA SuDS Manual recommends using a SuDS component that has a total Pollution Mitigation Index (for each contaminant type) that equals or exceeds the Pollution Hazard Index (for each contaminant type).
- 5.24 Table 26.3 of the CIRIA SuDS Manual provides indicative SuDS Mitigation Indices for each SuDS type when discharging to surface water. Table 5.3 below, which is an excerpt from Table 26.3 of the CIRIA SuDS Manual, shows the Mitigation Indices for the SuDS features:

Type of Pollution Removal Component	Total Suspended Solids (TSS)	Metals	Hydrocarbons
Concrete Block Permeable Paving	0.7	0.6	0.7
Swale	0.5	0.6	0.6
Detention Basin	0.5	0.5	0.5

Table 5.3 Pollution Mitigation Index

- 5.25 As Illustrated above, the Mitigation Indices for the proposed SuDS features exceed those of the Pollution Hazard Index figures for the identified site Pollution Hazard Level. This means that no further measures for pollution removal of SuDS elements are required to manage the pollution hazards onsite.

6.0 SuDS Maintenance Regime

- 6.1 This section describes the proposed management and schedules for the maintenance to reduce the risk of the proposed network flooding due to poor maintenance.

Piped Network Maintenance

- 6.2 The piped network shall be maintained by either Southern Water or an approved maintenance company in accordance with Sewers for Adoption (7th Ed.) and the manufacturers guidance.
- 6.3 This maintenance schedule should include clearing gullies, removing any large obstructions within the pipes and cleaning catchpits at regular intervals to ensure the correct operation of the sewer network.

Attenuation Storage Tanks and Pond Maintenance

- 6.4 The proposed SuDS features are to have a routine maintenance schedule that conforms to CIRIA SuDS Manual (C753) 2015 guidance. An approved maintenance company is to adhere to the maintenance schedule provided in Tables 6.1, 6.2 and 6.3 permeable paving, ponds, and swales of the CIRIA guidance in order to ensure the correct operation of the drainage.

Maintenance Schedule	Required Action	Typical Frequency
Regular Maintenance	Brushing and vacuuming (standard cosmetic sweep over whole surface).	Once a year, after autumn leaf fall, or reduced frequency as required, based on site specific observations of clogging or manufacturer's recommendations - pay particular attention to areas where water runs onto pervious surface from adjacent impermeable areas as this area is most likely to collect the most sediment.
Occasional Maintenance	Stabilise and mow contributing and adjacent areas.	As required
	Removal of weeds or management using glyphosate applied directly into the weeds by an applicator rather than spraying.	As required - once per year on less frequently used pavements
Remedial Actions	Remediate any landscaping which, through vegetation maintenance or soil slip, has been raised within 50mm of the level of the paving.	As requires
	Remedial work to any depressions, rutting and cracked or broken blocks considered detrimental to structural performance or a hazard to users, and replace lost jointing material.	As required
	Rehabilitation of surface and upper substructure by remedial sweeping.	Every 10 to 15 years or as required (if infiltration performance is reduced due to significant clogging)
Monitoring	Initial inspection	Monthly for 3 months after installation.
	inspect for evidence of poor operation and/or weed growth - if required, take remedial action.	Three-monthly, 48h after large storms in first 6 months.
	Inspect silt accumulation rates and establish appropriate brushing frequencies.	Annually
	Monitor inspection chambers	Annually

Table 6.1 Operation and maintenance requirements for permeable paving

Maintenance Schedule	Required Action	Typical Frequency
Regular Maintenance	Remove litter and debris	Monthly, or as required
	Cut grass – to retain grass height within specified design range	Monthly (during growing season), or as required
	Manage other vegetation and remove nuisance plants	Monthly (at start, then as required)
	Inspect inlets, outlets and overflows for blockages, and clear if required	Monthly
	Inspect infiltration surfaces for ponding, compaction, silt accumulation, record areas where water is ponding for > 48 hours	Monthly, or when required
	Inspect vegetation coverage	Monthly for 6 months, quarterly for 2 years, then half yearly
	Inspect inlets and facility surface for silt accumulation, establish appropriate silt removal frequencies	Half yearly
Occasional Maintenance	Reseed areas of poor vegetation growth, alter plant types to better suit conditions, if required	As required or if bare soil is exposed over 10% or more of the treatment area
Remedial Actions	Repair erosion or other damage by reseeding or re-turfing	As required
	Relevel uneven surfaces and reinstate design levels	As required
	Scarify and spike topsoil layer to improve infiltration performance, break up silt deposits and prevent compaction of the soil surface	As required
	Remove and dispose of oils or petrol residues using safe standard practices	As required

Table 6.2 Operation and maintenance requirements for swales and ponds

Maintenance Schedule	Required Action	Typical Frequency
Regular Maintenance	Remove litter and debris	Monthly, or as required
	Cut grass – to retain grass height within specified design range	Monthly (during growing season), or as required
	Manage other vegetation and remove nuisance plants	Monthly (at start, then as required)
	Inspect inlets, outlets and overflows for blockages, and clear if required	Monthly
	Inspect infiltration surfaces for ponding, compaction, silt accumulation, record areas where water is ponding for > 48 hours	Monthly, or when required
	Inspect vegetation coverage	Monthly for 6 months, quarterly for 2 years, then half yearly
	Inspect inlets and facility surface for silt accumulation, establish appropriate silt removal frequencies	Half yearly
Occasional Maintenance	Reseed areas of poor vegetation growth, alter plant types to better suit conditions, if required	As required or if bare soil is exposed over 10% or more of the treatment area
Remedial Actions	Repair erosion or other damage by reseeding or re-turfing	As required
	Relevel uneven surfaces and reinstate design levels	As required
	Scarify and spike topsoil layer to improve infiltration performance, break up silt deposits and prevent compaction of the soil surface	As required
	Remove and dispose of oils or petrol residues using safe standard practices	As required

Table 6.3 Operation and maintenance requirements for Swales

7.0 Foul Water Drainage

Existing Foul Water

- 7.1 As detailed in section 2.2, the site is currently greenfield and does not have an existing foul water drainage system.

Proposed Foul Water

- 7.2 Southern Water records can be found in **Appendix E** and show a 150mm foul water sewer running along Rascals Close along the northern site boundary. It is not thought that a site will be able to drain by gravity, so a pumping station is proposed to the north-eastern of the site. A foul water drainage strategy can be found in full in **Appendix K**.
- 7.3 The peak foul flow rate from the proposed development has been based on the following assumptions as dictated by Sewers for Adoption 7th Edition:
- 4000 Litres per dwelling per day
 $4000 \times 73 = 292,000$
 $292000 / 86400 = 3.38 \text{ l/s}$.
- 7.4 The calculated peak foul flow rate from the site is therefore 3.38 l/s.
- 7.5 The foul water system will be designed and constructed in accordance with the current Building Regulations, BS EN: 752 drainage and sewer systems outside buildings, the local authority building control specifications and requirements, Sewers for Adoption 7th Edition and the Civil Engineering Specification for the Water Industry 7th Edition.


8.0 Summary and Conclusions

- 8.1 This FRA has been produced by Motion on behalf of Reside Developments to support a planning application for approximately 78 new residential developments with associated roads and parking at Woodfords, Shipley Road, Southwater, West Sussex. The nearest postcode is RH13 9GB.
- 8.2 The proposed 3.83-hectare (ha) development site is currently a combination of open field and an existing residential property.
- 8.3 The EA Flood Maps shows that the entirety of the site is located within Flood Zone 1, having a very low risk of flooding from the rivers or seas.
- 8.4 The EA Surface Water Flood Map shows the majority of the site is located in an area defined as 'very low' (outside of the modelled 1 in 1000 rainfall event) risk of surface water flooding. However, there is an area of site where the lower ground levels are located which are defined as 'low' (between 1 in 1000 and 1 in 100 chance), risk and 'medium' (between 1 in 100 and 1 in 30 chance) risk of surface water. The EA surface water flood maps show that surface water flood depths in these areas are between 0 to 300mm. It is understood that the finished floor levels of the buildings will be raised 300mm above existing ground levels so will not be affected by surface water flooding. In addition, the existing surface water flow path across the site will be diverted across the site and won't be affected.
- 8.5 The development site is also considered to be at very low risk of sewers, groundwater, and artificial sources.
- 8.6 The proposed development will increase the amount of hardstanding areas on site due to the new residential development and associated hardstanding areas. Therefore, without mitigation there would be an increase in surface water runoff as a result of the development of the site.
- 8.7 The total area of the site is 3.83 ha. UKSUDS was used to calculate the QBar Greenfield runoff rate for the entire site showing a result of 20.87 l/s or 5.45 l/s/ha. Catchment A has a total area of 1.43ha and Catchment B has a total area of 2.40ha. Therefore, Catchment A has a Greenfield runoff rate of 7.79 l/s and Catchment B has a Greenfield runoff rate of 13.08 l/s.
- 8.8 In order to attenuate the additional surface water from the development in Catchment A it is proposed to have permeable paving throughout the roads and parking areas which will the discharge into the watercourse along the eastern site boundary at a restricted rate of 3.82l/s. In order to attenuate the additional surface water from the development in Catchment B it is proposed to have permeable paving throughout the roads and parking areas, swales, and a pond in the south-eastern corner of the site. Surface water will the discharge into the watercourse along the southern site boundary at a restricted rate of 4.09l/s.
- 8.9 There is also an existing land drain which crosses the site. This land drain will remain as is and any additional surface water runoff from the development will be mitigated.
- 8.10 The proposed ditches the surface water runoff will discharge into are located on the development site. If any third-party permission is required, then this will be covered at detailed design phase.
- 8.11 The SuDS features will also improve water quality on site as contaminated run-off passing through the permeable paving will be treated to remove silts, sediment, and hydrocarbon through the process of filtration.
- 8.12 The proposed drainage strategy has been designed to cater for the 1 in 100 + 40% CC event in accordance with the requirements of the LLFA, the EA as well as the NPPF.

This FRA demonstrates that the flood risk for the proposed development can be managed on site without creating a risk to the proposed development or increasing the risk to any neighbouring developments or downstream areas, and therefore fulfils the requirements of the PPG and NPPF.

Appendix A

Site Location Plan

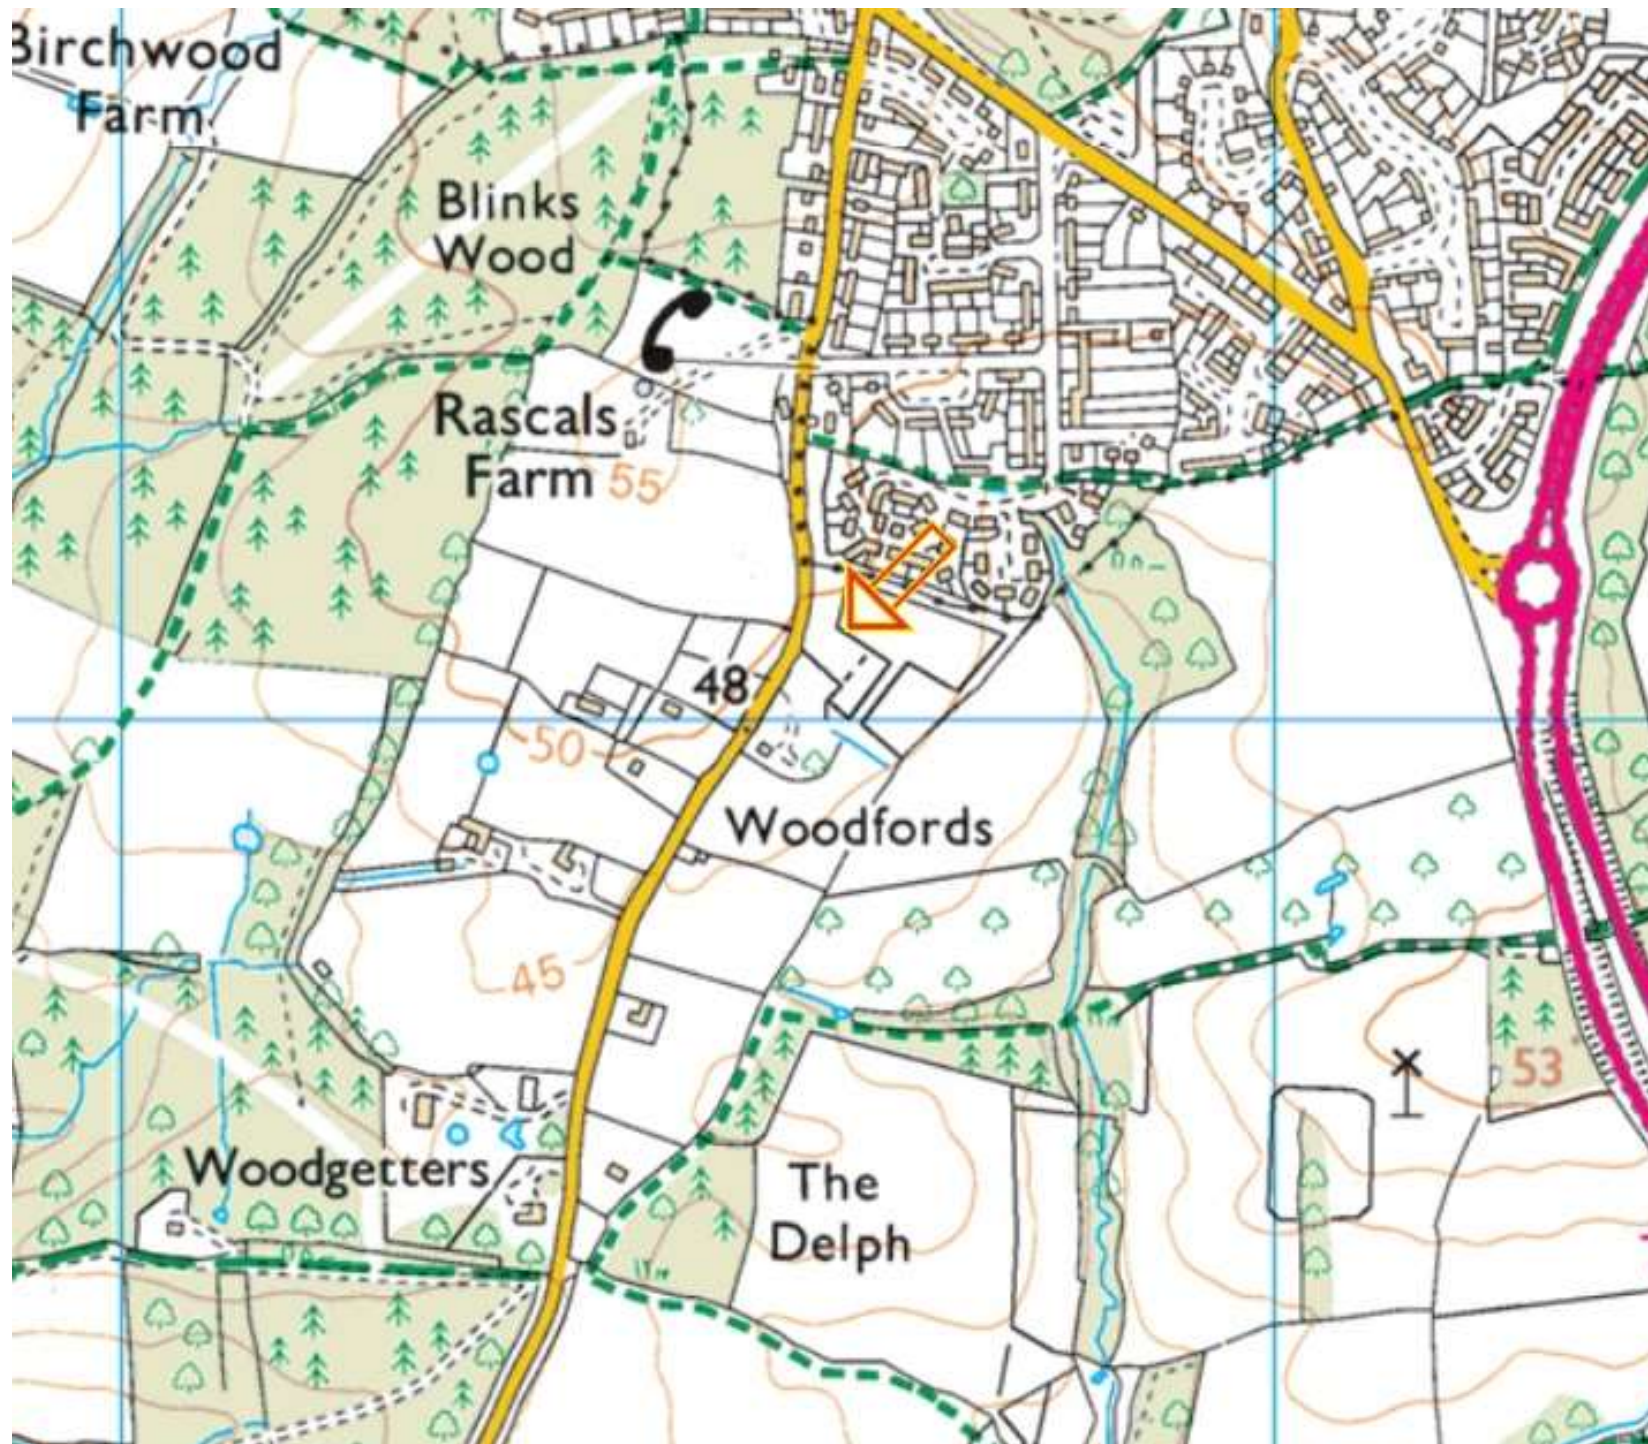

Appendix B

Masterplan

FOR ILLUSTRATIVE
PURPOSES ONLY




**Indicative Accommodation
Schedule**

Market	
13no.	2-Bedroom Dwellings
19no.	3-Bedroom Dwellings
12no.	4-Bedroom Dwellings
Adoptable	
9no.	1-Bedroom Dwellings
7no.	2-Bedroom Dwellings
11no.	3-Bedroom Dwellings
2no.	4-Bedroom Dwellings
Total:	73 Dwellings

Rev.	Date	Revision Details	Dr.	Ch.
 ECE Architecture www.ecearchitecture.com London: 76 Dons Suffolk Street London, SE1 0BU T 0207 528 2713 E london@ecearchitecture.com Sussex: Brooklynn Chambers, 11 Goring Road Worthing, West Sussex, BN1 3GP T 01903 248777 E sussex@ecearchitecture.com Westorka, Colston Tower Colston Street, Bristol, BS1 4AE T 0117 214 1101 E bristol@ecearchitecture.com				
Client's Name				
Reside Developments				
Job Title				
Shipley Road, Southwater				
Drawing Title				
Alternative Illustrative Layout				
Scale				
1:500 @ A0 / 1:1000 @ A2				
metres				

Appendix C

Topographic Survey

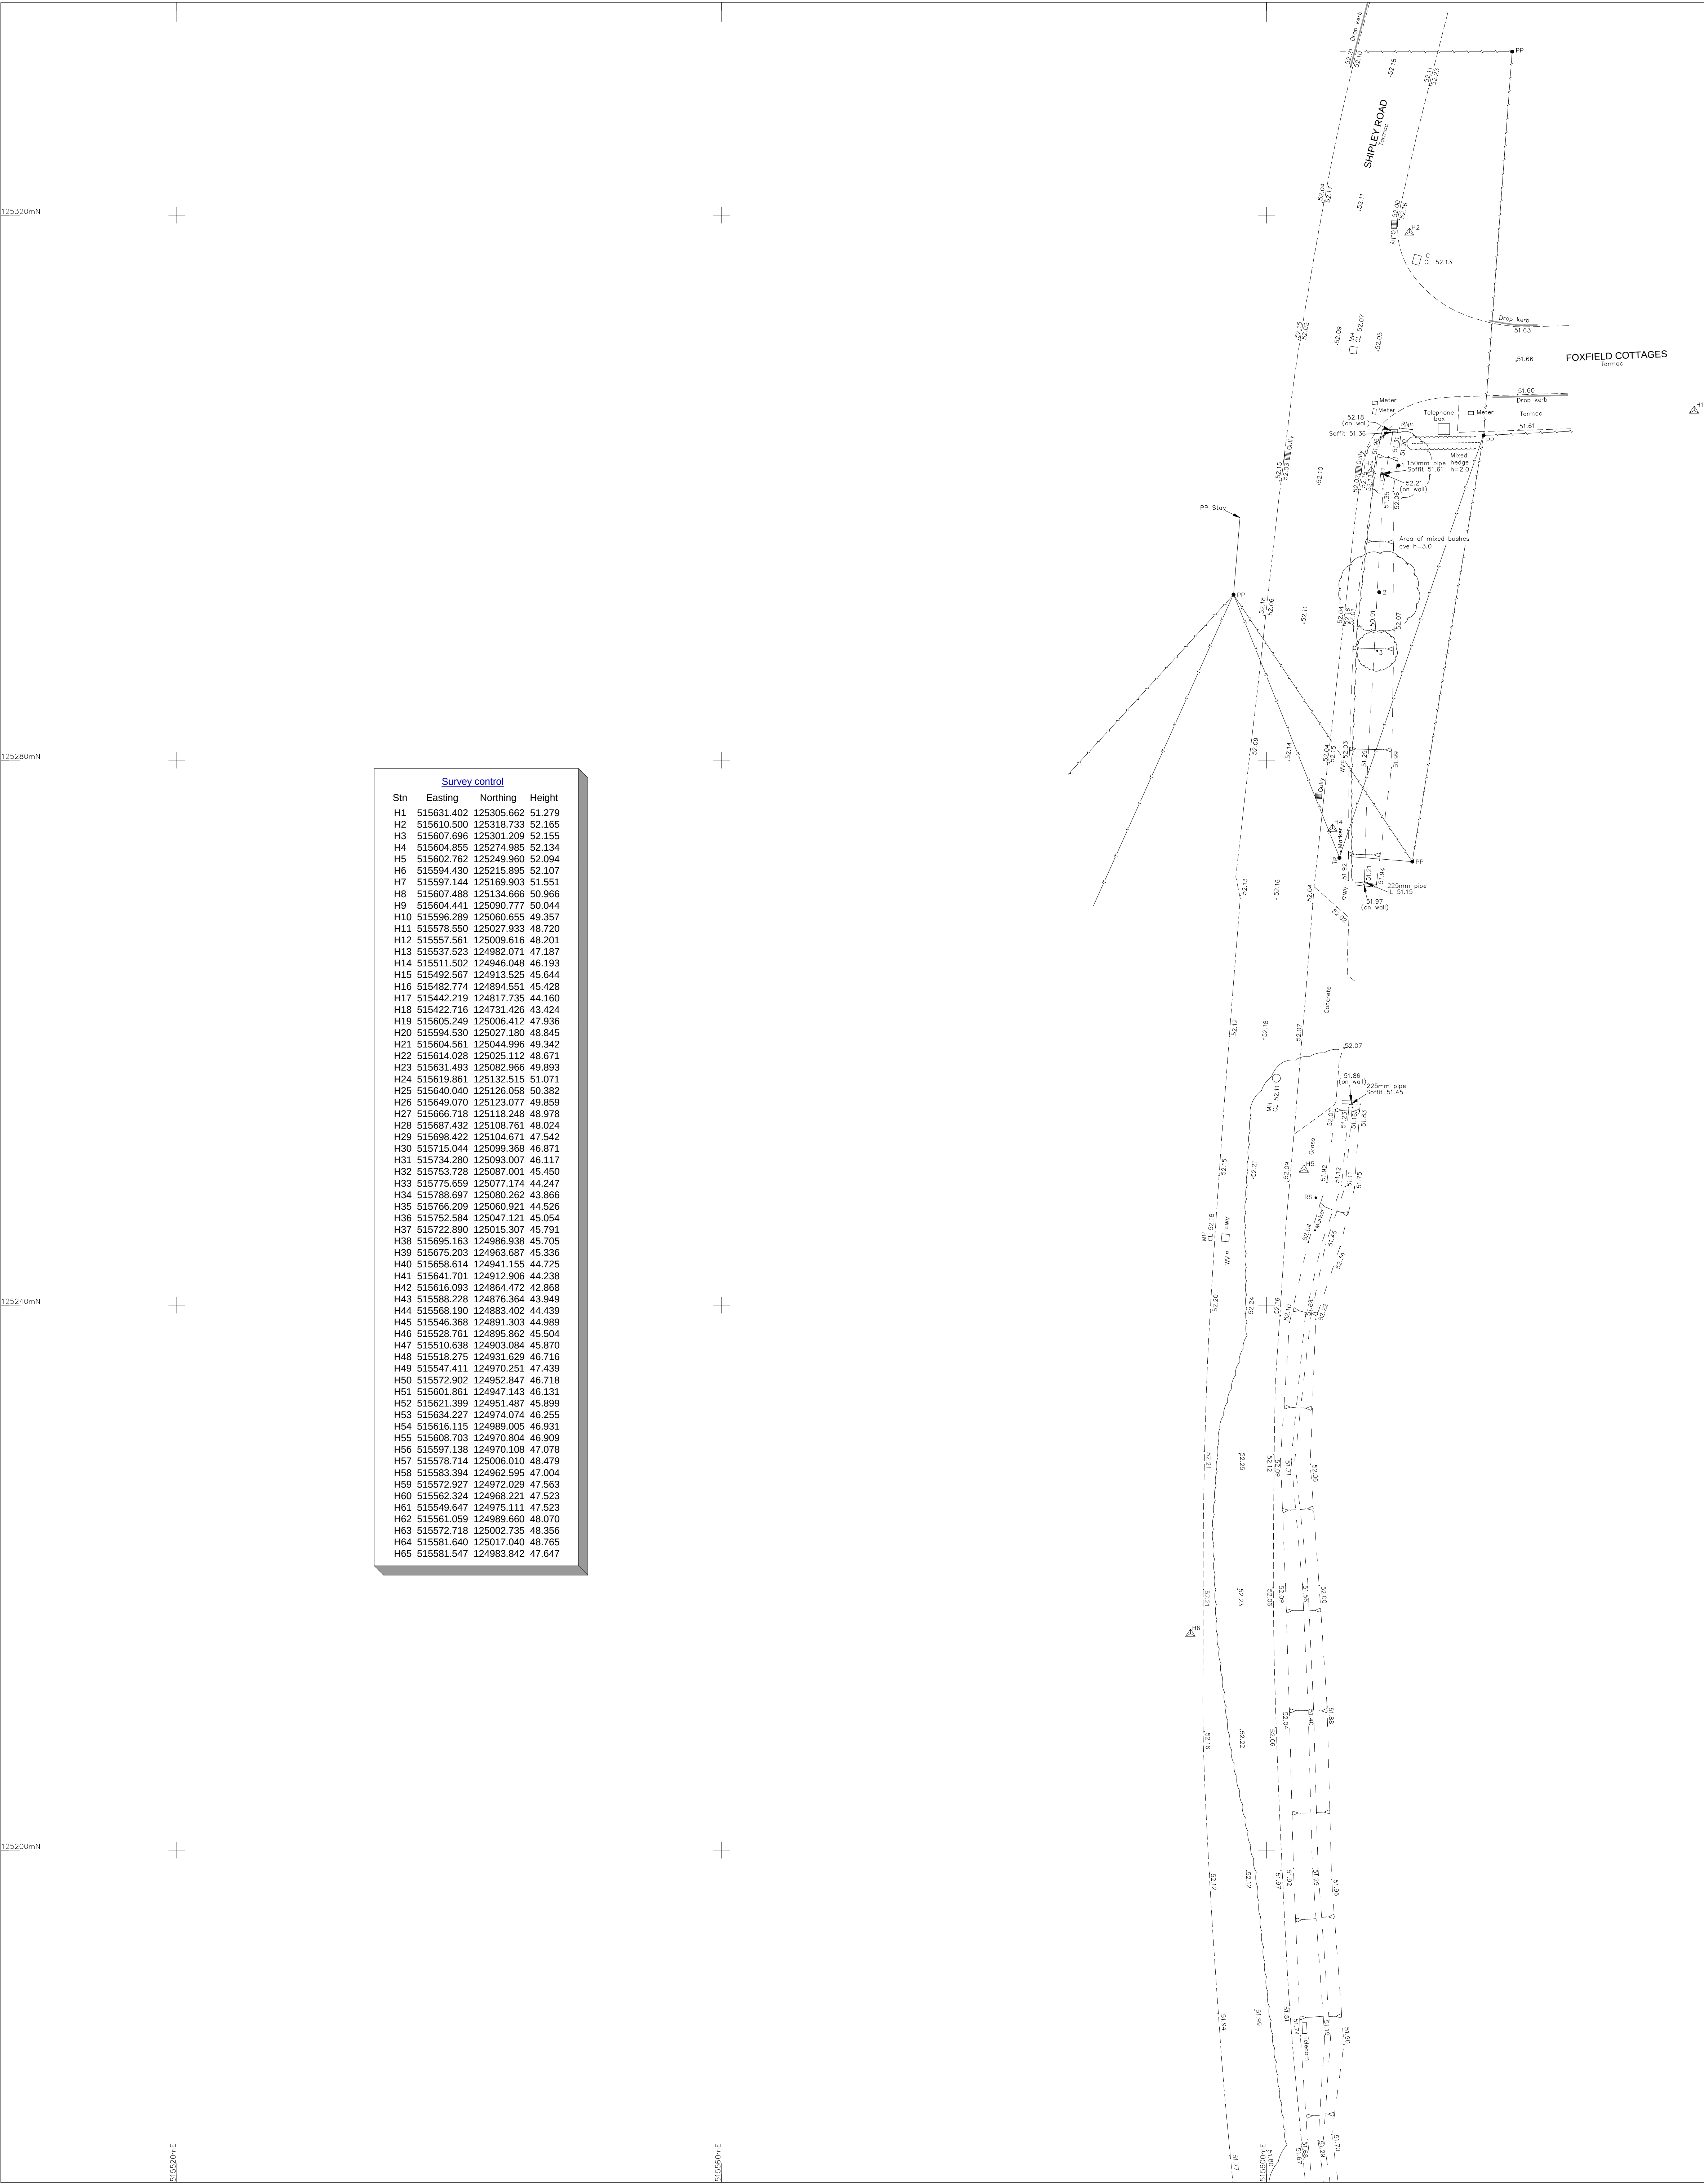

Survey control			
Stn	Easting	Northing	Height
H1	515631.402	125305.662	51.279
H2	515610.500	125318.733	52.165
H3	515607.696	125301.209	52.155
H4	515604.855	125274.985	52.134
H5	515602.762	125249.961	52.094
H6	515594.430	125215.895	52.107
HT	515597.144	125169.903	51.551
H8	515607.489	125134.666	50.969
H9	515604.441	125090.777	50.044
H10	515596.289	125060.655	49.357
H11	515578.550	125027.933	48.720
H12	515557.561	125009.616	48.201
H13	515537.523	124982.071	47.187
H14	515511.502	124946.046	46.193
H15	515492.567	124913.525	45.644
H16	515482.774	124894.551	45.428
H17	515442.219	124817.735	44.161
H18	515422.716	124731.426	43.424
H19	515605.249	125060.412	47.936
H20	515594.530	125027.180	48.945
H21	515604.561	125044.996	49.342
H22	515614.028	125025.112	48.671
H23	515631.493	125082.966	49.893
H24	515619.861	125132.515	51.071
H25	515640.040	125126.059	50.382
H26	515649.070	125123.077	49.859
H27	515666.718	125118.248	48.978
H28	515687.432	125108.761	48.024
H29	515698.422	125104.671	47.542
H30	515715.044	125099.368	46.871
H31	515734.280	125093.007	46.117
H32	515753.726	125087.001	45.460
H33	515775.659	125077.174	44.247
H34	515788.697	125080.262	43.866
H35	515766.209	125060.921	44.526
H36	515752.584	125047.121	45.054
H37	515722.890	125015.307	45.791
H38	515695.163	124986.938	45.705
H39	515675.203	124963.687	45.336
H40	515658.614	124941.155	44.725
H41	515641.701	124912.906	44.238
H42	515616.093	124864.472	42.868
H43	515588.228	124876.364	43.949
H44	515568.190	124893.402	44.439
H45	515546.368	124891.303	44.989
H46	515528.761	124895.862	45.504
H47	515510.638	124903.084	45.870
H48	515518.275	124931.629	46.716
H49	515547.411	124970.251	47.439
H50	515572.902	124952.947	46.718
H51	515601.861	124947.143	46.131
H52	515621.399	124951.487	45.899
H53	515634.227	124974.074	46.255
H54	515616.115	124889.005	46.931
H55	515608.703	124970.804	46.909
H56	515597.138	124970.108	47.078
H57	515578.714	125006.010	48.479
H58	515583.394	124962.595	47.004
H59	515572.927	124972.029	47.563
H60	515562.324	124968.221	47.523
H61	515549.647	124975.111	47.523
H62	515561.059	124969.660	48.070
H63	515572.718	125002.735	48.356
H64	515581.640	125017.040	48.765
H65	515581.547	124963.942	47.647

Tree Schedule							
1	Maple	d=0.25	h=7	123	Oak	d=0.5	h=15
2	Ash	d=0.25	h=7	124	Ash	d=0.25	h=12
3	Ash	d=0.1	h=6	125	Oak	d=0.5	h=15
4	Hawthorn	d=0.15	h=7	126	Oak	d=0.5	h=15
5	Maple	d=0.35	h=10	127	Oak	d=0.5	h=15
6	Ash	d=0.5	h=15	128	Oak	d=0.5	h=15
7	Ash	d=0.5	h=15	129	Maple	d=0.25	h=9
8	Maple	d=0.3	h=10	130	Oak	d=0.4	h=15
9	Oak	d=0.55	h=15	131	Oak	d=0.45	h=15
10	Oak	d=0.55	h=15	132	Maple	d=0.25	h=9
11	Sweet chestnut	d=0.25	h=10	133	Ash	d=0.25	h=10
12	Oak	d=0.55	h=15	134	Ash	d=0.25	h=10
13	Oak	d=0.65	h=15	135	Ash	d=0.2	h=10
14	Oak	d=0.6	h=15	136	Ash	d=0.2	h=10
15	Oak	d=0.5	h=12	137	Ash	d=0.2	h=10
16	Oak	d=0.45	h=15	138	Oak	d=0.65	h=15
17	Oak	d=0.55	h=15	139	Oak	d=0.65	h=15
18	Oak	d=0.7	h=15	140	Oak	d=0.6	h=15
19	Oak	d=0.6	h=15	141	Oak	d=0.6	h=15
20	Oak	d=0.4	h=15	142	Oak	d=0.55	h=15
21	Oak	d=0.6	h=12	143	Oak	d=0.55	h=15
22	Oak	d=0.6	h=12	144	Oak	d=0.45	h=15
23	Maple	d=0.25	h=10	145	Oak	d=0.45	h=12
24	Maple	d=0.25	h=10	146	Oak	d=0.65	h=15
25	Oak	d=0.4	h=12	147	Oak	d=0.65	h=15
26	Oak	d=0.4	h=12	148	Oak	d=0.7	h=15
27	Oak	d=0.45	h=12	149	Oak	d=0.5	h=15
28	Copper beech	d=0.35	h=12	150	Oak	d=0.5	h=15
29	Ash	d=0.15	h=9	151	Oak	d=0.5	h=15
30	Ash	d=0.15	h=9	152	Maple	d=0.25	h=9
31	Oak	d=0.45	h=12	153	Oak	d=0.55	h=15
32	Oak	d=0.45	h=12	154	Oak	d=0.65	h=15
33	Sweet chestnut	d=0.35	h=8	155	Oak	d=0.4	h=12
34	Hawthorn	d=0.15	h=7	156	Oak	d=0.6	h=15
35	Sycamore	d=0.4	h=12	157	Maple	d=0.25	h=9
36	Sycamore	d=0.5	h=12	158	Maple	d=0.25	h=9
37	Sycamore	d=0.45	h=12	159	Oak	d=0.45	h=15
38	Sweet chestnut	d=0.35	h=10	160	Oak	d=0.6	h=15
39	Sweet chestnut	d=0.35	h=10	161	Hawthorn	d=0.2	h=7
40	Unknown	d=0.1	h=7	162	Hawthorn	d=0.15	h=5
41	Sweet chestnut	d=0.35	h=10	163	Hawthorn	d=0.2	h=5
42	Unknown	d=0.2	h=8	164	Hawthorn	d=0.2	h=5
43	Cypress	d=0.15	h=5	165	Oak	d=0.5	h=12
44	Cypress	d=0.15	h=5	166	Oak	d=0.45	h=12
45	Cypress	d=0.15	h=5	167	Oak	d=0.55	h=15
46	Unknown	d=0.15	h=7	168	Oak	d=0.65	h=15
47	Ash	d=0.15	h=7	169	Oak	d=0.75	h=15
48	Ash	d=0.15	h=7	170	Fruit	d=0.3	h=6
49	Ash	d=0.2	h=10	171	Fruit	d=0.3	h=6
50	Oak	d=0.45	h=12	172	Oak	d=0.5	h=12
51	Ash	d=0.2	h=10	173	Hawthorn	d=0.25	h=7
52	Oak	d=0.45	h=12	174	Hawthorn	d=0.25	h=7
53	Oak	d=0.45	h=12	175	Unknown	d=0.35	h=10
54	Hawthorn	d=0.2	h=7	176	Oak	d=0.65	h=15
55	Oak	d=0.3	h=10	177	Oak	d=0.65	h=15
56	Oak	d=0.45	h=12	178	Hawthorn	d=0.25	h=7
57	Oak	d=0.5	h=12	179	Oak	d=0.45	h=15
58	Oak	d=0.45	h=12	180	Oak	d=0.45	h=15
59	Hawthorn	d=0.2	h=7	181	Oak	d=0.6	h=15
60	Ash	d=0.2	h=10	182	Oak	d=0.6	h=15
61	Hazel	multibole	h=6	183	Oak	d=0.45	h=15
62	Ash	d=0.15	h=8	184	Oak	d=0.6	h=15
63	Cypress	d=0.25	h=10	185	Oak	d=0.5	h=15
64	Cypress	d=0.25	h=10	186	Oak	d=0.75	h=15
65	Cypress	d=0.15	h=7	187	Oak	d=0.6	h=15
66	Cypress	d=0.2	h=10	188	Oak	d=0.6	h=12
67	Cypress	d=0.15	h=10	189	Oak	d=0.55	h=15
68	Cypress	d=0.25	h=10	190	Oak	d=0.6	h=15
69	Oak	d=0.6	h=15	191	Oak	d=0.7	h=15
70	Hawthorn	d=0.2	h=7	192	Unknown	d=0.9	h=9
71	Hawthorn	d=0.2	h=7	193	Oak	d=0.75	h=15
72	Hawthorn	d=0.2	h=7	194	Oak	d=0.2	h=10
73	Oak	d=0.55	h=15	195	Unknown	d=0.2	h=9
74	Oak	d=0.65	h=15	196	Sycamore	d=0.3	h=11
75	Oak	d=0.6	h=15	197	Cypress	d=0.1	h=7
76	Oak	d=0.6	h=15	198	Cypress	d=0.1	h=7
77	Ash	d=0.2	h=10	199	Cypress	d=0.1	h=7
78	Hawthorn	d=0.2	h=7	200	Cypress	d=0.1	h=7
79	Oak	d=0.6	h=15	201	Cypress	d=0.1	h=7
80	Ash	d=0.15	h=8	202	Cypress	d=0.1	h=7
81	Ash	d=0.15	h=8	203	Cypress	d=0.1	h=7
82	Oak	d=0.17	h=15	204	Cypress	d=0.1	h=7
83	Oak	d=0.6	h=15	205	Eucalyptus	d=0.15	h=12
84	Oak	d=0.45	h=15	206	Eucalyptus	d=0.3	h=12
85	Oak	d=0.45	h=15	207	Eucalyptus	d=0.5	h=15
86	Hawthorn	d=0.15	h=6	208	Fruit	d=0.45	h=8
87	Hawthorn	d=0.15	h=6	209	Oak	d=0.75	h=15
88	Hawthorn	d=0.15	h=6	210	Cypress	d=0.45	h=10
89	Oak	d=0.5	h=15	211	Pine	d=0.45	h=12
90	Oak	d=0.55	h=15	212	Maple	d=0.2	h=8
91	Oak	d=0.5	h=15	213	Maple	d=0.2	h=8
92	Oak	d=0.5	h=15	214	Sweet chestnut	d=0.2	h=10
93	Oak	d=0.45	h=15	215	Maple	d=0.2	h=8
94	Oak	d=0.65	h=15	216	Maple	d=0.2	h=8
95	Oak	d=0.65	h=15	217	Maple	d=0.2	h=8
96	Oak	d=0.75	h=15	218	Sweet chestnut	d=0.2	h=10
97	Unknown	d=0.2	h=9	219	Sweet chestnut	d=0.15	h=8
98	Oak	d=0.75	h=15	220	Maple	d=0.15	h=8
99	Oak	d=0.65	h=15	221	Maple	d=0.15	h=8
100	Oak	d=0.45	h=15	222	Maple	d=0.15	h=8
101	Oak	d=0.55	h=15	223	Maple	d=0.15	h=8
102	Oak	d=0.3	h=10	224	Maple	d=0.15	h=8
103	Oak	d=0.3	h=10	225	Maple	d=0.2	h=9
104	Oak	d=0.35	h=10	226	Maple	d=0.15	h=7
105	Oak	d=0.65	h=15	227	Maple	d=0.15	h=7
106	Oak	d=0.25	h=10	228	Maple	d=0.15	h=7
107	Oak	d=0.25	h=10	229	Maple	d=0.25	h=8
108	Oak	d=0.25	h=10	230	Fruit	d=0.25	h=8
109	Ash	d=0.3	h=12	231	Ash	d=0.35	h=12
110	Ash	d=0.3	h=12	232	Pine	d=0.25	h=9
111	Ash	d=0.3	h=12	233	Copper beech	d=0.25	h=9
112	Ash	d=0.25	h=10	234	Silver birch	d=0.2	h=5
113	Ash	d=0.3	h=12	235	Cypress	d=0.25	h=6
114	Ash	d=0.3	h=12	236	Cypress	d=0.1	h=5
115	Oak	d=0.5	h=15	237	Fruit	d=0.4	h=4
116	Oak	d=0.15	h=15	238	Eucalyptus	d=0.6	h=15
117	Oak	d=0.5	h=15	239	Oak	d=1.3	h=15
118	Maple	d=0.2	h=9	240	Ash	d=0.1	h=3
119	Maple	d=0.2	h=9	241	Cherry	d=0.1	h=3
120	Maple	d=0.2	h=9	242	Ash	d=0.45	h=15
121	Maple	d=0.2	h=9	243	Ash	d=0.45	h=15
122	Maple	d=0.2	h=9	244	Ash	d=0.45	h=15
				245	Fruit	d=0.45	h=6

Copyright 2019 Hook Survey Partnership

The copyright of these files shall remain vested with Hook Survey Partnership who will grant an irrevocable licence to any third party who pays the fees set out in the Hook Survey Partnership Terms and Conditions of Use. No third party may use the files for any purpose other than that for which they were supplied without the prior written consent of Hook Survey Partnership.

Hook Survey Legend

Hedge Undergrowth Tree Bush Building Glass Building Open Building

Telephone line Power line Banking Contour line 6.4 Survey Station Gate Level

Ordnance Survey Benchmark

Foul Drainage Storm Drainage


Abbreviations

Animal Set Air Valve Bonhole Bus Stop Cover Level Earth Rod Electricity Pole Fire Hydrant Inspection Cover Invert Level Lamp Post Manhole Marker Name Plate Power Pole Rain water Pipe Road Sign Rodding Eye Reinforced Steel Joint Soil Vent Pipe Stop Valve Survey Station Telegraph Pole Tree Stump Trial Hole Unusable To Lift Vent Pipe Water Valve

Sett AV BH BS CL ER EP FH IC IL LP MH MK RNP PP RWP RS RE RSJ SVP SV STN TP STump TH


©Copyright 2018 Hook Survey Partnership
The Copyright of these Plans and other material contained herein is the property of Hook Survey Partnership who will grant an
exclusive licence to the Client for the use of these Plans for the purposes specified in the Brief. The Client will indemnify and hold the Company
harmless from and against all claims, damages, costs and expenses (including reasonable legal fees) which may be made against the Company
by any third party in connection with the use of these Plans for the purposes specified in the Brief.

Hook Survey Legend

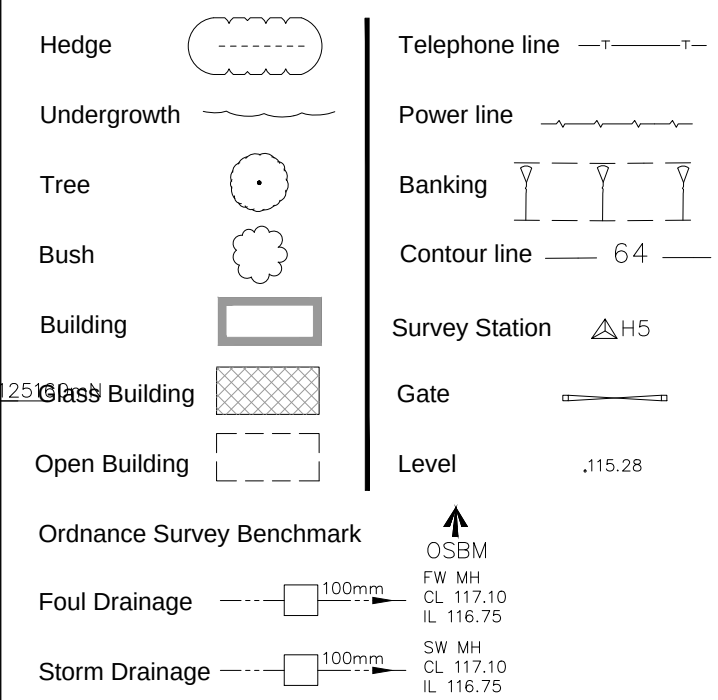

Abbreviations


Animal Sett	Sett
Air Valve	AV
Borehole	BH
Bus Stop	BS
Cover Level	CL
Earth Rod	ER
Electricity Pole	EP
Fire Hydrant	FH
Inspection Cover	IC
Invert Level	IL
Lamp Post	LP
Mainhole	MH
Marker	MK
Name Plate	RNP
Power Pole	PP
Rain Water Pipe	RWP
Road Sign	RS
Roding Eye	RE
Reinforced Steel Joint	RSJ
Soil Vent Pipe	SV
Stop Valve	SV
Survey Station	STN
Telegraph Pole	TP
Tree Stump	TS
Trial Hole	TH
Unable To Lift	UTL
Vent Pipe	VP
Water Valve	WV

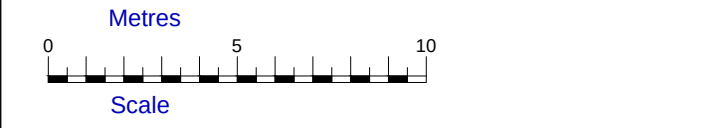


All trees are identified where possible.
Species, named, height and girth are
indicative only.

Drainage has been surveyed where found,
and traced where possible.

Eaves and ridge heights of surrounding buildings
have been surveyed where possible.

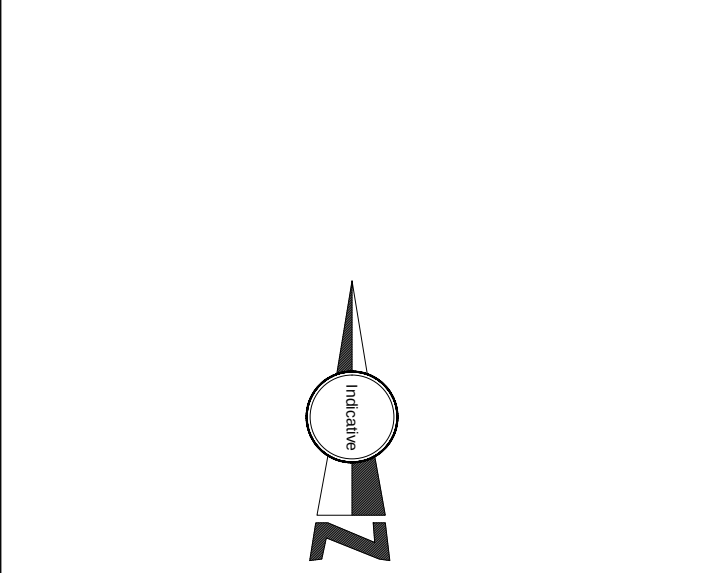

Sheet Layout

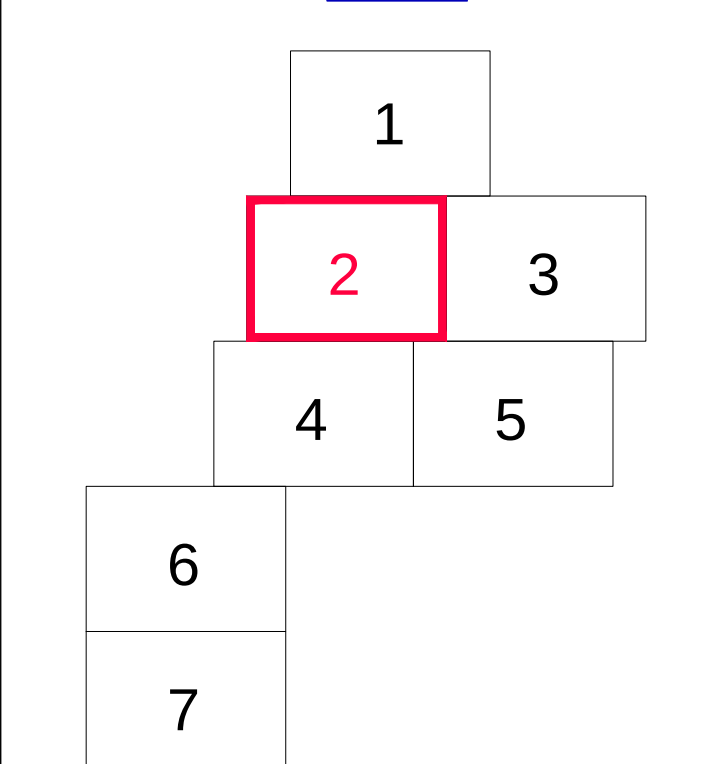

HOOK SURVEY PARTNERSHIP

Land & Building Surveyors
www.hooksurvey.com

Project:
Woodfords, Shipley Road,
Southwater, RH13 9BG

Client:
Reside Developments Ltd

Drawing title:
Topographical Survey

Job No.: S19/7188
Dwg No.: S19/7188/02
Revision:
Scale: 1:200
Date: July 2019
Drawn by: D.S.

Grid & Levels related to:
Ordnance Survey (OSGB36) coordinate system and level data
defined by Geoid model OSTN15, based around 2 survey stations
H1 & H2 with a scale factor of 1.00000

Head Office
Units 2, Spireway Farm
Orchard Way
Dartford, Kent
DA2 7ER
Email: mail@hooksurvey.com
Tel: 01322 277221

Midlands Office
42 Harrison Avenue
Shipston-on-Stour
Warwickshire
CV36 4HS
Email: midlands@hooksurvey.com
Tel: 01606 523118

www.hooksurvey.com


Tree Schedule

1	Maple	d=0.25	h=7	123	Oak	d=0.5	h=15
2	Ash	d=0.25	h=7	124	Ash	d=0.25	h=12
3	Ash	d=0.1	h=5	125	Oak	d=0.5	h=15
4	Hawthorn	d=0.15	h=7	126	Oak	d=0.5	h=15
5	Maple	d=0.35	h=10	127	Oak	d=0.5	h=15
6	Ash	d=0.5	h=15	128	Oak	d=0.5	h=15
7	Ash	d=0.5	h=15	129	Maple	d=0.25	h=9
8	Maple	d=0.3	h=10	130	Oak	d=0.4	h=15
9	Oak	d=0.55	h=15	131	Oak	d=0.45	h=15
10	Oak	d=0.55	h=15	132	Maple	h=9	
11	Sweet chestnut	d=0.25	h=10	133	Ash	d=0.25	h=10
12	Oak	d=0.55	h=15	134	Ash	d=0.25	h=10
13	Oak	d=0.65	h=15	135	Ash	d=0.2	h=10
14	Oak	d=0.6	h=15	136	Ash	d=0.2	h=10
15	Oak	d=0.5	h=15	137	Ash	d=0.2	h=10
16	Oak	d=0.45	h=15	138	Oak	d=0.65	h=15
17	Oak	d=0.55	h=15	139	Oak	d=0.65	h=15
18	Oak	d=0.7	h=15	140	Oak	d=0.6	h=15
19	Oak	d=0.6	h=15	141	Oak	d=0.6	h=15
20	Oak	d=0.4	h=15	142	Oak	d=0.55	h=15
21	Oak	d=0.6	h=12	143	Oak	d=0.55	h=15
22	Oak	d=0.6	h=12	144	Oak	d=0.45	h=15
23	Maple	d=0.25	h=10	145	Oak	d=0.45	h=12
24	Maple	d=0.25	h=10	146	Oak	d=0.65	h=15
25	Oak	d=0.4	h=12	147	Oak	d=0.65	h=15
26	Oak	d=0.4	h=12	148	Oak	d=0.7	h=15
27	Oak	d=0.45	h=12	149	Oak	d=0.65	h=15
28	Copper beech	d=0.35	h=12	150	Oak	d=0.5	h=15
29	Ash	d=0.15	h=9	151	Oak	d=0.5	h=15
30	Ash	d=0.15	h=9	152	Maple	d=0.25	h=9
31	Oak	d=0.45	h=12	153	Oak	d=0.55	h=15
32	Oak	d=0.45	h=12	154	Oak	d=0.65	h=15
33	Sweet chestnut	d=0.35	h=8	155	Oak	d=0.4	h=12
34	Hawthorn	d=0.15	h=7	156	Oak	d=0.6	h=15
35	Sycamore	d=0.4	h=12	157	Maple	d=0.25	h=9
36	Sycamore	d=0.5	h=12	158	Maple	d=0.25	h=9
37	Sycamore	d=0.5	h=12	159	Oak	d=0.45	h=15
38	Sweet chestnut	d=0.35	h=10	160	Oak	d=0.6	h=15
39	Sweet chestnut	d=0.35	h=10	161	Hawthorn	d=0.7	h=15
40	Unknown	d=0.1	h=7	162	Hawthorn	d=0.15	h=5
41	Sweet chestnut	d=0.35	h=10	163	Hawthorn	d=0.2	h=5
42	Unknown	d=0.2	h=8	164	Hawthorn	d=0.2	h=5
43	Cypress	d=0.15	h=5	165	Oak	d=0.5	h=12
44	Cypress	d=0.15	h=5	166	Oak	d=0.5	h=12
45	Cypress	d=0.15	h=5	167	Oak	d=0.55	h=15
46	Unknown	d=0.15	h=7	168	Oak	d=0.65	h=15
47	Ash	d=0.15	h=7	169	Oak	d=0.75	h=15
48	Ash	d=0.15	h=7	170	Fruit	d=0.3	h=6
49	Ash	d=0.15	h=7	171	Fruit	d=0.6	h=6
50	Oak	d=0.45	h=12	172	Oak	d=0.5	h=12
51	Ash	d=0.2	h=10	173	Hawthorn	d=0.25	h=7
52	Oak	d=0.45	h=12	174	Hawthorn	d=0.25	h=7
53	Oak	d=0.45	h=12	175	Unknown	d=0.35	h=10
54	Hawthorn	d=0.2	h=7	176	Oak	d=0.65	h=15
55	Ash	d=0.3	h=10	177	Oak	d=0.65	h=15
56	Oak	d=0.5	h=12	178	Hawthorn	d=0.65	h=15
57	Oak	d=0.5	h=12	179	Oak	d=0.45	h=15
58	Oak	d=0.45	h=12	180	Oak	d=0.45	h=15
59	Hawthorn	d=0.2	h=7	181	Oak	d=0.6	h=15
60	Ash	d=0.2	h=10	182	Oak	d=0.6	h=15
61	Hazel	d=0.6	h=15	183	Oak	d=0.45	h=15
62	Ash	d=0.15	h=8	184	Oak	d=0.6	h=15
63	Cypress	d=0.25	h=10	185	Oak	d=0.5	h=15
64	Cypress	d=0.15	h=10	186	Oak	d=0.75	h=15
65	Cypress	d=0.15	h=10	187	Oak	d=0.6	h=15
66	Cypress	d=0.15	h=10	188	Oak	d=0.6	h=15
67	Cypress	d=0.15	h=10	189	Oak	d=0.55	h=15
68	Cypress	d=0.15	h=10	190	Oak	d=0.55	h=15
69	Oak	d=0.6	h=15	191	Oak	d=0.7	h=15
70	Hawthorn	d=0.2	h=7	192	Unknown	d=0.2	h=9
71	Hawthorn	d=0.2	h=7	193	Oak	d=0.75	h=15
72	Hawthorn	d=0.2	h=7	194	Oak	d=0.2	h=10
73	Oak	d=0.55	h=15	195	Unknown	d=0.2	h=9
74	Oak	d=0.65	h=15	196	Sycamore	d=0.3	h=11
75	Oak	d=0.6	h=15	197	Cypress	d=0.1	h=7
76	Oak	d=0.6	h=15	198	Cypress	d=0.1	h=7
77	Ash	d=0.2	h=10	199	Cypress	d=0.1	h=7
78	Hawthorn	d=0.2	h=7	200	Cypress	d=0.1	h=7
79	Oak	d=0.6	h=15	201	Cypress	d=0.1	h=7
80	Ash	d=0.15	h=8	202	Cypress	d=0.1	h=7
81	Ash	d=0.15	h=8	203	Cypress	d=0.1	h=7
82	Oak	d=0.7	h=15	204	Cypress	d=0.1	h=7
83	Oak	d=0.6	h=15	205	Eucalyptus	d=1.2	h=12
84	Oak	d=0.45	h=15	206	Eucalyptus	d=0.3	h=12
85	Oak	d=0.45	h=15	207	Eucalyptus	d=0.5	h=15
86	Hawthorn	d=0.15	h=6	208	Fruit	d=0.45	h=8
87	Hawthorn	d=0.15	h=6	209	Oak	d=0.75	h=15
88	Hawthorn	d=0.15	h=6	210	Cypress	d=0.45	h=10
89	Oak	d=0.5	h=15	211	Pine	d=0.45	h=12
90	Oak	d=0.55	h=15	212	Cypress	d=0.2	h=8
91	Oak	d=0.5	h=15	213	Maple	d=0.2	h=8
92	Oak	d=0.5	h=15	214	Sweet chestnut	d=0.2	h=10
93	Oak	d=0.45	h=15	215	Maple	d=0.2	h=8
94	Oak	d=0.65	h=15	216	Maple	d=0.2	h=8
95	Oak	d=0.65	h=15	217	Maple	d=0.2	h=8
96	Oak	d=0.75	h=15	218	Sweet chestnut	d=0.2	h=10
97	Unknown	d=0.2	h=9	219	Sweet chestnut	d=0.15	h=8
98	Oak	d=0.75	h=15	220	Maple	d=0.15	h=8
99	Oak	d=0.65	h=15	221	Maple	d=0.15	h=8
100	Oak	d=0.45	h=15	222	Maple	d=0.15	h=8
101	Oak	d=0.55	h=15	223	Maple	d=0.15	h=8
102	Oak	d=0.3	h=10	224	Maple	d=0.15	h=8
103	Oak	d=0.3	h=10	225	Maple	d=0.2	h=9
104	Oak	d=0.35	h=10	226	Maple	d=0.15	h=7
105	Oak	d=0.65	h=15	227	Maple	d=0.15	h=7
106	Oak	d=0.25	h=10	228	Maple	d=0.15	h=7
107	Oak	d=0.25	h=10	229	Maple	d=0.25	h=8
108	Oak	d=0.25	h=10	230	Fruit	d=0.25	h=8
109	Ash	d=0.3	h=12	231	Ash	d=0.35	h=12
110	Ash	d=0.3	h=12	232	Pine	d=0.25	h=9
111	Ash	d=0.3	h=12	233	Copper beech	d=0.25	h=8
112	Ash	d=0.25	h=10	234	Silver birch	d=0.2	h=5
113	Ash	d=0.3	h=12	235	Cypress	d=0.25	h=6
114	Ash	d=0.3	h=12	236	Cypress	d=0.1	h=5
115	Oak	d=0.4	h=15	237	Fruit	d=0.4	h=4
116	Oak	d=0.6	h=15	238	Eucalyptus	d=0.6	h=15
117	Oak	d=0.5	h=15	239	Oak	d=0.5	h=15
118	Maple	d=0.2	h=9	240	Ash	d=0.3	h=12
119	Maple	d=0.2	h=9	241	Cherry	d=0.1	h=3
120	Maple	d=0.2	h=9	242	Ash	d=0.45	h=15
121	Maple	d=0.2	h=9	243	Ash	d=0.45	h=15
122	Maple	d=0.2	h=9	244	Ash	d=0.45	h=15
				245	Fruit	d=0.45	h=6

Survey control

Stn	Easting	Northing	Height
H1	515631.402	125305.662	51.279
H2	515610.500	125318.733	52.165
H3	515607.896	125301.209	52.155
H4	515604.855	125274.985	52.134
H5	515602.782	125249.960	52.094
H6	515604.430	125215.895	52.107
H7	515597.144	125169.903	51.551
H8	515607.488	125134.666	50.966
H9	515604.441	125090.777	50.044
H10	515596.289	125060.655	49.357
H11	515578.550	125027.933	48.720
H12	515557.361	125009.616	48.201
H13	515537.523	124982.071	47.187
H14	515511.502	124946.048	46.193
H15	515492.967	124913.525	45.644
H16	515482.774	124894.551	45.128
H17	515442.219	124817.735	44.160
H18	515422.716	124731.426	43.424
H19	515605.249	125006.412	47.936
H20	515604.530	125027.180	48.845
H21	515604.561	125044.996	49.342
H22	515614.028	125025.112	48.671
H23	515631.493	125082.966	49.893
H24	515619.861	125132.515	51.071
H25	515640.040	125126.058	50.382
H26	515649.970	125123.077	49.859
H27	515666.713	125118.248	48.975
H28	515687.432	125108.761	48.024
H29	515698.422	125104.671	47.542
H30	515715.044	125099.368	46.871
H31	515734.280	125093.007	46.117
H32	515753.728	125087.001	45.450
H33	515775.659	125077.174	44.247
H34	515788.697	125080.262	43.866
H35	515766.209	125060.921	44.526
H36	515752.584	125047.121	45.054
H37	515722.890	125015.307	45.791
H38	515695.183	124986.938	45.705
H39	515675.203	124963.687	45.336
H40	515658.614	124946.048	45.128
H41	515641.701	124913.525	44.288
H42	515619.903	124884.472	43.668
H43	515602.782	124859.447	43.288
H44	515568.190	124835.402	44.349
H45	515566.348	124809.304	43.989
H46	515544.967	124784.279	43.689
H47	515510.638	124903.084	45.870
H48	515518.275	124943.067	47.116
H49	515526.399	124973.045	48.389
H50	515526.002	124952.847	46.718
H51	515601.861	124947.143	46.131
H52	515599.399	124947.045	46.089
H53	515634.222	124974.045	48.385
H54	515614.125	124989.005	46.931
H55	515608.703	124970.804	46.909
H56	515608.703	124970.804	46.909
H57	515674.714	125006.010	48.479
H58	515663.394	124962.595	47.004
H59	515663.394	124962.595	47.004
H60	515582.324	124968.221	47.523
H61	515549.647	124975.111	47.523
H62	515549.647	124975.111	47.523
H63	515549.647	124975.111	47.523
H64	515581.640	125017.840	48.765
H65	515581.640	124983.842	47.642

325160mN

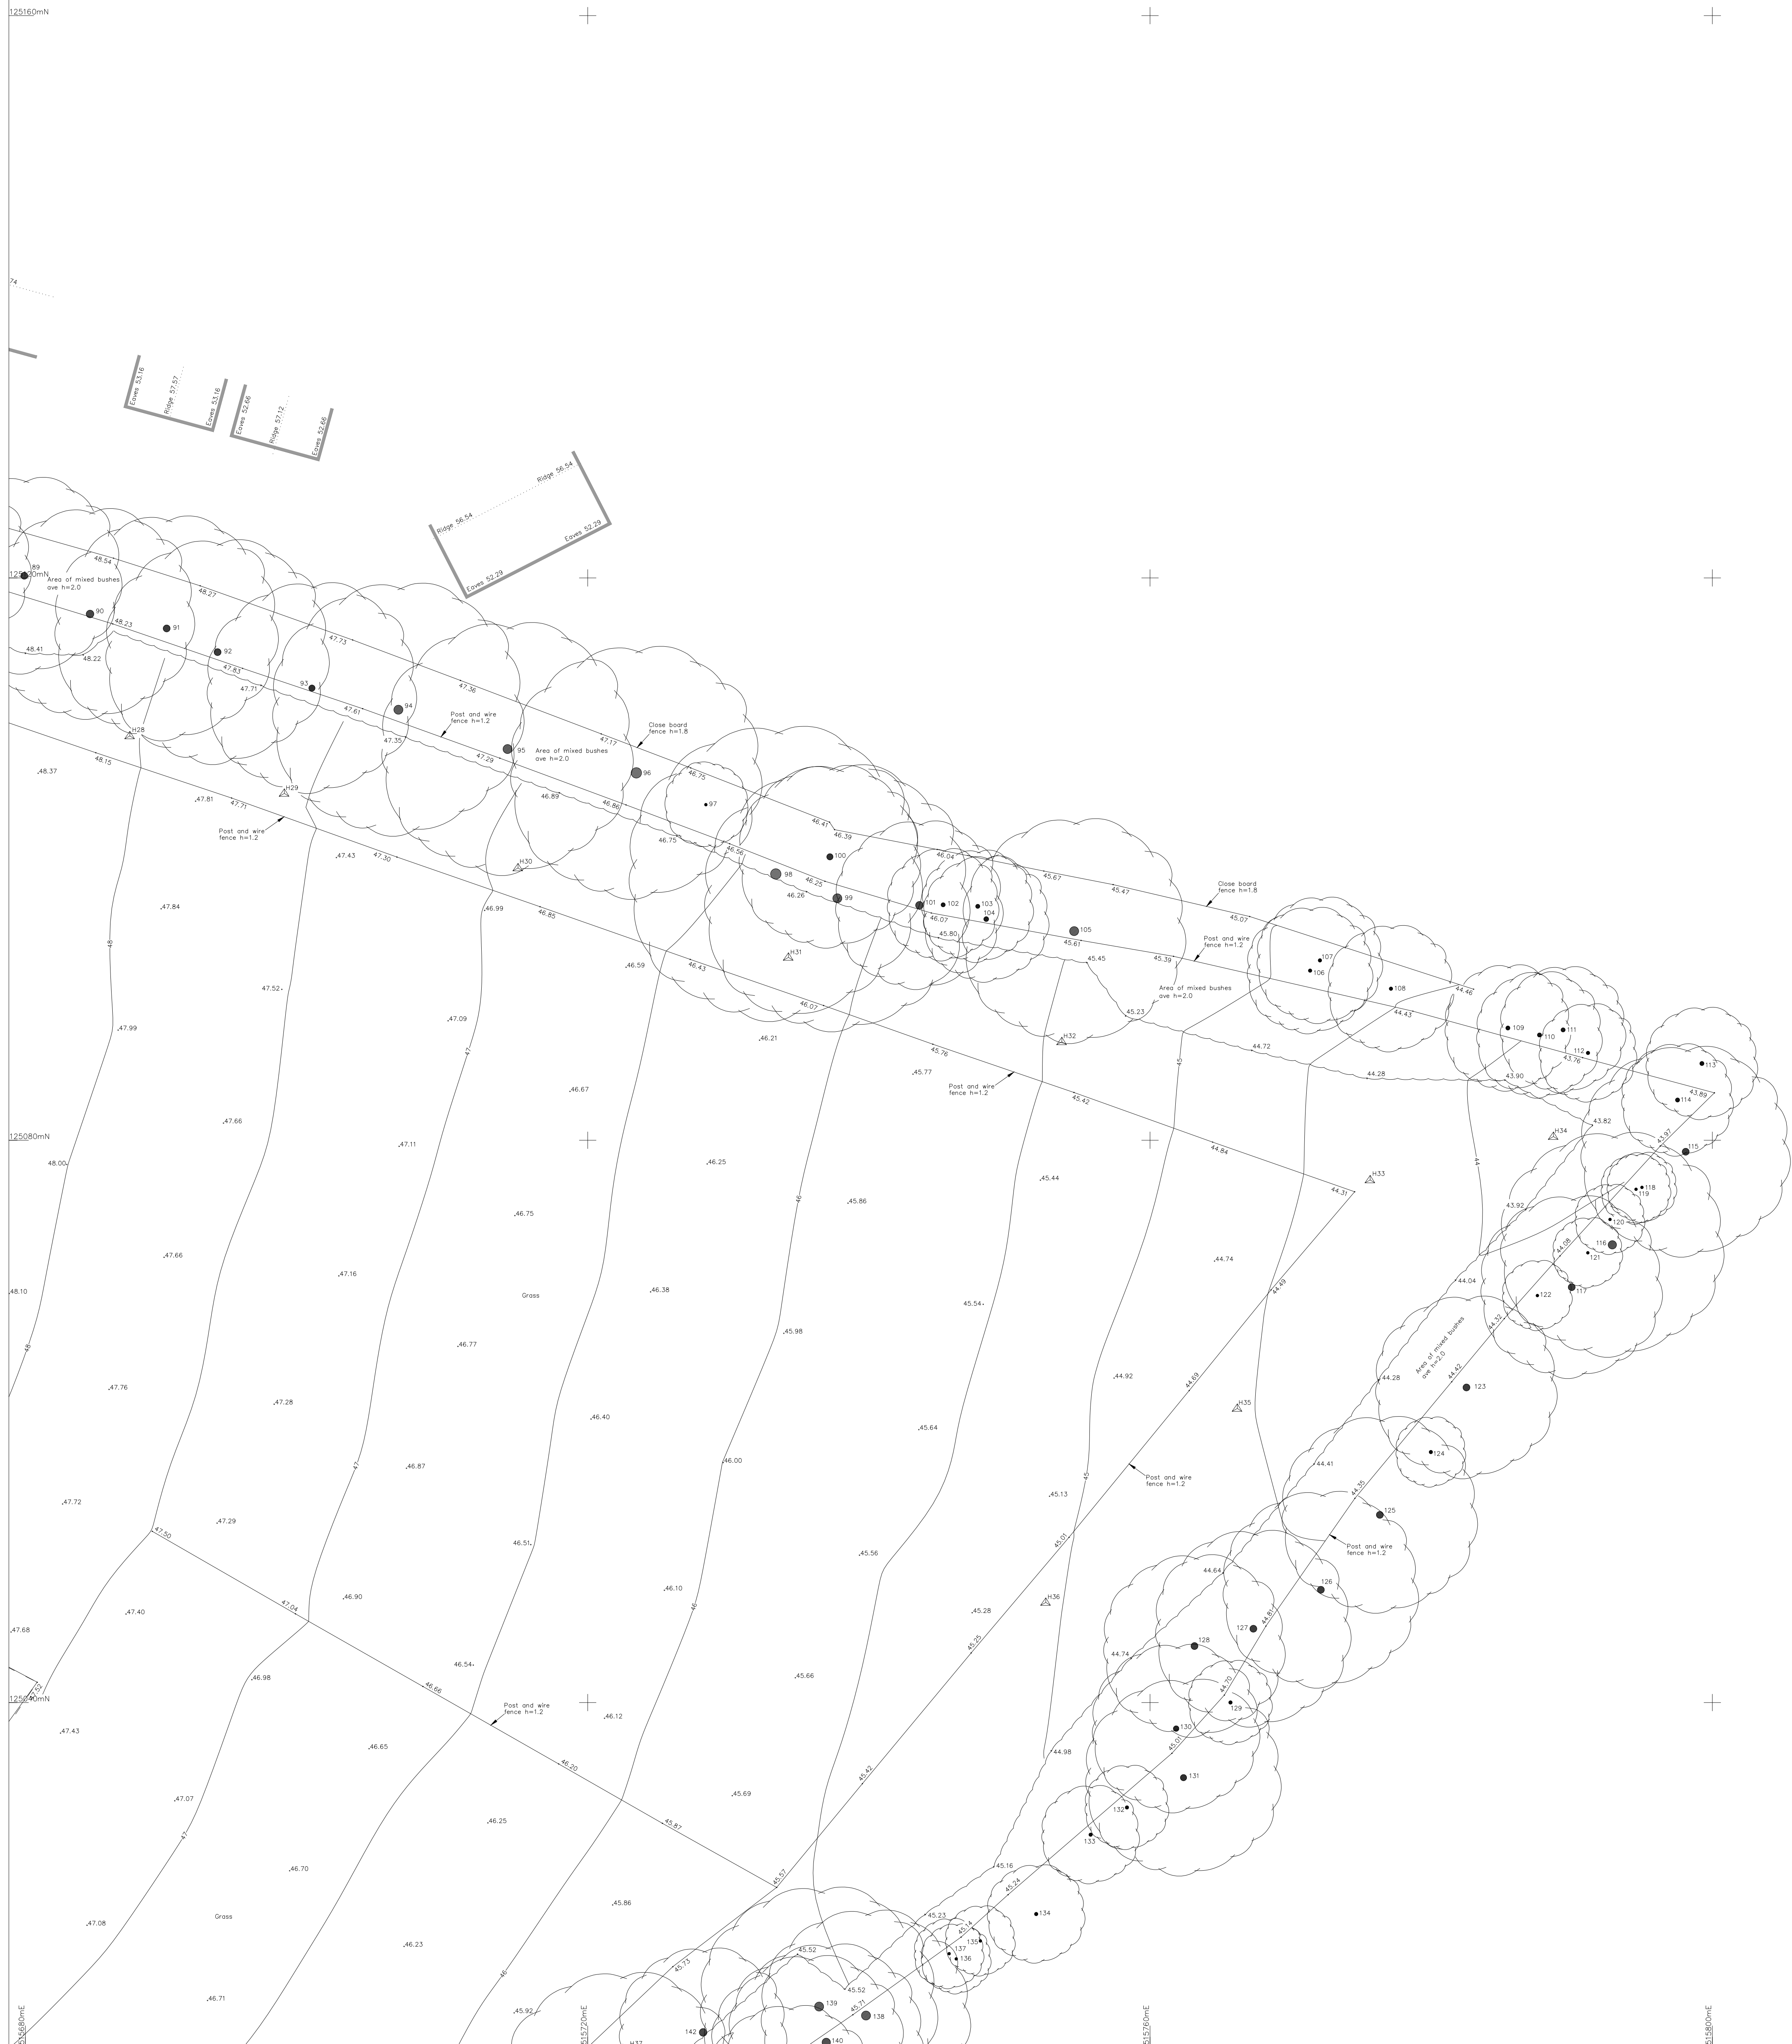

Survey control

Stn	Easting	Northing	Height
H1	515631.402	125306.662	51.279
H2	515610.500	125318.733	52.165
H3	515607.696	125301.209	52.155
H4	515604.855	125274.985	52.134
H5	515602.762	125240.960	52.094
H6	515594.430	125215.895	52.107
H7	515597.144	125169.903	51.551
H8	515607.486	125134.666	50.966
H9	515604.441	125090.777	50.044
H10	515596.289	125060.655	49.357
H11	515578.550	125027.853	48.700
H12	515557.561	125009.616	48.201
H13	515537.523	124982.071	47.187
H14	515511.502	124946.048	46.193
H15	515492.567	124913.525	45.644
H16	515482.774	124894.551	45.428
H17	515442.210	124817.735	44.160
H18	515422.716	124731.426	43.424
H19	515605.249	125006.412	47.936
H20	515594.530	125027.180	48.845
H21	515604.561	125044.996	49.342
H22	515614.028	125025.112	48.671
H23	515631.493	125062.966	49.893
H24	515619.861	125132.515	51.071
H25	515640.040	125126.058	50.382
H26	515640.070	125133.077	48.859
H27	515666.718	125118.248	48.978
H28	515687.432	125106.761	48.024
H29	515696.422	125104.671	47.542
H30	515715.044	125099.368	46.871
H31	515734.280	125093.007	46.117
H32	515753.728	125087.001	45.450
H33	515775.659	125077.174	44.247
H34	515788.697	125080.262	43.866
H35	515766.209	125060.921	44.526
H36	515752.584	125047.121	45.054
H37	515722.890	125015.307	45.791
H38	515695.163	124986.938	45.705
H39	515675.203	124963.687	45.336
H40	515658.614	124941.155	44.725
H41	515641.701	124912.266	44.238
H42	515616.093	124864.472	42.868
H43	515588.228	124876.364	43.949
H44	515560.190	124863.402	44.439
H45	515546.368	124891.303	44.989
H46	515528.761	124895.862	45.504
H47	515510.638	124903.084	45.670
H48	515518.275	124931.629	46.716
H49	515547.411	124970.251	47.439
H50	515572.902	124952.947	46.718
H51	515601.861	124947.143	46.131
H52	515621.399	124951.487	45.899
H53	515634.227	124974.074	46.255
H54	515616.115	124989.005	46.931
H55	515608.703	124970.804	46.909
H56	515597.138	124970.108	47.078
H57	515578.714	125006.010	48.479
H58	515583.394	124962.595	47.004
H59	515572.927	124972.029	47.563
H60	515562.324	124968.221	47.523
H61	515549.647	124975.111	47.523
H62	515561.059	124966.660	48.070
H63	515572.718	125002.735	48.356
H64	515581.640	125017.040	48.765
H65	515581.547	124963.842	47.547

Tree Schedule

1	Maple	d=0.25	h=7	123	Oak	d=0.5	h=15
2	Ash	d=0.25	h=7	124	Ash	d=0.5	h=12
3	Ash	d=0.1	h=6	125	Oak	d=0.5	h=15
4	Hawthorn	d=0.15	h=7	126	Oak	d=0.5	h=15
5	Maple	d=0.35	h=10	127	Oak	d=0.5	h=15
6	Ash	d=0.5	h=15	128	Oak	d=0.5	h=15
7	Ash	d=0.5	h=15	129	Maple	d=0.25	h=9
8	Maple	d=0.3	h=10	130	Oak	d=0.4	h=15
9	Oak	d=0.55	h=15	131	Oak	d=0.45	h=15
10	Oak	d=0.55	h=15	132	Maple	d=0.25	h=9
11	Sweet chestnut	d=0.25	h=10	133	Ash	d=0.5	h=10
12	Oak	d=0.55	h=15	134	Ash	d=0.25	h=10
13	Oak	d=0.65	h=15	135	Ash	d=0.2	h=10
14	Oak	d=0.6	h=15	136	Ash	d=0.2	h=10
15	Oak	d=0.5	h=12	137	Ash	d=0.1	h=10
16	Oak	d=0.45	h=15	138	Oak	d=0.65	h=15
17	Oak	d=0.55	h=15	139	Oak	d=0.65	h=15
18	Oak	d=0.7	h=15	140	Oak	d=0.6	h=15
19	Oak	d=0.6	h=15	141	Oak	d=0.6	h=15
20	Oak	d=0.4	h=15	142	Oak	d=0.55	h=15
21	Oak	d=0.6	h=12	143	Oak	d=0.55	h=15
22	Oak	d=0.6	h=12	144	Oak	d=0.45	h=15
23	Maple	d=0.25	h=10	145	Oak	d=0.45	h=12
24	Maple	d=0.25	h=10	146	Oak	d=0.65	h=15
25	Oak	d=0.4	h=12	147	Oak	d=0.65	h=15
26	Oak	d=0.4	h=12	148	Oak	d=0.7	h=15
27	Oak	d=0.45	h=12	149	Oak	d=0.5	h=15
28	Copper beech	d=0.35	h=12	150	Maple	d=0.25	h=9
29	Ash	d=0.15	h=9	151	Oak	d=0.5	h=15
30	Ash	d=0.15	h=9	152	Maple	d=0.25	h=9
31	Oak	d=0.45	h=12	153	Oak	d=0.55	h=15
32	Oak	d=0.45	h=12	154	Oak	d=0.65	h=15
33	Sweet chestnut	d=0.35	h=10	155	Oak	d=0.4	h=12
34	Hawthorn	d=0.15	h=7	156	Oak	d=0.6	h=15
35	Sycamore	d=0.4	h=12	157	Maple	d=0.25	h=9
36	Sycamore	d=0.5	h=12	158	Maple	d=0.25	h=9
37	Sycamore	d=0.45	h=12	159	Oak	d=0.45	h=15
38	Sweet chestnut	d=0.35	h=10	160	Oak	d=0.6	h=15
39	Sweet chestnut	d=0.35	h=10	161	Hawthorn	d=0.2	h=7
40	Unknown	d=0.1	h=7	162	Hawthorn	d=0.15	h=5
41	Sweet chestnut	d=0.35	h=10	163	Hawthorn	d=0.2	h=5
42	Unknown	d=0.2	h=8	164	Hawthorn	d=0.2	h=5
43	Cypress	d=0.15	h=8	165	Oak	d=0.5	h=12
44	Cypress	d=0.15	h=8	166	Oak	d=0.45	h=12
45	Cypress	d=0.15	h=8	167	Oak	d=0.55	h=15
46	Unknown	d=0.15	h=7	168	Oak	d=0.65	h=15
47	Ash	d=0.15	h=7	169	Oak	d=0.75	h=15
48	Ash	d=0.15	h=7	170	Fruit	d=0.3	h=6
49	Ash	d=0.2	h=10	171	Fruit	d=0.3	h=6
50	Oak	d=0.45	h=12	172	Oak	d=0.5	h=12
51	Ash	d=0.2	h=10	173	Hawthorn	d=0.25	h=7
52	Oak	d=0.45	h=12	174	Hawthorn	d=0.5	h=15
53	Oak	d=0.45	h=12	175	Unknown	d=0.35	h=10
54	Hawthorn	d=0.2	h=7	176	Oak	d=0.65	h=15
55	Ash	d=0.3	h=10	177	Oak	d=0.65	h=15
56	Oak	d=0.45	h=12	178	Hawthorn	d=0.25	h=7
57	Oak	d=0.45	h=12	179	Oak	d=0.5	h=15
58	Oak	d=0.45	h=12	180	Oak	d=0.45	h=15
59	Hawthorn	d=0.2	h=7	181	Oak	d=0.75	h=15
60	Ash	d=0.2	h=10	182	Oak	d=0.6	h=15
61	Hazel	multibole	h=6	183	Oak	d=0.45	h=15
62	Ash	d=0.15	h=7	184	Oak	d=0.2	h=10
63	Cypress	d=0.25	h=10	185	Oak	d=0.5	h=15
64	Cypress	d=0.25	h=10	186	Oak	d=0.5	h=15
65	Cypress	d=0.15	h=10	187	Oak	d=0.6	h=15
66	Cypress	d=0.2	h=10	188	Oak	d=0.6	h=12
67	Cypress	d=0.15	h=10	189	Oak	d=0.5	h=15
68	Cypress	d=0.25	h=10	190	Oak	d=0.6	h=15
69	Oak	d=0.25	h=10	191	Oak	d=0.7	h=15
70	Hawthorn	d=0.2	h=7	192	Unknown	d=0.2	h=9
71	Hawthorn	d=0.2	h=7	193	Oak	d=0.75	h=15
72	Hawthorn	d=0.2	h=7	194	Oak	d=0.2	h=10
73	Oak	d=0.55	h=15	195	Unknown	d=0.2	h=9
74	Oak	d=0.65	h=15	196	Sycamore	d=0.3	h=11
75	Oak	d=0.6	h=15	197	Cypress	d=0.1	h=7
76	Oak	d=0.65	h=15	198	Cypress	d=0.1	h=7
77	Ash	d=0.2	h=10	199	Cypress	d=0.1	h=7
78	Hawthorn	d=0.2	h=7	200	Cypress	d=0.1	h=7
79	Oak	d=0.6	h=15	201	Cypress	d=0.1	h=7
80	Ash	d=0.15	h=8	202	Cypress	d=0.1	h=7
81	Ash	d=0.15	h=8	203	Cypress	d=0.1	h=7
82	Oak	d=0.7	h=15	204	Cypress	d=0.1	h=7
83	Oak	d=0.6	h=15	205	Eucalyptus	d=0.15	h=12
84	Oak	d=0.45	h=15	206	Eucalyptus	d=0.3	h=12
85	Oak	d=0.45	h=15	207	Eucalyptus	d=0.5	h=15
86	Hawthorn	d=0.15	h=6	208	Fruit	d=0.45	h=8
87	Hawthorn	d=0.15	h=6	209	Oak	d=0.75	h=15
88	Hawthorn	d=0.15	h=6	210	Cypress	d=0.45	h=10
89	Oak	d=0.5	h=15	211	Pine	d=0.45	h=12
90	Oak	d=0.55	h=15	212	Maple	d=0.2	h=8
91	Oak	d=0.5	h=15	213	Maple	d=0.2	h=8
92	Oak	d=0.5	h=15	214	Sweet chestnut	d=0.2	h=10
93	Oak	d=0.45	h=15	215	Maple	d=0.2	h=8
94	Oak	d=0.65	h=15	216	Maple	d=0.2	h=8
95	Oak	d=0.65	h=15	217	Maple	d=0.2	h=8
96	Oak	d=0.75	h=15	218	Sweet chestnut	d=0.2	h=10
97	Unknown	d=0.2	h=9	219	Sweet chestnut	d=0.15	h=8
98	Oak	d=0.75	h=15	220	Maple	d=0.15	h=8
99	Oak	d=0.65	h=15	221	Maple	d=0.15	h=8
100	Oak	d=0.45	h=15	222	Maple	d=0.15	h=8
101	Oak	d=0.55	h=15	223	Maple	d=0.15	h=8
102	Oak	d=0.3	h=10	224	Maple	d=0.15	h=8
103	Oak	d=0.3	h=10	225	Maple	d=0.2	h=9
104	Oak	d=0.35	h=10	226	Maple	d=0.15	h=7
105	Oak	d=0.65	h=15	227	Maple	d=0.15	h=7
106	Oak	d=0.25	h=10	228	Maple	d=0.15	h=7
107	Oak	d=0.25	h=10	229	Maple	d=0.25	h=8
108	Oak	d=0.25	h=10	230	Fruit	d=0.25	h=8
109	Ash	d=0.3	h=12	231	Ash	d=0.35	h=12
110	Ash	d=0.3	h=12	232	Pine	d=0.25	h=9
111	Ash	d=0.3	h=12	233	Copper beech	d=0.25	h=8
112	Ash	d=0.25	h=10	234	Silver birch	d=0.2	h=5
113	Ash	d=0.3	h=12	235	Cypress	d=0.25	h=6
114	Ash	d=0.3	h=12	236	Cypress	d=0.1	h=5
115	Oak	d=0.5	h=15	237	Fruit	d=0.4	h=4
116	Oak	d=0.6	h=15	238	Eucalyptus	d=0.6	h=15
117	Oak	d=0.5	h=15	239	Oak	d=1	h=15
118	Maple	d=0.2	h=9	240	Ash	d=0.3	h=12
119	Maple	d=0.2	h=9	241	Cherry	d=0.1	h=3
120	Maple	d=0.2	h=9	242	Ash	d=0.45	h=15
121	Maple	d=0.2	h=9	243	Ash	d=0.45	h=15
122	Maple	d=0.2	h=9	244	Ash	d=0.45	h=15
				245	Fruit	d=0.45	h=6


© Copyright 2019 Hook Survey Partnership
All rights reserved. No part of this publication may be reproduced, stored in a retrieval system, or transmitted, in any form or by any means, electronic, mechanical, photocopying, recording, or by any information storage and retrieval system, without the prior written permission of Hook Survey Partnership who will grant an exception where the use of the material is for non-commercial purposes only and the reproduction of the material is for the benefit of the community.

Hook Survey Legend


Hedge		Telephone line	
Undergrowth		Power line	
Tree		Banking	
Bush		Contour line	
Building		Survey Station	
Glass Building		Gate	
Open Building		Level	
Ordnance Survey Benchmark			
Foul Drainage			
Storm Drainage			

Copyright 2019 Hook Survey Partnership
This document is the property of Hook Survey Partnership and is not to be reproduced or used in any form without the prior written permission of Hook Survey Partnership. It is to be used for the purpose for which it was prepared and is not to be used for any other purpose. Please see the terms and conditions of supply at www.hooksurvey.com for further details.


Hook Survey Legend

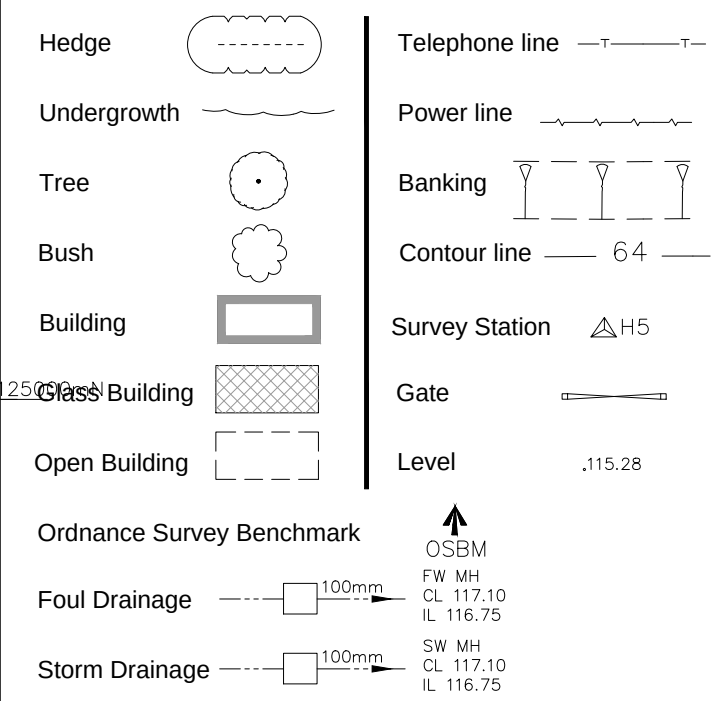


Abbreviations	
Animal Set	Sett
Air Valve	AV
Borehole	BH
Bus Stop	BS
Cover Level	CL
Earth Rod	ER
Electricity Pole	EP
Fire Hydrant	FH
Inspection Cover	IC
Invert Level	IL
Lamp Post	LP
Manhole	MH
Marker	MK
Name Plate	RNP
Power Pole	PP
Rain water Pipe	RWP
Road Sign	RS
Roading Eye	RE
Reinforced Steel Joint	RSJ
Soil Vent Pipe	SVP
Stop Valve	SV
Survey Station	STN
Telegraph Pole	TP
Tree Stump	Stump
Trial Hole	TH
Unable To Lift	UTL
Vent Pipe	VP
Water Valve	WV

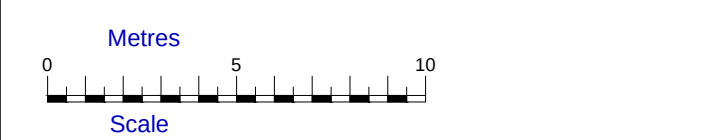

All trees are identified where possible. Species, spread, height and girth are indicative only.
Drainage has been surveyed where found, and traced where possible.
Eaves and ridge heights of surrounding buildings have been surveyed where possible.

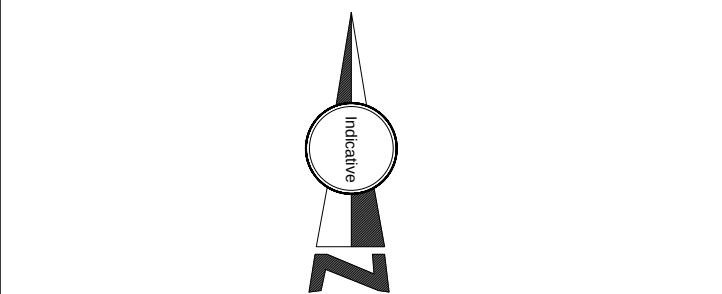

Sheet Layout

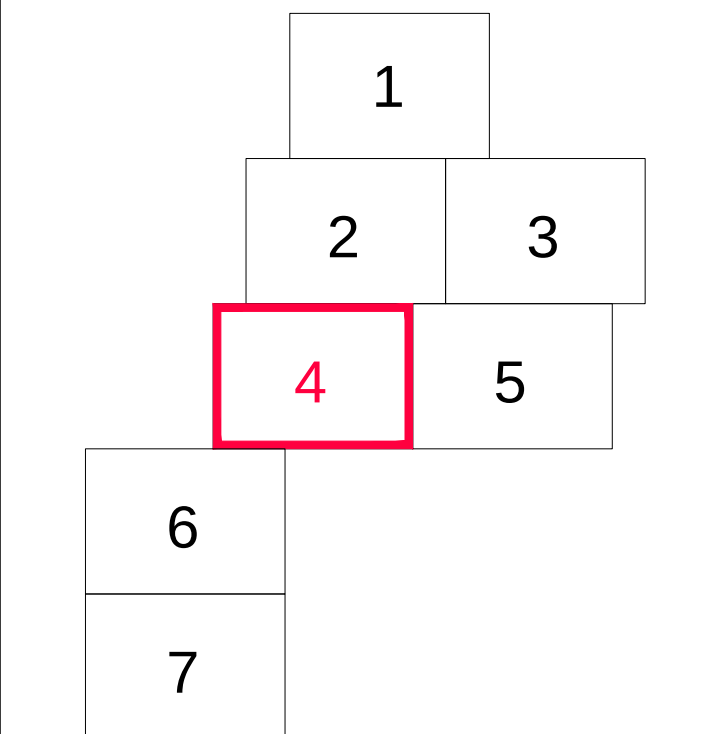

HOOK SURVEY PARTNERSHIP

Land & Building Surveyors
www.hooksurvey.com

Project: Woodfords, Shipley Road, Southwater, RH13 9BG
Client: Reside Developments Ltd
Drawing title: Topographical Survey
Job No.: S197188
Dwg No.: S197188/04
Revision: 1
Scale: 1:200
Date: July 2019
Drawn by: D.S.

Grid & Levels related to :
Ordnance Survey (OSGB36) coordinate system and level data defined by Geoid model OS1915, based around 2 survey stations H1 & H2 with a scale factor of 1.0000

Head Office
Unit 1, Spindle Farm
Orchard Way
Dorset, Dorset
DA2 7ER
Email > mail@hooksurvey.com
Tel > 01322 277221
Midlands Office
42 Hanson Avenue
Shepperton-on-Avon
Warwickshire
CV26 6RS
Email > midlands@hooksurvey.com
Tel > 01608 523118
www.hooksurvey.com



Survey control			
Stn	Easting	Northing	Height
H1	515631.402	125305.662	51.279
H2	515610.500	125318.733	52.165
H3	515607.696	125301.209	52.155
H4	515604.855	125274.985	52.134
H5	515602.762	125249.960	52.094
H6	515594.430	125215.895	52.107
H7	515597.144	125139.903	51.551
H8	515607.488	125134.666	50.966
H9	515604.441	125090.777	50.944
H10	515596.289	125060.655	48.257
H11	515578.550	125027.933	48.720
H12	515597.561	125009.616	48.201
H13	515537.503	124962.071	47.187
H14	515531.502	124946.048	46.193
H15	515492.567	124913.525	45.644
H16	515485.774	124894.551	45.408
H17	515442.219	124817.735	44.160
H18	515422.716	124731.426	43.424
H19	515605.249	125005.417	47.836
H20	515594.530	125027.180	48.845
H21	515604.561	125044.996	48.342
H22	515614.026	125005.112	46.671
H23	515631.493	125082.966	49.893
H24	515619.861	125132.515	51.071
H25	515640.040	125135.058	50.382
H26	515649.070	125123.077	49.859
H27	515686.718	125118.248	48.978
H28	515687.452	125108.761	48.024
H29	515698.422	125104.671	47.542
H30	515715.044	125093.368	46.871
H31	515734.280	125093.007	46.117
H32	515753.728	125087.001	45.450
H33	515775.659	125077.174	44.247
H34	515788.697	125060.252	43.866
H35	515766.209	125060.921	44.526
H36	515752.584	125047.121	45.054
H37	515722.890	125015.307	45.701
H38	515695.163	124986.938	45.705
H39	515675.203	124963.687	45.336
H40	515665.614	124941.155	44.725
H41	515641.701	124912.906	44.238
H42	515616.093	124884.472	42.868
H43	515585.226	124876.354	43.949
H44	515568.190	124883.402	44.439
H45	515546.368	124891.303	44.989
H46	515525.761	124895.862	45.504
H47	515510.638	124903.084	45.870
H48	515515.275	124912.629	46.718
H49	515547.411	124970.251	47.439
H50	515572.902	124952.847	46.718
H51	515601.861	124947.143	46.131
H52	515621.399	124951.487	45.889
H53	515634.227	124974.074	46.255
H54	515616.115	124989.005	46.931
H55	515605.703	124970.804	46.909
H56	515597.138	124970.108	47.078
H57	515575.714	125006.010	48.479
H58	515583.394	124962.556	47.004
H59	515572.927	124972.029	47.563
H60	515562.324	124968.221	47.523
H61	515549.647	124975.111	47.523
H62	515561.059	124989.660	48.070
H63	515572.716	125002.735	48.556
H64	515581.640	125017.040	48.765
H65	515581.547	124983.842	47.647






Survey control			
Stn	Easting	Northing	Height
H1	515631.402	125305.662	51.279
H2	515610.500	125318.733	52.165
H3	515607.896	125301.209	52.155
H4	515604.855	125274.985	52.134
H5	515602.762	125249.960	52.094
H6	515594.430	125215.995	52.107
H7	515597.144	125169.903	51.551
H8	515607.488	125134.666	50.966
H9	515604.441	125090.777	50.044
H10	515596.289	125060.655	49.557
H11	515578.550	125027.933	48.720
H12	515557.561	125009.616	48.201
H13	515537.523	124992.071	47.187
H14	515511.502	124946.048	46.193
H15	515492.567	124913.525	45.644
H16	515482.714	124894.551	45.428
H17	515442.219	124817.735	44.160
H18	515422.716	124731.426	43.424
H19	515605.249	125006.412	47.936
H20	515594.530	125027.180	48.845
H21	515604.561	125044.996	49.342
H22	515614.028	125025.112	48.671
H23	515631.493	125082.966	49.893
H24	515619.861	125132.515	51.071
H25	515640.040	125139.958	50.382
H26	515649.070	125123.077	49.859
H27	515666.718	125118.248	48.978
H28	515697.432	125108.761	48.024
H29	515698.422	125104.671	47.542
H30	515715.044	125099.368	46.871
H31	515714.280	125093.007	46.117
H32	515753.728	125087.001	45.450
H33	515775.659	125077.174	44.247
H34	515788.697	125080.262	43.866
H35	515766.209	125060.921	44.526
H36	515752.584	125047.121	45.054
H37	515722.890	125015.307	45.791
H38	515695.163	124988.938	45.705
H39	515675.203	124963.687	45.336
H40	515658.614	124941.155	44.725
H41	515641.701	124912.906	44.238
H42	515616.093	124864.472	42.868
H43	515598.228	124876.364	43.949
H44	515568.190	124883.402	44.439
H45	515546.368	124891.303	44.969
H46	515528.761	124896.962	45.504
H47	515510.638	124903.084	45.870
H48	515518.275	124931.629	46.716
H49	515547.411	124970.251	47.439
H50	515572.902	124952.847	46.718
H51	515601.861	124947.143	46.131
H52	515621.399	124951.487	45.899
H53	515634.227	124974.074	46.255
H54	515616.115	124989.005	46.931
H55	515608.703	124970.904	46.909
H56	515597.138	124970.108	47.078
H57	515578.714	125006.010	48.479
H58	515563.894	124962.596	47.004
H59	515572.927	124972.029	47.563
H60	515562.324	124966.221	47.523
H61	515549.647	124975.111	47.523
H62	515561.059	124989.660	48.070
H63	515572.718	125002.735	48.356
H64	515551.640	125017.040	48.765
H65	515581.547	124983.842	47.647

Tree Schedule							
1	Maple	d=0.25	h=7	123	Oak	d=0.5	h=15
2	Ash	d=0.25	h=7	124	Ash	d=0.25	h=12
3	Ash	d=0.1	h=6	125	Oak	d=0.5	h=15
4	Hawthorn	d=0.15	h=7	126	Oak	d=0.5	h=15
5	Maple	d=0.35	h=10	127	Oak	d=0.5	h=15
6	Ash	d=0.5	h=15	128	Oak	d=0.5	h=15
7	Ash	d=0.5	h=15	129	Maple	d=0.25	h=9
8	Maple	d=0.3	h=10	130	Oak	d=0.4	h=15
9	Oak	d=0.55	h=15	131	Oak	d=0.45	h=15
10	Oak	d=0.55	h=15	132	Maple	d=0.25	h=9
11	Sweet chestnut	d=0.25	h=10	133	Ash	d=0.25	h=10
12	Oak	d=0.55	h=15	134	Ash	d=0.25	h=10
13	Oak	d=0.65	h=15	135	Ash	d=0.2	h=10
14	Oak	d=0.6	h=15	136	Ash	d=0.2	h=10
15	Oak	d=0.5	h=12	137	Oak	d=0.65	h=15
16	Oak	d=0.45	h=15	138	Oak	d=0.65	h=15
17	Oak	d=0.55	h=15	139	Oak	d=0.65	h=15
18	Oak	d=0.7	h=15	140	Oak	d=0.6	h=15
19	Oak	d=0.6	h=15	141	Oak	d=0.6	h=15
20	Oak	d=0.4	h=15	142	Oak	d=0.55	h=15
21	Oak	d=0.6	h=12	143	Oak	d=0.55	h=15
22	Oak	d=0.6	h=12	144	Oak	d=0.45	h=15
23	Maple	d=0.25	h=10	145	Oak	d=0.45	h=12
24	Maple	d=0.25	h=10	146	Oak	d=0.65	h=15
25	Oak	d=0.4	h=12	147	Oak	d=0.65	h=15
26	Oak	d=0.4	h=12	148	Oak	d=0.7	h=15
27	Oak	d=0.45	h=12	149	Oak	d=0.5	h=15
28	Copper beech	d=0.35	h=12	150	Oak	d=0.5	h=15
29	Ash	d=0.15	h=9	151	Oak	d=0.5	h=15
30	Ash	d=0.15	h=9	152	Maple	d=0.25	h=9
31	Oak	d=0.45	h=12	153	Oak	d=0.55	h=15
32	Oak	d=0.45	h=12	154	Oak	d=0.65	h=15
33	Sweet chestnut	d=0.35	h=8	155	Oak	d=0.4	h=12
34	Hawthorn	d=0.15	h=7	156	Oak	d=0.6	h=15
35	Sycamore	d=0.4	h=12	157	Maple	d=0.25	h=9
36	Sycamore	d=0.5	h=12	158	Maple	d=0.25	h=9
37	Sycamore	d=0.45	h=12	159	Oak	d=0.45	h=15
38	Sweet chestnut	d=0.35	h=10	160	Oak	d=0.6	h=15
39	Sweet chestnut	d=0.35	h=10	161	Hawthorn	d=0.2	h=7
40	Unknown	d=0.1	h=7	162	Hawthorn	d=0.15	h=5
41	Sweet chestnut	d=0.35	h=10	163	Hawthorn	d=0.2	h=7
42	Unknown	d=0.2	h=8	164	Hawthorn	d=0.2	h=7
43	Cypress	d=0.15	h=9	165	Oak	d=0.45	h=12
44	Cypress	d=0.15	h=5	166	Oak	d=0.55	h=15
45	Cypress	d=0.15	h=5	167	Oak	d=0.55	h=15
46	Unknown	d=0.15	h=7	168	Oak	d=0.65	h=15
47	Ash	d=0.15	h=7	169	Oak	d=0.75	h=15
48	Ash	d=0.15	h=7	170	Fruit	d=0.3	h=6
49	Ash	d=0.2	h=10	171	Fruit	d=0.3	h=6
50	Oak	d=0.45	h=12	172	Oak	d=0.5	h=12
51	Ash	d=0.2	h=10	173	Hawthorn	d=0.25	h=7
52	Oak	d=0.45	h=12	174	Hawthorn	d=0.25	h=7
53	Oak	d=0.45	h=12	175	Unknown	d=0.35	h=10
54	Hawthorn	d=0.2	h=7	176	Oak	d=0.65	h=15
55	Ash	d=0.3	h=10	177	Oak	d=0.65	h=15
56	Oak	d=0.45	h=12	178	Hawthorn	d=0.25	h=7
57	Oak	d=0.5	h=12	179	Oak	d=0.45	h=15
58	Oak	d=0.45	h=12	180	Oak	d=0.45	h=15
59	Hawthorn	d=0.2	h=7	181	Oak	d=0.6	h=15
60	Ash	d=0.2	h=10	182	Oak	d=0.6	h=15
61	Hazel	multibole	h=6	183	Oak	d=0.45	h=15
62	Ash	d=0.15	h=9	184	Oak	d=0.6	h=15
63	Cypress	d=0.25	h=10	185	Oak	d=0.5	h=15
64	Cypress	d=0.25	h=10	186	Oak	d=0.75	h=15
65	Cypress	d=0.15	h=10	187	Oak	d=0.6	h=15
66	Cypress	d=0.15	h=10	188	Oak	d=0.6	h=12
67	Cypress	d=0.15	h=10	189	Oak	d=0.55	h=15
68	Cypress	d=0.25	h=10	190	Oak	d=0.6	h=15
69	Oak	d=0.65	h=15	191	Oak	d=0.7	h=15
70	Hawthorn	d=0.2	h=7	192	Unknown	d=0.2	h=9
71	Hawthorn	d=0.2	h=7	193	Oak	d=0.75	h=15
72	Hawthorn	d=0.2	h=7	194	Oak	d=0.2	h=10
73	Oak	d=0.55	h=15	195	Unknown	d=0.2	h=9
74	Oak	d=0.65	h=15	196	Sycamore	d=0.3	h=11
75	Oak	d=0.6	h=15	197	Cypress	d=0.1	h=7
76	Oak	d=0.6	h=15	198	Cypress	d=0.1	h=7
77	Ash	d=0.2	h=10	199	Cypress	d=0.1	h=7
78	Hawthorn	d=0.2	h=7	200	Cypress	d=0.1	h=7
79	Oak	d=0.6	h=15	201	Cypress	d=0.1	h=7
80	Ash	d=0.15	h=8	202	Cypress	d=0.1	h=7
81	Ash	d=0.15	h=8	203	Cypress	d=0.1	h=7
82	Oak	d=0.7	h=15	204	Cypress	d=0.1	h=7
83	Oak	d=0.6	h=15	205	Eucalyptus	d=0.15	h=12
84	Oak	d=0.45	h=15	206	Eucalyptus	d=0.3	h=12
85	Oak	d=0.45	h=15	207	Eucalyptus	d=0.5	h=15
86	Hawthorn	d=0.15	h=6	208	Fruit	d=0.45	h=9
87	Hawthorn	d=0.15	h=6	209	Oak	d=0.75	h=15
88	Hawthorn	d=0.15	h=6	210	Cypress	d=0.45	h=10
89	Oak	d=0.5	h=15	211	Pine	d=0.45	h=12
90	Oak	d=0.55	h=15	212	Maple	d=0.2	h=8
91	Oak	d=0.5	h=15	213	Maple	d=0.2	h=8
92	Oak	d=0.5	h=15	214	Sweet chestnut	d=0.2	h=10
93	Oak	d=0.45	h=15	215	Maple	d=0.2	h=8
94	Oak	d=0.65	h=15	216	Maple	d=0.2	h=8
95	Oak	d=0.65	h=15	217	Maple	d=0.2	h=8
96	Oak	d=0.75	h=15	218	Sweet chestnut	d=0.2	h=10
97	Unknown	d=0.2	h=9	219	Sweet chestnut	d=0.15	h=8
98	Oak	d=0.75	h=15	220	Maple	d=0.15	h=8
99	Oak	d=0.6	h=15	221	Maple	d=0.15	h=8
100	Oak	d=0.45	h=15	222	Maple	d=0.15	h=8
101	Oak	d=0.55	h=15	223	Maple	d=0.15	h=8
102	Oak	d=0.3	h=10	224	Maple	d=0.15	h=8
103	Oak	d=0.3	h=10	225	Maple	d=0.2	h=9
104	Oak	d=0.35	h=10	226	Maple	d=0.15	h=7
105	Oak	d=0.65	h=15	227	Maple	d=0.15	h=7
106	Oak	d=0.6	h=15	228	Maple	d=0.15	h=7
107	Oak	d=0.25	h=10	229	Maple	d=0.25	h=8
108	Oak	d=0.25	h=10	230	Fruit	d=0.25	h=8
109	Ash	d=0.3	h=12	231	Fruit	d=0.25	h=8
110	Ash	d=0.3	h=12	232	Pine	d=0.25	h=8
111	Ash	d=0.3	h=12	233	Copper beech	d=0.25	h=8
112	Ash	d=0.25	h=10	234	Silver birch	d=0.25	h=8
113	Ash	d=0.3	h=12	235	Cypress	d=0.25	h=8
114	Ash	d=0.3	h=12	236	Cypress	d=0.1	h=5
115	Oak	d=0.5	h=15	237	Fruit	d=0.4	h=4
116	Oak	d=0.6	h=15	238	Ash	d=0.6	h=15
117	Oak	d=0.5	h=15	239	Oak	d=1	h=15
118	Maple	d=0.2	h=9	240	Ash	d=0.3	h=12
119	Maple	d=0.2	h=9	241	Cherry	d=0.1	h=3
120	Maple	d=0.2	h=9	242	Ash	d=0.45	h=15
121	Maple	d=0.2	h=9	243	Ash	d=0.45	h=15
122	Maple	d=0.2	h=9	244	Ash	d=0.45	h=15
				245	Fruit	d=0.45	h=6


©Copyright 2019 Hook Survey Partnership
This drawing is the property of Hook Survey Partnership and shall not be used for any other purpose without the written consent of Hook Survey Partnership. The Client shall be responsible for the accuracy of the data provided to Hook Survey Partnership. Hook Survey Partnership shall not be responsible for the accuracy of the data provided to Hook Survey Partnership. Please see our terms and conditions of supply at www.hooksurvey.com for further details.

Hook Survey Legend

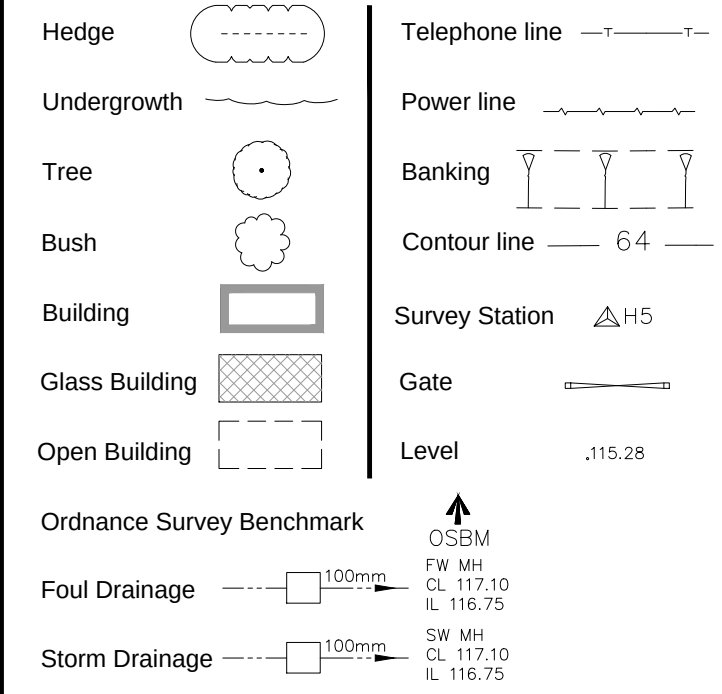


Abbreviations

Animal Set	Sett
Air Valve	AV
Borehole	BH
Bus Stop	BS
Cover Level	CL
Earth Rod	ER
Electricity Pole	EP
Fire Hydrant	CH
Inspection Cover	IC
Invert Level	IL
Lamp Post	LP
Manhole	MH
Marker	MK
Name Plate	RNP
Power Pole	PP
Rain water Pipe	RWP
Road Sign	RS
Rodding Eye	RE
Reinforced Steel Joint	RSJ
Soil Vent Pipe	SVP
Stop Valve	SV
Survey Station	STN
Telegraph Pole	TP
Slump	SL
Tree Stump	TH
Trail Hole	UHL
Unable To Lift	UTL
Vent Pipe	VP
Water Valve	WV

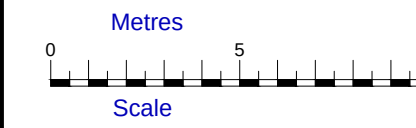


Notes

All trees are identified where possible.
Species, spread, height and girth are indicative only.
Drainage has been surveyed where found, and traced where possible.
Eaves and ridge heights of surrounding buildings have been surveyed where possible.

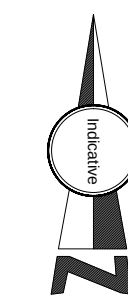

Sheet Layout

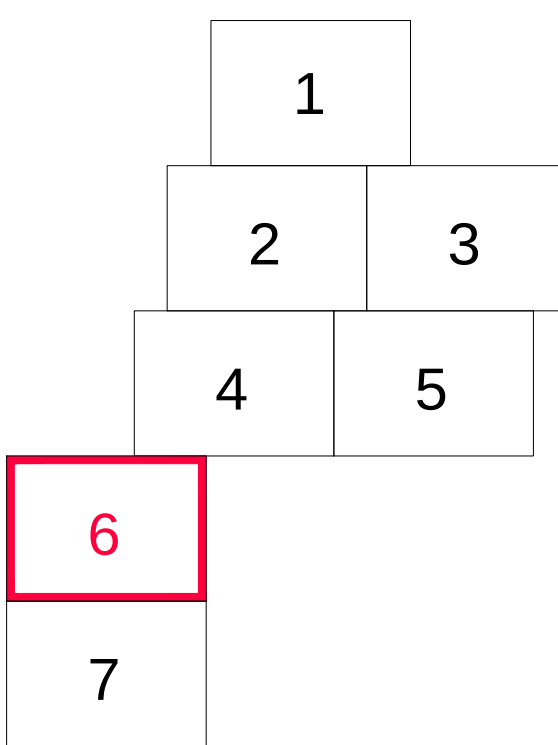

HOOK SURVEY PARTNERSHIP

Land & Building Surveyors
www.hooksurvey.com

Project :
Woodfords, Shipley Road,
Southwater, RH13 9BG

Client :
Reside Developments Ltd

Drawing title :
Topographical Survey

Job No. : S1971188
Dwg No. : S197188/06
Revision :
Scale : 1:200
Date : July 2019
Drawn by : D.S.

Grid & Levels related to :
Ordnance Survey (OSGB36) coordinate system and level data defined by Geoid model OSN15, based around 2 survey stations H1 & H2 with a scale factor of 1.00000

Head Office
Unit 3, Bykrow Farm
Orchard Way
Cottrell, Kent
DA2 7ER
Email > mail@hooksurvey.com
Tel > 01322 277221

Midlands Office
42 Hanson Avenue
Shepton Maudslayi
Warwickshire
CV35 9HS
Email > midlands@hooksurvey.com
Tel > 01606 520118

THE SURVEY PARTNERSHIP

Tree Schedule


1	Maple	d=0.25	h=7	123	Oak	d=0.5	h=15
2	Ash	d=0.25	h=7	124	Ash	d=0.25	h=12
3	Ash	d=0.1	h=6	125	Oak	d=0.5	h=15
4	Hawthorn	d=0.15	h=7	126	Oak	d=0.5	h=15
5	Maple	d=0.35	h=10	127	Oak	d=0.5	h=15
6	Ash	d=0.5	h=15	128	Oak	d=0.5	h=15
7	Ash	d=0.5	h=15	129	Maple	d=0.25	h=9
8	Maple	d=0.3	h=10	130	Oak	d=0.4	h=15
9	Oak	d=0.55	h=15	131	Oak	d=0.45	h=15
10	Oak	d=0.55	h=15	132	Maple	d=0.25	h=9
11	Sweet chestnut	d=0.25	h=10	133	Ash	d=0.25	h=10
12	Oak	d=0.55	h=15	134	Ash	d=0.25	h=10
13	Oak	d=0.55	h=15	135	Ash	d=0.2	h=10
14	Oak	d=0.6	h=15	136	Ash	d=0.2	h=10
15	Oak	d=0.5	h=12	137	Ash	d=0.2	h=10
16	Oak	d=0.45	h=15	138	Oak	d=0.65	h=15
17	Oak	d=0.55	h=15	139	Oak	d=0.65	h=15
18	Oak	d=0.7	h=15	140	Oak	d=0.6	h=15
19	Oak	d=0.6	h=15	141	Oak	d=0.6	h=15
20	Oak	d=0.4	h=15	142	Oak	d=0.55	h=15
21	Oak	d=0.6	h=12	143	Oak	d=0.55	h=15
22	Oak	d=0.6	h=12	144	Oak	d=0.45	h=15
23	Maple	d=0.25	h=10	145	Oak	d=0.45	h=12
24	Maple	d=0.25	h=10	146	Oak	d=0.65	h=15
25	Oak	d=0.4	h=12	147	Oak	d=0.65	h=15
26	Oak	d=0.4	h=12	148	Oak	d=0.7	h=15
27	Oak	d=0.45	h=12	149	Oak	d=0.5	h=15
28	Copper beech	d=0.35	h=12	150	Oak	d=0.5	h=15
29	Ash	d=0.15	h=9	151	Oak	d=0.5	h=15
30	Ash	d=0.15	h=9	152	Maple	d=0.25	h=9
31	Oak	d=0.45	h=12	153	Oak	d=0.55	h=15
32	Oak	d=0.45	h=12	154	Oak	d=0.65	h=15
33	Sweet chestnut	d=0.35	h=8	155	Oak	d=0.4	h=12
34	Hawthorn	d=0.15	h=7	156	Oak	d=0.6	h=15
35	Sycamore	d=0.4	h=12	157	Maple	d=0.25	h=9
36	Sycamore	d=0.5	h=12	158	Maple	d=0.25	h=9
37	Sycamore	d=0.45	h=12	159	Oak	d=0.5	h=15
38	Sweet chestnut	d=0.35	h=10	160	Oak	d=0.6	h=15
39	Sweet chestnut	d=0.35	h=10	161	Hawthorn	d=0.2	h=7
40	Unknown	d=0.1	h=7	162	Hawthorn	d=0.15	h=7
41	Sweet chestnut	d=0.35	h=10	163	Hawthorn	d=0.2	h=5
42	Unknown	d=0.2	h=8	164	Hawthorn	d=0.2	h=5
43	Cypress	d=0.15	h=5	165	Oak	d=0.5	h=12
44	Cypress	d=0.15	h=5	166	Oak	d=0.45	h=12
45	Cypress	d=0.15	h=5	167	Oak	d=0.55	h=15
46	Unknown	d=0.15	h=7	168	Oak	d=0.65	h=15
47	Ash	d=0.15	h=7	169	Oak	d=0.7	h=15
48	Ash	d=0.15	h=7	170	Fruit	d=0.3	h=6
49	Ash	d=0.2	h=10	171	Fruit	d=0.5	h=6
50	Oak	d=0.45	h=12	172	Oak	d=0.5	h=12
51	Ash	d=0.2	h=7	173	Hawthorn	d=0.25	h=7
52	Oak	d=0.45	h=12	174	Hawthorn	d=0.25	h=7
53	Oak	d=0.45	h=12	175	Unknown	d=0.35	h=10
54	Hawthorn	d=0.12	h=7	176	Oak	d=0.65	h=15
55	Ash	d=0.3	h=10	177	Oak	d=0.65	h=15
56	Oak	d=0.45	h=12	178	Hawthorn	d=0.25	h=7
57	Oak	d=0.5	h=12	179	Oak	d=0.45	h=15
58	Oak	d=0.45	h=12	180	Oak	d=0.45	h=15
59	Hawthorn	d=0.12	h=7	181	Oak	d=0.7	h=15
60	Ash	d=0.2	h=10	182	Oak	d=0.6	h=15
61	Hazel	d=0.15	h=8	183	Oak	d=0.45	h=15
62	Ash	d=0.15	h=8	184	Oak	d=0.6	h=15
63	Cypress	d=0.25	h=10	185	Oak	d=0.5	h=15
64	Cypress	d=0.25	h=10	186	Oak	d=0.75	h=15
65	Cypress	d=0.15	h=10	187	Oak	d=0.6	h=15
66	Cypress	d=0.2	h=10	188	Oak	d=0.7	h=15
67	Cypress	d=0.15	h=10	189	Oak	d=0.55	h=15
68	Cypress	d=0.25	h=10	190	Oak	d=0.6	h=15
69	Oak	d=0.6	h=15	191	Oak	d=0.7	h=15
70	Hawthorn	d=0.2	h=7	192	Unknown	d=0.2	h=9
71	Hawthorn	d=0.2	h=7	193	Oak	d=0.75	h=15
72	Hawthorn	d=0.2	h=7	194	Oak	d=0.2	h=10
73	Oak	d=0.55	h=15	195	Unknown	d=0.2	h=9
74	Oak	d=0.65	h=15	196	Sycamore	d=0.3	h=11
75	Oak	d=0.6	h=15	197	Cypress	d=0.1	h=7
76	Oak	d=0.6	h=15	198	Cypress	d=0.1	h=7
77	Ash	d=0.2	h=10	199	Cypress	d=0.1	h=7
78	Hawthorn	d=0.2	h=7	200	Cypress	d=0.1	h=7
79	Oak	d=0.6	h=15	201	Cypress	d=0.1	h=7
80	Ash	d=0.15	h=8	202	Cypress	d=0.1	h=7
81	Ash	d=0.15	h=8	203	Cypress	d=0.1	h=7
82	Oak	d=0.7	h=15	204	Cypress	d=0.1	h=7
83	Oak	d=0.6	h=15	205	Eucalyptus	d=0.15	h=12
84	Oak	d=0.45	h=15	206	Eucalyptus	d=0.3	h=12
85	Oak	d=0.45	h=15	207	Eucalyptus	d=0.5	h=15
86	Hawthorn	d=0.15	h=6	208	Fruit	d=0.6	h=6
87	Hawthorn	d=0.15	h=6	209	Oak	d=0.75	h=15
88	Hawthorn	d=0.15	h=6	210	Cypress	d=0.45	h=10
89	Oak	d=0.5	h=15	211	Pine	d=0.45	h=12
90	Oak	d=0.55	h=15	212	Maple	d=0.2	h=8
91	Oak	d=0.5	h=15	213	Maple	d=0.2	h=8
92	Oak	d=0.5	h=15	214	Sweet chestnut	d=0.2	h=10
93	Oak	d=0.45	h=15	215	Maple	d=0.2	h=8
94	Oak	d=0.65	h=15	216	Maple	d=0.2	h=8
95	Oak	d=0.65	h=15	217	Maple	d=0.2	h=8
96	Oak	d=0.75	h=15	218	Sweet chestnut	d=0.2	h=10
97	Unknown	d=0.2	h=9	219	Sweet chestnut	d=0.15	h=8
98	Oak	d=0.75	h=15	220	Maple	d=0.15	h=8
99	Oak	d=0.65	h=15	221	Maple	d=0.15	h=8
100	Oak	d=0.45	h=15	222	Maple	d=0.15	h=8
101	Oak	d=0.55	h=15	223	Maple	d=0.15	h=8
102	Oak	d=0.3	h=10	224	Maple	d=0.15	h=8
103	Oak	d=0.3	h=10	225	Maple	d=0.2	h=9
104	Oak	d=0.35	h=10	226	Maple	d=0.15	h=7
105	Oak	d=0.65	h=15	227	Maple	d=0.15	h=7
106	Oak	d=0.25	h=10	228	Maple	d=0.15	h=7
107	Oak	d=0.25	h=10	229	Maple	d=0.25	h=8
108	Oak	d=0.25	h=10	230	Fruit	d=0.25	h=8
109	Ash	d=0.3	h=12	231	Ash	d=0.35	h=12
110	Ash	d=0.3	h=12	232	Pine	d=0.25	h=9
111	Ash	d=0.3	h=12	233	Copper beech	d=0.25	h=8
112	Ash	d=0.25	h=10	234	Silver birch	d=0.2	h=8
113	Ash	d=0.3	h=12	235	Cypress	d=0.25	h=8
114	Ash	d=0.3	h=12	236	Cypress	d=0.1	h=5
115	Oak	d=0.5	h=15	237	Fruit	d=0.1	h=5
116	Oak	d=0.6	h=15	238	Eucalyptus	d=0.6	h=15
117	Oak	d=0.5	h=15	239	Oak	d=0.1	h=15
118	Maple	d=0.2	h=9	240	Ash	d=0.3	h=12
119	Maple	d=0.2	h=9	241	Cherry	d=0.1	h=5
120	Maple	d=0.2	h=9	242	Ash	d=0.45	h=15
121	Maple	d=0.2	h=9	243	Ash	d=0.45	h=15
122	Maple	d=0.2	h=9	244	Ash	d=0.45	h=15
				245	Fruit	d=0.45	h=6

Survey control

Stn	Eastings	Northing	Height
H1	515631.402	125305.662	51.279
H2	515610.500	125318.733	52.185
H3	515607.696	125301.209	52.155
H4	515604.855	125274.985	52.134
H5	515602.761	125249.960	52.094
H6	515594.430	125215.895	52.107
H7	515597.144	125169.903	51.551
H8	515607.488	125134.666	50.966
H9	515604.441	125090.777	50.044
H10	515596.289	125060.655	49.357
H11	515576.550	125027.933	48.720
H12	515557.561	125009.616	48.201
H13	515537.523	124982.071	47.187
H14	515511.502	124946.048	46.133
H15	515492.567	124913.525	45.644
H16	515482.774	124894.551	45.428
H17	515442.219	124817.735	44.130
H18	515422.716	124751.426	43.424
H19	515605.249	125006.412	47.936
H20	515594.530	125027.190	48.945
H21	515604.561	125044.996	49.342
H22	515614.028	125025.112	48.671
H23	515631.491	125062.966	49.983
H24	515619.861	125132.515	51.071
H25	515640.040	125126.058	50.382
H26	515640.070	125123.077	49.869
H27	515666.718	125118.248	48.978
H28	515687.432	125108.761	48.024
H29	515696.422	125104.671	47.542
H30	515715.044	125099.368	46.871
H31	515734.280	125093.007	46.117
H32	515753.728	125087.001	45.450
H33	515775.659	125077.174	44.427
H34	515788.697	125080.262	43.866
H35	515786.209	125060.921	44.526
H36	515752.584	125047.121	45.054
H37	515722.890	125015.307	45.791
H38	515695.163	124986.938	45.705
H39	515675.203	124963.687	45.336
H40	515658.614	124941.155	44.725
H41	515641.701	124912.906	44.238
H42	515616.093	124864.472	42.868
H43	515588.228	124876.364	43.949
H44	515560.388	124849.084	43.580
H45	515545.368	124831.303	43.989
H46	515526.135	124803.084	43.488
H47	515508.123	124785.291	42.987
H48	515489.126	124767.498	42.486
H49	515572.902	124952.847	46.718
H50	515603.861	124947.134	46.133
H51	515631.227	124974.074	46.355
H52	515616.115	124985.005	46.938
H53	515631.227	124974.074	46.355
H54	515631.227	124974.074	46.355
Copyright 2019 Hook Survey Partnership
This document is the property of Hook Survey Partnership and is not to be reproduced or used in any way without the written permission of Hook Survey Partnership. Any use of this document without the written permission of Hook Survey Partnership is strictly prohibited. The information contained herein is for the use of the client only and is not to be used for any other purpose. The information contained herein is not to be used for any other purpose. The information contained herein is not to be used for any other purpose.

Hook Survey Legend

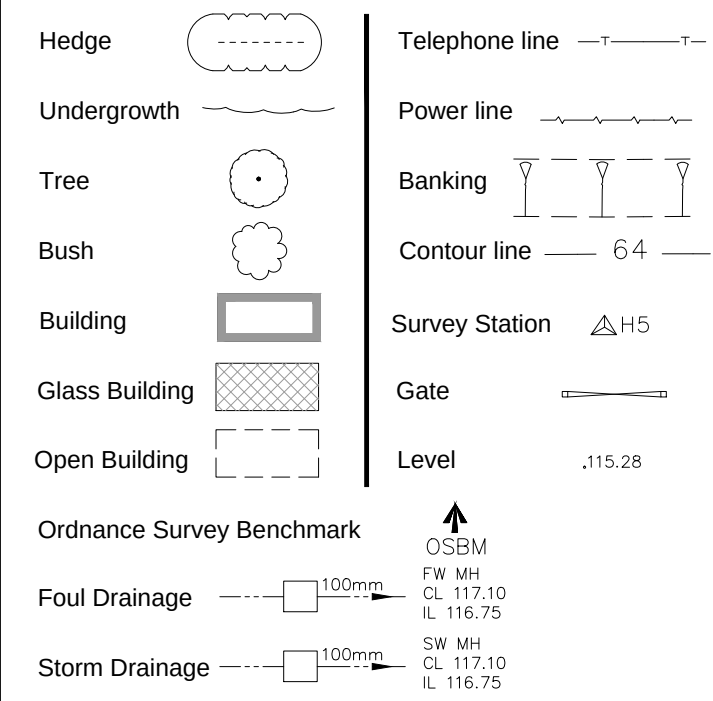

Abbreviations

Animal Set	Sett
Air Valve	AV
Borehole	BH
Bus Stop	BS
Cover Level	CL
Earth Rod	ER
Electricity Pole	EP
Fire Hydrant	FH
Inspection Cover	IC
Invert Level	IL
Lamp Post	LP
Manhole	MH
Marker	MK
Name Plate	RNP
Power Pole	PP
Rainwater Pipe	RWP
Road Sign	RS
Rodding Eye	RE
Reinforced Steel Joint	RSJ
Soil Vent Pipe	SVP
Stop Valve	SV
Survey Station	STN
Telegraph Pole	TP
Tree Stump	Stump
Trial Hole	TH
Unable To Lift	UTL
Vent Pipe	VP
Water Valve	WV

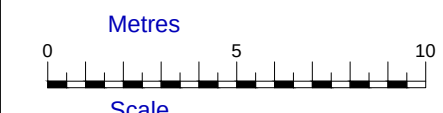


Notes


All trees are identified where possible.
Species, signal, height and girth are
indicative only.

Drainage has been surveyed where found,
and traced where possible.

Eaves and ridge heights of surrounding buildings
have been surveyed where possible.

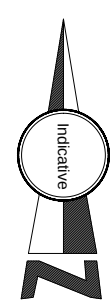

Sheet Layout

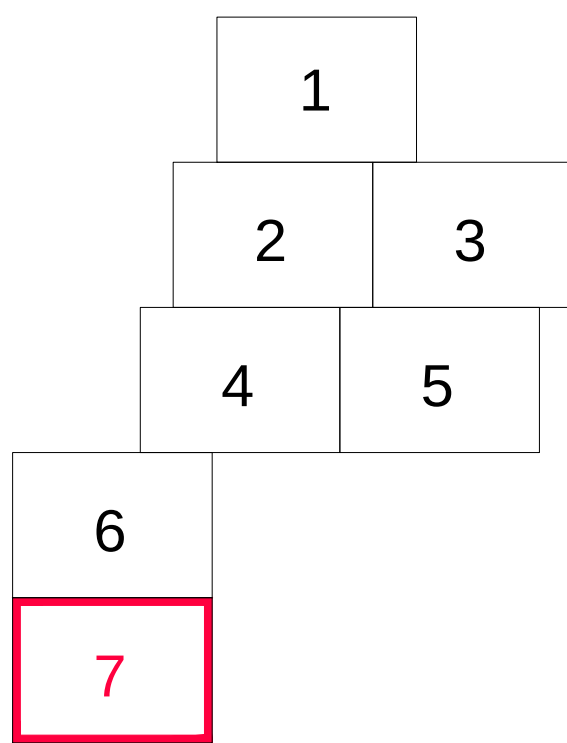

HOOK SURVEY PARTNERSHIP

Land & Building Surveyors
www.hooksurvey.com

Project :

Woodfords, Shipley Road,
Southwater, RH13 9BG

Client :

Reside Developments Ltd

Drawing title :

Topographical Survey

Job No. : S19/7188	Dwg No. : S19/7188/07	Revision : -
Scale : 1:200	Date : July 2019	Drawn by : D.S.

Grid & Levelling related to :
Ordnance Survey (OSGB36) coordinate system and level data
defined by Geoid model OSTN15, based around 2 survey stations
H1 & H2 with a scale factor of 1.00000

Head Office
Unit 1, Bytown Farm
Orchard Way
Dunford, Kent
DA2 7ER
Email : mail@hooksurvey.com
Tel : 01322 277221

Midlands Office
42 Hanson Avenue
Shipston-on-Stour
Warwickshire
CV36 4HS
Email : midlands@hooksurvey.com
Tel : 01606 523118

www.hooksurvey.com



Tree Schedule

1	Maple	d=0.25	h=7	123	Oak	d=0.5	h=15
2	Ash	d=0.25	h=7	124	Ash	d=0.25	h=12
3	Ash	d=0.1	h=6	125	Oak	d=0.5	h=15
4	Hawthorn	d=0.15	h=7	126	Oak	d=0.5	h=15
5	Maple	d=0.35	h=10	127	Oak	d=0.5	h=15
6	Ash	d=0.5	h=15	128	Oak	d=0.5	h=15
7	Ash	d=0.5	h=15	129	Maple	d=0.25	h=9
8	Maple	d=0.3	h=10	130	Oak	d=0.4	h=15
9	Oak	d=0.55	h=15	131	Oak	d=0.45	h=15
10	Oak	d=0.55	h=15	132	Maple	d=0.25	h=9
11	Sweet chestnut	d=0.25	h=10	133	Ash	d=0.25	h=10
12	Oak	d=0.55	h=15	134	Ash	d=0.25	h=10
13	Oak	d=0.65	h=15	135	Ash	d=0.2	h=10
14	Oak	d=0.6	h=15	136	Ash	d=0.2	h=10
15	Oak	d=0.5	h=12	137	Ash	d=0.2	h=10
16	Oak	d=0.45	h=15	138	Oak	d=0.65	h=15
17	Oak	d=0.55	h=15	139	Oak	d=0.65	h=15
18	Oak	d=0.7	h=15	140	Oak	d=0.5	h=15
19	Oak	d=0.6	h=15	141	Oak	d=0.6	h=15
20	Oak	d=0.4	h=15	142	Oak	d=0.55	h=15
21	Oak	d=0.6	h=12	143	Oak	d=0.45	h=15
22	Oak	d=0.6	h=12	144	Oak	d=0.45	h=15
23	Maple	d=0.25	h=10	145	Oak	d=0.45	h=12
24	Maple	d=0.25	h=10	146	Oak	d=0.65	h=15
25	Oak	d=0.4	h=12	147	Oak	d=0.65	h=15
26	Oak	d=0.4	h=12	148	Oak	d=0.7	h=15
27	Oak	d=0.45	h=12	149	Oak	d=0.5	h=15
28	Copper beech	d=0.35	h=12	150	Oak	d=0.5	h=15
29	Ash	d=0.15	h=9	151	Oak	d=0.5	h=15
30	Ash	d=0.15	h=9	152	Maple	d=0.25	h=9
31	Oak	d=0.45	h=12	153	Oak	d=0.55	h=15
32	Oak	d=0.45	h=12	154	Oak	d=0.65	h=15
33	Sweet chestnut	d=0.35	h=8	155	Oak	d=0.4	h=12
34	Hawthorn	d=0.15	h=7	156	Oak	d=0.6	h=15
35	Sycamore	d=0.15	h=12	157	Maple	d=0.25	h=9
36	Sycamore	d=0.5	h=12	158	Maple	d=0.25	h=9
37	Sycamore	d=0.45	h=12	159	Oak	d=0.45	h=15
38	Sweet chestnut	d=0.35	h=10	160	Oak	d=0.6	h=15
39	Sweet chestnut	d=0.35	h=10	161	Hawthorn	d=0.2	h=7
40	Unknown	d=0.1	h=7	162	Hawthorn	d=0.5	h=15
41	Sweet chestnut	d=0.35	h=10	163	Hawthorn	d=0.2	h=5
42	Unknown	d=0.2	h=8	164	Hawthorn	d=0.2	h=5
43	Cypress	d=0.15	h=5	165	Oak	d=0.5	h=12
44	Cypress	d=0.15	h=5	166	Oak	d=0.45	h=12
45	Cypress	d=0.15	h=5	167	Oak	d=0.55	h=15
46	Unknown	d=0.15	h=7	168	Oak	d=0.65	h=15
47	Ash	d=0.15	h=7	169	Oak	d=0.75	h=15
48	Ash	d=0.15	h=7	170	Fruit	d=0.3	h=6
49	Ash	d=0.2	h=10	171	Fruit	d=0.3	h=6
50	Oak	d=0.45	h=12	172	Oak	d=0.5	h=12
51	Ash	d=0.2	h=10	173	Hawthorn	d=0.25	h=7
52	Oak	d=0.2	h=10	174	Hawthorn	d=0.7	h=15
53	Oak	d=0.45	h=12	175	Unknown	d=0.35	h=10
54	Hawthorn	d=0.2	h=7	176	Oak	d=0.65	h=15
55	Ash	d=0.3	h=10	177	Oak	d=0.65	h=15
56	Oak	d=0.45	h=12	178	Hawthorn	d=0.25	h=7
57	Oak	d=0.5	h=12	179	Oak	d=0.45	h=15
58	Oak	d=0.45	h=12	180	Oak	d=0.45	h=15
59	Hawthorn	d=0.2	h=7	181	Oak	d=0.6	h=15
60	Ash	d=0.2	h=10	182	Oak	d=0.6	h=15
61	Hazel	multibole	h=6	183	Oak	d=0.45	h=15
62	Ash	d=0.15	h=8	184	Oak	d=0.5	h=15
63	Cypress	d=0.25	h=10	185	Oak	d=0.5	h=15
64	Cypress	d=0.25	h=10	186	Oak	d=0.75	h=15
65	Cypress	d=0.15	h=10	187	Oak	d=0.6	h=12
66	Cypress	d=0.2	h=10	188	Oak	d=0.6	h=12
67	Cypress	d=0.15	h=10	189	Oak	d=0.55	h=15
68	Cypress	d=0.25	h=10	190	Oak	d=0.6	h=15
69	Oak	d=0.6	h=15	191	Oak	d=0.75	h=15
70	Hawthorn	d=0.2	h=7	192	Unknown	d=0.2	h=9
71	Hawthorn	d=0.2	h=7	193	Oak	d=0.75	h=15
72	Hawthorn	d=0.2	h=7	194	Oak	d=0.2	h=10
73	Oak	d=0.55	h=15	195	Unknown	d=0.2	h=9
74	Oak	d=0.65	h=15	196	Sycamore	d=0.3	h=11
75	Oak	d=0.6	h=15	197	Cypress	d=0.1	h=7
76	Oak	d=0.6	h=15	198	Cypress	d=0.1	h=7
77	Ash	d=0.2	h=10	199	Cypress	d=0.1	h=7
78	Hawthorn	d=0.2	h=7	200	Cypress	d=0.1	h=7
79	Oak	d=0.6	h=15	201	Cypress	d=0.1	h=7
80	Ash	d=0.15	h=8	202	Cypress	d=0.1	h=7
81	Ash	d=0.15	h=8	203	Cypress	d=0.1	h=7
82	Oak	d=0.7	h=15	204	Cypress	d=0.1	h=7
83	Oak	d=0.6	h=15	205	Eucalyptus	d=0.15	h=12
84	Oak	d=0.45	h=15	206	Eucalyptus	d=0.3	h=12
85	Oak	d=0.45	h=15	207	Eucalyptus	d=0.5	h=15
86	Hawthorn	d=0.15	h=6	208	Fruit	d=0.45	h=9
87	Hawthorn	d=0.15	h=6	209	Oak	d=0.75	h=15
88	Hawthorn	d=0.15	h=6	210	Cypress	d=0.45	h=10
89	Oak	d=0.5	h=15	211	Pine	d=0.45	h=12
90	Oak	d=0.55	h=15	212	Maple	d=0.2	h=8
91	Oak	d=0.5	h=15	213	Maple	d=0.2	h=8
92	Oak	d=0.5	h=15	214	Sweet chestnut	d=0.2	h=10
93	Oak	d=0.45	h=15	215	Maple	d=0.2	h=8
94	Oak	d=0.65	h=15	216	Maple	d=0.2	h=8
95	Oak	d=0.65	h=15	217	Maple	d=0.2	h=8
96	Oak	d=0.75	h=15	218	Sweet chestnut	d=0.2	h=10
97	Unknown	d=0.2	h=9	219	Sweet chestnut	d=0.15	h=8
98	Oak	d=0.75	h=15	220	Maple	d=0.15	h=8
99	Oak	d=0.65	h=15	221	Maple	d=0.15	h=8
100	Oak	d=0.45	h=15	222	Maple	d=0.15	h=8
101	Oak	d=0.55	h=15	223	Maple	d=0.15	h=8
102	Oak	d=0.3	h=10	224	Maple	d=0.15	h=8
103	Oak	d=0.3	h=10	225	Maple	d=0.2	h=9
104	Oak	d=0.35	h=10	226	Maple	d=0.15	h=7
105	Oak	d=0.65	h=15	227	Maple	d=0.15	h=7
106	Oak	d=0.25	h=10	228	Maple	d=0.15	h=7
107	Oak	d=0.25	h=10	229	Maple	d=0.25	h=8
108	Oak	d=0.25	h=10	230	Fruit	d=0.25	h=8
109	Ash	d=0.3	h=12	231	Ash	d=0.25	h=12
110	Ash	d=0.3	h=12	232	Pine	d=0.25	h=8
111	Ash	d=0.3	h=12	233	Copper beech	d=0.25	h=8
112	Ash	d=0.25	h=10	234	Silver birch	d=0.2	h=5
113	Ash	d=0.3	h=12	235	Cypress	d=0.25	h=8
114	Ash	d=0.3	h=12	236	Cypress	d=0.1	h=5
115	Oak	d=0.5	h=15	237	Fruit	d=0.4	h=4
116	Oak	d=0.6	h=15	238	Eucalyptus	d=0.6	h=15
117	Oak	d=0.5	h=15	239	Oak	d=1	h=15
118	Maple	d=0.2	h=9	240	Ash	d=0.3	h=12
119	Maple	d=0.2	h=9	241	Cherry	d=0.1	h=3
120	Maple	d=0.2	h=9	242	Ash	d=0.45	h=15
121	Maple	d=0.2	h=9	243	Ash	d=0.45	h=15
122	Maple	d=0.2	h=9	244	Ash	d=0.45	h=15
				245	Fruit	d=0.45	h=6

Survey control

Stn	Easting	Northing	Height
H1	515631.402	125305.662	51.279
H2	515610.500	125318.733	52.165
H3	515607.696	125301.299	52.155
H4	515604.855	125274.985	52.134
H5	515602.762	125249.960	52.094
H6	515594.430	125215.895	52.107
H7	515597.144	125169.903	51.551
H8	515607.488	125134.666	50.966
H9	515604.441	125090.777	50.044
H10	515596.289	125060.655	49.357
H11	515575.550	125027.933	48.720
H12	515587.561	125009.616	48.201
H13	515537.523	124982.071	47.187
H14	515511.502	124946.048	46.193
H15	515482.567	124913.525	45.644
H16	515482.774	124894.551	45.428
H17	515442.219	124817.735	44.160
H18	515422.716	124731.426	43.424
H19	515605.249	125006.412	47.936
H20	515594.530	125027.180	48.845
H21	515604.561	125004.996	49.342
H22	515614.028	125025.112	48.671
H23	515631.493	125062.966	49.893
H24	515619.861	125132.515	51.071
H25	515640.040	125126.058	50.382
H26	515649.070	125123.077	49.859
H27	515665.718	125118.248	49.878
H28	515687.432	125108.761	48.024
H29	515698.422	125104.671	47.542
H30	515715.044	125009.368	46.871
H31	515734.280	125093.007	46.117
H32	515753.728	125087.001	45.450
H33	515775.659	125077.174	44.247
H34	515788.697	125070.262	44.364
H35	515788.697	125070.262	44.364
H36	515772.880	125047.121	45.054
H37	515752.880	125015.307	45.054
H38	515732.880	125006.086	44.364
H39	515658.013	124963.687	45.725
H40	515668.013	124941.155	44.336
H41	515668.013	124913.623	44.336
H42	515686.023	124884.472	42.868
H43	515686.023	124867.364	43.394
H44	515686.023	124840.256	43.394
H45	515526.368	124891.303	44.989
H46	515526.368	124865.862	44.989
H47	515547.217	124830.223	47.439
H48	515547.217	124795.623	47.439
H49	515561.861	124855.952	46.131
H50	515561.861	124847.143	46.131
H51	515561.861	124831.487	46.131
H52	515561.861	124815.831	46.131
H53	515561.861	124799.050	46.131
H54	515561.861	124782.269	46.131
H100	515561.861	124010.343	46.131

Appendix D

BGS Borehole Records



Borehole Scan Viewer

BGS ID: 578383 : BGS
Reference: TQ12NE63
British National Grid
(27700) : 516160,125210

<< < **Prev** Page 1 of 1 **Next** > >>

[Report an issue with this borehole](#)

GROUND EXPLORATIONS Ltd. 68/73 Alpha Street, Slough, Bucks, SL1 1QX					Borehole No. 51					
Contract	Southwater Bypass TQ12NE/63				Started	26.3.73.				
Location	A24 south of Cripplegate Windmill				Completed	26.3.73.				
Report No	5949/BW 1616. 2521				Diameter	150 mm				
					Ground Level	O.D. 48.67 m				
Description	Legend	Thickness m	Depth m	Level m	Sample Type	Sample No.	Depth m	C/S (N)	M/C (% Se/Si)	Water
Top-soil		0.3	0.3	48.4	D	5103	0.3			
Mottled brown and light grey clay		0.9			D	5104	0.6			
			1.2	47.5	U	9729	0.8			
Black, brown and grey shaly clay		0.3	1.5	47.2	D	5105	1.1			
					D	5106	1.5			
Brown and grey mottled clay		0.9	2.4	46.3	U	5107	1.8			
						9281	2.1			
Brown and grey mottled friable clay with crystals		0.6	3.0	45.7	D	5108	2.4			
					D	5110	3.4			
Olive clay-shale with crystals		2.2			U	5111	4.1			
					U	5115	4.7			
			5.2	43.2						WE Nil/3.0/26.3.



Useful links

About BGS

Policies & legal

Privacy policy

[News and Events](#)

[Contact us](#)

[Press Office](#)

[Cookies policy](#)

[Terms of use](#)

[Freedom of information \(FOI\)](#)

[Intellectual Property Rights](#)

© UKRI 2020





Borehole Scan Viewer

BGS ID: 578387 : BGS
Reference: TQ12NE67
British National Grid
(27700) : 516250,125010

<< < **Prev** Page 1 of 1 **Next** > >>

[Report an issue with this borehole](#)

GROUND EXPLORATIONS Ltd. 68/76 Alpha Street, Slough, Bucks., SL1 1QX							Borehole No 60			
Contract Southwater bypass TQ12NE/67							Started 28.3.73.			
Location A24 north of Vincents Cottages							Completed 28.3.73.			
Report No 5949/BW 1625. 2501							Diameter 150 mm			
							Ground Level O.D. 47.83 m			
Description	Legend	Thickness m	Depth m	Level m	Sample Type	Sample No	Depth m	C/O (N)	M/C (C/Sa/Si)	Water
(consolid)		0.3	0.3	47.5	D	5124	0.3			
Brown and light gray mottled clay with root- lets and plant stems		1.1			U	5125 5126	0.6 1.1			
Brown and blue mottled clay		0.7			D	5127	1.8			
Brown-blue mottled fri- able clay with crystals		0.6			U	5128	2.4			
Brown friable clay- stone		0.3			D	5129	3.0			WE Nil/1.5/28.3.



Useful links

About BGS

Policies & legal

Privacy policy

[News and Events](#)

[Contact us](#)

[Press Office](#)

[Cookies policy](#)

[Terms of use](#)

[Freedom of information \(FOI\)](#)


[Intellectual Property Rights](#)

© UKRI 2020



Appendix E

Southern Water records

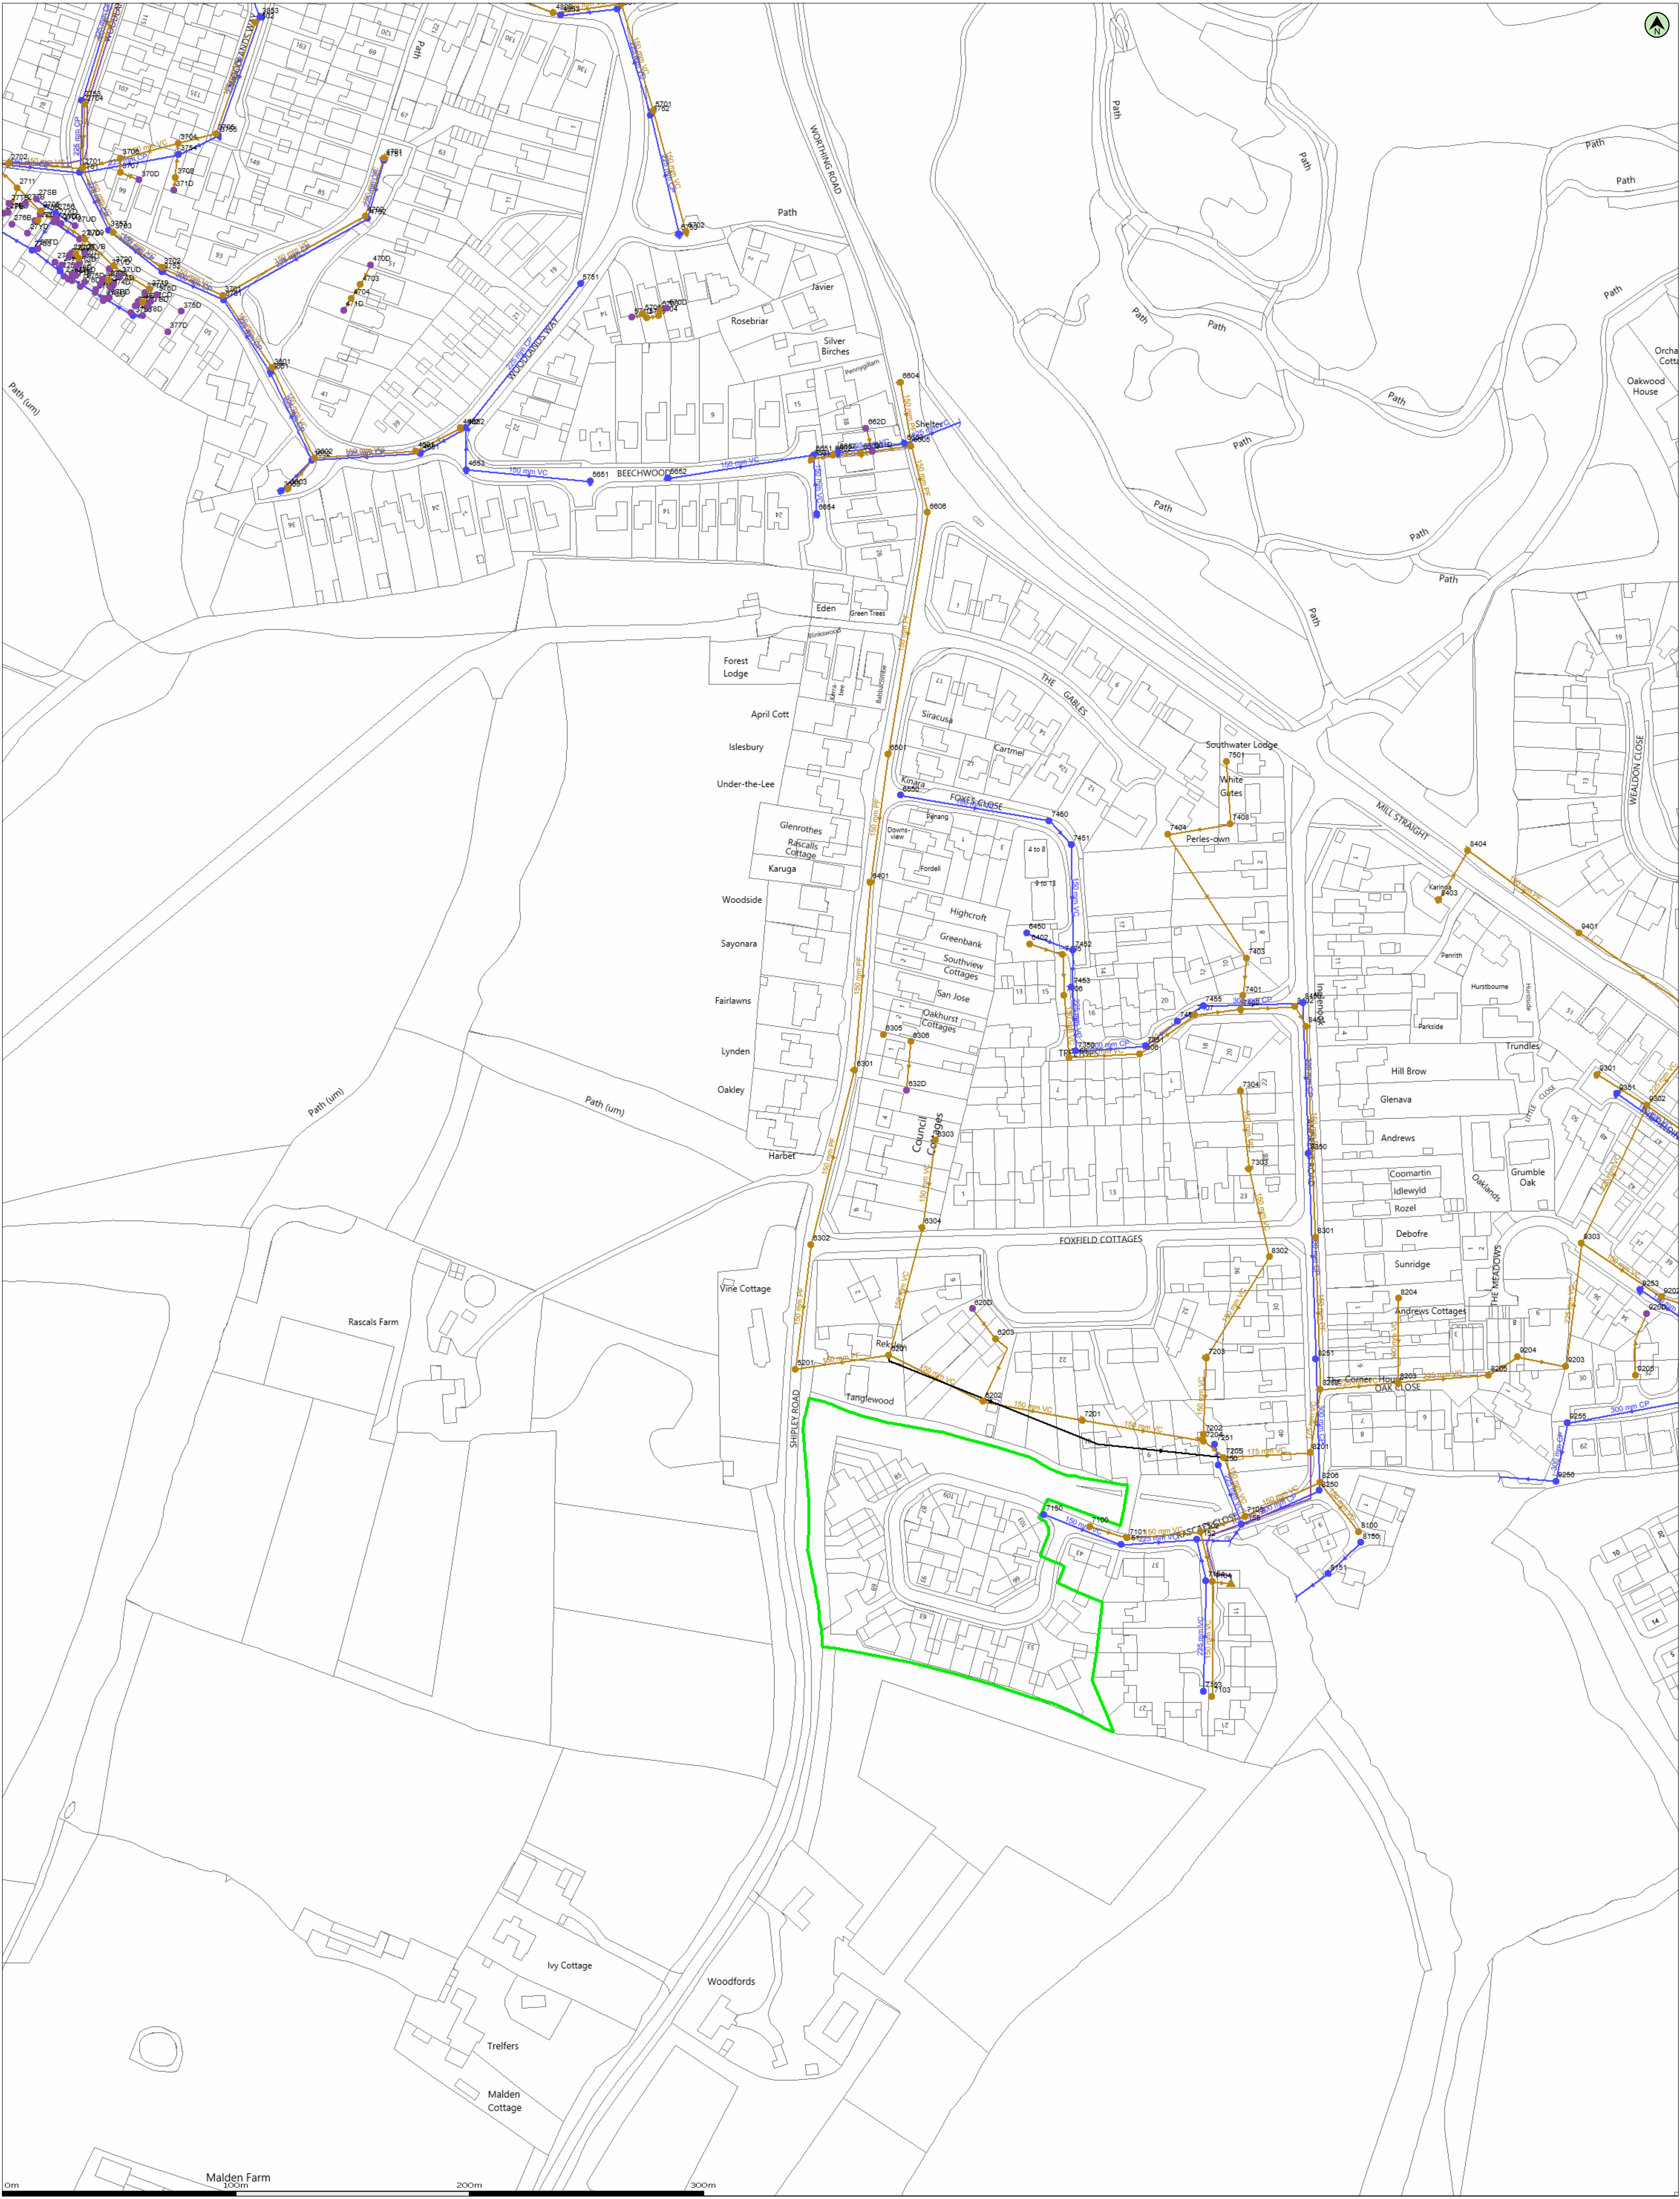

© Crown copyright and database rights 2020 Ordnance Survey 100031673
Data updated: 23/09/20

Scale: 1:1250
Map Centre: S15619.125372

Date: 02/10/20
Our Ref: 443955 - 1

Wastewater Plan A1
Powered by digimap

vholdo@motion.co.uk

southwater



The positions of pipes shown on this plan are believed to be correct, but Southern Water Services Ltd accept no responsibility in the event of inaccuracy. The actual positions should be determined on site. This plan is produced by Southern Water Services Ltd (c) Crown copyright and database rights 2020 Ordnance Survey 100031673. This map is to be used for the purposes of viewing the location of Southern Water plant only. Any other uses of the map data or further copies is not permitted.

WARNING: BAC pipes are constructed of Bonded Asbestos Cement.

WARNING: Unknown (UNK) materials may include Bonded Asbestos Cement.

7408	F	0.00	0.00	
------	---	------	------	--

7452	S	52.92	52.35	
------	---	-------	-------	--

Appendix F

EA Product 4

Flood map for planning

Your reference
product 4

Location (easting/northing)
515721/125177

Created
23 Nov 2020 17:39

Your selected location is in flood zone 1, an area with a low probability of flooding.

This means:


- you don't need to do a flood risk assessment if your development is smaller than 1 hectare and not affected by other sources of flooding
- you may need to do a flood risk assessment if your development is larger than 1 hectare or affected by other sources of flooding or in an area with critical drainage problems

Notes

The flood map for planning shows river and sea flooding data only. It doesn't include other sources of flooding. It is for use in development planning and flood risk assessments.

This information relates to the selected location and is not specific to any property within it. The map is updated regularly and is correct at the time of printing.

The Open Government Licence sets out the terms and conditions for using government data.
<https://www.nationalarchives.gov.uk/doc/open-government-licence/version/3/>

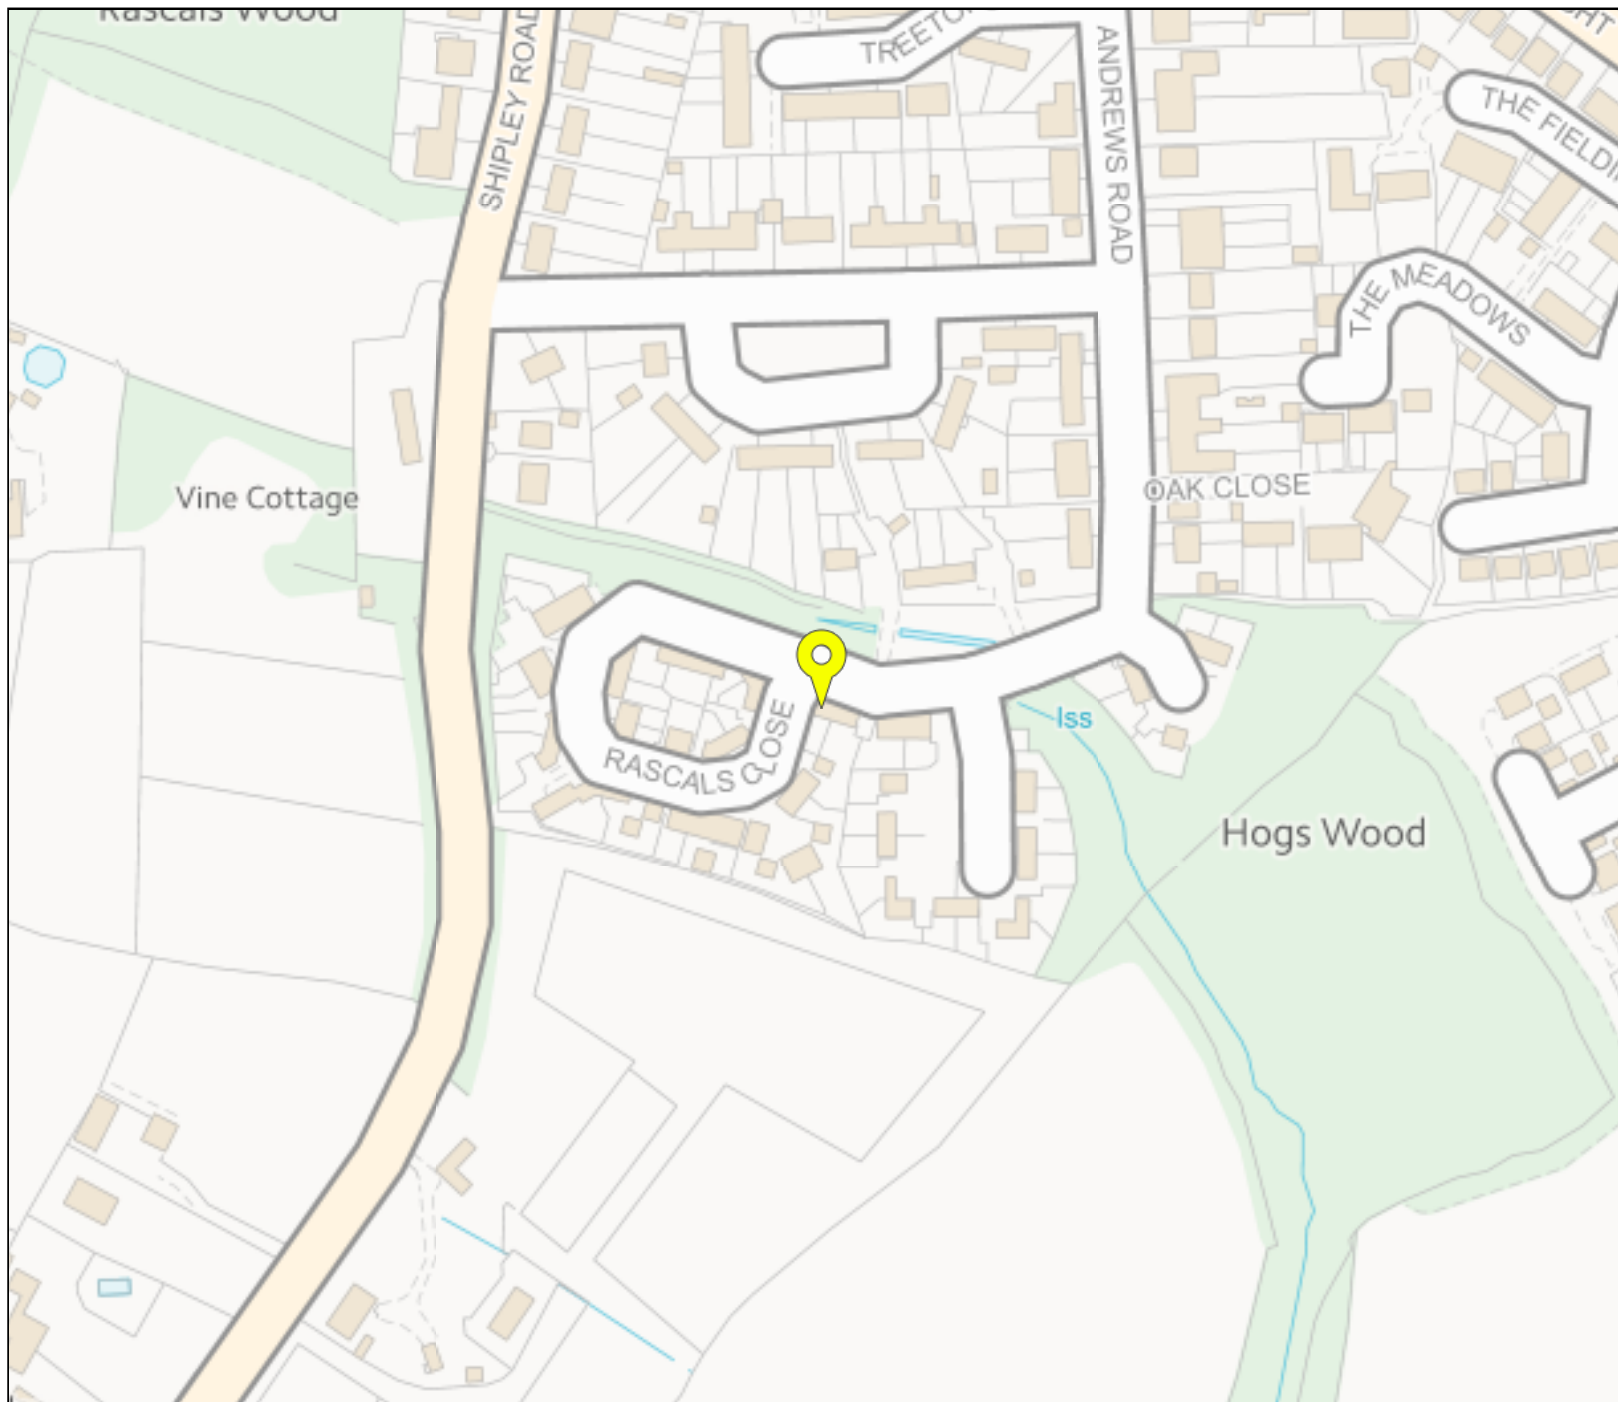

Flood map for planning

Your reference
product 4

Location (easting/northing)
515721/125177

Scale
1:2500


Created
23 Nov 2020 17:39

-  Selected point
-  Flood zone 3
-  Flood zone 3: areas benefiting from flood defences
-  Flood zone 2
-  Flood zone 1
-  Flood defence
-  Main river
-  Flood storage area

0 20 40 60m

Appendix G

Surface Water Flood Maps

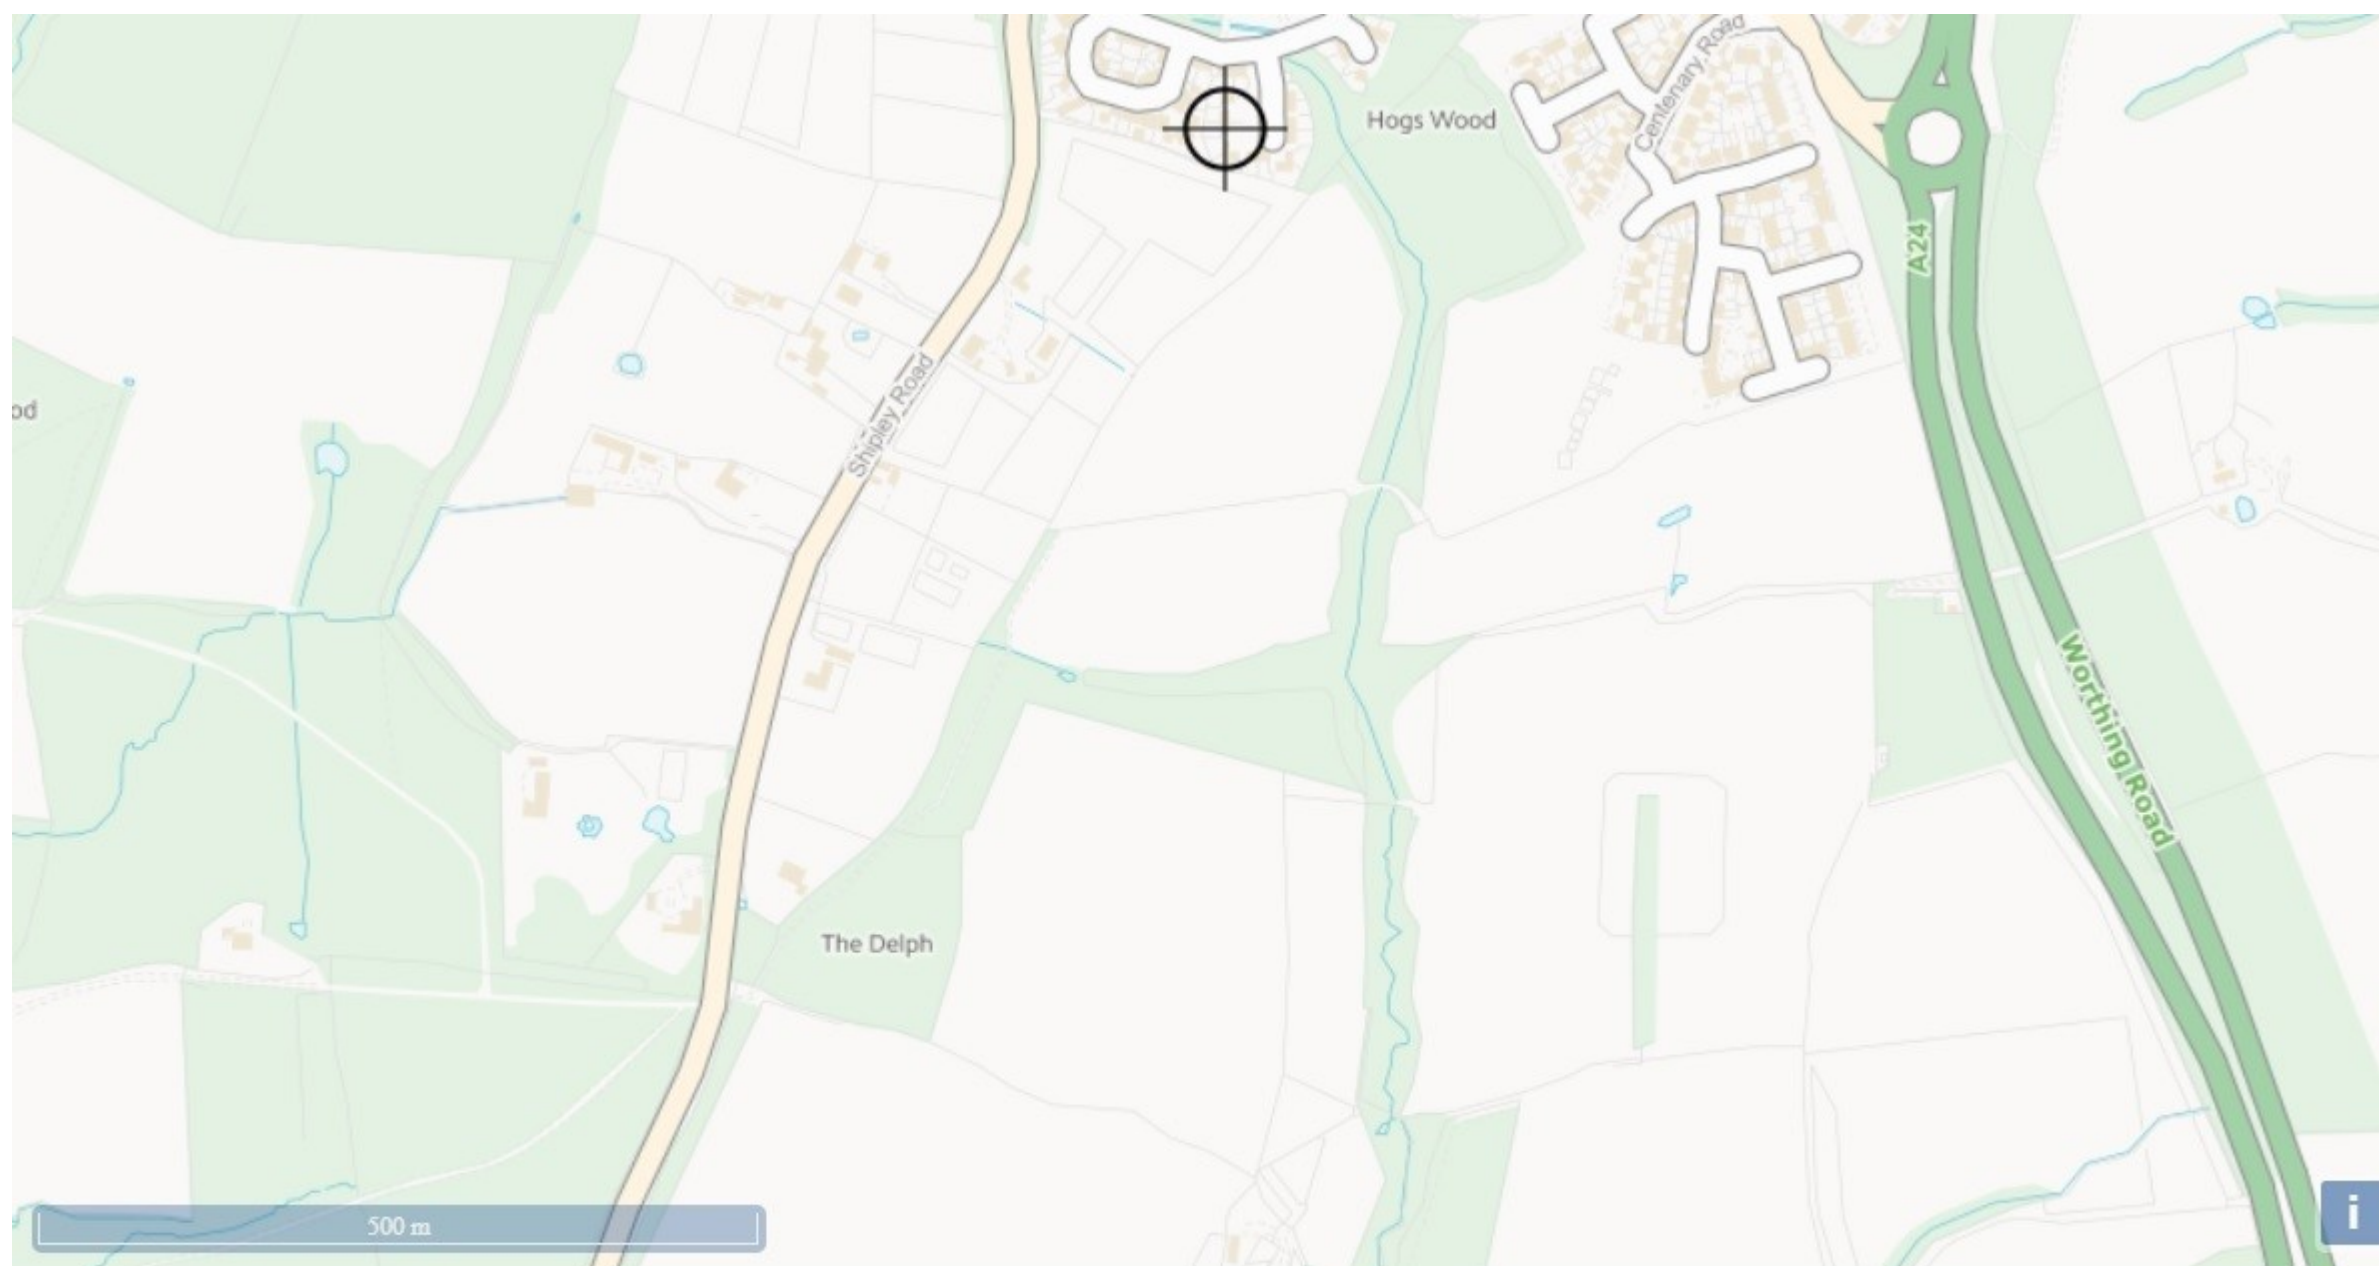

Extent of flooding from rivers or the sea

● High ● Medium ● Low ● Very low ⊕ Location you selected

Appendix H

QBar Calculations

Greenfield runoff rate estimation for sites

www.uksuds.com | Greenfield runoff tool

Calculated by:	victoria berg-holdo
Site name:	Woodfords
Site location:	Woodfords

This is an estimation of the greenfield runoff rates that are used to meet normal best practice criteria in line with Environment Agency guidance "Rainfall runoff management for developments", SC030219 (2013), the SuDS Manual C753 (Ciria, 2015) and the non-statutory standards for SuDS (Defra, 2015). This information on greenfield runoff rates may be the basis for setting consents for the drainage of surface water runoff from sites.

Site Details

Latitude:	51.01324° N
Longitude:	0.35249° W
Reference:	2902456036
Date:	Oct 02 2020 16:26

Runoff estimation approach

Site characteristics

Total site area (ha):	1
-----------------------	--------------------------------

Methodology

Q _{BAR} estimation method:	Calculate from SPR and SAAR
SPR estimation method:	Calculate from SOIL type

Soil characteristics

	Default	Edited
SOIL type:	4	4
HOST class:	N/A	N/A
SPR/SPRHOST:	0.47	0.47

Hydrological characteristics

	Default	Edited
SAAR (mm):	776	776
Hydrological region:	7	7
Growth curve factor 1 year:	0.85	0.85
Growth curve factor 30 years:	2.3	2.3
Growth curve factor 100 years:	3.19	3.19
Growth curve factor 200 years:	3.74	3.74

Notes

(1) Is $Q_{\text{BAR}} < 2.0$ l/s/ha?

When Q_{BAR} is < 2.0 l/s/ha then limiting discharge rates are set at 2.0 l/s/ha.

(2) Are flow rates < 5.0 l/s?

Where flow rates are less than 5.0 l/s consent for discharge is usually set at 5.0 l/s if blockage from vegetation and other materials is possible. Lower consent flow rates may be set where the blockage risk is addressed by using appropriate drainage elements.

(3) Is $\text{SPR}/\text{SPRHOST} \leq 0.3$?

Where groundwater levels are low enough the use of soakaways to avoid discharge offsite would normally be preferred for disposal of surface water runoff.

Greenfield runoff rates

	Default	Edited
Q _{BAR} (l/s):	5.45	5.45
1 in 1 year (l/s):	4.63	4.63
1 in 30 years (l/s):	12.53	12.53
1 in 100 year (l/s):	17.37	17.37
1 in 200 years (l/s):	20.37	20.37

This report was produced using the greenfield runoff tool developed by HR Wallingford and available at www.uksuds.com. The use of this tool is subject to the UK SuDS terms and conditions and licence agreement, which can both be found at www.uksuds.com/terms-and-conditions.htm. The outputs from this tool are estimates of greenfield runoff rates. The use of these results is the responsibility of the users of this tool. No liability will be accepted by HR Wallingford, the Environment Agency, CEH, Hydrosolutions or any other organisation for the use of this data in the design or operational characteristics of any drainage scheme.

Appendix I

MicroDrainage model results Catchment A

Variables

Results

Design

Overview 2D

Overview 3D

Vt

Variables

FSR Rainfall

Return Period (years)

Region

Map

M5-60 (mm)

Ratio R

Cv (Summer)

Cv (Winter)

Impervious Area (ha)

Maximum Allowable Discharge (l/s)

Infiltration Coefficient (m/hr)

Safety Factor

Climate Change (%)

100

England and Wales

20.000

0.357

0.750

0.840

0.700

3.8

0.00000

2.0

40

Analyse

OK

Cancel

Help

Enter Ratio R between 0.050 and 0.500

Variables

Results

Design

Overview 2D

Overview 3D

Vt

Results

Global Variables require approximate storage of between 471 m³ and 659 m³.

These values are estimates only and should not be used for design purposes.

Analyse

OK

Cancel

Help

Enter Ratio R between 0.050 and 0.500

Appendix J

MicroDrainage model results Catchment B

Quick Storage Estimate

Micro Drainage

Variables

FSR Rainfall

Return Period (years)

Region

Map

Ratio R

Cv (Summer)

Cv (Winter)

Impervious Area (ha)

Maximum Allowable Discharge (l/s)

Infiltration Coefficient (m/hr)

Safety Factor

Climate Change (%)

Analyse OK Cancel Help

Enter Area between 0.000 and 999.999

Quick Storage Estimate

Micro Drainage

Results

Global Variables require approximate storage of between 503 m³ and 704 m³.

These values are estimates only and should not be used for design purposes.

Analyse OK Cancel Help

Enter Area between 0.000 and 999.999

Appendix K

Drainage Strategy



Legend

- Proposed Permeable Paving - 450mm deep Type 4 Open Graded Sub-base, 30% Void Ratio [Total Volume: 203m³]
- Proposed Permeable Paving - 450mm Permeable Storage Crates, 95% Void Ratio [Total Volume: 403m³]
- Proposed Attenuation Storage Tank - 400mm deep [Total Volume: 52m³]
- Proposed Attenuation Storage Tank - 800mm deep [Total Volume: 99m³]
- Proposed Surface Water Sewer
- Proposed Surface Water Manhole / Inspection Chamber
- Proposed Headwall
- Proposed Ponding Area - Refer to Main Drawing for Area Type
- Proposed Swale - 500mm deep [Total Volume: 144m³]

Total Storage Volume: 624m³
Catchment A: 644m³
Catchment B: 644m³
Overall Storage Volume: 1268m³

D	Site Layout Updated	MH	PA	N3	10/09/2021
C	Site layout updated	MH	VH	N3	26/11/2020
B	Swale and LEAP area amended following comments	MH	N3	N3	24/11/2020
A	First Issue	MH	VH	N3	20/11/2020
Revision Notes:		Dm	Chk	App	Date

Drawing Status: **DRAFT**
NOT FOR CONSTRUCTION

motion

84 North Street
Guildford
Surrey
GU1 4AU
01483 531300

9 Greyfriars Road
Reading
Berkshire
RG1 1NU
0118 206 2930


Golden Cross House
8 Duncannon Street
London
WC2N 4JF
020 7031 8141


www.motion.co.uk

Client: **reside.**

Project: Land East of Shipley Road, Southwater
Title: Outline Drainage Strategy

Scale: 1:500	Size: A1	Project No: 2007068	Revision: D
Drawing: 2007068-0500-01			

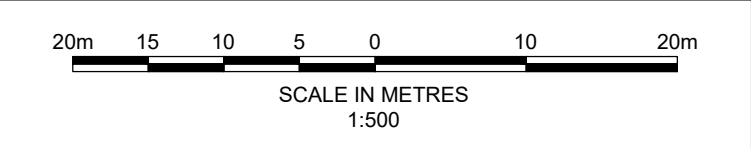

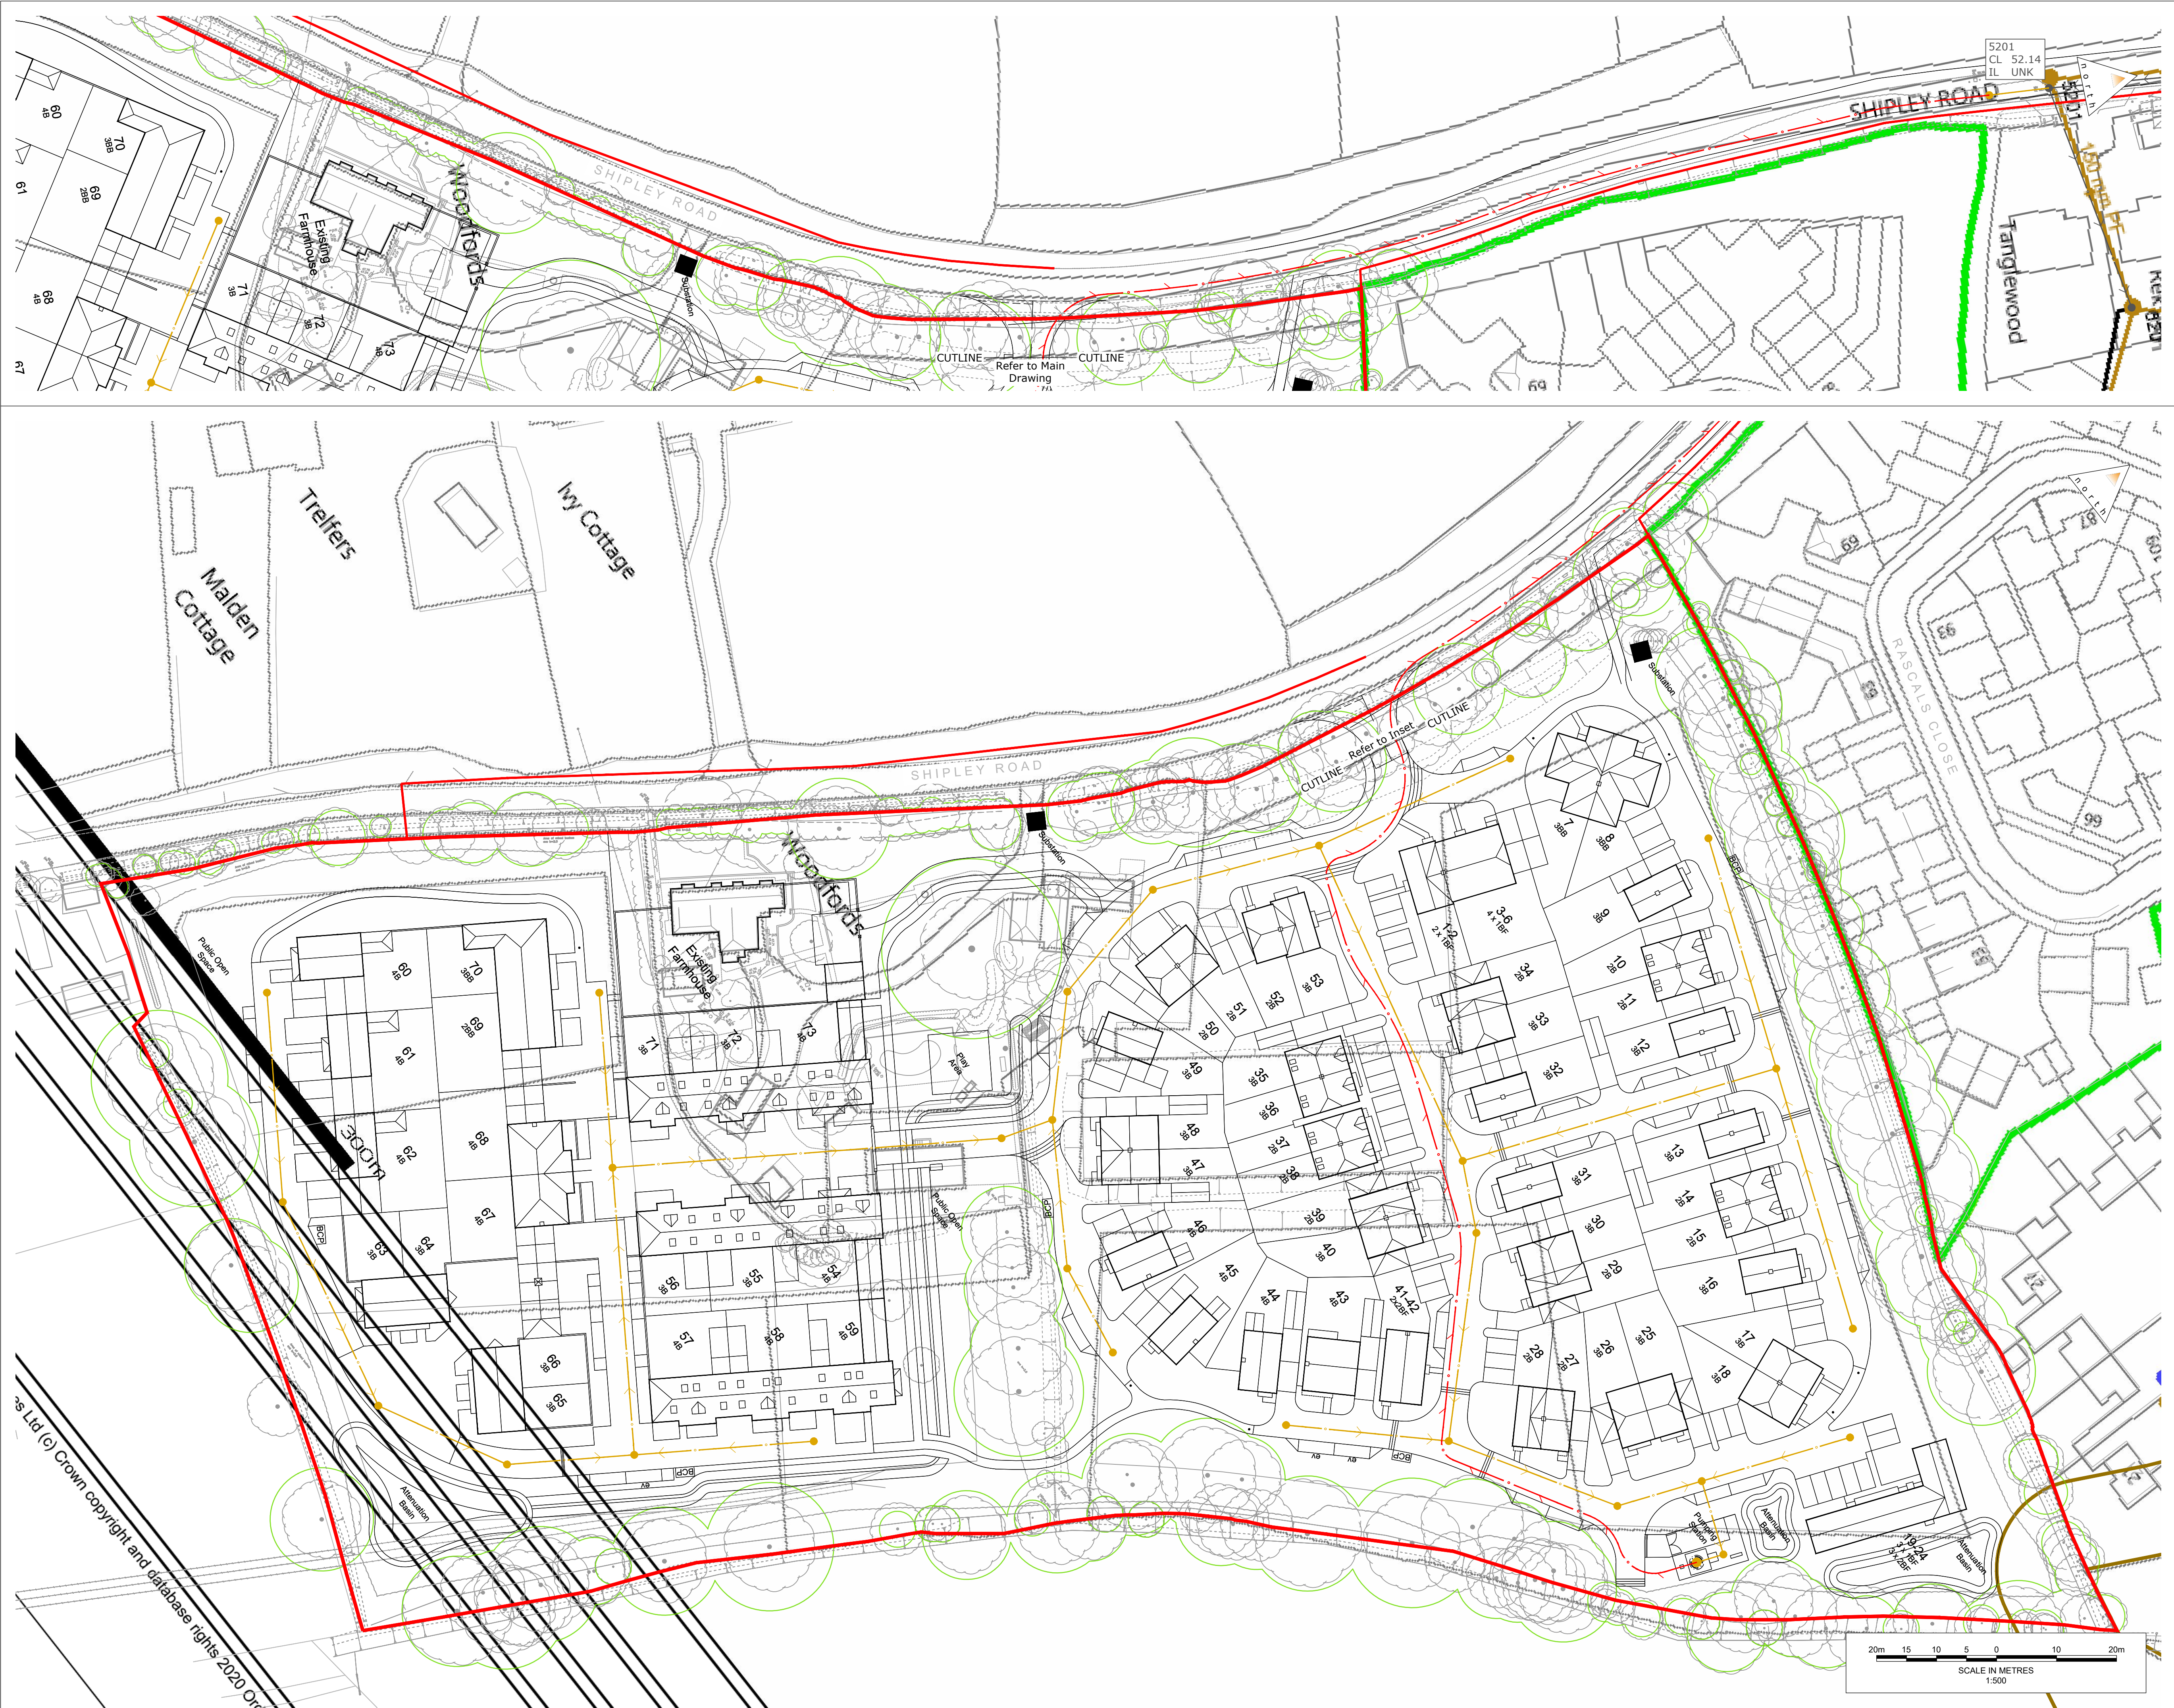

Legend

- Proposed Foul Sewer
- Proposed Foul Manhole / Inspection Chamber
- Proposed Foul Rising Main
- Existing Southern Water Foul Sewer

B	Site layout updated	MH	PA	N3	13/09/2021
A	First Issue	MH	VH	N3	27/11/2020
Revision Notes:		Dm	Chk	App	Date

Drawing Status: **DRAFT**
NOT FOR CONSTRUCTION

motion

84 North Street
Guildford
Surrey
GU1 4AU
01483 531300

9 Greyfriars Road
Reading
Berkshire
RG1 1NU
0118 206 2930

Golden Cross House
8 Duncannon Street
London
WC2N 4JF
020 7031 8141

www.motion.co.uk

Client: **reside.**

Project: Land East of Shipley Road, Southwater

Title: Outline Foul Drainage Strategy

Scale: 1:500	Size: A1	Project No: 2007068	Revision: B
--------------	----------	---------------------	-------------

Drawing: 2007068-0500-03

C:\Users\Matthew.Motion\Documents\Infrastructure\London\2007068\Drawings\2007068-0500-03 [Drainage Strategy].dwg

Appendix L

Exceedance Plan



Legend

→

Exceedance Direction

○

Exceedance Area

—

Route

→

Flow

—

Storage

C	Site layout updated	MH	PA	N3	10/09/2021
B	Site layout updated	MH	VH	N3	27/11/2020
A	First Issue	MH	VH	N3	20/11/2020
Revision Notes:		Drn	Chk	App	Date

Drawing Status:

DRAFT

NOT FOR CONSTRUCTION

motion

84 North Street

Guildford

Surrey

GU1 4AU

01483 531300

9 Greyfriars Road

Reading

Berkshire

RG1 1NU

0118 206 2930

Golden Cross House

8 Duncannon Street

London

WC2N 4JF

020 7031 8141

www.motion.co.uk

Client:

reside.

Project:


Land East of Shipley Road, Southwater

Title:

Outline Drainage Strategy

Exceedance Plan

Scale: 1:500	Size: A1	Project No: 2007068	Revision:
Drawing: 2007068-0500-02			C

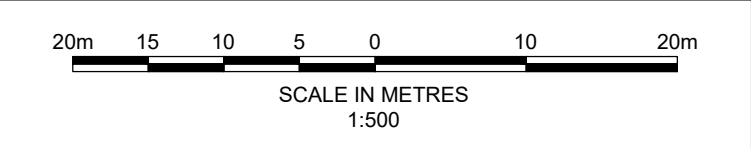

Appendix E

Eleanor Read

Flood Risk Management Officer
Highways, Transport and Planning,
Place Services

Eleanor.Read@westsussex.gov.uk

www.westsussex.gov.uk

Ground Floor
Northleigh
County Hall
Chichester
PO19 1RH
03302 227048



Dominic Cronin
The Hallmark Building
52-56 Leadenhall Street
London
EC3 5JE

25th April 2025

Dear Dominic,

WSSC-671906145 – Shipley Road, Horsham, RH13 9BQ

WSSC Flood Risk Management Team Level 2 Pre-Application Advice has been sought for a 1.83ha site in Southwater, Horsham District. The application will be reserved matters for 73 dwellings, with associated hard landscaping, access road and SuDS attenuation.

Following a meeting on 4th April 2025, we have the following comments to make:

1. We discussed the history of the site drainage wise, as well as changes to NPPF/PPG Flood risk and coastal change and calculation parameters which will need to be considered as part of this application.
2. In terms of the calculations discussion that occurred during the meeting, for this application, we'd support using a Cv value of 1 with reduced freeboard. Due to the reduced freeboard in the basins as a result of this, the exceedance plan must show flow directions from the basin, to ensure flood risk will not increase elsewhere or affect any vulnerable aspects of the site.
3. We can confirm that if Qbar is not viable when using Cv value 1, restricting to flow matching rates is acceptable. However, it is our preference that is single rate discharge is used. Long term storage should be included in the scenario where flow matching is used.
4. The watercourse within the site and the drain along the northern boundary will need a 3m easement from the top of both banks for maintenance purposes. It would be helpful if the watercourse and it's connection to the wider network is provided.
5. If proposing to connect to the ditch outside the red line boundary, we'll need third party agreement to this.
6. As discussed, construction drawings of the outfall should be provided, so we can let the applicant know whether an ordinary Watercourse Consent will be required.

7. The foul pumping station is in close proximity to the basin. This will need to be considered from both an adoption and surface water quality perspective.
8. When preparing the calculations, the following should be used as guidance (follow the full application type as they layout is being set as part of this reserved matters application): [Surface Water Drainage Proforma](#)

Yours sincerely,

Ellie Read and Natalie Biddulph
Flood Risk Management Team

SENT BY EMAIL ONLY

Documents reviewed for this letter and the meeting:

Outline Drainage Strategy by Motion, 10/09/2021, revision D
Presentation Layout by DHA Architecture, 14/03/2025
Proposed Drainage Strategy by Ardent, 09/04/2025, revision F

Appendix F

Pre-development discharge

Site Makeup	Greenfield	▼
Greenfield Method	FEH	▼
Positively Drained Area (ha)	1.000	
SAAR (mm)	767	
Host	18	▼
BFIHost	0.236	
Region	7	▼
QBar/QMed conversion factor	1.136	
Betterment (%)	0	
	Calc	
QMed (l/s)	6.7	
QBar (l/s)	7.7	

Load

Return Period (years)	Growth Factor	Q (l/s)
2	0.88	6.7
30	2.40	18.4
100	3.19	24.4

Appendix G

Surface Water Drainage Proforma

West Sussex County Council (WSCC) as Lead Local Flood Authority recommends this proforma is completed and submitted to support any planning application for a major development. The information contained in this form will be used by WSCC officers in their role as 'statutory consultee' on surface water drainage. The proforma should accompany the site-specific Flood Risk Assessment and Drainage Strategy submitted as part of the planning application.

1. Site Details

No.	Requirement	Answer	Application Type
1.1	Address including postcode	Shipley Road, Southwater, Horsham, RH13 9BQ	Outline & Full
1.2	OS grid reference (easting and northing)	515680, 125027	Outline & Full
1.3	Planning application reference	DC/21/2180	Outline & Full
1.4	Total site area (hectares)	3.7	Outline & Full
1.5	Pre-development use	Assumed for equestrian purposes	Outline & Full
1.6	Proposed design life	Yes	Outline & Full
1.7	Have agreements in principle for discharge been provided (where applicable)? (YES/NO)	Yes	
1.8	Topographic Survey Plan showing existing site layout, site levels and drainage system	YES	Outline & Full

2. Discharge Hierarchy/Methods of Discharge¹

No.	Requirement	Answer	Application Type
2.1	Store rainwater for later use (reuse) (YES/NO)	NO	Full
2.2	Infiltration techniques such as soakaways, permeable paving, etc (YES/NO)	NO	Outline & Full
2.3	Hybrid (YES/NO)	NO	Outline & Full

¹ Runoff may be discharged via one or multiple methods.

No.	Requirement	Answer	Application Type
2.4	Attenuation with restricted discharge to watercourse (YES/NO)	YES	Outline & Full
2.5	Attenuation with restricted discharge to surface water sewer (YES/NO)	NO	Outline & Full
2.6	Attenuation with restricted discharge to combined sewer (YES/NO)	NO	Outline & Full

3. Calculation Inputs

No.	Requirement	Answer	Application Type
3.1	Area within site which is drained by SuDS ² (hectares)	1.67 ha	Outline & Full
3.2	Impermeable area drained pre-development ³ (hectares)	0.16 ha	Outline & Full
3.3	Impermeable area drained post-development ³ (hectares)	1.67 ha	Outline & Full
3.4	Urban Creep (hectares)	0.08 ha	Outline & Full
3.5	Climate change factor applied (1 in 30 and 1 in 100) (percentage)	40% for 1 in 30 and 45% for 1 in 100	Outline & Full

4. Infiltration Feasibility/Ground Investigations

No.	Requirement	Answer	Application Type
4.1	Has winter groundwater monitoring and infiltration been undertaken? (YES/NO)	Groundwater monitoring was encountered but no infiltration tests were taken.	Outline & Full
4.2	Period of winter groundwater monitoring (from/to)	SI states "towards the end of a particularly dry winter"	Outline & Full
4.3	Depth to highest recorded groundwater level (mAOD)	SI states "No groundwater was encountered"	Full
4.4	Infiltration rate	No infiltration tests were taken	Outline & Full

² Impermeable area should be measured pre and post development. Impermeable surfaces include roofs, pavements, driveways and paths, where runoff is conveyed to the drainage system.

³ 10% Urban Creep should be added to the volumes required for storage and not increase discharge rates.

No.	Requirement	Answer	Application Type
4.5	Depth of infiltration structure (mAOD)	N/A	Full
4.6	Safety factor used for sizing infiltration storage	N/A	Outline & Full

5. Calculation Outputs: Greenfield Runoff Rates⁴

No.	Requirement	Answer	Application Type
5.1	Qbar (l/s)	7.70	Outline & Full
5.2	1 in 2 year rainfall (l/s)	6.70	Outline & Full
5.3	1 in 30 year rainfall (l/s)	18.40	Outline & Full
5.4	1 in 100 year rainfall (l/s)	24.40	Outline & Full

6. Calculation Outputs: Brownfield Runoff Rates (including Urban Creep) (if applicable)

No.	Requirement	Answer	Application Type
6.1	1 in 1 year rainfall (l/s)	N/A	Outline & Full
6.2	1 in 30 year rainfall (l/s)	N/A	Outline & Full
6.3	1 in 100 year rainfall (l/s)	N/A	Outline & Full

7. Calculation Outputs: Volume Control/Infiltration Provision

No.	Requirement	Answer	Application Type
7.1	Infiltration (m ³)		Outline & Full
7.2	Attenuation (m ³)	1,613m ³	Outline & Full
7.3	Separate volume designated as long-term storage ⁵ (m ³)	None, as discharging at QBar	Full
7.4	Total volume control (sum of inputs for 7.1 to 7.3) (m ³)	0m ³	Full

⁴ Flows within long term storage areas should be infiltrated to the ground or discharged at low flow rate of maximum 2 litres per second per hectare (l/s/ha).

⁵ In calculations and for the avoidance of doubt FEH shall be used FSR is not acceptable, and CV values must equal 1.

8. Calculation Outputs: Attenuation/Restricted Discharge

No.	Requirement		Answer	Application Type
8.1	Proposed discharge rate (critical storm)	1 in 1 (100%) AEP (m/s)	Catchment A: 13.40 l/s Catchment B: 8.2 l/s	Outline & Full
		1 in 30 (3.33%) AEP (m/s)	Catchment A: 13.40 l/s Catchment B: 8.2 l/s	Outline & Full
		1 in 30 (3.33%) AEP plus climate change (m/s)	Catchment A: 13.40 l/s Catchment B: 8.2 l/s	Outline & Full
		1 in 100 (1%) AEP (m/s)	Catchment A: 13.40 l/s Catchment B: 8.2 l/s	Outline & Full
		1 in 100 (1%) AEP plus climate change (m/s)	Catchment A: 13.40 l/s Catchment B: 8.2 l/s	Outline & Full
8.2	Calculations show critical storm durations (both by max height and max discharge) for 1 in 1, 1 in 30, 1 in 30 plus climate change, 1 in 100 and 1 in 100 year plus climate change allowance can be accommodated on site (YES/NO)		Yes	Outline & Full
8.3	Has treatment of potential contaminants been considered? (YES/NO)		Yes	Outline & Full
8.4	Demonstration of source control features with substantive evidence why these cannot be used if not (YES/NO)		Yes	Full
8.5	If discharging into a watercourse, piped system or the sea, has the proposed drainage network been modelled against predicted top water levels for the 1 in 100 year storm event plus climate change allowance, within the existing system? (YES/NO)		No	Full

9. Other Supporting Details

No.	Requirement	Answer	Application Type
9.1	Plan detailing location of groundwater monitoring and infiltration testing	Groundwater monitoring - yes Infiltration testing - no	Outline & Full
9.2	Detailed drainage design layout	Yes	Full
9.3	Maintenance strategy	Yes	Full


No.	Requirement	Answer	Application Type
9.4	Detailed development layout	Yes	Full
9.5	Impermeable area plan	No	Full
9.6	Phasing plan?	No	Full
9.7	If ground levels are being raised over 300mm above existing levels and is unavoidable, have detailed plans been provided, together with drainage proposals, to address any potential drainage related issues?	Yes	Full






The above form should be completed using evidence from information which should be appended to this form. The information being submitted should be proportionate to the site conditions, flood risks and magnitude of development. It should serve as a summary of the drainage proposals and should clearly show that the proposed discharge rate and volume as a result of development will not be increasing. Where there is an increase in discharge rate or volume, then the relevant section of this form must be completed with clear evidence demonstrating how the requirements will be met.

This form is completed using factual information and can be used as a summary of the surface water drainage strategy on this site.

Form completed by	Dominic Cronin
Qualification of person responsible for signing off this proforma	BEng Civil Engineering
Company	Ardent Consulting
On behalf of (client's details)	Bellway
Date	08/09/25

Appendix H

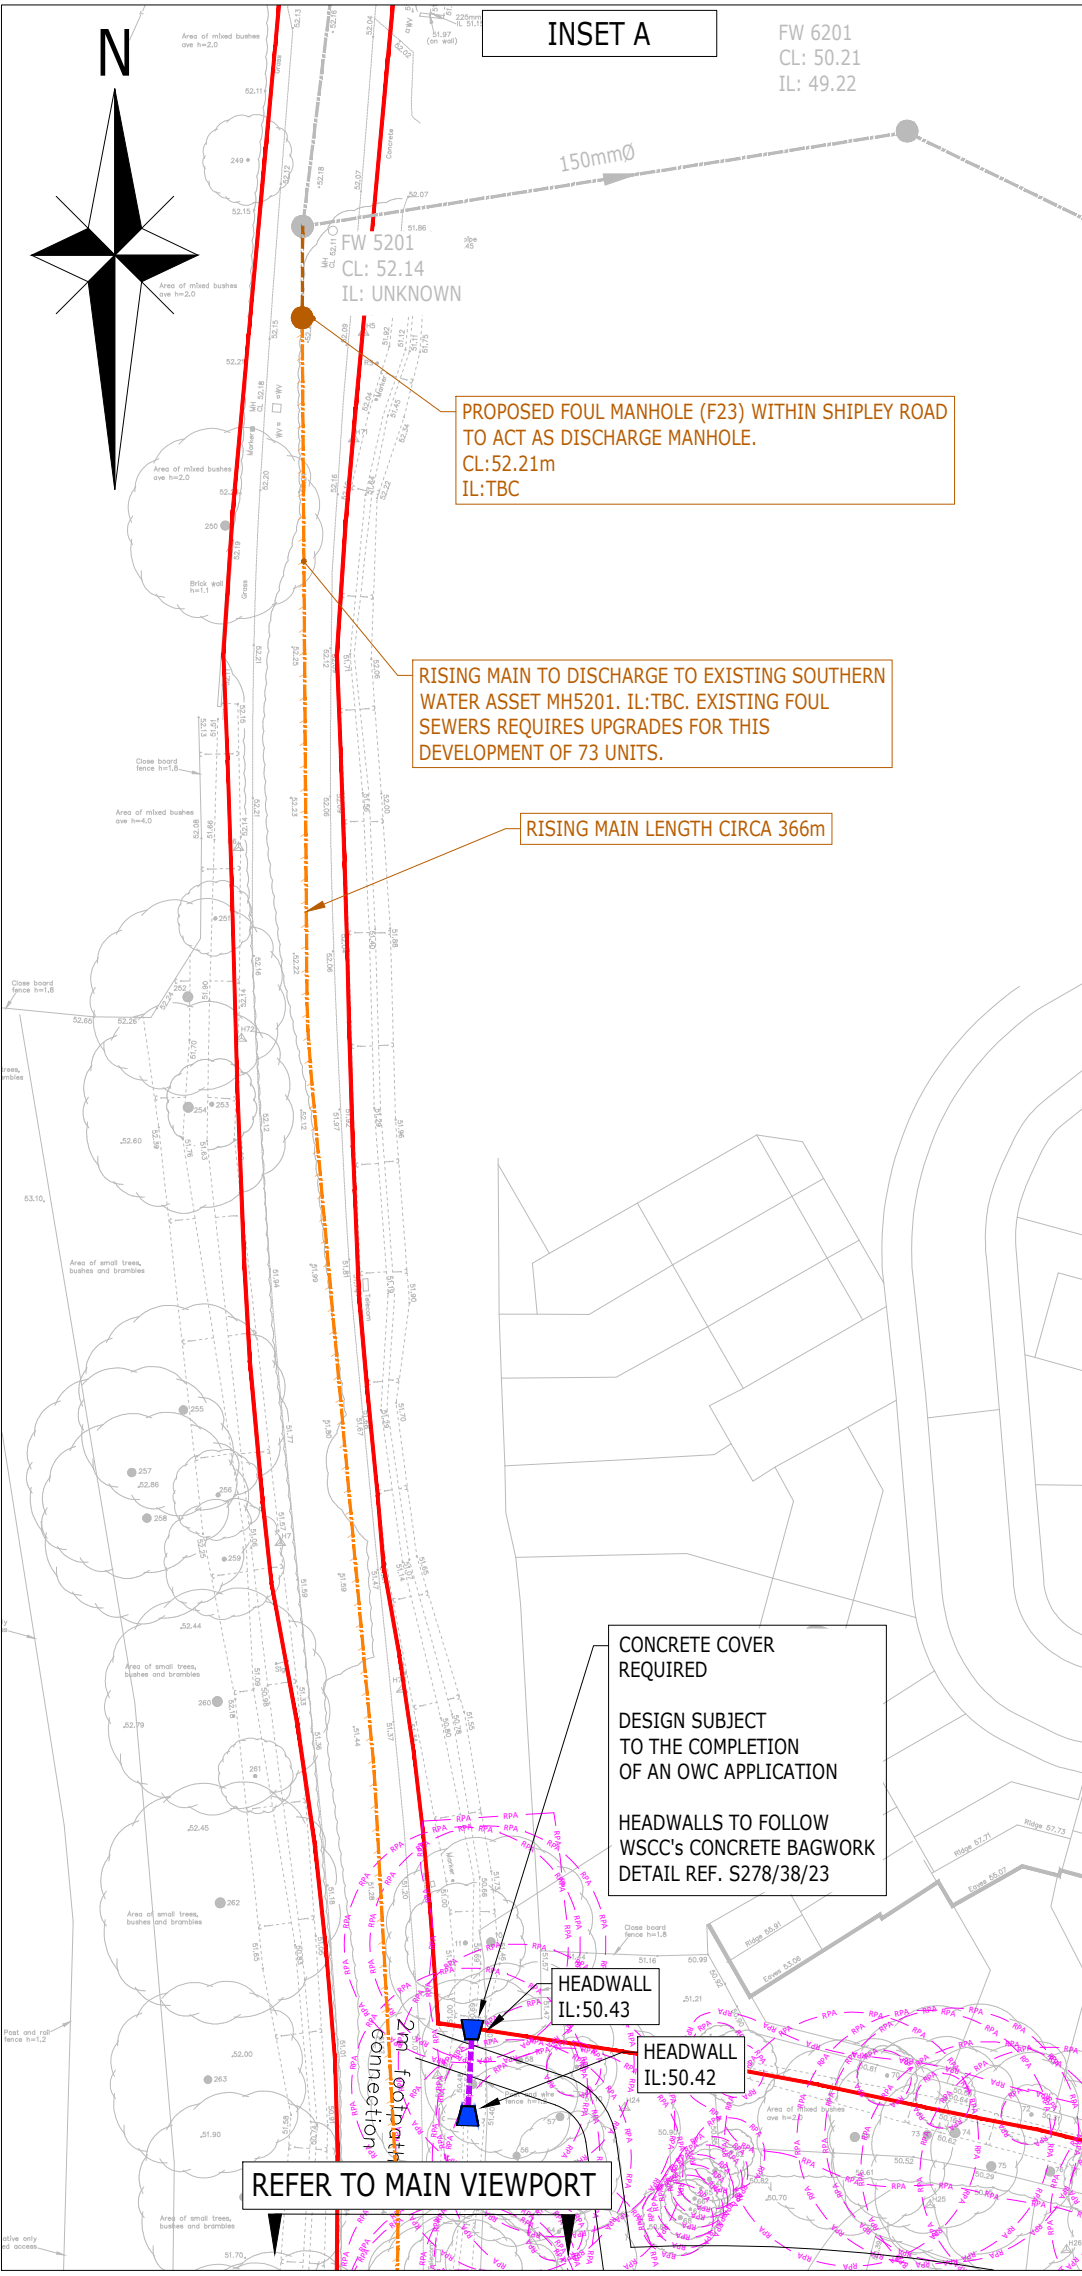

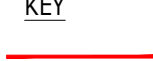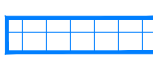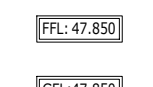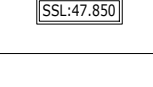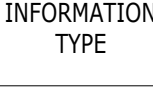- | | |
|---|---------------------------------------|
|  | SITE BOUNDARY |
|  | PROPOSED FOUL WATER SEWER |
|  | PROPOSED FOUL RISING MAIN SEWER |
|  | PROPOSED SURFACE WATER SEWER |
|  | EXISTING FOUL WATER SEWER |
|  | ROOT PROTECTION AREA |
|  | 15m ANCIENT WOODLAND BUFFER |
|  | PROPOSED ATTENUATION TANK |
|  | PROPOSED BASIN |
|  | PROPOSED HEADWALL |
|  | PROPOSED SLOPING (MAX 1:3) |
|  | PROPOSED SWALE |
|  | PROPOSED DIVERTED DITCH |
|  | 3m DRAINAGE EASEMENT |
|  | PROPOSED SURFACE WATER CULVERT |
|  | PROPOSED UNDER-DRAINED DIVERTED DITCH |
|  | FLOOD EXCEEDANCE ROUTE ARROWS |
|  | FINISHED FLOOR LEVEL |
|  | GARAGE FLOOR LEVEL |
|  | STRUCTURAL SLAB LEVEL |

0m 5m 25m

Scale: 1:500 @ A1

Third Floor
The Hallmark Building
52-56 Leadenhall Street
London
EC3M 5JE

Tel: 020 7680 4088
Web: www.ardent-ce.co.uk
E-mail: enquiries@ardent-ce.co.uk

 **worksafe
consultant**
www.smasid.com
accredited by
SSIP
SUPPLY
SCHEMES
IN PROGRESS


ISO 9001
BUREAU VERITAS
Certification

061. In woodframe construction, the design of the system is a key design strategy.

Appendix I

Nodes

Name	Area (ha)	T of E (mins)	Cover Level (m)	Diameter (mm)	Easting (m)	Northing (m)	Depth (m)
S1	0.042	5.00	50.511	1350	515627.056	125113.584	1.501
S2	0.028	5.00	50.601	1350	515624.922	125095.170	1.671
S3	0.110	5.00	50.340	1350	515618.522	125077.897	1.500
S4	0.106	5.00	48.678	1350	515627.402	125000.812	1.500
S5	0.045	5.00	48.489	1350	515640.427	125020.501	1.509
S6	0.056	5.00	48.515	1350	515652.370	125033.690	1.615
S7	0.013	5.00	48.687	1200	515662.807	125044.694	1.857
TANK A1	0.078	5.00	49.753	1350	515655.236	125116.897	4.203
S9	0.100	5.00	46.485	1800	515732.271	125088.721	2.145
S10	0.023	5.00	48.052	2100	515695.652	125101.989	2.902
S11	0.058	5.00	48.450	1200	515683.977	125072.127	1.917
S12	0.049	5.00	48.643	1350	515673.593	125054.689	1.880
S13	0.025	5.00	47.413	1350	515692.636	125037.623	1.425
S14	0.107	5.00	46.583	1350	515693.856	125001.792	1.458
S15	0.069	5.00	46.253	1350	515709.334	125017.085	2.514
S16	0.049	5.00	45.480	1350	515744.128	125034.383	1.891
S17			44.965	1350	515755.884	125048.873	1.455
S18			44.700		515764.130	125062.791	1.430
BASIN A			44.700		515776.648	125077.741	1.550
S20			44.700	1500	515784.998	125080.923	1.550
S21			43.812		515791.201	125082.675	0.712
TANK A2		5.00	46.490	1350	515726.061	125072.634	2.100

Links

Name	US Node	DS Node	Length (m)	ks (mm) / n	US IL (m)	DS IL (m)	Fall (m)	Slope (1:X)	Dia (mm)	T of C (mins)	Rain (mm/hr)
1.000	S1	S2	18.537	0.600	49.010	48.930	0.080	231.7	300	5.30	50.0
1.001	S2	S3	18.420	0.600	48.930	48.840	0.090	204.7	300	5.58	50.0
1.002	S3	S7	55.350	0.600	48.840	46.830	2.010	27.5	300	5.89	50.0
2.000	S4	S5	23.608	0.600	47.178	46.980	0.198	119.2	300	5.27	50.0
2.001	S5	S6	17.792	0.600	46.980	46.900	0.080	222.4	450	5.49	50.0
2.002	S6	S7	15.167	0.600	46.900	46.830	0.070	216.7	450	5.68	50.0
1.003	S7	S12	14.705	0.600	46.830	46.763	0.067	220.0	450	6.07	50.0
3.000	TANK A1	S10	43.078	0.600	45.550	45.150	0.400	107.7	450	5.37	50.0
4.000	S10	S9	38.949	0.600	45.150	44.340	0.810	48.1	450	6.58	50.0
3.001	S11	S10	32.063	0.600	46.533	45.300	1.233	26.0	450	6.36	50.0

Name	US Node	DS Node	Vel (m/s)	Cap (l/s)	Flow (l/s)	Pro Depth (mm)	Pro Velocity (m/s)
1.000	S1	S2	1.028	72.7	7.6	65	0.670
1.001	S2	S3	1.095	77.4	12.7	82	0.813
1.002	S3	S7	3.007	212.6	32.5	79	2.195
2.000	S4	S5	1.439	101.7	19.1	88	1.111
2.001	S5	S6	1.359	216.1	27.3	107	0.939
2.002	S6	S7	1.377	219.0	37.3	125	1.039
1.003	S7	S12	1.366	217.3	72.2	178	1.232
3.000	TANK A1	S10	1.958	311.5	14.2	65	1.011
4.000	S10	S9	2.937	467.1	110.0	148	2.422
3.001	S11	S10	3.999	636.0	91.6	115	2.883

Links

Name	US Node	DS Node	Length (m)	ks (mm) / n	US IL (m)	DS IL (m)	Fall (m)	Slope (1:X)	Dia (mm)	T of C (mins)	Rain (mm/hr)
3.002	S12	S11	20.295	0.600	46.763	46.533	0.230	88.2	450	6.22	50.0
4.000_A	TANK A2	S9	17.244	0.600	44.390	44.347	0.043	400.0	450	5.28	50.0
1.005	S13	S15	26.470	0.600	45.988	43.964	2.024	13.1	225	5.12	50.0
5.000	S14	S15	21.759	0.600	45.125	43.964	1.161	18.7	225	5.12	50.0
1.006	S15	S16	38.856	0.600	43.739	43.589	0.150	259.0	450	5.64	50.0
1.007	S16	S17	18.659	0.600	43.589	43.514	0.075	250.0	450	5.88	50.0
1.008	S17	S18	16.177	0.600	43.510	43.270	0.240	67.4	450	5.99	50.0
1.009	S18	BASIN A	19.499	0.600	43.270	43.200	0.070	278.6	450	6.26	50.0
1.010	BASIN A	S20	8.936	0.600	43.200	43.150	0.050	178.7	450	6.91	50.0
1.011	S20	S21	6.445	0.600	43.150	43.100	0.050	128.9	225	7.00	50.0
1.007_A	S9	BASIN A	45.715	0.600	44.340	43.150	1.190	38.4	450	6.81	50.0

Name	US Node	DS Node	Vel (m/s)	Cap (l/s)	Flow (l/s)	Pro Depth (mm)	Pro Velocity (m/s)
3.002	S12	S11	2.165	344.3	81.1	148	1.785
4.000_A	TANK A2	S9	1.010	160.7	0.0	0	0.000
1.005	S13	S15	3.637	144.6	4.6	28	1.687
5.000	S14	S15	3.036	120.7	19.3	60	2.233
1.006	S15	S16	1.258	200.1	36.3	129	0.963
1.007	S16	S17	1.281	203.7	45.2	143	1.036
1.008	S17	S18	2.479	394.2	45.2	102	1.669
1.009	S18	BASIN A	1.213	192.9	45.2	147	0.996
1.010	BASIN A	S20	1.517	241.3	173.3	283	1.645
1.011	S20	S21	1.150	45.7	173.3	225	1.171
1.007_A	S9	BASIN A	3.288	522.9	128.1	151	2.736

Pipeline Schedule

Link	Length (m)	Slope (1:X)	Dia (mm)	Link Type	US CL (m)	US IL (m)	US Depth (m)	DS CL (m)	DS IL (m)	DS Depth (m)
1.000	18.537	231.7	300	Circular	50.511	49.010	1.201	50.601	48.930	1.371
1.001	18.420	204.7	300	Circular	50.601	48.930	1.371	50.340	48.840	1.200
1.002	55.350	27.5	300	Circular	50.340	48.840	1.200	48.687	46.830	1.557
2.000	23.608	119.2	300	Circular	48.678	47.178	1.200	48.489	46.980	1.209
2.001	17.792	222.4	450	Circular	48.489	46.980	1.059	48.515	46.900	1.165
2.002	15.167	216.7	450	Circular	48.515	46.900	1.165	48.687	46.830	1.407
1.003	14.705	220.0	450	Circular	48.687	46.830	1.407	48.643	46.763	1.430
3.000	43.078	107.7	450	Circular	49.753	45.550	3.753	48.052	45.150	2.452
4.000	38.949	48.1	450	Circular	48.052	45.150	2.452	46.485	44.340	1.695

Link	US Node	Dia (mm)	Node Type	MH Type	DS Node	Dia (mm)	Node Type	MH Type
1.000	S1	1350	Manhole	Adoptable	S2	1350	Manhole	Adoptable
1.001	S2	1350	Manhole	Adoptable	S3	1350	Manhole	Adoptable
1.002	S3	1350	Manhole	Adoptable	S7	1200	Manhole	Adoptable
2.000	S4	1350	Manhole	Adoptable	S5	1350	Manhole	Adoptable
2.001	S5	1350	Manhole	Adoptable	S6	1350	Manhole	Adoptable
2.002	S6	1350	Manhole	Adoptable	S7	1200	Manhole	Adoptable
1.003	S7	1200	Manhole	Adoptable	S12	1350	Manhole	Adoptable
3.000	TANK A1	1350	Manhole	Adoptable	S10	2100	Manhole	Adoptable
4.000	S10	2100	Manhole	Adoptable	S9	1800	Manhole	Adoptable

Pipeline Schedule




Link	Length (m)	Slope (1:X)	Dia (mm)	Link Type	US CL (m)	US IL (m)	US Depth (m)	DS CL (m)	DS IL (m)	DS Depth (m)
3.001	32.063	26.0	450	Circular	48.450	46.533	1.467	48.052	45.300	2.302
3.002	20.295	88.2	450	Circular	48.643	46.763	1.430	48.450	46.533	1.467
4.000_A	17.244	400.0	450	Circular	46.490	44.390	1.650	46.485	44.347	1.688
1.005	26.470	13.1	225	Circular	47.413	45.988	1.200	46.253	43.964	2.064
5.000	21.759	18.7	225	Circular	46.583	45.125	1.233	46.253	43.964	2.064
1.006	38.856	259.0	450	Circular	46.253	43.739	2.064	45.480	43.589	1.441
1.007	18.659	250.0	450	Circular	45.480	43.589	1.441	44.965	43.514	1.001
1.008	16.177	67.4	450	Circular	44.965	43.510	1.005	44.700	43.270	0.980
1.009	19.499	278.6	450	Circular	44.700	43.270	0.980	44.700	43.200	1.050
1.010	8.936	178.7	450	Circular	44.700	43.200	1.050	44.700	43.150	1.100
1.011	6.445	128.9	225	Circular	44.700	43.150	1.325	43.812	43.100	0.487
1.007_A	45.715	38.4	450	Circular	46.485	44.340	1.695	44.700	43.150	1.100

Link	US Node	Dia (mm)	Node Type	MH Type	DS Node	Dia (mm)	Node Type	MH Type
3.001	S11	1200	Manhole	Adoptable	S10	2100	Manhole	Adoptable
3.002	S12	1350	Manhole	Adoptable	S11	1200	Manhole	Adoptable
4.000_A	TANK A2	1350	Manhole	Adoptable	S9	1800	Manhole	Adoptable
1.005	S13	1350	Manhole	Adoptable	S15	1350	Manhole	Adoptable
5.000	S14	1350	Manhole	Adoptable	S15	1350	Manhole	Adoptable
1.006	S15	1350	Manhole	Adoptable	S16	1350	Manhole	Adoptable
1.007	S16	1350	Manhole	Adoptable	S17	1350	Manhole	Adoptable
1.008	S17	1350	Manhole	Adoptable	S18		Junction	
1.009	S18		Junction		BASIN A		Junction	
1.010	BASIN A		Junction		S20	1500	Manhole	Adoptable
1.011	S20	1500	Manhole	Adoptable	S21		Junction	
1.007_A	S9	1800	Manhole	Adoptable	BASIN A		Junction	



Manhole Schedule

Node	Easting (m)	Northing (m)	CL (m)	Depth (m)	Dia (mm)	Connections	Link	IL (m)	Dia (mm)
S1	515627.056	125113.584	50.511	1.501	1350				
						0	1.000	49.010	300
S2	515624.922	125095.170	50.601	1.671	1350				
						0	1.001	48.930	300
S3	515618.522	125077.897	50.340	1.500	1350				
						0	1.002	48.840	300
S4	515627.402	125000.812	48.678	1.500	1350				
						0	2.000	47.178	300
S5	515640.427	125020.501	48.489	1.509	1350				
						0	2.001	46.980	450

Manhole Schedule

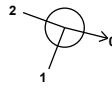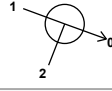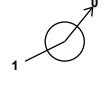Node	Easting (m)	Northing (m)	CL (m)	Depth (m)	Dia (mm)	Connections	Link	IL (m)	Dia (mm)
S6	515652.370	125033.690	48.515	1.615	1350		1 2.001	46.900	450
							0 2.002	46.900	450
S7	515662.807	125044.694	48.687	1.857	1200		1 2.002	46.830	450
							2 1.002	46.830	300
							0 1.003	46.830	450
TANK A1	515655.236	125116.897	49.753	4.203	1350		0 3.000	45.550	450
S9	515732.271	125088.721	46.485	2.145	1800		1 4.000_A	44.347	450
							2 4.000	44.340	450
							0 1.007_A	44.340	450
S10	515695.652	125101.989	48.052	2.902	2100		1 3.000	45.150	450
							2 3.001	45.300	450
							0 4.000	45.150	450
S11	515683.977	125072.127	48.450	1.917	1200		1 3.002	46.533	450
							0 3.001	46.533	450
S12	515673.593	125054.689	48.643	1.880	1350		1 1.003	46.763	450
							0 3.002	46.763	450
S13	515692.636	125037.623	47.413	1.425	1350		0 1.005	45.988	225
S14	515693.856	125001.792	46.583	1.458	1350		0 5.000	45.125	225
S15	515709.334	125017.085	46.253	2.514	1350		1 5.000	43.964	225
							2 1.005	43.964	225
							0 1.006	43.739	450
S16	515744.128	125034.383	45.480	1.891	1350		1 1.006	43.589	450
							0 1.007	43.589	450
S17	515755.884	125048.873	44.965	1.455	1350		1 1.007	43.514	450
							0 1.008	43.510	450
S18	515764.130	125062.791	44.700	1.430			1 1.008	43.270	450
							0 1.009	43.270	450

Manhole Schedule

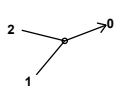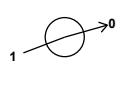Node	Easting (m)	Northing (m)	CL (m)	Depth (m)	Dia (mm)	Connections	Link	IL (m)	Dia (mm)
BASIN A	515776.648	125077.741	44.700	1.550			1 1.009 43.200 450 2 1.007_A 43.150 450		
S20	515784.998	125080.923	44.700	1.550	1500		0 1.010 43.200 450 1 1.010 43.150 450		
S21	515791.201	125082.675	43.812	0.712			0 1.011 43.150 225 1 1.011 43.100 225		
TANK A2	515726.061	125072.634	46.490	2.100	1350		0 4.000_A 44.390 450		

Simulation Settings

Rainfall Methodology	FEH-22	Analysis Speed	Normal	Starting Level (m)	
Rainfall Events	Singular	Skip Steady State	x	Check Discharge Rate(s)	x
Summer CV	1.000	Drain Down Time (mins)	240	Check Discharge Volume	x
Winter CV	1.000	Additional Storage (m³/ha)	0.0		

Storm Durations

15	60	180	360	600	960	2160	4320	7200	10080
30	120	240	480	720	1440	2880	5760	8640	

Return Period (years)	Climate Change (CC %)	Additional Area (A %)	Additional Flow (Q %)
1	0	5	0
30	0	5	0
30	40	5	0
100	0	5	0
100	45	5	0

Node S20 Online Hydro-Brake® Control

Flap Valve	x	Objective	(HE) Minimise upstream storage
Replaces Downstream Link	x	Sump Available	✓
Invert Level (m)	43.150	Product Number	CTL-SHE-0162-1340-1320-1340
Design Depth (m)	1.320	Min Outlet Diameter (m)	0.225
Design Flow (l/s)	13.4	Min Node Diameter (mm)	1500

Node S10 Online Hydro-Brake® Control

Flap Valve	x	Objective	(HE) Minimise upstream storage
Replaces Downstream Link	x	Sump Available	✓
Invert Level (m)	45.150	Product Number	CTL-SHE-0199-2000-1000-2000
Design Depth (m)	1.000	Min Outlet Diameter (m)	0.225
Design Flow (l/s)	20.0	Min Node Diameter (mm)	1500

Node S9 Online Hydro-Brake® Control

Flap Valve	x	Objective	(HE) Minimise upstream storage
Replaces Downstream Link	x	Sump Available	✓
Invert Level (m)	44.340	Product Number	CTL-SHE-0176-1570-1200-1570
Design Depth (m)	1.200	Min Outlet Diameter (m)	0.225
Design Flow (l/s)	15.7	Min Node Diameter (mm)	1500

Node BASIN A Depth/Area Storage Structure

Base Inf Coefficient (m/hr)	0.00000	Safety Factor	2.0	Invert Level (m)	43.150
Side Inf Coefficient (m/hr)	0.00000	Porosity	1.00	Time to half empty (mins)	

Depth (m)	Area (m²)	Inf Area (m²)	Depth (m)	Area (m²)	Inf Area (m²)	Depth (m)	Area (m²)	Inf Area (m²)	Depth (m)	Area (m²)	Inf Area (m²)
0.000	178.3	0.0	0.400	248.2	0.0	0.800	327.5	0.0	1.200	415.7	0.0
0.100	194.7	0.0	0.500	267.2	0.0	0.900	348.7	0.0	1.300	439.1	0.0
0.200	212.0	0.0	0.600	286.7	0.0	1.000	370.4	0.0	1.400	463.2	0.0
0.300	229.8	0.0	0.700	306.8	0.0	1.100	392.8	0.0	1.500	487.8	0.0

Node TANK A2 Depth/Area Storage Structure

Base Inf Coefficient (m/hr)	0.00000	Safety Factor	2.0	Invert Level (m)	44.390
Side Inf Coefficient (m/hr)	0.00000	Porosity	0.95	Time to half empty (mins)	

Depth (m)	Area (m²)	Inf Area (m²)	Depth (m)	Area (m²)	Inf Area (m²)	Depth (m)	Area (m²)	Inf Area (m²)
0.000	185.0	0.0	1.200	185.0	0.0	1.201	0.0	0.0

Node TANK A1 Depth/Area Storage Structure

Base Inf Coefficient (m/hr)	0.00000	Safety Factor	2.0	Invert Level (m)	45.550
Side Inf Coefficient (m/hr)	0.00000	Porosity	0.95	Time to half empty (mins)	126

Depth (m)	Area (m²)	Inf Area (m²)	Depth (m)	Area (m²)	Inf Area (m²)	Depth (m)	Area (m²)	Inf Area (m²)
0.000	219.5	0.0	1.600	219.5	0.0	1.601	0.0	0.0

Results for 1 year +5% A Critical Storm Duration. Lowest mass balance: 99.04%

Node Event	US Node	Peak (mins)	Level (m)	Depth (m)	Inflow (l/s)	Node Vol (m³)	Flood (m³)	Status
15 minute summer	S1	10	49.064	0.054	5.4	0.0779	0.0000	OK
15 minute summer	S2	11	49.000	0.070	8.9	0.1003	0.0000	OK
15 minute summer	S3	10	48.905	0.065	22.8	0.0937	0.0000	OK
15 minute summer	S4	10	47.252	0.074	13.6	0.1065	0.0000	OK
15 minute summer	S5	10	47.074	0.094	19.3	0.1341	0.0000	OK
15 minute summer	S6	11	47.013	0.113	26.2	0.1613	0.0000	OK
15 minute summer	S7	11	46.985	0.155	50.2	0.1749	0.0000	OK
120 minute summer	TANK A1	76	45.619	0.069	21.7	14.4239	0.0000	OK
240 minute summer	S9	160	44.617	0.277	25.0	0.7059	0.0000	OK
15 minute summer	S10	12	45.706	0.556	66.2	1.9258	0.0000	SURCHARGED
15 minute summer	S11	11	46.628	0.095	63.5	0.1070	0.0000	OK
15 minute summer	S12	11	46.896	0.133	56.4	0.1905	0.0000	OK
15 minute summer	S13	10	46.012	0.024	3.3	0.0337	0.0000	OK
15 minute summer	S14	10	45.177	0.052	13.7	0.0748	0.0000	OK
15 minute summer	S15	10	43.848	0.109	25.6	0.1561	0.0000	OK
15 minute summer	S16	11	43.714	0.125	31.7	0.1788	0.0000	OK
15 minute summer	S17	11	43.596	0.086	31.6	0.1231	0.0000	OK
360 minute summer	S18	264	43.475	0.205	9.6	0.0000	0.0000	OK
360 minute summer	BASIN A	264	43.475	0.325	22.1	66.9333	0.0000	OK
360 minute summer	S20	264	43.475	0.325	12.9	0.5747	0.0000	SURCHARGED
360 minute summer	S21	264	43.181	0.081	12.8	0.0000	0.0000	OK
240 minute summer	TANK A2	160	44.618	0.228	13.3	40.3457	0.0000	OK

Link Event (Outflow)	US Node	Link	DS Node	Outflow (l/s)	Velocity (m/s)	Flow/Cap	Link Vol (m³)	Discharge Vol (m³)
15 minute summer	S1	1.000	S2	5.3	0.503	0.073	0.1963	
15 minute summer	S2	1.001	S3	8.8	0.741	0.114	0.2193	
15 minute summer	S3	1.002	S7	22.5	0.989	0.106	1.3262	
15 minute summer	S4	2.000	S5	13.5	0.835	0.132	0.3821	
15 minute summer	S5	2.001	S6	19.1	0.701	0.088	0.4860	
15 minute summer	S6	2.002	S7	26.1	0.665	0.119	0.6005	
15 minute summer	S7	1.003	S12	50.4	1.155	0.232	0.6421	
15 minute summer	TANK A1	3.000	S10	-45.5	-0.471	-0.146	3.6899	
15 minute summer	S9	1.007_A	BASIN A	15.3	2.027	0.029	0.9859	
30 minute summer	S10	4.000	S9	20.0	0.652	0.043	1.7919	
15 minute summer	S11	3.001	S10	63.4	1.972	0.100	2.7882	
15 minute summer	S12	3.002	S11	56.4	1.792	0.164	0.6428	
15 minute summer	S13	1.005	S15	3.2	1.490	0.022	0.0576	
15 minute summer	S14	5.000	S15	13.6	1.989	0.113	0.1488	
15 minute summer	S15	1.006	S16	25.4	0.788	0.127	1.2589	
15 minute summer	S16	1.007	S17	31.6	0.920	0.155	0.6419	
15 minute summer	S17	1.008	S18	31.7	1.152	0.080	0.4481	
15 minute summer	S18	1.009	BASIN A	31.3	0.922	0.162	0.6667	
360 minute winter	BASIN A	1.010	S20	13.3	0.171	0.055	0.9499	
360 minute summer	S20	1.011	S21	12.8	0.967	0.281	0.0856	194.4
15 minute summer	TANK A2	4.000_A	S9	-21.6	-0.651	-0.135	0.8257	

Results for 30 year +5% A Critical Storm Duration. Lowest mass balance: 99.04%

Node Event	US Node	Peak (mins)	Level (m)	Depth (m)	Inflow (l/s)	Node Vol (m³)	Flood (m³)	Status
15 minute summer	S1	10	49.127	0.117	21.3	0.1672	0.0000	OK
15 minute summer	S2	10	49.080	0.150	35.6	0.2146	0.0000	OK
15 minute summer	S3	10	48.976	0.136	91.2	0.1941	0.0000	OK
15 minute summer	S4	10	47.340	0.162	53.9	0.2325	0.0000	OK
15 minute summer	S5	11	47.232	0.252	76.9	0.3601	0.0000	OK
15 minute summer	S6	11	47.215	0.315	102.1	0.4503	0.0000	OK
15 minute summer	S7	11	47.190	0.360	198.1	0.4068	0.0000	OK
60 minute winter	TANK A1	60	46.237	0.687	131.7	144.3037	0.0000	SURCHARGED
480 minute winter	S9	416	45.111	0.771	25.1	1.9629	0.0000	SURCHARGED
60 minute winter	S10	60	46.236	1.086	133.3	3.7620	0.0000	SURCHARGED
15 minute summer	S11	11	46.754	0.221	251.8	0.2498	0.0000	OK
15 minute summer	S12	11	47.059	0.296	223.1	0.4240	0.0000	OK
15 minute summer	S13	10	46.034	0.046	13.0	0.0661	0.0000	OK
15 minute summer	S14	10	45.237	0.112	54.4	0.1607	0.0000	OK
15 minute summer	S15	10	43.982	0.243	102.0	0.3471	0.0000	OK
600 minute winter	S16	630	43.978	0.389	11.2	0.5573	0.0000	OK
600 minute winter	S17	630	43.978	0.468	11.2	0.6703	0.0000	SURCHARGED
600 minute winter	S18	630	43.978	0.708	22.2	0.0000	0.0000	SURCHARGED
600 minute winter	BASIN A	630	43.978	0.828	26.0	209.2200	0.0000	SURCHARGED
600 minute winter	S20	630	43.978	0.828	13.5	1.4634	0.0000	SURCHARGED
60 minute summer	S21	117	43.183	0.083	13.4	0.0000	0.0000	OK
480 minute winter	TANK A2	416	45.112	0.722	8.8	127.8556	0.0000	SURCHARGED

Link Event (Outflow)	US Node	Link	DS Node	Outflow (l/s)	Velocity (m/s)	Flow/Cap	Link Vol (m³)	Discharge Vol (m³)
15 minute summer	S1	1.000	S2	21.1	0.697	0.290	0.5615	
15 minute summer	S2	1.001	S3	35.2	1.073	0.455	0.6090	
15 minute summer	S3	1.002	S7	90.6	1.545	0.426	2.8046	
15 minute summer	S4	2.000	S5	53.9	1.095	0.530	1.1838	
15 minute summer	S5	2.001	S6	74.8	0.802	0.346	1.8642	
15 minute summer	S6	2.002	S7	102.6	0.819	0.469	1.9281	
15 minute summer	S7	1.003	S12	199.2	1.614	0.917	1.8126	
15 minute summer	TANK A1	3.000	S10	-253.5	-1.972	-0.814	6.8254	
15 minute winter	S9	1.007_A	BASIN A	16.2	2.094	0.031	3.0679	
60 minute winter	S10	4.000	S9	20.2	0.580	0.043	3.3454	
15 minute summer	S11	3.001	S10	252.8	2.129	0.397	3.7807	
15 minute summer	S12	3.002	S11	223.5	2.419	0.649	1.9085	
15 minute summer	S13	1.005	S15	12.9	2.237	0.089	0.1526	
15 minute summer	S14	5.000	S15	54.2	2.855	0.449	0.4129	
15 minute summer	S15	1.006	S16	101.0	1.069	0.505	3.6698	
15 minute summer	S16	1.007	S17	125.6	1.309	0.617	1.7897	
15 minute summer	S17	1.008	S18	126.0	1.603	0.320	1.2712	
15 minute summer	S18	1.009	BASIN A	126.5	1.387	0.656	1.7776	
15 minute winter	BASIN A	1.010	S20	36.9	0.606	0.153	1.0781	
60 minute summer	S20	1.011	S21	13.4	0.978	0.293	0.0882	218.2
15 minute summer	TANK A2	4.000_A	S9	-77.6	-1.272	-0.483	1.8345	

Results for 30 year +40% CC +5% A Critical Storm Duration. Lowest mass balance: 99.04%

Node Event	US Node	Peak (mins)	Level (m)	Depth (m)	Inflow (l/s)	Node Vol (m³)	Flood (m³)	Status
15 minute summer	S1	10	49.157	0.147	29.9	0.2107	0.0000	OK
15 minute summer	S2	10	49.115	0.185	49.7	0.2652	0.0000	OK
15 minute summer	S3	10	49.005	0.165	127.7	0.2366	0.0000	OK
15 minute summer	S4	11	47.569	0.391	75.5	0.5596	0.0000	SURCHARGED
15 minute summer	S5	11	47.437	0.457	103.8	0.6538	0.0000	SURCHARGED
15 minute summer	S6	11	47.408	0.508	142.0	0.7265	0.0000	SURCHARGED
15 minute summer	S7	11	47.358	0.528	276.0	0.5969	0.0000	SURCHARGED
120 minute winter	TANK A1	110	46.628	1.078	110.1	226.2472	0.0000	SURCHARGED
480 minute summer	S9	528	45.493	1.153	29.3	2.9349	0.0000	SURCHARGED
120 minute winter	S10	112	46.628	1.478	115.7	5.1185	0.0000	SURCHARGED
15 minute summer	S11	11	46.879	0.346	351.5	0.3911	0.0000	OK
15 minute summer	S12	11	47.164	0.401	311.3	0.5733	0.0000	OK
15 minute summer	S13	10	46.042	0.054	18.2	0.0767	0.0000	OK
15 minute summer	S14	10	45.265	0.140	76.2	0.2004	0.0000	OK
960 minute winter	S15	990	44.279	0.540	8.7	0.7726	0.0000	SURCHARGED
960 minute winter	S16	990	44.279	0.690	10.8	0.9872	0.0000	SURCHARGED
960 minute winter	S17	990	44.279	0.769	9.9	1.1003	0.0000	SURCHARGED
960 minute winter	S18	990	44.279	1.009	41.9	0.0000	0.0000	SURCHARGED
960 minute winter	BASIN A	990	44.279	1.129	28.5	319.1925	0.0000	SURCHARGED
960 minute winter	S20	990	44.279	1.129	13.5	1.9944	0.0000	SURCHARGED
120 minute winter	S21	70	43.183	0.083	13.4	0.0000	0.0000	OK
480 minute summer	TANK A2	528	45.493	1.103	13.1	195.4835	0.0000	SURCHARGED

Link Event (Outflow)	US Node	Link	DS Node	Outflow (l/s)	Velocity (m/s)	Flow/Cap	Link Vol (m³)	Discharge Vol (m³)
15 minute summer	S1	1.000	S2	29.5	0.737	0.406	0.7423	
15 minute summer	S2	1.001	S3	49.2	1.162	0.635	0.7873	
15 minute summer	S3	1.002	S7	126.9	2.040	0.597	3.0503	
15 minute summer	S4	2.000	S5	72.9	1.137	0.717	1.6625	
15 minute summer	S5	2.001	S6	104.3	0.805	0.482	2.8190	
15 minute summer	S6	2.002	S7	142.5	0.899	0.651	2.4031	
15 minute summer	S7	1.003	S12	278.0	1.756	1.279	2.2608	
15 minute summer	TANK A1	3.000	S10	-339.3	-2.325	-1.089	6.8254	
15 minute winter	S9	1.007_A	BASIN A	16.1	2.127	0.031	3.8314	
120 minute winter	S10	4.000	S9	23.5	0.621	0.050	4.2842	
15 minute summer	S11	3.001	S10	351.7	2.283	0.553	4.6360	
15 minute summer	S12	3.002	S11	311.9	2.349	0.906	2.8391	
15 minute summer	S13	1.005	S15	18.1	2.285	0.125	0.2781	
15 minute summer	S14	5.000	S15	75.8	3.071	0.628	0.5371	
15 minute summer	S15	1.006	S16	140.8	1.141	0.704	4.7904	
15 minute summer	S16	1.007	S17	175.4	1.452	0.861	2.2489	
15 minute summer	S17	1.008	S18	175.8	1.725	0.446	1.6445	
15 minute summer	S18	1.009	BASIN A	176.5	1.553	0.915	2.6080	
15 minute winter	BASIN A	1.010	S20	38.2	0.573	0.158	1.3620	
120 minute winter	S20	1.011	S21	13.4	0.978	0.293	0.0882	249.8
15 minute summer	TANK A2	4.000_A	S9	-89.8	-1.403	-0.559	2.3289	

Results for 100 year +5% A Critical Storm Duration. Lowest mass balance: 99.04%

Node Event	US Node	Peak (mins)	Level (m)	Depth (m)	Inflow (l/s)	Node Vol (m³)	Flood (m³)	Status
15 minute summer	S1	10	49.147	0.137	26.9	0.1954	0.0000	OK
15 minute summer	S2	10	49.103	0.173	44.8	0.2473	0.0000	OK
15 minute summer	S3	10	48.995	0.155	114.9	0.2219	0.0000	OK
15 minute summer	S4	11	47.413	0.235	67.9	0.3361	0.0000	OK
15 minute summer	S5	11	47.338	0.358	94.5	0.5128	0.0000	OK
15 minute summer	S6	11	47.321	0.421	125.5	0.6018	0.0000	OK
15 minute summer	S7	11	47.286	0.456	245.5	0.5160	0.0000	SURCHARGED
60 minute winter	TANK A1	61	46.506	0.956	172.4	200.6133	0.0000	SURCHARGED
360 minute summer	S9	440	45.356	1.016	30.7	2.5853	0.0000	SURCHARGED
60 minute winter	S10	61	46.503	1.353	170.8	4.6884	0.0000	SURCHARGED
15 minute summer	S11	11	46.824	0.291	311.6	0.3292	0.0000	OK
15 minute summer	S12	11	47.114	0.351	275.8	0.5024	0.0000	OK
15 minute summer	S13	10	46.039	0.051	16.4	0.0728	0.0000	OK
15 minute summer	S14	10	45.255	0.130	68.5	0.1863	0.0000	OK
960 minute winter	S15	930	44.173	0.434	7.8	0.6216	0.0000	OK
960 minute winter	S16	930	44.173	0.584	9.7	0.8363	0.0000	SURCHARGED
960 minute winter	S17	930	44.173	0.663	15.5	0.9493	0.0000	SURCHARGED
960 minute winter	S18	930	44.173	0.903	26.7	0.0000	0.0000	SURCHARGED
960 minute winter	BASIN A	930	44.173	1.023	37.2	278.3167	0.0000	SURCHARGED
960 minute winter	S20	930	44.173	1.023	13.6	1.8080	0.0000	SURCHARGED
30 minute winter	S21	133	43.183	0.083	13.4	0.0000	0.0000	OK
360 minute summer	TANK A2	440	45.356	0.966	14.0	171.1503	0.0000	SURCHARGED

Link Event (Outflow)	US Node	Link	DS Node	Outflow (l/s)	Velocity (m/s)	Flow/Cap	Link Vol (m³)	Discharge Vol (m³)
15 minute summer	S1	1.000	S2	26.6	0.726	0.366	0.6785	
15 minute summer	S2	1.001	S3	44.3	1.136	0.572	0.7252	
15 minute summer	S3	1.002	S7	114.2	1.871	0.537	2.9655	
15 minute summer	S4	2.000	S5	65.4	1.116	0.643	1.5297	
15 minute summer	S5	2.001	S6	91.5	0.809	0.423	2.5749	
15 minute summer	S6	2.002	S7	125.4	0.843	0.573	2.3700	
15 minute summer	S7	1.003	S12	245.7	1.655	1.131	2.1407	
15 minute summer	TANK A1	3.000	S10	-308.8	-2.207	-0.992	6.8254	
15 minute summer	S9	1.007_A	BASIN A	16.1	2.117	0.031	3.6384	
60 minute winter	S10	4.000	S9	22.5	0.572	0.048	3.3572	
15 minute summer	S11	3.001	S10	312.3	2.127	0.491	4.2784	
15 minute summer	S12	3.002	S11	276.0	2.343	0.802	2.4469	
15 minute summer	S13	1.005	S15	16.3	2.337	0.113	0.2024	
15 minute summer	S14	5.000	S15	68.2	3.005	0.565	0.4937	
15 minute summer	S15	1.006	S16	126.7	1.117	0.633	4.4028	
15 minute summer	S16	1.007	S17	158.0	1.405	0.776	2.0962	
15 minute summer	S17	1.008	S18	158.4	1.687	0.402	1.5163	
15 minute summer	S18	1.009	BASIN A	158.9	1.498	0.824	2.3172	
15 minute winter	BASIN A	1.010	S20	37.3	0.614	0.155	1.2860	
30 minute winter	S20	1.011	S21	13.4	0.978	0.293	0.0882	203.6
15 minute summer	TANK A2	4.000_A	S9	-85.7	-1.379	-0.533	2.1356	

Results for 100 year +45% CC +5% A Critical Storm Duration. Lowest mass balance: 99.04%

Node Event	US Node	Peak (mins)	Level (m)	Depth (m)	Inflow (l/s)	Node Vol (m³)	Flood (m³)	Status
15 minute summer	S1	12	49.234	0.224	39.0	0.3204	0.0000	OK
15 minute summer	S2	12	49.199	0.269	64.6	0.3855	0.0000	OK
15 minute summer	S3	12	49.132	0.292	165.1	0.4180	0.0000	OK
15 minute summer	S4	11	48.461	1.283	98.5	1.8366	0.0000	FLOOD RISK
15 minute summer	S5	11	48.258	1.278	130.3	1.8284	0.0000	FLOOD RISK
15 minute summer	S6	11	48.213	1.313	175.7	1.8783	0.0000	SURCHARGED
15 minute summer	S7	11	48.138	1.308	330.3	1.4789	0.0000	SURCHARGED
120 minute winter	TANK A1	116	47.060	1.510	146.7	316.9588	0.0000	SURCHARGED
360 minute summer	S9	384	46.279	1.939	39.4	4.9352	0.0000	FLOOD RISK
120 minute winter	S10	116	47.059	1.909	151.0	6.6127	0.0000	SURCHARGED
15 minute summer	S11	12	47.526	0.993	418.0	1.1234	0.0000	SURCHARGED
15 minute summer	S12	12	47.895	1.132	371.2	1.6202	0.0000	SURCHARGED
15 minute summer	S13	10	46.049	0.061	23.7	0.0877	0.0000	OK
15 minute summer	S14	10	45.294	0.169	99.4	0.2414	0.0000	OK
1440 minute winter	S15	1380	44.514	0.775	8.1	1.1090	0.0000	SURCHARGED
1440 minute winter	S16	1380	44.514	0.925	9.8	1.3236	0.0000	SURCHARGED
1440 minute winter	S17	1380	44.514	1.004	9.2	1.4367	0.0000	SURCHARGED
1440 minute winter	S18	1380	44.514	1.244	12.8	0.0000	0.0000	FLOOD RISK
1440 minute winter	BASIN A	1380	44.514	1.364	24.2	419.4919	0.0000	FLOOD RISK
1440 minute winter	S20	1380	44.514	1.364	13.4	2.4097	0.0000	FLOOD RISK
15 minute winter	S21	90	43.183	0.083	13.4	0.0000	0.0000	OK
360 minute summer	TANK A2	384	46.279	1.889	23.0	213.6913	0.0000	FLOOD RISK

Link Event (Outflow)	US Node	Link	DS Node	Outflow (l/s)	Velocity (m/s)	Flow/Cap	Link Vol (m³)	Discharge Vol (m³)
15 minute summer	S1	1.000	S2	38.2	0.751	0.526	1.1405	
15 minute summer	S2	1.001	S3	62.7	1.189	0.810	1.2577	
15 minute summer	S3	1.002	S7	157.1	2.297	0.739	3.8826	
15 minute summer	S4	2.000	S5	90.0	1.279	0.885	1.6625	
15 minute summer	S5	2.001	S6	126.4	0.802	0.585	2.8190	
15 minute summer	S6	2.002	S7	172.1	1.086	0.786	2.4031	
15 minute summer	S7	1.003	S12	327.6	2.068	1.508	2.3299	
15 minute summer	TANK A1	3.000	S10	-394.0	-2.591	-1.265	6.8254	
480 minute winter	S9	1.007_A	BASIN A	19.4	1.385	0.037	4.2415	
120 minute winter	S10	4.000	S9	26.7	0.614	0.057	6.1712	
15 minute summer	S11	3.001	S10	413.2	2.608	0.650	5.0802	
15 minute summer	S12	3.002	S11	366.3	2.316	1.064	3.2156	
15 minute summer	S13	1.005	S15	23.6	2.217	0.163	0.5703	
15 minute summer	S14	5.000	S15	99.4	3.169	0.823	0.7106	
15 minute summer	S15	1.006	S16	181.5	1.188	0.907	5.9593	
15 minute summer	S16	1.007	S17	226.7	1.580	1.113	2.6372	
15 minute summer	S17	1.008	S18	227.1	1.820	0.576	2.0069	
15 minute summer	S18	1.009	BASIN A	227.5	1.711	1.180	3.0689	
5760 minute winter	BASIN A	1.010	S20	37.7	0.361	0.156	1.0179	
15 minute winter	S20	1.011	S21	13.4	0.978	0.293	0.0882	196.5
15 minute summer	TANK A2	4.000_A	S9	-112.4	-1.491	-0.700	2.7322	

Nodes

Name	Area (ha)	T of E (mins)	Cover Level (m)	Diameter (mm)	Easting (m)	Northing (m)	Depth (m)
S22	0.178	5.00	48.185	1350	515613.130	124974.827	1.620
TANK B2	0.097	5.00	45.449	1200	515561.078	124915.344	1.729
S26	0.084	5.00	45.715	1200	515568.836	124909.910	2.365
TANK B1	0.078	5.00	47.254	1200	515561.104	124949.261	3.134
S23	0.033	5.00	46.572	2100	515584.629	124932.458	3.342
S29	0.079	5.00	45.325	1350	515647.141	124938.449	1.505
S28	0.006	5.00	44.774	1350	515622.895	124905.347	1.854
S30	0.038	5.00	44.648	1350	515616.886	124897.939	1.768
S31			43.700		515615.639	124883.489	1.460
Basin B	0.041	5.00	43.700		515613.893	124874.357	1.500
S33			43.700	1500	515616.892	124866.481	1.530
S34			42.797		515618.767	124862.882	0.647

Links

Name	US Node	DS Node	Length (m)	ks (mm) / n	US IL (m)	DS IL (m)	Fall (m)	Slope (1:X)	Dia (mm)	T of C (mins)	Rain (mm/hr)
1.000	S22	S23	51.063	0.600	46.565	43.230	3.335	15.3	300	5.21	50.0
3.000	TANK B2	S26	9.473	0.600	43.720	43.425	0.295	32.1	225	5.07	50.0
2.001	S26	S23	27.529	0.600	43.350	43.230	0.120	229.4	300	5.51	50.0
4.000	TANK B1	S23	28.910	0.600	44.120	43.230	0.890	32.5	300	5.17	50.0
1.001	S23	S28	46.896	0.600	43.230	42.920	0.310	151.3	300	6.12	50.0
5.000	S29	S28	41.032	0.600	43.820	43.070	0.750	54.7	300	5.32	50.0
1.002	S28	S30	9.538	0.600	42.920	42.880	0.040	238.5	300	6.28	50.0
1.003	S30	S31	14.504	0.600	42.880	42.240	0.640	22.7	300	6.35	50.0
1.004	S31	Basin B	9.384	0.600	42.240	42.200	0.040	234.6	300	6.51	50.0
1.005	Basin B	S33	8.345	0.600	42.200	42.170	0.030	278.2	300	6.66	50.0
1.006	S33	S34	4.058	0.600	42.170	42.150	0.020	202.9	150	6.75	50.0


Name	US Node	DS Node	Vel (m/s)	Cap (l/s)	Flow (l/s)	Pro Depth (mm)	Pro Velocity (m/s)
1.000	S22	S23	4.037	285.4	32.1	68	2.708
3.000	TANK B2	S26	2.316	92.1	17.5	66	1.796
2.001	S26	S23	1.034	73.1	32.7	140	1.005
4.000	TANK B1	S23	2.768	195.6	14.1	54	1.631
1.001	S23	S28	1.276	90.2	84.8	232	1.443
5.000	S29	S28	2.130	150.5	14.3	62	1.354
1.002	S28	S30	1.014	71.6	100.1	300	1.027
1.003	S30	S31	3.316	234.4	107.1	142	3.243
1.004	S31	Basin B	1.022	72.2	107.1	300	1.035
1.005	Basin B	S33	0.938	66.3	114.4	300	0.950
1.006	S33	S34	0.702	12.4	114.4	150	0.715

Pipeline Schedule


Link	Length (m)	Slope (1:X)	Dia (mm)	Link Type	US CL (m)	US IL (m)	US Depth (m)	DS CL (m)	DS IL (m)	DS Depth (m)
1.000	51.063	15.3	300	Circular	48.185	46.565	1.320	46.572	43.230	3.042
3.000	9.473	32.1	225	Circular	45.449	43.720	1.504	45.715	43.425	2.065
2.001	27.529	229.4	300	Circular	45.715	43.350	2.065	46.572	43.230	3.042
4.000	28.910	32.5	300	Circular	47.254	44.120	2.834	46.572	43.230	3.042
1.001	46.896	151.3	300	Circular	46.572	43.230	3.042	44.774	42.920	1.554
5.000	41.032	54.7	300	Circular	45.325	43.820	1.205	44.774	43.070	1.404
1.002	9.538	238.5	300	Circular	44.774	42.920	1.554	44.648	42.880	1.468
1.003	14.504	22.7	300	Circular	44.648	42.880	1.468	43.700	42.240	1.160
1.004	9.384	234.6	300	Circular	43.700	42.240	1.160	43.700	42.200	1.200
1.005	8.345	278.2	300	Circular	43.700	42.200	1.200	43.700	42.170	1.230
1.006	4.058	202.9	150	Circular	43.700	42.170	1.380	42.797	42.150	0.497

Link	US Node	Dia (mm)	Node Type	MH Type	DS Node	Dia (mm)	Node Type	MH Type
1.000	S22	1350	Manhole	Adoptable	S23	2100	Manhole	Adoptable
3.000	TANK B2	1200	Manhole	Adoptable	S26	1200	Manhole	Adoptable
2.001	S26	1200	Manhole	Adoptable	S23	2100	Manhole	Adoptable
4.000	TANK B1	1200	Manhole	Adoptable	S23	2100	Manhole	Adoptable
1.001	S23	2100	Manhole	Adoptable	S28	1350	Manhole	Adoptable
5.000	S29	1350	Manhole	Adoptable	S28	1350	Manhole	Adoptable
1.002	S28	1350	Manhole	Adoptable	S30	1350	Manhole	Adoptable
1.003	S30	1350	Manhole	Adoptable	S31		Junction	
1.004	S31		Junction		Basin B		Junction	
1.005	Basin B		Junction		S33	1500	Manhole	Adoptable
1.006	S33	1500	Manhole	Adoptable	S34		Junction	

Manhole Schedule

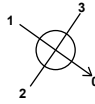Node	Easting (m)	Northing (m)	CL (m)	Depth (m)	Dia (mm)	Connections	Link	IL (m)	Dia (mm)	
S22	515613.130	124974.827	48.185	1.620	1350		0	1.000	46.565	300
TANK B2	515561.078	124915.344	45.449	1.729	1200		0	3.000	43.720	225
S26	515568.836	124909.910	45.715	2.365	1200		1	3.000	43.425	225
							0	2.001	43.350	300
TANK B1	515561.104	124949.261	47.254	3.134	1200		0	4.000	44.120	300
S23	515584.629	124932.458	46.572	3.342	2100		1	4.000	43.230	300
							2	2.001	43.230	300
							3	1.000	43.230	300
							0	1.001	43.230	300

Manhole Schedule

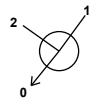Node	Easting (m)	Northing (m)	CL (m)	Depth (m)	Dia (mm)	Connections	Link	IL (m)	Dia (mm)	
S29	515647.141	124938.449	45.325	1.505	1350		0	5.000	43.820	300
S28	515622.895	124905.347	44.774	1.854	1350		1	5.000	43.070	300
							2	1.001	42.920	300
							0	1.002	42.920	300
S30	515616.886	124897.939	44.648	1.768	1350		1	1.002	42.880	300
S31	515615.639	124883.489	43.700	1.460			0	1.003	42.880	300
							1	1.003	42.240	300
Basin B	515613.893	124874.357	43.700	1.500			0	1.004	42.240	300
							1	1.004	42.200	300
S33	515616.892	124866.481	43.700	1.530	1500		0	1.005	42.200	300
							1	1.005	42.170	300
S34	515618.767	124862.882	42.797	0.647			0	1.006	42.170	150
							1	1.006	42.150	150

Simulation Settings

Rainfall Methodology	FEH-22	Analysis Speed	Normal	Starting Level (m)
Rainfall Events	Singular	Skip Steady State	x	Check Discharge Rate(s) x
Summer CV	1.000	Drain Down Time (mins)	240	Check Discharge Volume x
Winter CV	1.000	Additional Storage (m³/ha)	0.0	

Storm Durations

15	60	180	360	600	960	2160	4320	7200	10080
30	120	240	480	720	1440	2880	5760	8640	

Return Period (years)	Climate Change (CC %)	Additional Area (A %)	Additional Flow (Q %)
1	0	5	0
30	0	5	0
30	40	5	0
100	0	5	0
100	45	5	0

Node S33 Online Hydro-Brake® Control

Flap Valve	x	Objective	(HE) Minimise upstream storage
Replaces Downstream Link	x	Sump Available	✓
Invert Level (m)	42.170	Product Number	CTL-SHE-0128-8200-1340-8200
Design Depth (m)	1.340	Min Outlet Diameter (m)	0.150
Design Flow (l/s)	8.2	Min Node Diameter (mm)	1500

Node S23 Online Orifice Control

Flap Valve	x	Design Depth (m)	1.690	Discharge Coefficient	0.600
Replaces Downstream Link	x	Design Flow (l/s)	12.5		
Invert Level (m)	43.230	Diameter (m)	0.068		

Node Basin B Depth/Area Storage Structure

Base Inf Coefficient (m/hr)	0.00000	Safety Factor	2.0	Invert Level (m)	42.200
Side Inf Coefficient (m/hr)	0.00000	Porosity	1.00	Time to half empty (mins)	

Depth (m)	Area (m²)	Inf Area (m²)	Depth (m)	Area (m²)	Inf Area (m²)	Depth (m)	Area (m²)	Inf Area (m²)	Depth (m)	Area (m²)	Inf Area (m²)
0.000	43.7	0.0	0.400	106.2	0.0	0.800	204.6	0.0	1.200	302.0	0.0
0.100	58.3	0.0	0.500	123.4	0.0	0.900	228.1	0.0	1.300	327.7	0.0
0.200	73.7	0.0	0.600	159.3	0.0	1.000	252.2	0.0	1.400	354.0	0.0
0.300	89.6	0.0	0.700	181.7	0.0	1.100	276.8	0.0	1.500	380.9	0.0

Node TANK B2 Depth/Area Storage Structure

Base Inf Coefficient (m/hr)	0.00000	Safety Factor	2.0	Invert Level (m)	43.720
Side Inf Coefficient (m/hr)	0.00000	Porosity	0.95	Time to half empty (mins)	

Depth (m)	Area (m²)	Inf Area (m²)	Depth (m)	Area (m²)	Inf Area (m²)	Depth (m)	Area (m²)	Inf Area (m²)
0.000	160.0	0.0	0.800	160.0	0.0	0.801	0.0	0.0

Node TANK B1 Depth/Area Storage Structure

Base Inf Coefficient (m/hr)	0.00000	Safety Factor	2.0	Invert Level (m)	44.120
Side Inf Coefficient (m/hr)	0.00000	Porosity	0.95	Time to half empty (mins)	136

Depth (m)	Area (m²)	Inf Area (m²)	Depth (m)	Area (m²)	Inf Area (m²)	Depth (m)	Area (m²)	Inf Area (m²)
0.000	150.0	0.0	1.200	150.0	0.0	1.201	0.0	0.0

Results for 1 year +5% A Critical Storm Duration. Lowest mass balance: 98.19%

Node Event	US Node	Peak (mins)	Level (m)	Depth (m)	Inflow (l/s)	Node Vol (m³)	Flood (m³)	Status
15 minute summer	S22	10	46.622	0.057	22.8	0.0813	0.0000	OK
240 minute summer	TANK B2	156	43.881	0.161	14.2	24.6398	0.0000	OK
30 minute summer	S26	20	43.885	0.535	21.4	0.6055	0.0000	SURCHARGED
120 minute summer	TANK B1	70	44.149	0.029	5.4	4.1231	0.0000	OK
30 minute summer	S23	20	43.893	0.663	28.4	2.2954	0.0000	SURCHARGED
15 minute summer	S29	10	43.873	0.053	10.2	0.0755	0.0000	OK
15 minute summer	S28	12	43.018	0.098	16.7	0.1407	0.0000	OK
15 minute summer	S30	11	42.940	0.060	20.9	0.0860	0.0000	OK
360 minute summer	S31	264	42.549	0.309	11.6	0.0000	0.0000	SURCHARGED
360 minute summer	Basin B	264	42.549	0.349	12.9	24.4398	0.0000	SURCHARGED
360 minute summer	S33	264	42.548	0.378	8.1	0.6684	0.0000	SURCHARGED
360 minute summer	S34	264	42.233	0.083	8.0	0.0000	0.0000	OK

Link Event (Outflow)	US Node	Link	DS Node	Outflow (l/s)	Velocity (m/s)	Flow/Cap	Link Vol (m³)	Discharge Vol (m³)
15 minute summer	S22	1.000	S23	22.6	1.352	0.079	2.0342	
30 minute summer	TANK B2	3.000	S26	-21.7	-0.798	-0.236	0.2498	
30 minute summer	S26	2.001	S23	-14.4	0.312	-0.198	1.9386	
120 minute summer	TANK B1	4.000	S23	3.7	0.085	0.019	1.0672	
30 minute summer	S23	1.001	S28	7.5	0.690	0.083	0.6809	
15 minute summer	S29	5.000	S28	9.9	1.211	0.066	0.3365	
15 minute summer	S28	1.002	S30	16.7	1.128	0.233	0.1432	
15 minute summer	S30	1.003	S31	20.8	1.288	0.089	0.2541	
15 minute summer	S31	1.004	Basin B	20.8	1.201	0.287	0.3443	
360 minute summer	Basin B	1.005	S33	8.1	0.216	0.122	0.5876	
360 minute summer	S33	1.006	S34	8.0	0.769	0.649	0.0425	135.9

Results for 30 year +5% A Critical Storm Duration. Lowest mass balance: 98.19%

Node Event	US Node	Peak (mins)	Level (m)	Depth (m)	Inflow (l/s)	Node Vol (m³)	Flood (m³)	Status
15 minute summer	S22	10	46.680	0.115	90.6	0.1645	0.0000	OK
120 minute winter	TANK B2	116	44.388	0.668	55.1	102.2840	0.0000	SURCHARGED
120 minute winter	S26	116	44.388	1.038	40.6	1.1736	0.0000	SURCHARGED
120 minute winter	TANK B1	116	44.387	0.267	22.9	38.4194	0.0000	OK
15 minute summer	S23	10	44.397	1.167	106.9	4.0410	0.0000	SURCHARGED
15 minute summer	S29	10	43.928	0.108	40.4	0.1549	0.0000	OK
480 minute summer	S28	624	43.168	0.248	15.9	0.3553	0.0000	OK
480 minute summer	S30	624	43.168	0.288	19.0	0.4119	0.0000	OK
480 minute summer	S31	624	43.167	0.927	19.0	0.0000	0.0000	SURCHARGED
480 minute summer	Basin B	624	43.167	0.967	22.1	129.0567	0.0000	SURCHARGED
480 minute summer	S33	624	43.166	0.996	8.4	1.7606	0.0000	SURCHARGED
15 minute winter	S34	121	42.233	0.083	8.2	0.0000	0.0000	OK

Link Event (Outflow)	US Node	Link	DS Node	Outflow (l/s)	Velocity (m/s)	Flow/Cap	Link Vol (m³)	Discharge Vol (m³)
15 minute summer	S22	1.000	S23	90.2	1.751	0.316	2.4318	
15 minute summer	TANK B2	3.000	S26	-92.1	-2.561	-1.000	0.3768	
15 minute summer	S26	2.001	S23	-50.0	-0.710	-0.684	1.9386	
15 minute summer	TANK B1	4.000	S23	-50.9	-0.985	-0.260	1.6280	
120 minute winter	S23	1.001	S28	10.1	0.769	0.112	0.8346	
15 minute summer	S29	5.000	S28	39.8	1.782	0.264	0.9161	
15 minute summer	S28	1.002	S30	52.7	1.537	0.735	0.3271	
15 minute summer	S30	1.003	S31	71.5	1.760	0.305	0.6733	
15 minute summer	S31	1.004	Basin B	68.7	1.376	0.952	0.6608	
15 minute winter	Basin B	1.005	S33	11.9	0.487	0.179	0.5876	
15 minute winter	S33	1.006	S34	8.2	0.773	0.661	0.0430	120.6

Results for 30 year +40% CC +5% A Critical Storm Duration. Lowest mass balance: 98.19%

Node Event	US Node	Peak (mins)	Level (m)	Depth (m)	Inflow (l/s)	Node Vol (m³)	Flood (m³)	Status
15 minute summer	S22	10	46.704	0.139	126.8	0.1983	0.0000	OK
180 minute winter	TANK B2	172	44.776	1.056	45.9	122.8705	0.0000	SURCHARGED
180 minute winter	S26	172	44.776	1.426	33.2	1.6126	0.0000	SURCHARGED
180 minute winter	TANK B1	172	44.776	0.656	37.3	94.1526	0.0000	SURCHARGED
180 minute winter	S23	172	44.775	1.545	37.9	5.3530	0.0000	SURCHARGED
15 minute summer	S29	10	43.951	0.131	56.5	0.1874	0.0000	OK
600 minute winter	S28	765	43.409	0.489	15.0	0.7001	0.0000	SURCHARGED
600 minute winter	S30	765	43.408	0.528	17.3	0.7562	0.0000	SURCHARGED
600 minute winter	S31	765	43.408	1.168	17.3	0.0000	0.0000	FLOOD RISK
600 minute winter	Basin B	765	43.407	1.207	19.8	194.8407	0.0000	FLOOD RISK
600 minute winter	S33	765	43.407	1.237	8.3	2.1850	0.0000	FLOOD RISK
2160 minute summer	S34	2100	42.233	0.083	8.2	0.0000	0.0000	OK
Link Event (Outflow)	US Node	Link	DS Node	Outflow (l/s)	Velocity (m/s)	Flow/Cap	Link Vol (m³)	Discharge Vol (m³)
15 minute summer	S22	1.000	S23	126.4	2.141	0.443	2.6097	
15 minute summer	TANK B2	3.000	S26	-107.7	-2.883	-1.169	0.3768	
15 minute summer	S26	2.001	S23	-49.4	-0.701	-0.676	1.9386	
15 minute summer	TANK B1	4.000	S23	-89.1	-1.496	-0.456	2.0358	
180 minute winter	S23	1.001	S28	11.7	0.603	0.130	2.1470	
15 minute summer	S29	5.000	S28	55.7	1.944	0.370	1.1764	
15 minute summer	S28	1.002	S30	70.1	1.630	0.978	0.4176	
15 minute summer	S30	1.003	S31	96.4	1.890	0.411	0.7500	
15 minute summer	S31	1.004	Basin B	94.1	1.411	1.303	0.6608	
15 minute winter	Basin B	1.005	S33	11.8	0.504	0.178	0.5876	
2160 minute summer	S33	1.006	S34	8.2	0.773	0.661	0.0430	722.7

Results for 100 year +5% A Critical Storm Duration. Lowest mass balance: 98.19%

Node Event	US Node	Peak (mins)	Level (m)	Depth (m)	Inflow (l/s)	Node Vol (m³)	Flood (m³)	Status
15 minute summer	S22	10	46.696	0.130	114.1	0.1867	0.0000	OK
120 minute winter	TANK B2	118	44.582	0.862	58.3	122.6504	0.0000	SURCHARGED
120 minute winter	S26	118	44.581	1.231	43.2	1.3927	0.0000	SURCHARGED
120 minute winter	TANK B1	118	44.582	0.462	35.7	66.3202	0.0000	SURCHARGED
120 minute winter	S23	118	44.581	1.351	43.7	4.6804	0.0000	SURCHARGED
15 minute summer	S29	10	43.943	0.123	50.8	0.1763	0.0000	OK
720 minute summer	S28	810	43.335	0.415	15.4	0.5941	0.0000	SURCHARGED
720 minute summer	S30	810	43.334	0.454	18.2	0.6504	0.0000	SURCHARGED
720 minute summer	S31	810	43.334	1.094	18.2	0.0000	0.0000	SURCHARGED
720 minute summer	Basin B	810	43.333	1.133	20.9	173.0758	0.0000	SURCHARGED
720 minute summer	S33	810	43.333	1.163	8.3	2.0545	0.0000	SURCHARGED
600 minute summer	S34	285	42.233	0.083	8.2	0.0000	0.0000	OK

Link Event (Outflow)	US Node	Link	DS Node	Outflow (l/s)	Velocity (m/s)	Flow/Cap	Link Vol (m³)	Discharge Vol (m³)
15 minute summer	S22	1.000	S23	113.6	1.959	0.398	2.5485	
15 minute summer	TANK B2	3.000	S26	-104.0	-2.773	-1.129	0.3768	
15 minute winter	S26	2.001	S23	-50.3	-0.714	-0.688	1.9386	
15 minute summer	TANK B1	4.000	S23	-75.2	-1.327	-0.384	1.9517	
120 minute winter	S23	1.001	S28	10.9	0.665	0.121	1.8764	
15 minute summer	S29	5.000	S28	50.1	1.892	0.333	1.0865	
15 minute summer	S28	1.002	S30	64.0	1.605	0.893	0.3803	
15 minute summer	S30	1.003	S31	88.0	1.909	0.375	0.7200	
15 minute summer	S31	1.004	Basin B	85.3	1.373	1.181	0.6608	
15 minute summer	Basin B	1.005	S33	12.9	0.492	0.195	0.5876	
600 minute summer	S33	1.006	S34	8.2	0.773	0.661	0.0430	325.8

Results for 100 year +45% CC +5% A Critical Storm Duration. Lowest mass balance: 98.19%

Node Event	US Node	Peak (mins)	Level (m)	Depth (m)	Inflow (l/s)	Node Vol (m³)	Flood (m³)	Status
15 minute summer	S22	10	46.744	0.179	165.4	0.2563	0.0000	OK
180 minute winter	TANK B2	172	45.325	1.605	47.4	123.4908	0.0000	FLOOD RISK
180 minute winter	S26	172	45.328	1.978	38.0	2.2371	0.0000	SURCHARGED
180 minute winter	TANK B1	172	45.321	1.201	81.0	172.4256	0.0000	SURCHARGED
180 minute winter	S23	172	45.336	2.106	80.1	7.2963	0.0000	SURCHARGED
15 minute summer	S29	10	43.974	0.154	73.6	0.2198	0.0000	OK
720 minute winter	S28	840	43.607	0.687	16.3	0.9837	0.0000	SURCHARGED
720 minute winter	S30	840	43.607	0.727	18.4	1.0397	0.0000	SURCHARGED
720 minute winter	S31	840	43.606	1.366	18.1	0.0000	0.0000	FLOOD RISK
720 minute winter	Basin B	840	43.605	1.405	20.9	260.0242	0.0000	FLOOD RISK
720 minute winter	S33	840	43.604	1.434	8.3	2.5345	0.0000	FLOOD RISK
720 minute winter	S34	840	42.233	0.083	8.2	0.0000	0.0000	OK

Link Event (Outflow)	US Node	Link	DS Node	Outflow (l/s)	Velocity (m/s)	Flow/Cap	Link Vol (m³)	Discharge Vol (m³)
15 minute summer	S22	1.000	S23	164.1	2.575	0.575	2.9180	
15 minute summer	TANK B2	3.000	S26	-121.9	-3.122	-1.324	0.3768	
60 minute summer	S26	2.001	S23	66.9	0.950	0.916	1.9386	
15 minute summer	TANK B1	4.000	S23	-129.7	-1.960	-0.663	2.0358	
180 minute winter	S23	1.001	S28	13.6	0.595	0.151	3.1705	
15 minute summer	S29	5.000	S28	72.7	2.074	0.483	1.4390	
15 minute summer	S28	1.002	S30	88.7	1.636	1.238	0.5420	
15 minute summer	S30	1.003	S31	122.0	1.953	0.521	0.8562	
15 minute summer	S31	1.004	Basin B	120.1	1.705	1.662	0.6608	
30 minute summer	Basin B	1.005	S33	10.3	0.479	0.156	0.5876	
720 minute winter	S33	1.006	S34	8.2	0.773	0.662	0.0431	411.0

Appendix J

NOTES

1. This tree survey information has been prepared for planning purposes only. Additional detail will be needed for foundation design.
2. The original of this drawing was produced in colour - a monochrome copy should not be relied upon.
3. Scale for planning purposes only.
4. All dimensions to be checked on site.
5. The copyright of this document resides with Keen Consultants unless assigned in writing by the company.
6. Details shown on this drawing are devised with reference to BS5837:2012 Trees in relation to design, demolition and construction - Recommendations.
7. Tree Preservation Order based on Harsham District Council Tree Preservation Order number TPO1436.
8. Ancient Woodland (England) & Priority Habitat Inventory - Deciduous Woodland (England) based on information from MAGE website.
9. Topographical survey based on Hook Survey Partnership job number 519/7188.
10. Where trees were not identified on the topographical survey they have been plotted by eye.
11. Canopy lines for groups are indicative only and should be confirmed by a topographical survey.

KEY

1. Trees to be considered for retention:
(Coloured line indicates extent of canopy)
 - Tree Category A 1,2 or 3
 - Trees of High quality
 - Tree Category B 1,2 or 3
 - Trees of moderate quality
 - Tree Category C 1,2 or 3
 - Trees of low quality
2. Trees unsuitable for retention:
(Coloured line indicates extent of canopy)
 - Tree Category U
 - Trees that cannot realistically be retained due to their condition
3. Protection Areas:
 - Root Protection Area (RPA) (where RPAs overlap the shading will appear darker)
 - Tree Preservation Order (TPO) woodland
 - Minimum 15m buffer to Ancient Woodland
4. Tree/Hedge numbering:
 - Tree number
 - refer to schedule for information
5. Designations:
 - Ancient and Semi-Natural Woodland
 - Priority Habitat Inventory - Deciduous Woodland (England)

KEY TO TREE SCHEDULE

Column Heading	Explanation
Tree No.	Unique number corresponding with number on plan
Species	English names
HT (m)	Height in metres
Branch Spread	Crown radius in metres to cardinal points of the compass
Stem Dia.	All measurements conform to Annex C of BS 5837:2012
	Single stem - Stem diameter in centimetres measured at 1.3m above ground level
	Multi-stemmed tree with 2 to 5 stems - Diameter of each stem
	Multi-stemmed tree with more than 5 stems - Average stem diameter and number of stems
Height of crown clearance	Height in metres between the ground and underside of canopy
Height of first major branch and direction of growth	Height from ground level to base of first major branch and the approximate direction of growth
Abbreviations as suffix to a dimension	Suffix 'a' denotes an estimated dimension Suffix 'm' denotes an average dimension
Age Class	Age Class definitions: Y = Young S = Semi-mature E = Early mature M = Mature O = Over mature
Category grading	Summary of BS 5837:2012 categorisation: 1. Trees unsuitable for retention U = those in such a condition that they cannot realistically be retained as long trees in the context of the current land use for longer than 10 years 2. Trees to be considered for retention: A1, 2 or 3 = trees of high quality (substantial contribution >40 yd) B1, 2 or 3 = trees of moderate quality (significant contribution >20 yd) C1, 2 or 3 = trees of low quality (but adequate, in <10 yrs or young trees - and new planting can be established)
Estimated remaining contribution (yr)	Note: Useful estimated remaining contribution of the tree or tree group based on figures stated in BS5837:2012
Condition	Brief description including physiological and structural defects
Preliminary management recommendation	Describes current arboricultural requirement for the tree in its current condition
Root Protection Radius	Radius of minimum root protection area in metres calculated from section 4.4 and Annex D of BS5837:2012
Root Protection Area	Total area of minimum root protection area extrapolated from root protection radius

0 Preliminary issue 20.04.25

Rev Description Date

The Studio, Timbers, Gables Road, Church Crookham Field, Hampshire GU52 6QY

T 01252 855091

mail@keenconsultants.co.uk

keenconsultants.co.uk

Keen Consultants is a trading name of Keen Consulting Limited, Registered No. 12041584

Registered office: The Studio, Timbers, Gables Road, Church Crookham Field, Hampshire GU52 6QY

Client

BELLWAY HOMES LIMITED

Project

LAND AT WOODFORDS, SHIPLEY ROAD, SOUTHWATER

Title

TREE CONSTRAINTS PLAN

Date Scale

JUNE 2025 1:500@A0

Drawn by Checked by

MJ JTK

Drawing Number

2463-KC-XX-YTREE-TCP01Rev0

Schedule of trees on land at Woodfords, Shipley Road, Southwater, Harsham, West Sussex RH13 9BQ

Tree No. Species HT (m) Branch Spread (m) N E S W Stem 1 Stem 2 Stem 3 Stem 4 Stem 5 More than 5 stems No. stems Main stem No. stems Main stem Age class Condition Physiological / Structural Preliminary management recommendation Estimated remaining contribution (yr) Root protection radius (m) Root protection area (sq m)

1 Row of Leyland cypress 13av 3av 20av >10 2 2N S C2 >10 Row of outgrown conifers adjoining entrance.

2 Row of Leyland cypress 12av 3av 15av >10 0 - S C2 >10 Row of outgrown conifers adjoining entrance.

3 Leyland cypress hedge 12av 3av 15av >10 0 - S C2 >10 Outgrown hedgerow adjoining lawn.

4 Western red cedar and Leyland cypress hedgerow 3av 1av 10av >10 0 - S C2 >10 Maintains section of hedgerow adjoining lawn.

5 English oak 16 11 10 12 9 154 3 3SE E A1 >40 Visually significant broad spreading tree growing adjoining driveway. Previously drastically reduced in size but subsequently regrown. Some decay at those points. Some minor decay between buttress roots.

6 Noble fir 12 3 3 3 3 41 2 2S Y B1 >20 Recently well formed young tree.

7 Norway spruce 13 3 3 3 3 36 0 - S U >10 Distinct lack of vitality.

8 Leyland cypress hedge 13av 3av 15av >10 0 - S C2 >10 Short section of hedgerow adjoining driveway.

9 Weeping birch 4 2 3 3 3 12 2 2S S C1 >10 Dead tree growing within garden.

10 Apple 5 5 4 3 3 36 2 2E S C1 >10 Established fruit tree growing in shrub bed adjoining driveway.

11 Mulberry 8 4 4 4 4 73 2 2N S C1 >10 Established tree growing near driveway. Critically reduced in the past.

12 Row of Leyland cypress 14av 4av 30av 0 - S C2 >10 Row of mostly outgrown conifers alongside Shipley Road. Some stems have failed and others have died. Includes occasional ash, sycamore and English oak.

13 Ash 15 7 5 6 7 454 3 3S E U >10 Advanced Ash Dieback. Unsuited to long-term retention. Base of tree smoothed in bristle and ivy.

14 Mixed broadleaf hedgerow 2av 1av 5av 0 - Y C2 >10 Short section of internal hedgerow. Includes hawthorn, field maple and blackthorn.

15 English oak 14 2 3 6 5 41 2 2SW S B2 >20 Contributes to row of trees alongside Shipley Road. Some large sections of dead wood in crown.

16 English oak 14 2 2 4 6 39 3 3W S B2 >20 Contributes to row of trees alongside Shipley Road. Some large sections of dead wood in crown.

17 Field maple 14 7 5 4 3 404 2 2N S U >10 Dead. Lower stems smoothed in ivy.

18 Row of Leyland cypress 3av 1av 5av 0 - Y C2 >10 Collection of conifers alongside Shipley Road.

19 English oak 14 3 7 3 3 554 2 2N S U >10 Dead.

20 Ash 13 0 6 2 0 27 2 2S S U >10 Primary failure of main stem. Showing early signs of Ash Dieback.

21 English oak 14 5 5 3 6 554 4 4SW S U >10 Dead. Main stem and crown smoothed in ivy.

22 Mixed broadleaf hedgerow 6av 2av 15av 0 - S B2 >20 Established but outgrown hedgerow along tree line adjoining Shipley Road. Includes hawthorn, hazel, blackthorn, field maple and holly.

23 Row of English oak 18av 11av 65av 3 3E E A2 >40 Prominent row of trees alongside Shipley Road. All stems smoothed in ivy. Most trees contain some large sections of dead wood.

24 English oak 14 4 7 6 6 554 7 7S S U >10 Dead.

25 Row of Leyland cypress 13av 3av 20av 0 - S C2 >10 Row of outgrown conifers in north-western corner of site.

26 Mixed broadleaf hedgerow 6av 3av 15av 0 - S B2 >20 Established and spreading hedgerow of mixed native species including hawthorn, hawthorn, blackthorn, field maple as well as a small horse chestnut.

27 Row of English oak 18av 11av 70av 2 3S E A2 >40 Prominent row of trees along northern boundary of site. All stems smoothed in ivy. Some large sections of dead wood within crown.

28 Group of ash 13av 3av 30av 0 - S U >10 Advanced Ash Dieback. Some trees are dead.

29 English oak 14 5 4 4 2 554 7 7S S U >10 Dead. Main stem smoothed in ivy.

30 Group of ash 13av 3av 30av 2 2S S B2 >20 Small components of tree belt.

31 English oak 18 9 10 10 7 654 2 2SE S A2 >40 Contributes to linear belt of trees along northern boundary.

32 Group of English oak 12av 6av 30av 2 2S S B2 >20 A group of smaller trees contributing to tree belt on northern boundary.

33 Group of ash 15av 7av 45av 2 2S S C2 >10 Group of trees contributing to tree belt on northern boundary. Showing signs of Ash Dieback.

34 Mixed broadleaf woodland <19 <10 <40 0 - E A2 >40 Small block of woodland outside north-western corner of site. Upper canopy consists primarily of English oak and ash. The lower canopy is a mix of ash, holly, field maple, hawthorn and blackthorn. Delimited at southern edge by ditch.

35 Mixed broadleaf hedgerow 9av 3av 25av 0 - E B2 >20 Established but outgrown hedgerow on bank alongside ditch. Mixed species including hawthorn, blackthorn, hazel, holly and field maple.

36 Group of English oak 18av 10av 70av 3 3W E A2 >40 Larger components of a tree belt along the south-eastern boundary of the site. All stems covered in ivy.

37 Pair of ash 17av 6av 45av 3 3E S C2 >10 A pair of slender stems growing within tree belt. Both showing signs of Ash Dieback.

38 English oak 16 9 5 8 8 72 4 4W E A2 >40 Contributes to line of trees along south-eastern boundary of site.

39 Row of English oak 17av 10av 70av 2 2W E A2 >40 Closely spaced group of trees along south-west boundary of site. All stems smoothed in ivy. Group includes occasional field maple.

40 Group of field maple 14av 6av 40av 2 2SE E B2 >20 Contributes to linear tree belt along south-east boundary of site.

41 Group of ash 15av 5av 30av 4 4W E A2 >40 Contributes to linear tree belt along south-west boundary of site. All showing signs of Ash Dieback and unsuited to long-term retention.

42 Group of English oak 18av 11av 70av 3 3NW E A2 >40 Closely spaced group of trees growing along south-west boundary of site. Most contains some dead wood within the crown.

43 English oak 15 5 5 4 7 49 3 3W E A2 >40 Contributes to tree group at south-eastern boundary of site.

44 English oak 16 7 8 8 6 69 4 4SE E A2 >40 Stands at edge of group of trees along south-east boundary of site.

45 Row of English oak 17av 9av 65av 4 4W E A2 >40 Closely spaced group of trees along south-east boundary of site.

46 English oak 17 7 4 5 8 67 2 2N E A2 >40 Contributing to group of trees along south-east boundary but set slightly remote.

47 English oak 18 10 7 11 10 74 2 2W E A2 >40 Contributing to group of trees along south-east boundary but set slightly remote.

48 English oak 17 9 9 10 9 744 5 5E E A2 >40 Contributing to group of trees along south-east boundary but set slightly remote. Ivy covered main stem.

49 English oak 12 6 2 7 7 49 2 2SW S B2 >20 Suppressed by adjoining larger tree.

50 Pair of English oak 15av 8av 60av 2 2E E A2 >40 Contributing to linear tree group along south-east boundary of site. Most stems covered in ivy.

51 Group of hawthorn 5av 3av 15av 0 - Y C2 >10 Possible remnants of hedgerow.

52 Row of Leyland cypress 1av 1av 10av 0 - Y C2 >10 Group of small trees contributing to hedge.

53 English oak 13 5 4 6 6 66 2 2NE E B2 >20 Contributes to line of oak trees bordering fields. Lack of vitality. Some damage to bark on lower stem.

54 English oak 11 4 2 2 4 33 2 2N S B2 >20 Contributing to row of trees bordering fields.

55 English oak 15 8 5 6 7 71 2 2S E B2 >20 Contributing to row of trees bordering fields. Extensive damage to bark on lower stem and some decay.

56 English oak 17 7 5 6 6 71 2 2S E A2 >40 Larger and better specimens forming row of trees bordering fields.

57 English oak 17 7 10 7 7 87 2 2SW E A2 >40 Larger and better specimens forming row of trees bordering fields. Some broken branches and dead wood within crown.

58 Pear 7 3 3 3 4 34 2 2S E U >10 Extensive browsing damage to base. Distinct lack of vitality.

59 Pear 7 2 2 3 3 13 2 2S S C1 >10 Established tree growing in field. Extensive browsing damage.

60 Pear 9 4 6 4 4 454 2 2E E C1 >10 Growing amidst dense bramble. Ivy smoothed main stem.

61 Eucalyptus 18 9 9 10 10 654 3 3E E C1 >10 Established tree growing amidst dense vegetation.

62 Row of Western red cedar 7av 3av 10av 0 - Y C2 >10 Group of conifers growing amidst bramble. Lacking vitality.

63 Mixed broadleaf hedgerow 5av 3av 10av 0 - S B2 >20 Established but outgrown hedgerow at edge of field. Predominantly blackthorn with some hawthorn, sycamore and field maple.

64 Sycamore 12 5 7 7 7 64 2 2W U A2 >40 Dead.

65 English oak 12 5 7 7 7 64 2 2W U A2 >40 Contributes to row of trees along south-east boundary of site.

66 Group of mixed broadleaves 10av 5av 30av 0 - Y B2 >20 Contributes to row of trees along south-east boundary of site. Slightly larger than the understorey that runs beneath.

67 English oak 16 9 11 10 6 904 2 2NE E A1 >40 Larger tree growing within tree belt along south-east boundary of site. Lower stem partially smoothed in ivy. North-western crown thinned to provide clearance from overhead wires.

68 Row of English oak 17av 9av 70av 0 - E A2 >40 Closely spaced group of trees on south-west boundary of site. All stems covered in ivy. Crown thinned on north-western side to provide clearance from overhead wires.

69 Field maple 13 7 7 7 3 454 2 2N S B2 >20 Contributes to hedge line. Lower stem partially covered in ivy. Crown beyond fence line.

70 Mixed broadleaf hedgerow 6av 3av 15av 0 - E B2 >20 Established but outgrown hedgerow. Core of hedge seems to be south of the ditch but some stems lie to the north. Some stems have been reduced in height where the overhead wires pass over.

71 English oak 15 8 8 8 7 804 3 3NW E A1 >40 Larger component of hedge. Standing within dense vegetation so unable to inspect base.

72 Field maple 12 6 6 6 6 454 0 - S B2 >20 Larger component of hedgerow. Standing amidst dense vegetation hence unable to inspect base.

73 English oak 14 4 5 5 2 654 2 2N S A2 >40 Larger component of hedgerow.

74 English oak 14 7 5 5 7 704 4 4W A2 >40 Larger component of hedgerow.

75 English oak 14 7 7 8 7 804 2 2NE E A1 >40 Larger component of hedgerow. Main stems covered in ivy.

76 English oak 15 10 9 11 10 954 2 3N E A1 >40 Larger tree growing within hedgerow. Partial loss of vitality. Some large sections of dead wood within crown. Lower stems smoothed in ivy.

77 Mixed hedgerow 3av 2av 10av 0 - Y C2 >10 Mixed hedgerow along boundary of site. Predominantly Leyland cypress with some blackthorn, hawthorn and elm.

78 Mixed broadleaf hedgerow 9av 3av 15av 0 - E B2 >20 Established but outgrown hedgerow alongside Shipley Road. Southern end contains mix of elm, most of which are dead and need to be removed. Hedge has spread predominantly with blackthorn and would benefit from being brought back under management. Other species include sycamore, field maple, horse chestnut and hawthorn.

79 Red horse chestnut 11 5 5 5 5 404 2 2E S B2 >20 Contributes to tree cover alongside Shipley Road, by streetlight stand.

80 Group of horse chestnut 14av 6av 40av 2 2E E B2 >20 Row of trees contributing to tree cover alongside Shipley Road. All stems covered in ivy.

81 Horse chestnut 12 5 6 6 6 454 2 2E S B2 >20 Contributes to tree cover alongside Shipley Road, by streetlight stand.

82 Red horse chestnut 13 5 6 6 6 454 0 - S B2 >20 Contributes to tree cover alongside Shipley Road, by streetlight stand.

83 Gleditsia 14 3 3 3 6 204 2 2E S C1 >10 Contributing to tree cover along Shipley Road. Lower stems covered in ivy.

84 Horse chestnut 9 2 4 3 3 404 2 2E S C2 >10 Contributing to tree cover along Shipley Road but of low vitality. Main stem covered in ivy.

85 Row of Leyland cypress 13av 3av 20av 0 - S C2 >10 Row of outgrown conifers at edge of garden.



0 5m 10m 25m 50m

- NOTES
1. This tree survey information has been prepared for planning purposes only. Additional detail will be needed for foundation design.
 2. The original of this drawing was produced in colour - a monochrome copy should not be relied upon.
 3. Scale for planning purposes only.
 4. All dimensions to be checked on site.
 5. The copyright of this document resides with Keen Consultants unless assigned in writing by the company.
 6. Details shown on this drawing are devised with reference to BS5837:2012 Trees in relation to design, demolition and construction - Recommendations.
 7. Tree Preservation Order based on Horsham District Council Tree Preservation Order number TPO1436.
 8. Ancient Woodland (England) & Priority Habitat Inventory - Deciduous Woodland (England) based on information from MAGE website.
 9. Topographical survey based on Hook Survey Partnership job number 519/7188.
 10. Where trees were not identified on the topographical survey they have been plotted by eye.
 11. Canopy lines for groups are indicative only and should be confirmed by a topographical survey.
 12. Proposed layout based on final architecture Ltd Presentation Planning Layout drawing number 102108-BEL-SL-C1.
 13. Proposed drainage layout based on Arden Concept Drainage Strategy drawing 210801-B-ACE-XX-XX-C-0501_Drainage Strategy.
 14. Proposed levels based on Arden Concept Levels Strategy drawing number 210801-B-ACE-XX-XX-C-0501-A.

- KEY
- Existing site features
 - Proposed layout
 - Proposed drainage
 - Proposed levels
 - Trees retained (Green-coloured line indicates extent of canopy)
 - Trees for removal (Red-coloured line indicates extent of canopy)
 - 2.0m high barrier as detail in Figure 1 (Temporary, for the duration of works)
 - Minimum extent of no-dig construction. Actual deployment may be greater. As detail in Figure 3
 - Tree Preservation Order (TPO) woodland

- KEY TO TREE SCHEDULE
- | Column Heading | Explanation |
|--|---|
| Tree No. | Unique number corresponding with number on plan |
| Species | English names |
| Height | Height in metres |
| Branch Spread | Crown radius in metres to cardinal points of the compass |
| Stem Dia | All measurements conform to Annex C of BS 5837:2012 |
| Stem Dia | Single stem - Stem diameter in centimetres measured at 1.5m above ground level |
| Stem Dia | Multi-stemmed tree with more than 5 stems - Average stem diameter and number of stems |
| Height of crown clearance | Height in metres between the ground and underside of canopy |
| Height of first major branch and direction of growth | Height from ground level to base of first major branch and the approximate direction of growth |
| Abbreviations as suffix to a dimension | Suffix 'v' denotes an estimated dimension
Suffix 'a' denotes an average dimension |
| Age Class | Age Class definitions:
Y = Young
S = Semi-mature
E = Early mature
M = Mature
O = Over mature |
| Category grading | Summary of BS 5837:2012 categorisation:
1. Trees available for retention
U = Those in such a condition that they cannot realistically be retained as living trees in the context of the current land use for longer than 10 years
2. Trees to be considered for retention:
A1, 2 or 3 = trees of high quality (substantial contribution >10 m)
B1, 2 or 3 = trees of moderate quality (significant contribution >10 m)
C1, 2 or 3 = trees of low quality (but adequate, i.e. 10 m or more trees - will new planting or not established)
Note: Useful estimated remaining contribution of the tree or tree group based on figures stated in BS5837:2012
Brief description including physical and structural defects
Works required to be undertaken to the trees to facilitate the construction or remediate a defect encountered during the survey
Radius of minimum root protection area in metres calculated from section 4.6 and Annex D of BS5837:2012
Total area of minimum root protection area extrapolated from root protection radius |

Rev	Description	Date
A	Latest levels overlay	05.09.25
0	Preliminary issue	21.08.25

KEEN CONSULTANTS

The Studio, Timbers,
Gables Road, Church Crookham
Fleet, Hampshire
GU12 6EY
T 01252 850916
mail@keenconsultants.co.uk
keenconsultants.co.uk

KEEN CONSULTANTS is a trading name of Keen Consulting Limited (registered No. 12461546)
Registered office: The Studio, Mowbray Lane, South Lane, Mowbray, Hampshire RG27 8JL

Client
BELLWAY HOMES LIMITED
(SOUTH LONDON)

Project
**WOODFORDS, SHIPLEY ROAD,
SOUTHWATER, HORSHAM**

Title
TREE PROTECTION PLAN

Date
AUG 2025

Scale
1:500@A0

Drawn by
ML

Checked by
JTK

Drawing Number
2463-KC-XX-YTREE-TPP01RevA

Figure 1: Example of a protective barrier


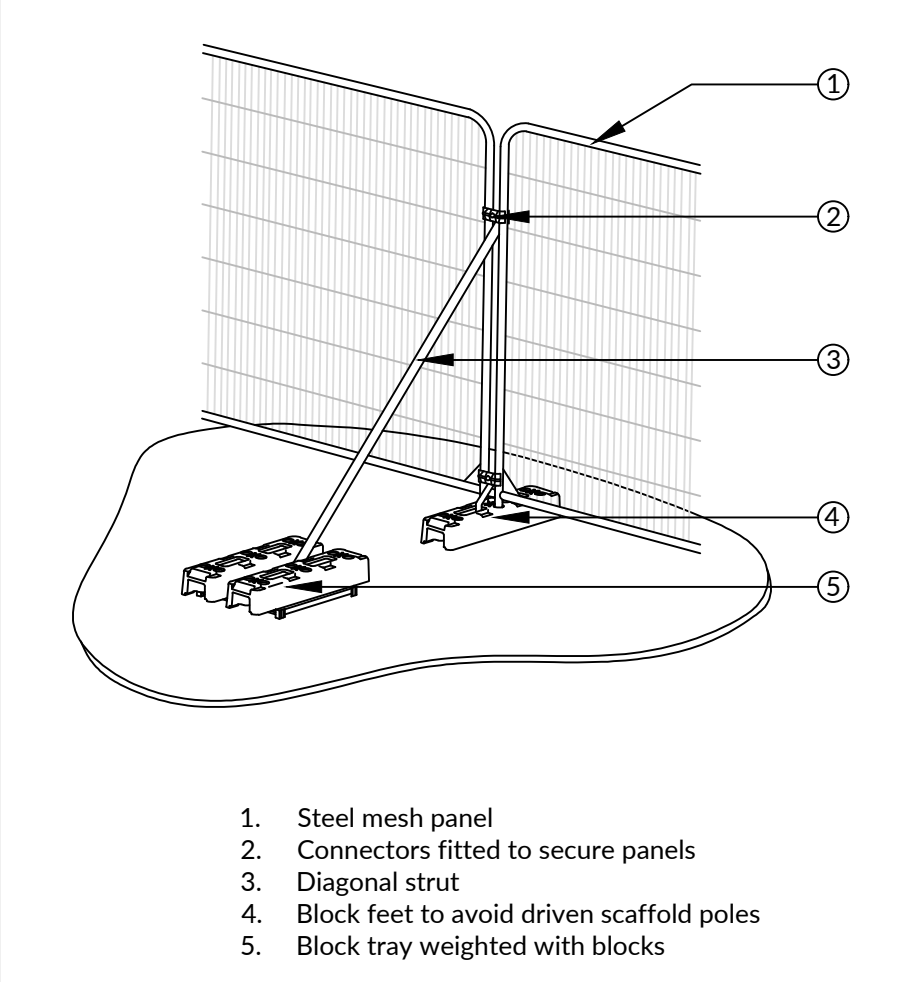


Figure 3: Typical detail of 'no-dig' surfacing

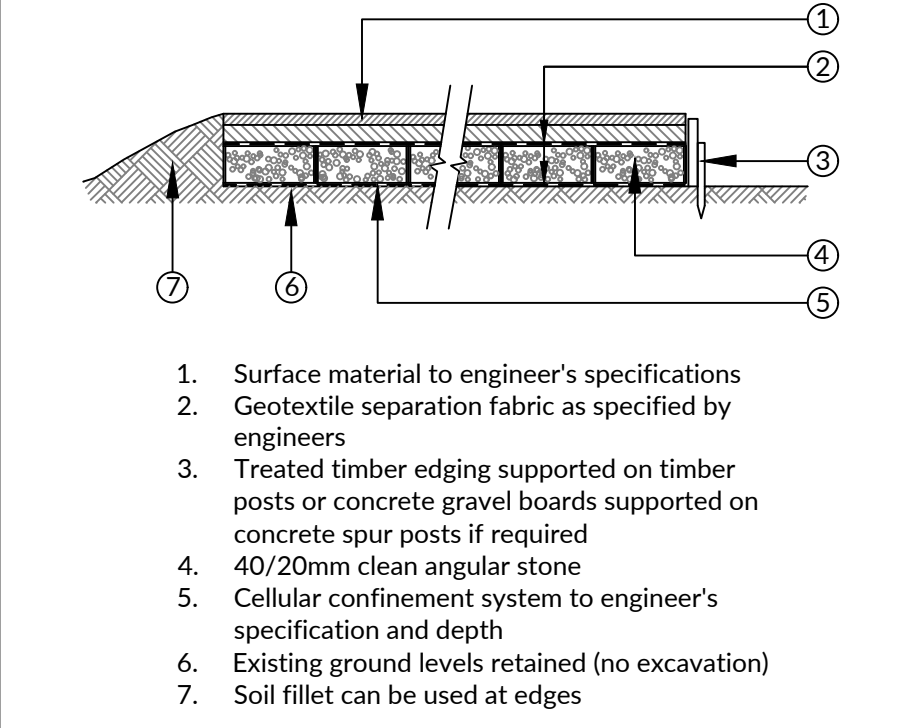

© Keen Consultants

© Keen Consultants

Appendix K

Pollution hazard indices for different land use classifications (land use shaded grey applicable for the development)

Land use	Pollution hazard level	Total suspended solids (TSS)	Metals	Hydrocarbons
Residential roofs	Very low	0.2	0.2	0.05
Other roofs (typically commercial/industrial roofs)	Low	0.3	0.2 (up to 0.8 where there is potential for metals to leach from the roof)	0.05
Individual property driveways, residential car parks, low traffic roads (eg cul de sacs, home zones and general access roads) and non-residential car parking with infrequent change (eg schools, offices) ie < 300 traffic movements/day	Low	0.5	0.4	0.4
Commercial yard and delivery areas, non-residential car parking with frequent change (e.g. hospitals, retail), all roads except low traffic roads and trunk roads/motorways	Medium	0.7	0.6	0.7
Sites with heavy pollution (e.g. haulage yards, lorry parks, highly frequented lorry approaches to industrial estates, waste sites), sites where chemicals and fuels (other than domestic fuel oil) are to be delivered, handled, stored, used or manufactured; industrial sites; trunk roads and motorways	High	0.8	0.8	0.9

**Indicative SuDS mitigation indices for discharges to surface waters
(SuDS components shaded grey applicable to this development)**

	Mitigation indices		
Type of SuDS component	TSS	Metals	Hydrocarbons
Filter strip	0.4	0.4	0.5
Filter drain	0.4	0.4	0.4
Swale	0.5	0.6	0.6
Bio retention system	0.8	0.8	0.8
Permeable pavement	0.7	0.6	0.7
Detention basin	0.5	0.5	0.6
Pond	0.7	0.7	0.5
Wetland	0.8	0.8	0.8
Proprietary treatment systems	These must demonstrate that they can address each of the contaminant types to acceptable levels for frequent events up to approximately the 1 in 1 year return period event, for inflow concentrations relevant to the contributing drainage area.		

Indicative SuDS mitigation indices for discharges to groundwater

(SuDS components shaded grey applicable to this development)

Characteristic of the material overlying the proposed infiltration surface, through which the runoff percolates	Mitigation indices		
	TSS	Metals	Hydro-carbons
A layer of dense vegetation underlain by a soil with good contaminant attenuation potential of at least 300mm in depth	0.6	0.5	0.6
A soil with good contaminant attenuation potential of at least 300mm in depth	0.4	0.3	0.3
Infiltration trench underlain by a soil with good contaminant attenuation potential of at least 300mm in depth	0.4	0.4	0.4
Constructed permeable paving underlain by a soil with a good contaminant attenuation potential of at least 300mm in depth	0.7	0.6	0.7
Bio retention underlain by a soil with good contaminant attenuation potential of at least 300mm in depth	0.8	0.8	0.8
Proprietary treatment systems	These must demonstrate that they can address each of the contaminant types to acceptable levels for inflow concentrations relevant to the contributing drainage area.		

Indicative SuDS mitigation indices for discharges to surface waters – Catchment A

For surface water discharge from Residential Parking Areas and Low Traffic Roads <300 traffic movements/day			
	Required mitigation indices		
Source	TSS	Metals	Hydrocarbons
Low	0.5	0.4	0.4
Proposed Drainage			
Detention Basin	0.5	0.5	0.6
Swale	0.5	0.6	0.6
Total	$0.5 + (0.5 \times 0.5)$ =0.75	$0.5 + (0.6 \times 0.5)$ =0.8	$0.6 + (0.6 \times 0.5)$ =0.9
Check	+0.25	+0.40	+0.50

Total SuDS mitigation index = mitigation index₁ + (0.5 x mitigation index₂) + (0.5 x mitigation index₃)....

Indicative SuDS mitigation indices for discharges to surface waters – Catchment B

For surface water discharge from Residential Parking Areas and Low Traffic Roads <300 traffic movements/day			
	Required mitigation indices		
Source	TSS	Metals	Hydrocarbons
Low	0.5	0.4	0.4
Proposed Drainage			
Detention Basin	0.5	0.5	0.6
Swale	0.5	0.6	0.6
Total	$0.5 + (0.5 \times 0.5)$ =0.75	$0.5 + (0.6 \times 0.5)$ =0.8	$0.6 + (0.6 \times 0.5)$ =0.9
Check	+0.25	+0.40	+0.50

Total SuDS mitigation index = mitigation index₁ + (0.5 x mitigation index₂) + (0.5 x mitigation index₃)....

Appendix L

SuDS Management & Maintenance Strategy**Maintenance and Management**

The Sustainable Drainage Systems (SuDS) within individual plots will be privately maintained by the respective homeowners, while the connecting pipework is intended to be adopted and maintained by the water authority. As construction has not yet commenced, there is currently no formal mechanism in place to confirm or enforce homeowner maintenance responsibilities. The developer will ensure that the necessary maintenance obligations for the SuDS are clearly set out in the property deeds or relevant homeowner guidance to support long-term functionality. Coordination with the water authority will also be undertaken to ensure that responsibilities between private and adoptable infrastructure are clearly delineated and do not result in gaps in maintenance.

The indicative maintenance requirements for each proposed SuDS component is given below. Taken from CIRIA report C753 "The SuDS Manual".

Drainage Pipes

Maintenance schedule	Required action	Typical frequency
Regular Maintenance	Remove sediment and debris from inspection chambers and hydrobrake chambers	Annually
	Cleaning of gutters and any filters on downpipes	Annually
	Remove any root ingress	As required
Occasional Maintenance	CCTV survey of drains to check alignment, cracking and joint displacement	10 year intervals

Basins

Maintenance Period	Maintenance Task	Frequency
Regular Maintenance	Remove litter and debris	Monthly, or as required
	Cut the grass – to retain grass height within specified design range	Monthly (during growing season) or as required
	Manage other vegetation and remove nuisance plants	Monthly at start, then as required
	Inspect inlets, outlets and overflows for blockages, and clear if required	Monthly
	Inspect infiltration surfaces for ponding, compaction, silt accumulation, record areas where water is ponding for > 48 hours	Monthly, or when required
	Inspect vegetation coverage	Monthly for 6 months, quarterly for 2 years, then half yearly
	Inspect inlets and facility surface for silt accumulation, establish appropriate silt removal frequencies	Half yearly
Occasional Maintenance	Reseed areas of poor vegetation growth; alter plant types to better suit conditions, if required	As required or if bare soil is exposed over > 10% of the filter strip area
Remedial Actions	Repair erosion or other damage by re-turfing or reseedling	As required
	Relevel uneven surfaces and reinstate design levels	As required
	Scarify and spike topsoil layer to improve infiltration performance, break up silt deposits and prevent compaction of the soil surface	As required
	Remove build-up of sediment on upstream gravel trench, flow spreader or at top of filter strip	As required
	Remove and dispose of oils or petrol residues using safe standard practices	As required

SuDS Management & Maintenance Strategy**Attenuation Tank**

Maintenance Period	Maintenance Task	Frequency
Maintenance Work	Inspect and identify any areas that are not operating correctly. If required, take remedial action.	Monthly for 3 months, then annually
	Remove debris from the catchment surface (where it may cause risk to performance)	Monthly
	Remove sediment from pre-treatment structures and/or internal forebays.	Annually, or as required
Remedial Work	Repair/rehabilitate inlets, outlets, overflows and vents	As required.
Monitoring	Inspect/check all inlets, outlets, vents, and overflows to ensure that they are in good condition and operating as designed	Annually.
	Survey inside of tank for sediment build-up and remove if necessary	Every 5 years or as required.