


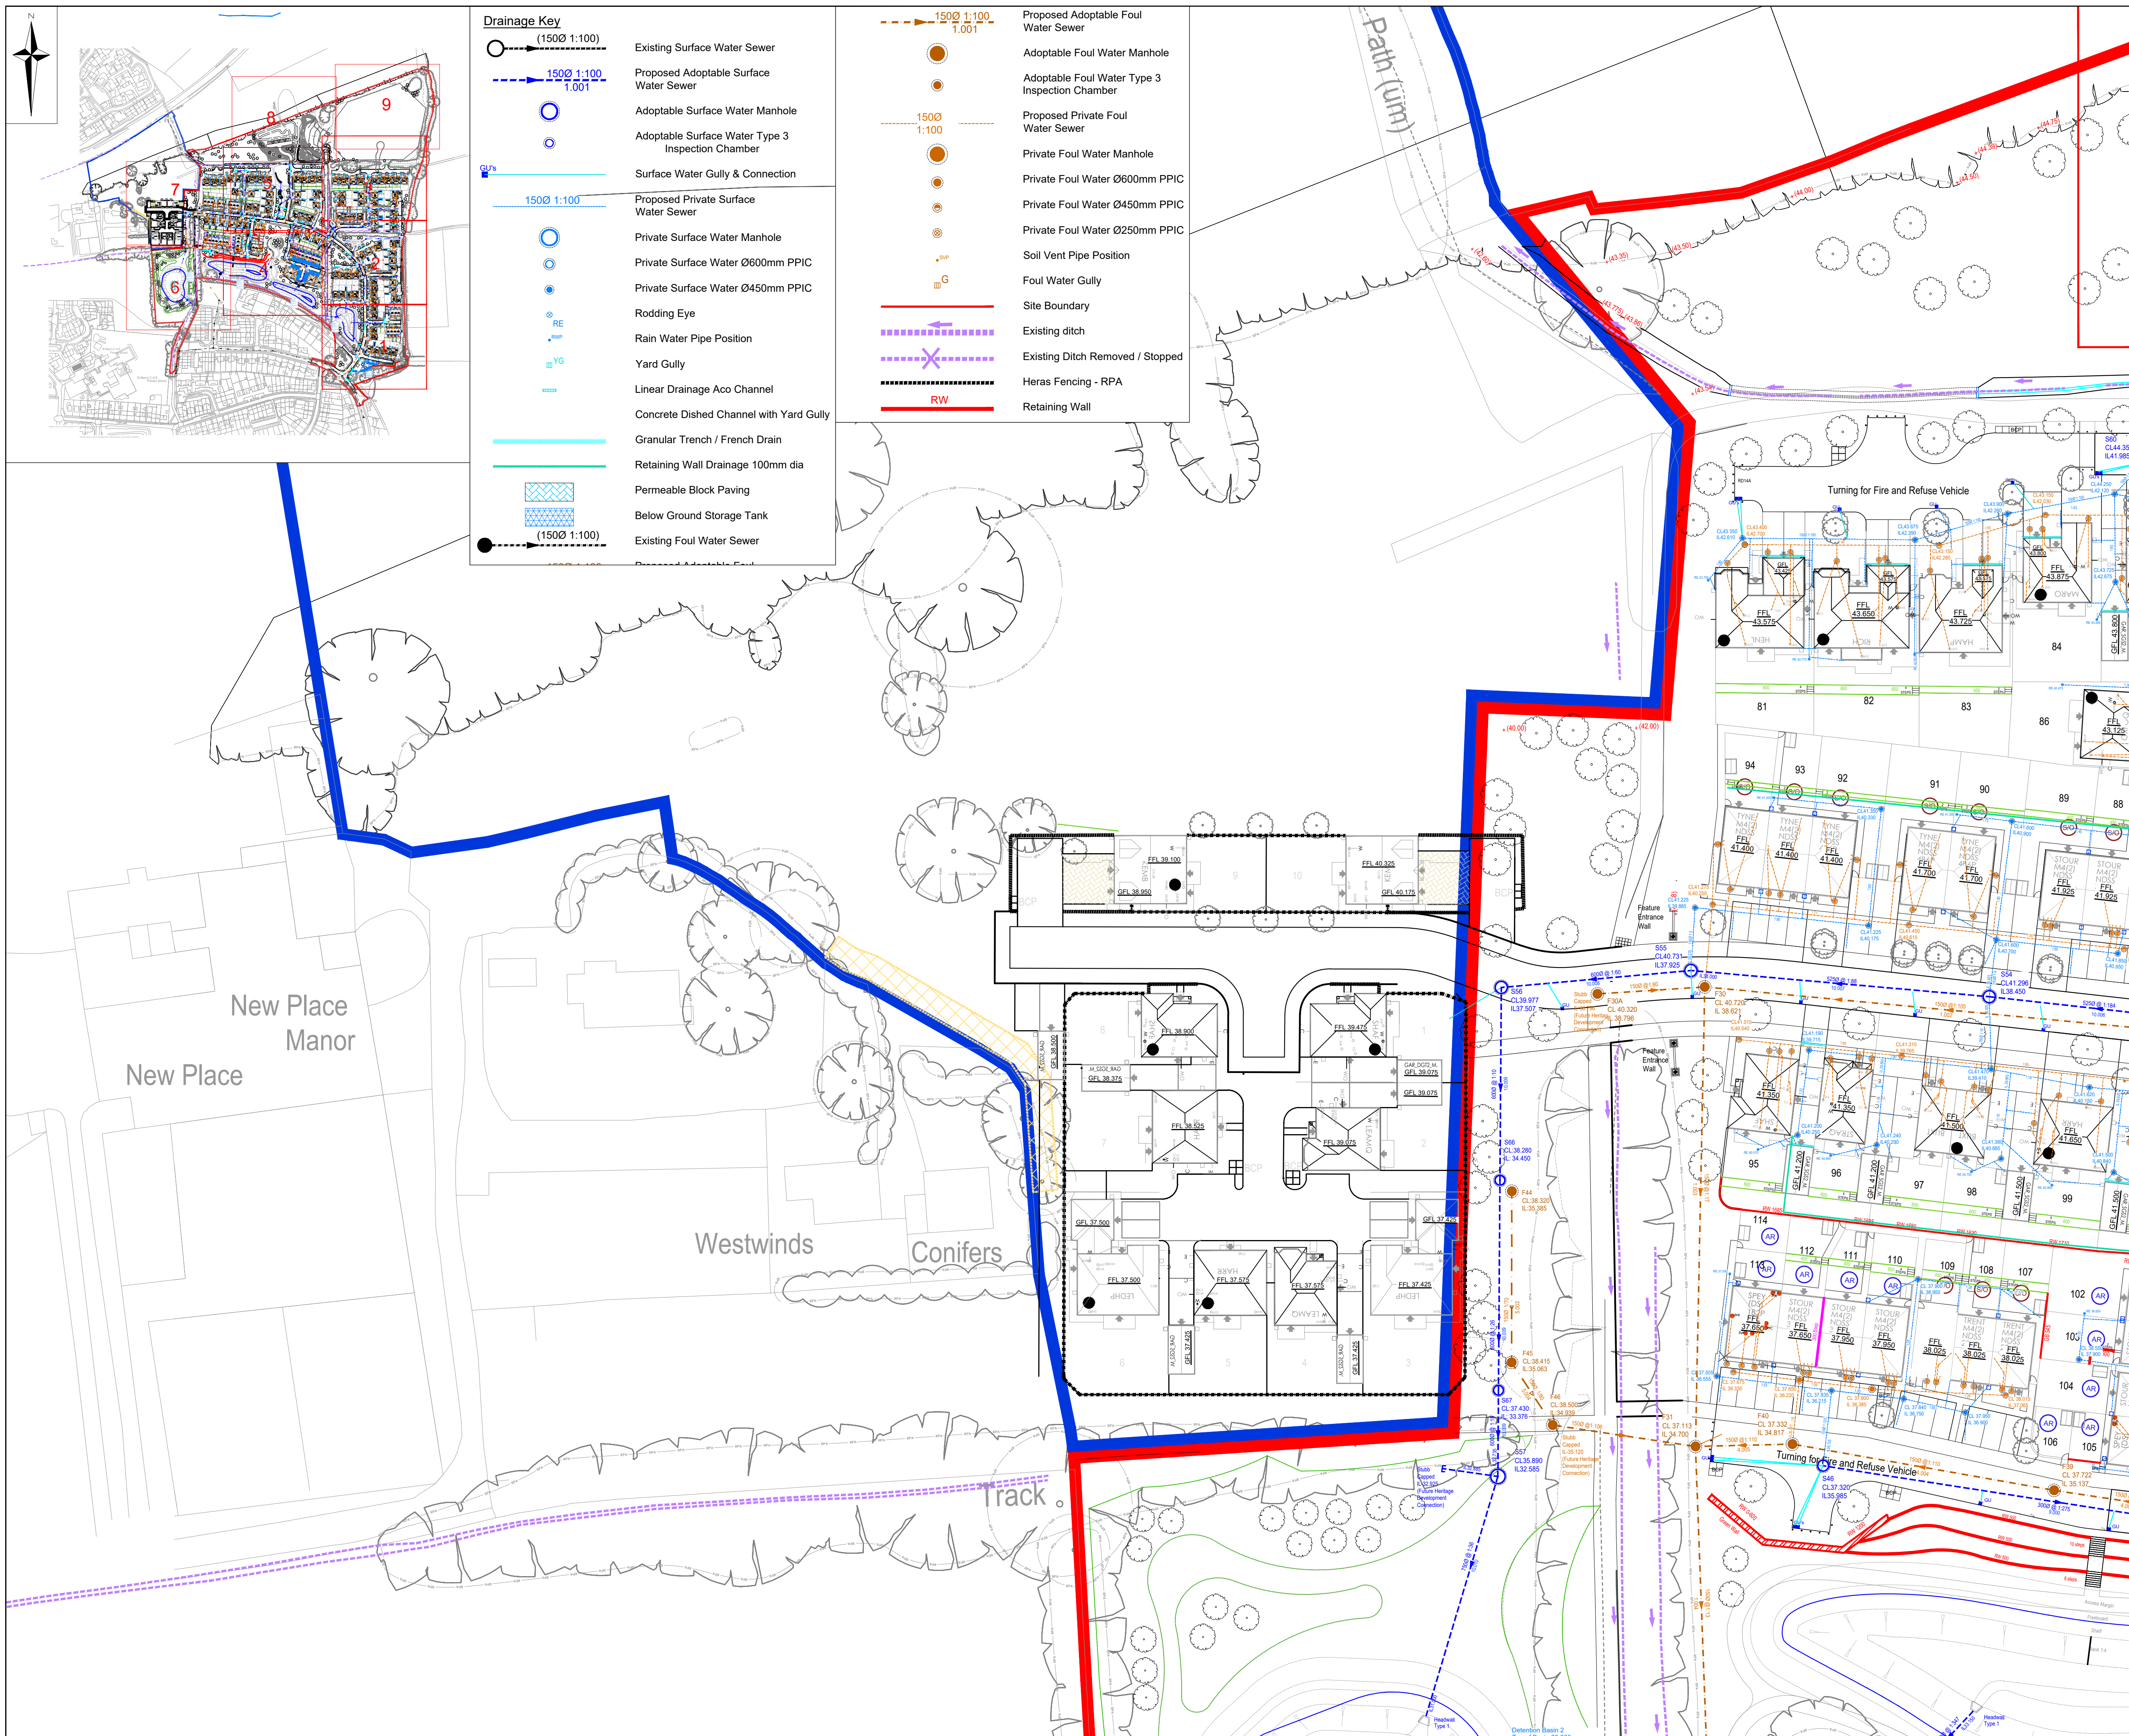

CIVIL / STRUCTURAL DESIGN RISK MANAGEMENT									
Abnormal or unusual residual risks associated with the design outcomes shown on this drawing are:-									
RSK LDE LTD has followed its Design Risk Management process for Hazard Elimination and Risk reduction in developing the designs shown on this drawing. Abnormal or unusual residual risks may be shown above where it is considered that such risk may not normally be expected by competent persons engaged on work of this nature or type.									
Notes:									
1. This drawing presents the drainage layout for H9376 (890815).									
2. Existing level information taken from NJC Survey topographical survey drawing number S1572/02 dated 18.03.2019.									
3. The existing drainage information shown on this drawing is taken from Southern Water.									
4. The general site layout and plot positions shown are taken from Architect - Architectural Design Lab Substructure Plans dated Aug 2025. The plot locations are positioned by LDE.									
5. Ground conditions assessed in the site investigation report.									
6. This drawing is to be printed in COLOUR.									
7. House levels are Finished Floor Levels (FFL's).									
8. Figures quoted next to manholes / rodding eyes are cover & invert level, in Metres AOD.									
9. Footpaths are to be laid with a crossfall to allow drainage to soft landscaped areas.									
10. This drawing is schematic for clarity, and where possible drains should be laid within 2m of houses, and all sewers without written consent from the drainage authority.									
11. Where possible all drainage runs shall be kept a minimum of 4.0m from any existing tree that is to be retained.									
12. This drawing has been prepared for House Drainage purposes only, and must not be used for House Setting Out.									
13. All drainage design is subject to technical approval, no connections shall be made to any public sewers without written consent from the drainage authority.									
14. The location of rain water pipes (RWP) are subject to confirmation by the Architect / Services Engineer.									
15. The location of soil vent pipes (SVP) / stub stacks (SS) is subject to confirmation by the Architect / Services Engineer.									
16. Where pipes pass under buildings, unless beam & block floors are used, they are to be surrounded in concrete.									
17. All rest bends associated with stub stacks, soil vent pipes, we connections and stub wastes are to be set by their inverts at 450mm below Finished Floor Level (FFL).									
18. All drains and connections to be 100mm diameter, unless shown otherwise.									
19. All branch drains, or connections, are to discharge to the collectors obliquely, and in the direction of the main flow.									
20. All high void ratio attenuation units to be installed strictly in accordance with manufacturer's requirements.									
21. For Drainage Construction Details refer to LDE drawing 324031 - 324032.									
C04	06.07.2026	Construction Issue after planning layout changes.				YP	AM	RD	
C03	02.04.2026	Private drainage amended to barrel redrow and ploypipe arrangement.				YP	AM	APT	
C02	20.03.2026	Issued for LLFA Preapp.				YP	AM	APT	
C01	21.11.2025	Issued for CONSTRUCTION - Amended to suit comments on 28.10.25.				BP	GXA	APT	
Rev.	Date	Amendment				Drawn	Chkd.	Appd.	
LDE CIVILS STRUCTURES HYDROLOGY an rsk company Abbey Park Humber Road Coventry CV3 4AQ United Kingdom Tel: +44 (0) 24 7650 5600 Fax: +44 (0) 24 7650 1417 Email: info@rsk.co.uk Web: www.rsk.co.uk									
Client									
Barratt Redrow									
Project Title									
NEW PLACE FARM PULBOROUGH WEST SUSSEX									
Status									
CONSTRUCTION									
Drawing Title									
SITE DRAINAGE SHEET 7									
Drawn	Date	Checked	Date	Approved	Date				
YP	01.10.25	RD	01.10.25	APT	01.10.25				
Scale	Orig Size			Dimensions					
1:250	A1			m					
Project No. H9376 (890815)				Drawing File H9376_RSK_ZZ_XX_DR_C_300021-300029_S Drainage.dwg					
Drawing No.							Rev.		
H9376	RSK	ZZ	XX	DR	C	300027	C04		
Project	Orig	Vol./Sys	Lev./Loc	Type	Role	Drawn	No		
Scale 1:250									
0 2.5 5 7.5 10 12.5m									