

KEY TO SYMBOLS


- DRAINAGE RUN
- IC INSPECTION CHAMBER
- = RE RODDING EYE
- SC SAMPLE CHAMBER
- ▨ WATER TREATMENT PLANT
- ▨ SOAKAWAY
- WATER BUTT

Notes:
As the site is located in the Sussex North Water Resource Zone, the following features have been proposed to limit water usage in the site:

- All pods will be fitted with composting toilets which reduces the requirement of flushing water in the units.
- Water butts have been proposed around each unit to collect rainwater which can then be reused throughout the site.
- Water saving appliances will be fitted in each unit to help provide water efficiency to the site.

Date	Description	Rev	By
------	-------------	-----	----

Revision Description

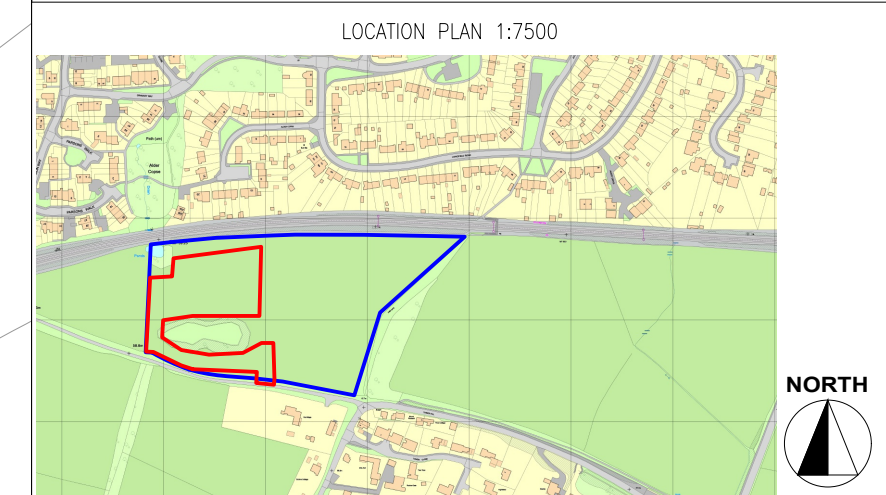



Project:
Proposed Glamping Site - For Mr Lowe
Parthings Lane, Tower Hill, Horsham
RH12 1LD

Drawing Title:
PROPOSED DRAINAGE PLAN

Drawing Number:
240610-01-04

Revision: -
Date: 24.03.2025
Scale: 1:200 @ A1
Drawn By: TA
CAD Dwg File: -
Checked By: ER

Issue Status:
Full Planning Application

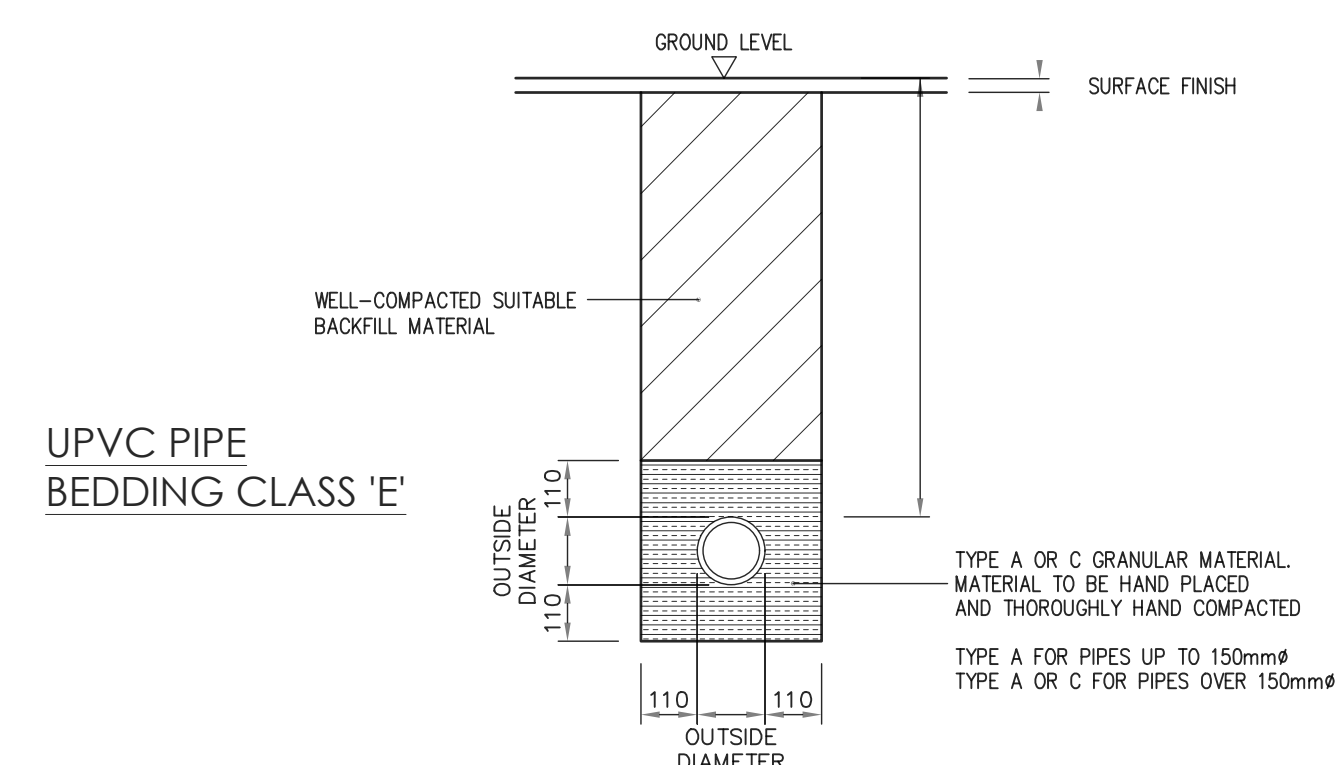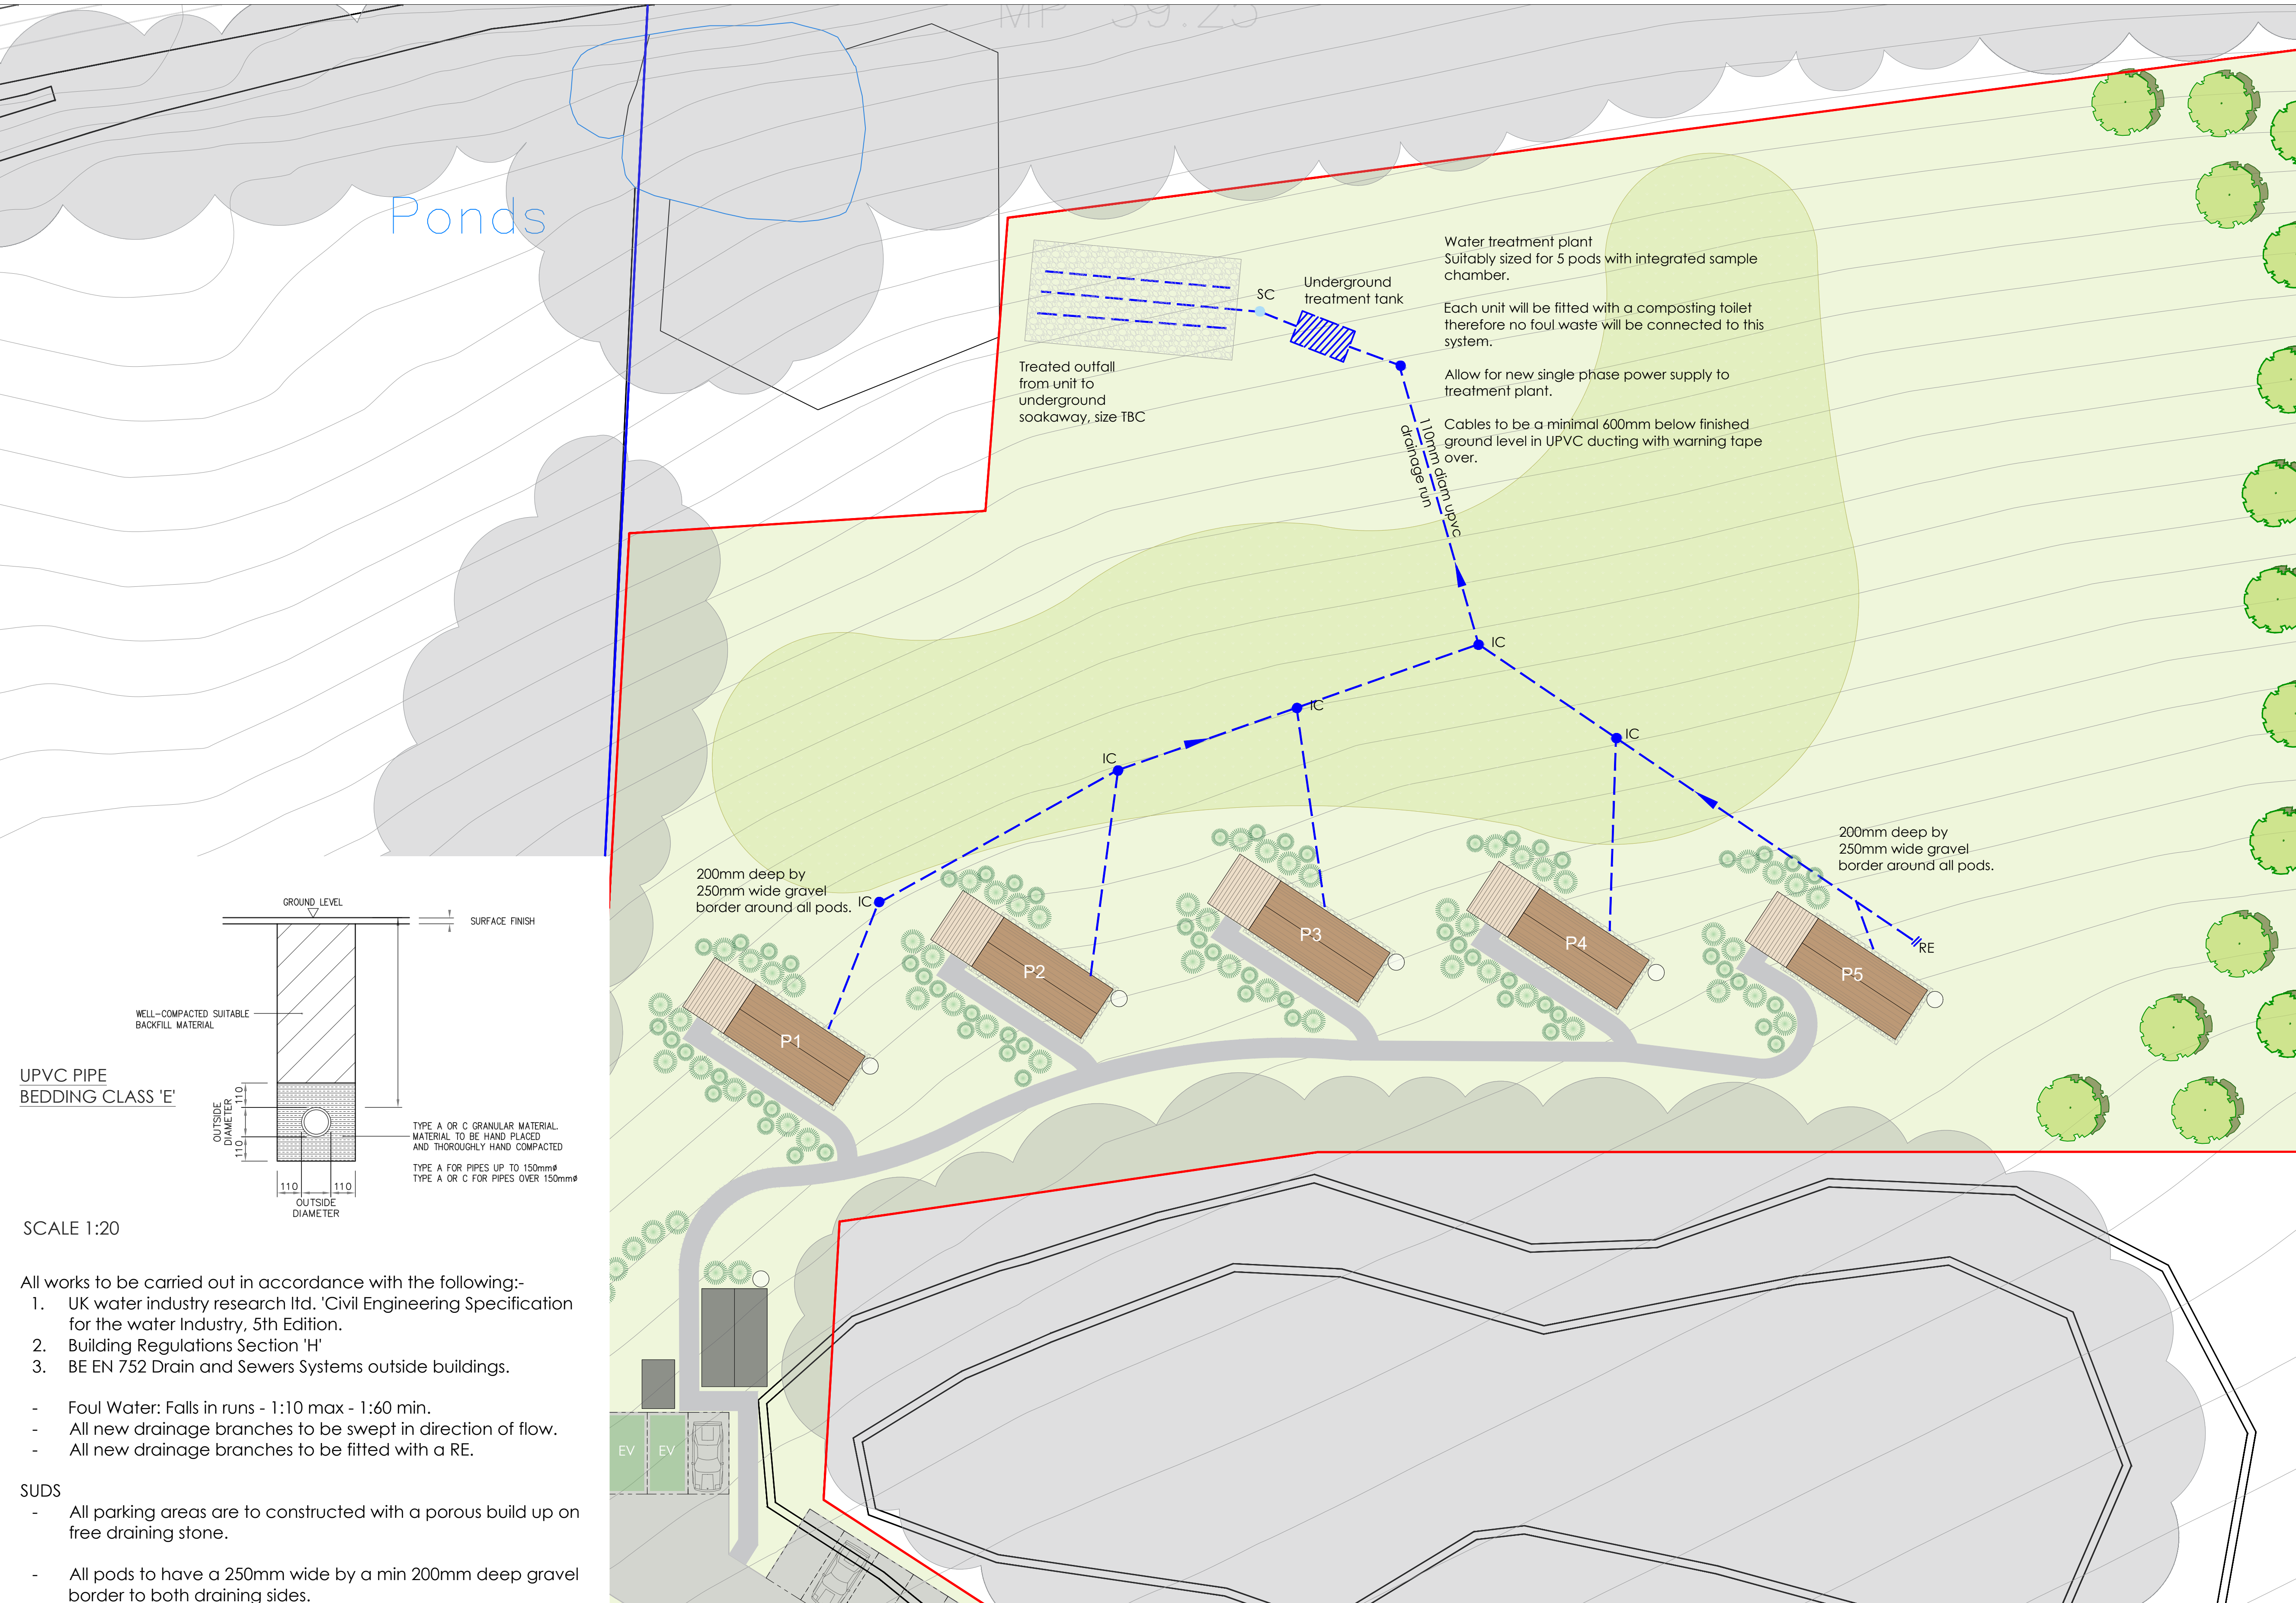

SCALE 1:20

- All works to be carried out in accordance with the following:-
1. UK water industry research Ltd. 'Civil Engineering Specification for the water Industry, 5th Edition.
 2. Building Regulations Section 'H'
 3. BE EN 752 Drain and Sewers Systems outside buildings.
- Foul Water: Falls in runs - 1:10 max - 1:60 min.
 - All new drainage branches to be swept in direction of flow.
 - All new drainage branches to be fitted with a RE.

- SUDS
- All parking areas are to constructed with a porous build up on free draining stone.
 - All pods to have a 250mm wide by a min 200mm deep gravel border to both draining sides.

- OWNERSHIP BOUNDARY
- SITE BOUNDARY

