



SITE AREA
3256M²
0.326 HEC
0.81 ACRES

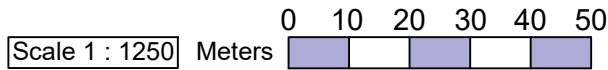

Site Location



Block Plan

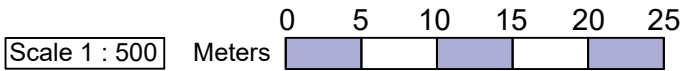

Ref Drawing PAS406-005
For Detailed Site Layout

Do not scale without prior approval, use written dimensions where provided. Large scale drawings take preference over small scale drawings unless advised otherwise. This drawing is to be read in conjunction with all related drawings, schedules, and specifications.

All component and assembly dimensions are to be checked on site prior to the beginning the production of any shop drawing or off-site fabrication. Any discrepancies with drawn information are to be reported to the Main Contractor.

© This drawing is the copyright Planmaster Architectural Services

Rev	Date	Description
A	07-09-26	First Issue

General Notes



GLEN COURT
MAIN STREET
HEMINGBROUGH
SELBY YO8 6QU

Tel 01757 830567
Mob : 07906 592667
email : planmaster@btconnect.co.uk

Project 2 New Build Dwellings Mill Lane Littleworth Partridge Green Horsham RH13 8JU Drawing Title Site Plans	Scale As Shown	Date 07-09-26
	Drawn by FRF	Checked by ---
	Job No. PAS 406 / 001	Rev. A
Status Reserved Matters		Paper A2