




South Elevation



North Elevation

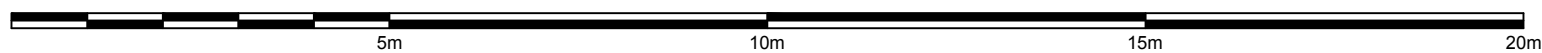

Site

Bentons Cottage,
Bentons Lane, Dial
Post, RH13 8NP

Sheet Name

South, North
Elevation

For

—

Date

24/02/26

Notes

* NOT FOR
CONSTRUCTION
PLANNING PURPOSES
ONLY

Scale at A3

1:100

Sheet #

A106