


Refer to D2339 L.301

Refer to D2339 L.301

Refer to D2339 L.304

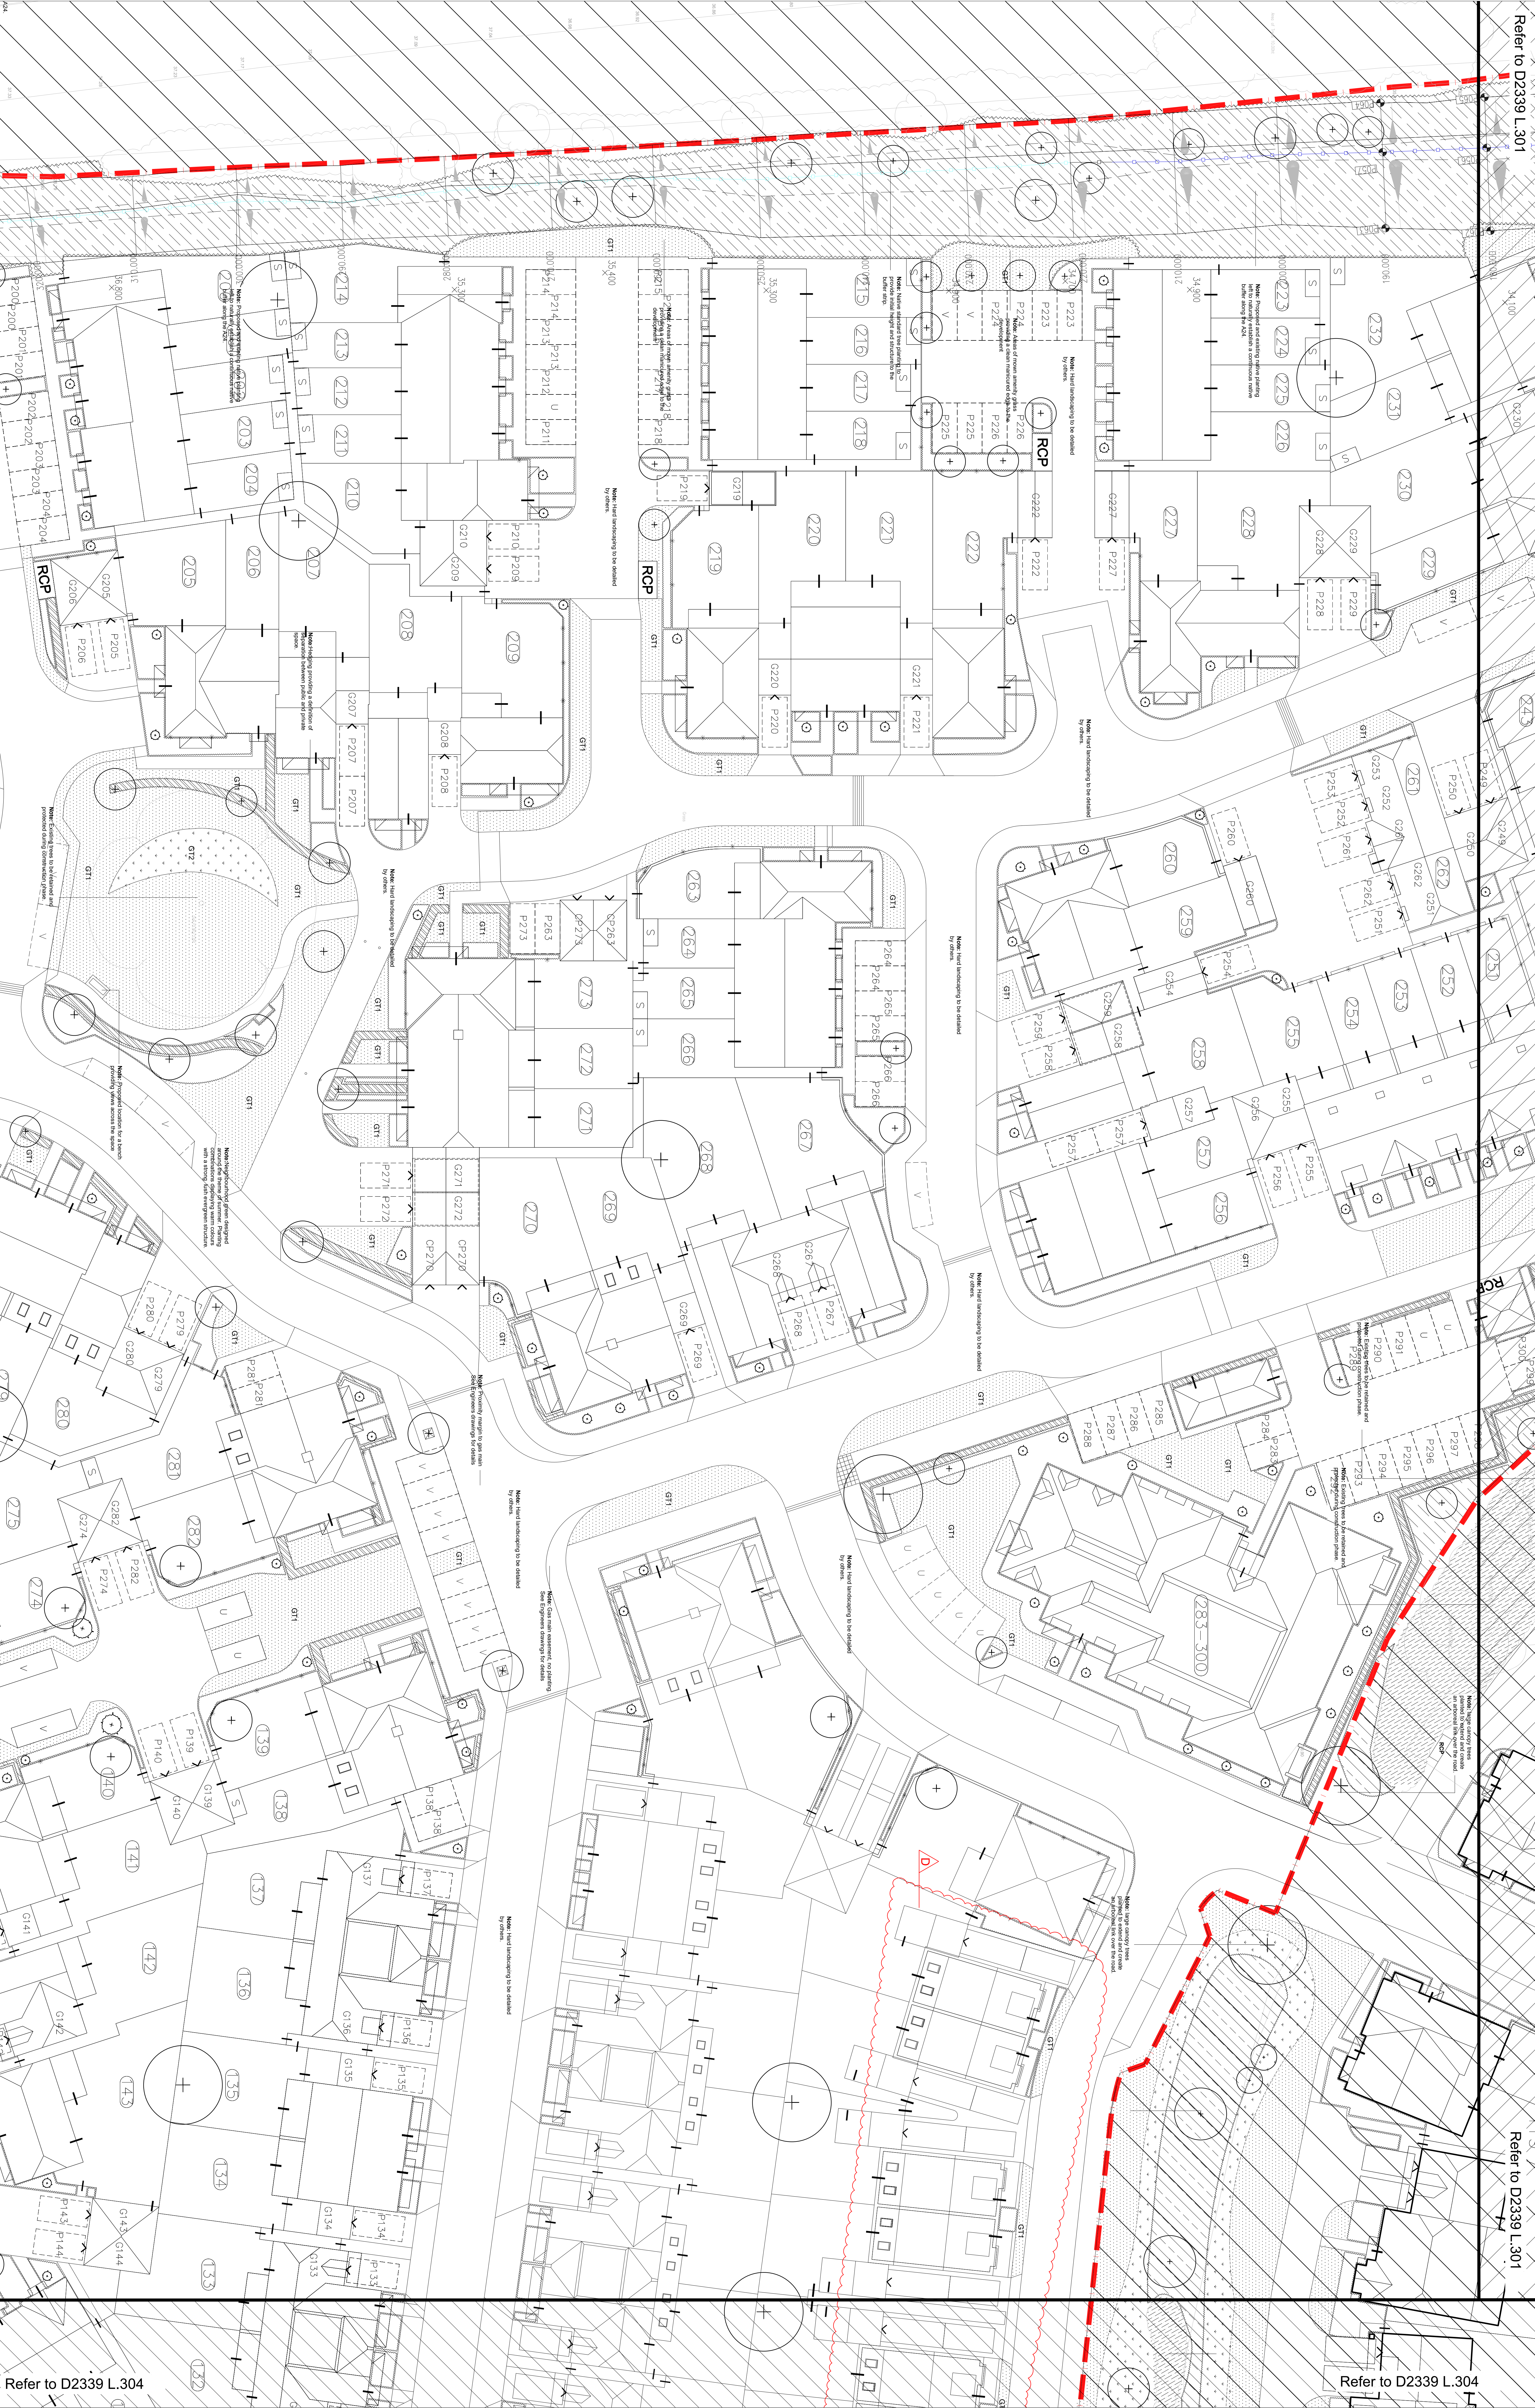

Refer to D2339 L.304

Refer to D2339 L.303



Refer to D2339 L.303

fabrik

Notes

See fabrik drawing D2339 L.301 for Legend and insert

Latitude: 51° 00' 00" N
Longitude: 0° 00' 00" W
Datum: WGS 84
Scale: 1:200
Drawing No: D2339 L.302
Date: July '15
Sheet: 1 of 1

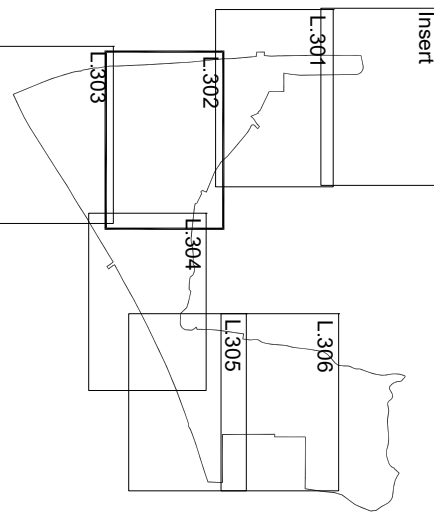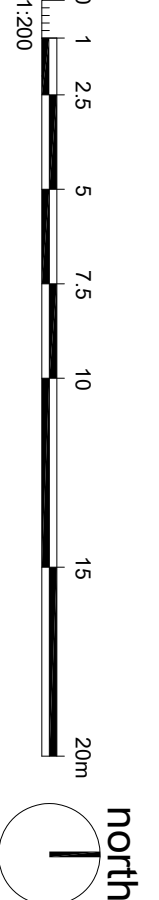

Symbol	Description	AW	QLB
D	250000	Phase 1 and 2 layout amendments within the site and related architectural layout	
C	200000	Minor amendments to proposed nature and tree planting to suit revised engineering bund along western	
B	150000	Layout changes to retained natural landscape	
A	100000	Initial site plan and landscape design	
No.	100000	Initial site plan and landscape design	
Rev.	100000	Initial site plan and landscape design	

Symbol	Description	AW	QLB
D	250000	Phase 1 and 2 layout amendments within the site and related architectural layout	
C	200000	Minor amendments to proposed nature and tree planting to suit revised engineering bund along western	
B	150000	Layout changes to retained natural landscape	
A	100000	Initial site plan and landscape design	
No.	100000	Initial site plan and landscape design	
Rev.	100000	Initial site plan and landscape design	

Refer to D2339 L.304