


Proposed Site Plan - v2

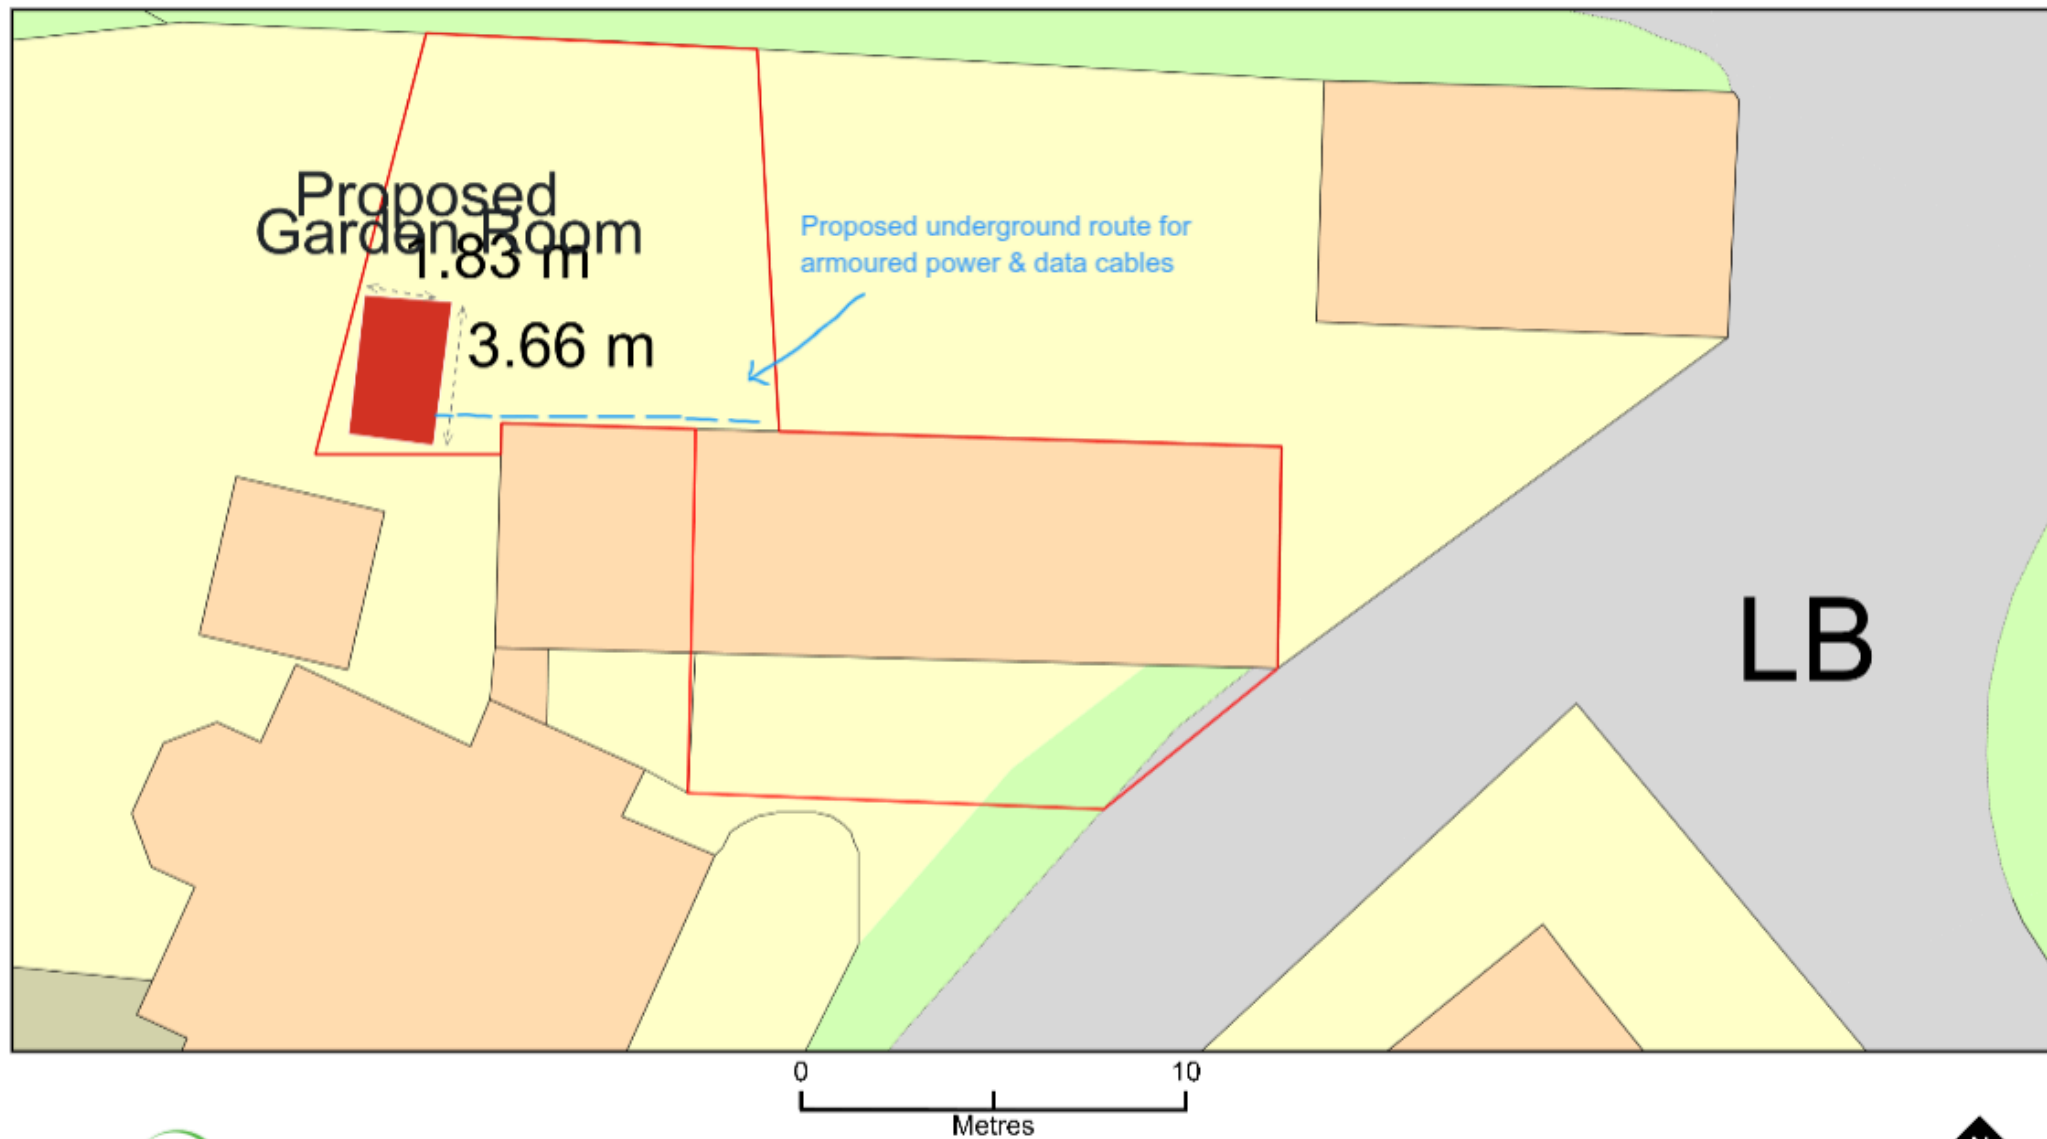

Plan Produced for: David Windell
Date Produced: 19 June 2026
Plan Reference Number: TQRQM26129233618865b
Scale: 1:200 @ A4

