




Proposed South Elevation @ 1:50



Proposed East Elevation @ 1:50

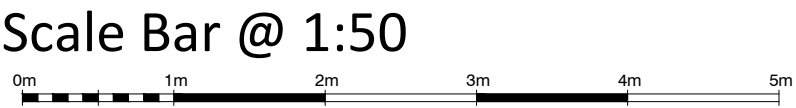

NOTES

- DO NOT SCALE OFF THIS DRAWING EXCEPT FOR PLANNING PURPOSES
- CHECK ALL DIMENSIONS ON SITE BEFORE ANY WORK IS COMMENCED
- ALL GOODS MATERIALS AND WORKMANSHIP MUST CONFORM WITH CURRENT BUILDING REGULATIONS, BRITISH STANDARDS AND CODES OF PRACTICE
- COPYRIGHT OF THIS DRAWING IS RETAINED BY THE ARCHITECT AND IT MUST NOT BE REPRODUCED WITHOUT WRITTEN CONSENT

A	JAN '26	HG	NMA Updates
REV	DATE	BY	AMENDMENT
folkes architects 1 01903 88829 info@folkesarchitects.co.uk The Old Forge 6 Church Street Storrington West Sussex RH20 4LA			
CLIENT Anna Lovgren & Chris Broadhead			
JOB TITLE Sweepers Saucelands Lane Shipley West Sussex RH13 8PS			
DRAWING TITLE Proposed Elevations (Sheet 1)			
PROJECT STAGE PLANNING			
DRAWING STATUS PLANNING DRAWING NOT FOR CONSTRUCTION USE UNLESS STATED AS 'CONSTRUCTION'			
DATE AUG '25	SCALE 1:50 @ A1	DRAWN BY HG CHECKED BY BH	
JOB NO. 24079	DRAWING NO. 3.05	REVISION A	