

NOTES

- DO NOT SCALE OFF THIS DRAWING EXCEPT FOR PLANNING PURPOSES
- CHECK ALL DIMENSIONS ON SITE BEFORE ANY WORK IS COMMENCED
- ALL GOODS MATERIALS AND WORKMANSHIP MUST CONFORM WITH CURRENT BUILDING REGULATIONS, BRITISH STANDARDS AND CODES OF PRACTICE
- COPYRIGHT OF THIS DRAWING IS RETAINED BY THE ARCHITECT AND IT MUST NOT BE REPRODUCED WITHOUT WRITTEN CONSENT



South Elevation As Existing 1:100




North Elevation As Existing 1:100



West Elevation As Existing 1:100



East Elevation As Existing 1:100

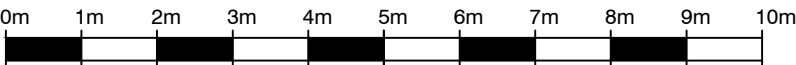

scale 1:100

Survey undertaken by others and supplied by client

REV	DATE	BY	AMENDMENT
 folkes architects 1 0190 80820 info@folkesarchitects.co.uk The Old Forge 6 Church Street Sturington West Sussex BN20 4JA			
CLIENT			
Mrs K. McBirney			
JOB TITLE			
Mead House Tudor Close West Chiltington West Sussex RH20 2EF			
DRAWING TITLE			
Proposed Elevations			
PROJECT STAGE			
SURVEY			
DRAWING STATUS			
PLANNING			
NOT FOR CONSTRUCTION USE UNLESS STATED AS 'CONSTRUCTION'			
DATE	SCALE	DRAWN BY	
June '26	as shown	LA	
		CHECKED BY	
		EC	
JOB NO.	DRAWING NO.	REVISION	
26034	1.02		