


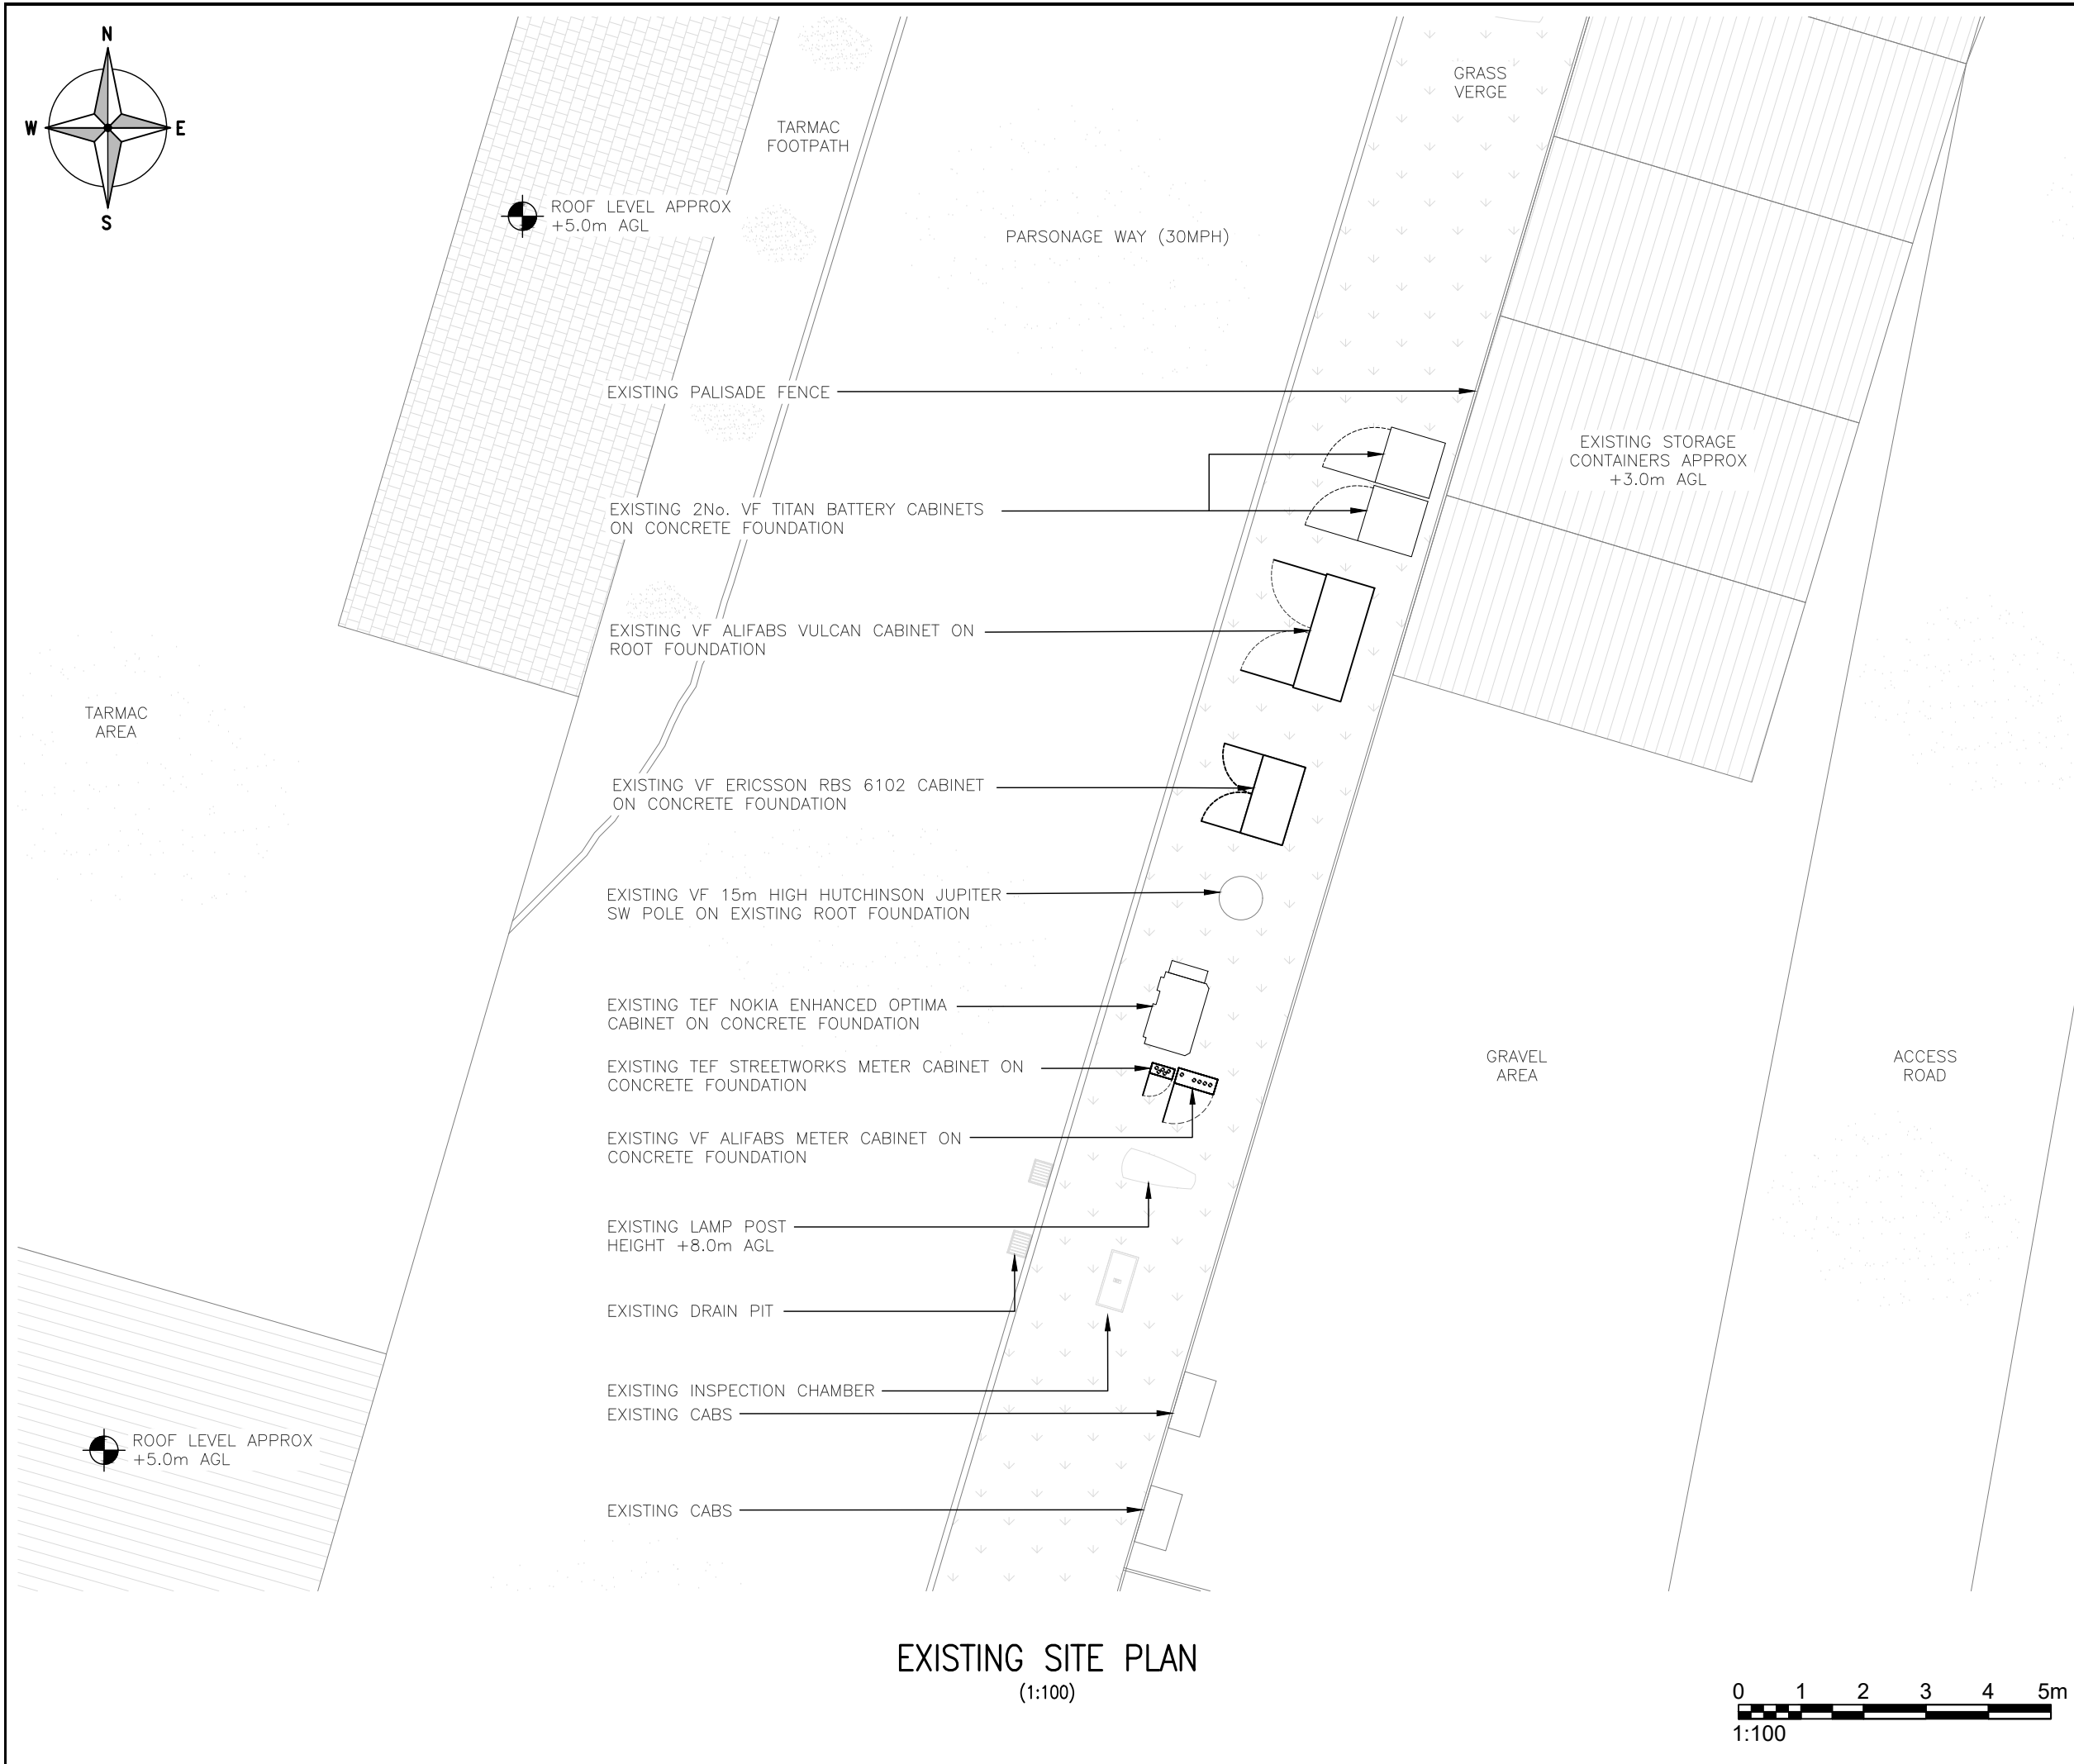

ALL DIMENSIONS ARE IN mm UNLESS NOTED OTHERWISE

N.G.R

E: 518296

N: 131937

NOTES:

A	Issued for Approval	FPD	RWB	13.09.22	
REV	MODIFICATION	BY	CH	DATE	

United Infrastructure

4 Clearwater, Lingley Mere Business Park, Lingley Green Avenue,
Great Sankey, Warrington, WA5 3UZ
t. 44 (0)151 420 4128
www.unitedinfrastructure.com

Cell Name

Opt.

HORSHAM LITTLE HAVEN

A

Cell ID No

CORNERSTONE	VF	VMO2
12756221	80228_15	N/A

Site Address / Contact Details

SEARLE INDUSTRIAL ESTATE
16 PARSONAGE ROAD
HORSHAM
WEST SUSSEX
RH12 4AQ

Drawing Title:

EXISTING SITE PLAN

Purpose of issue:

PLANNING

Dwg Rev:

A

Drawing Number:

200

Pack Issue:

A

Surveyed By:

RSD

Original Sheet Size:

A3

Pack Issue:

A

Drawn:

FPD

Date:

13.09.22

Checked:

RWB

Date:

13.09.22

A

SDNT0005 Version 1.2