

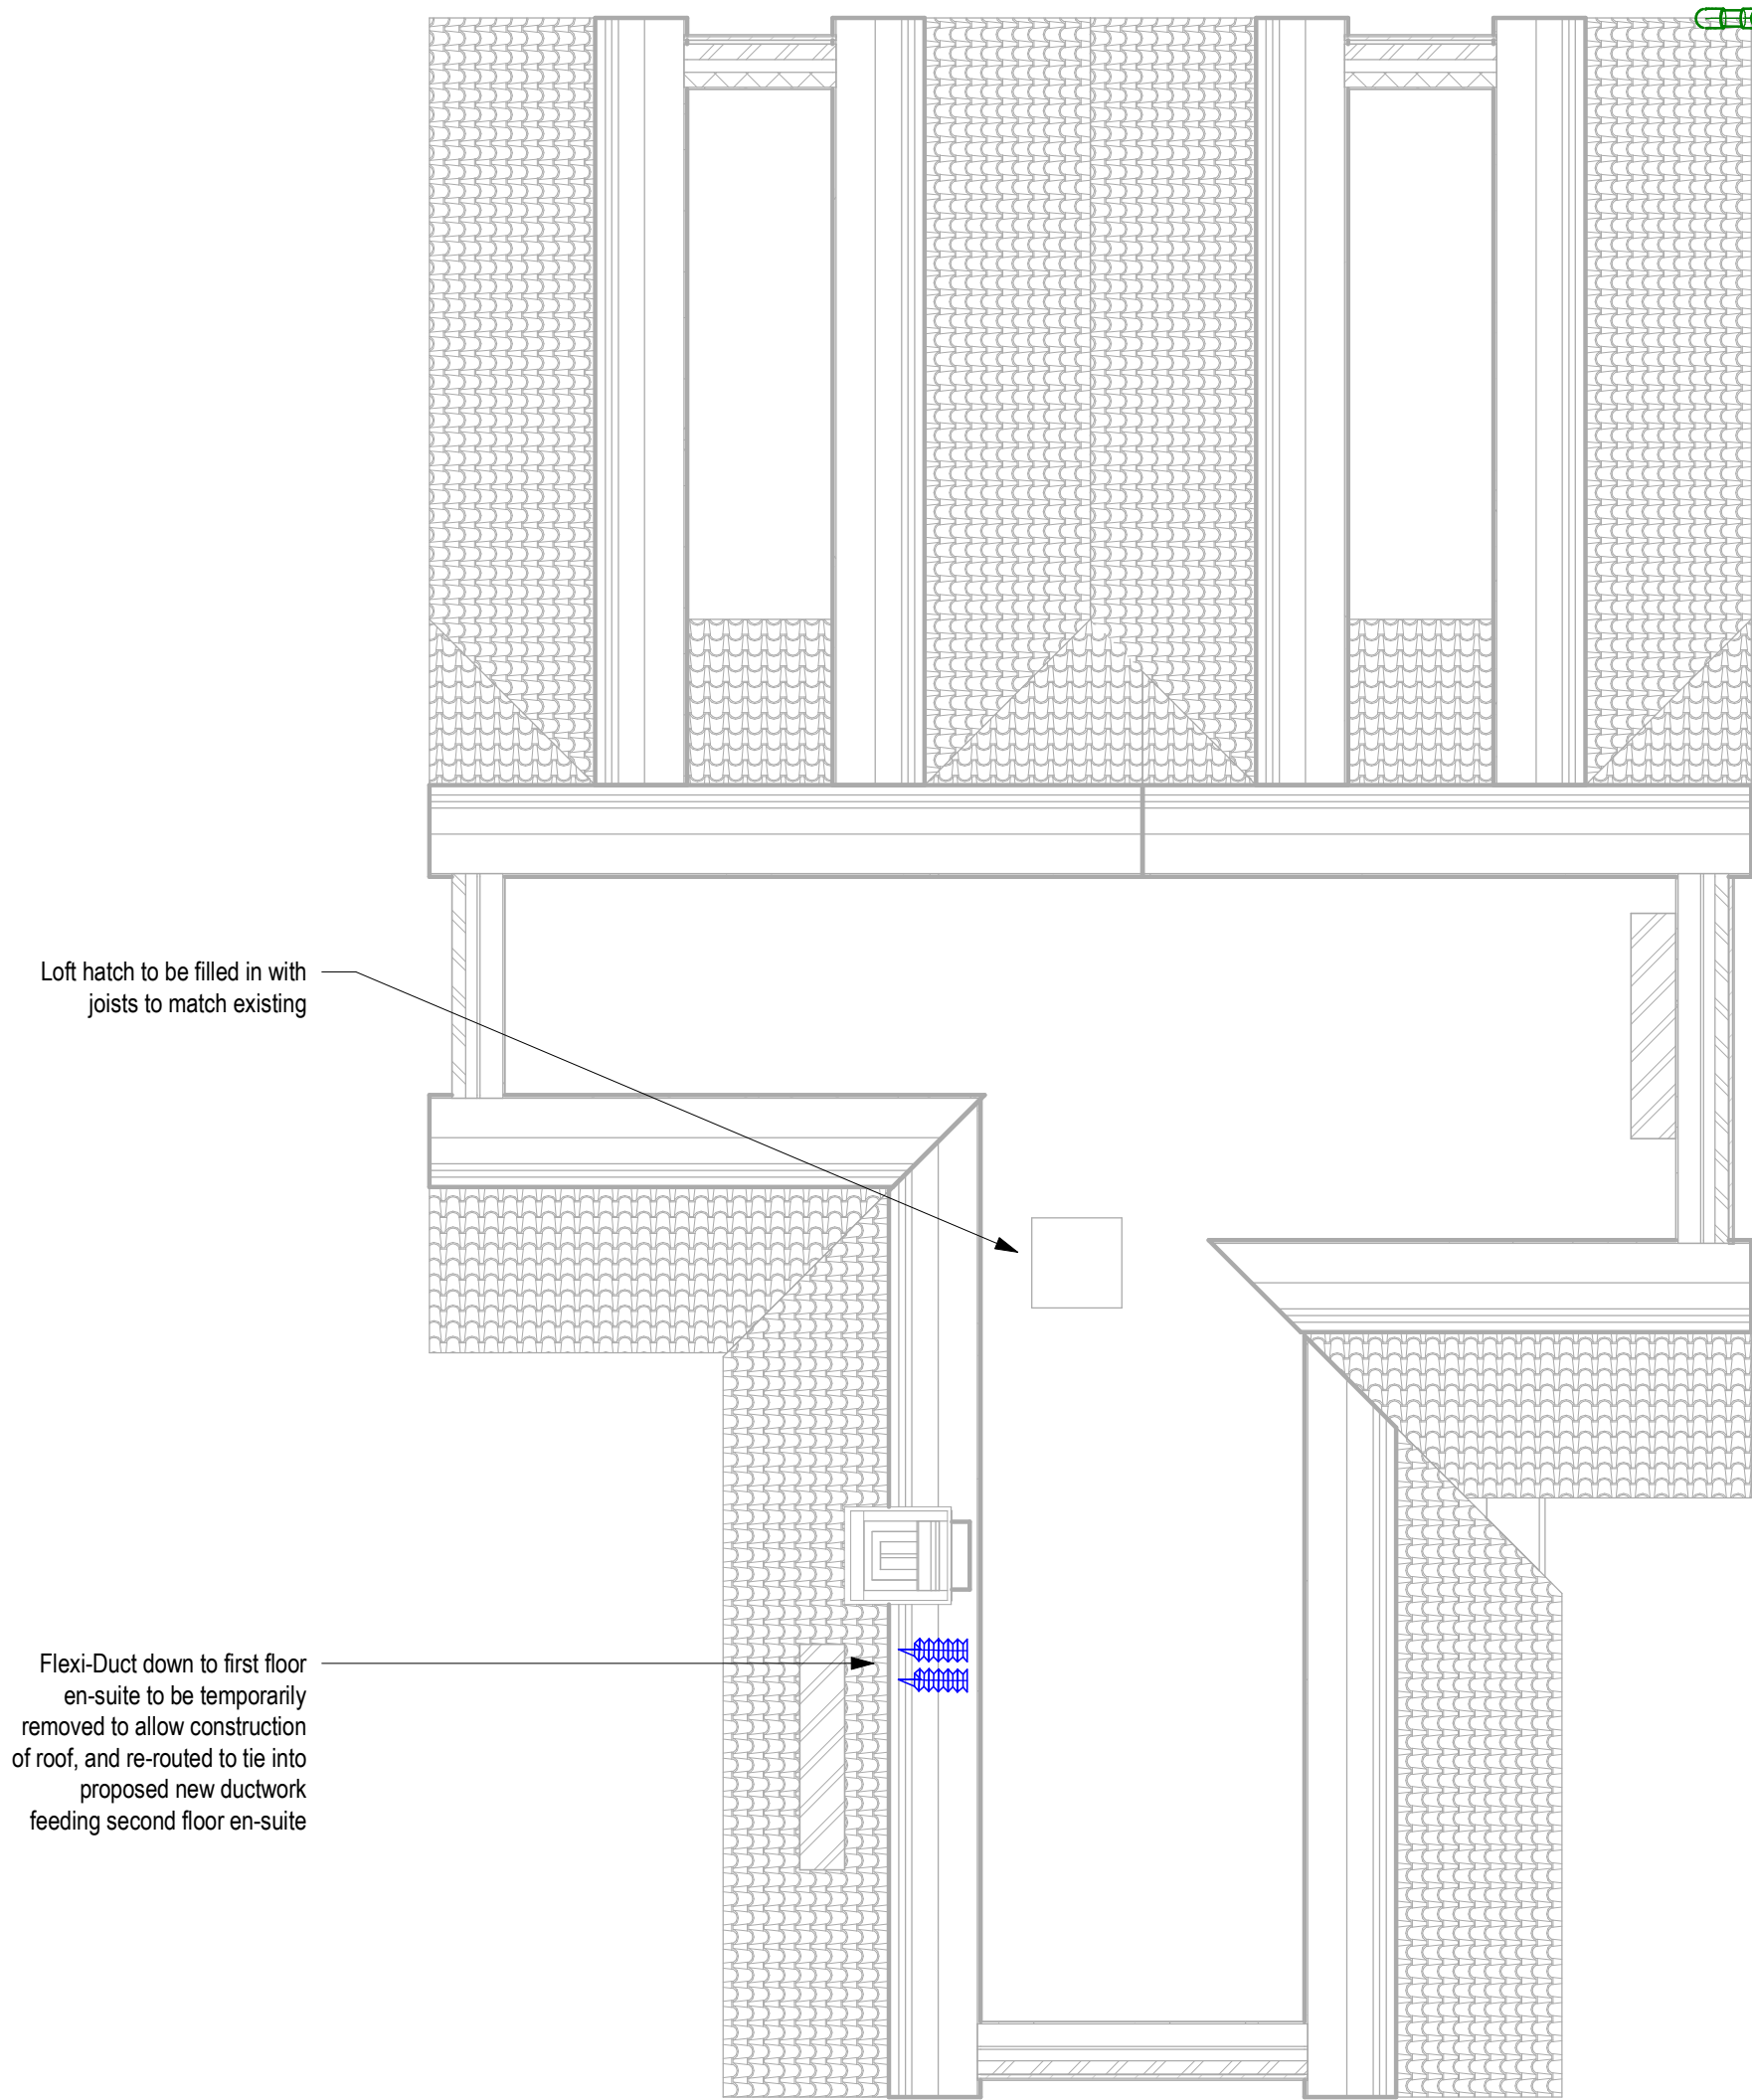


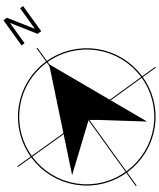

2 02 HVAC (Existing)
1 : 50

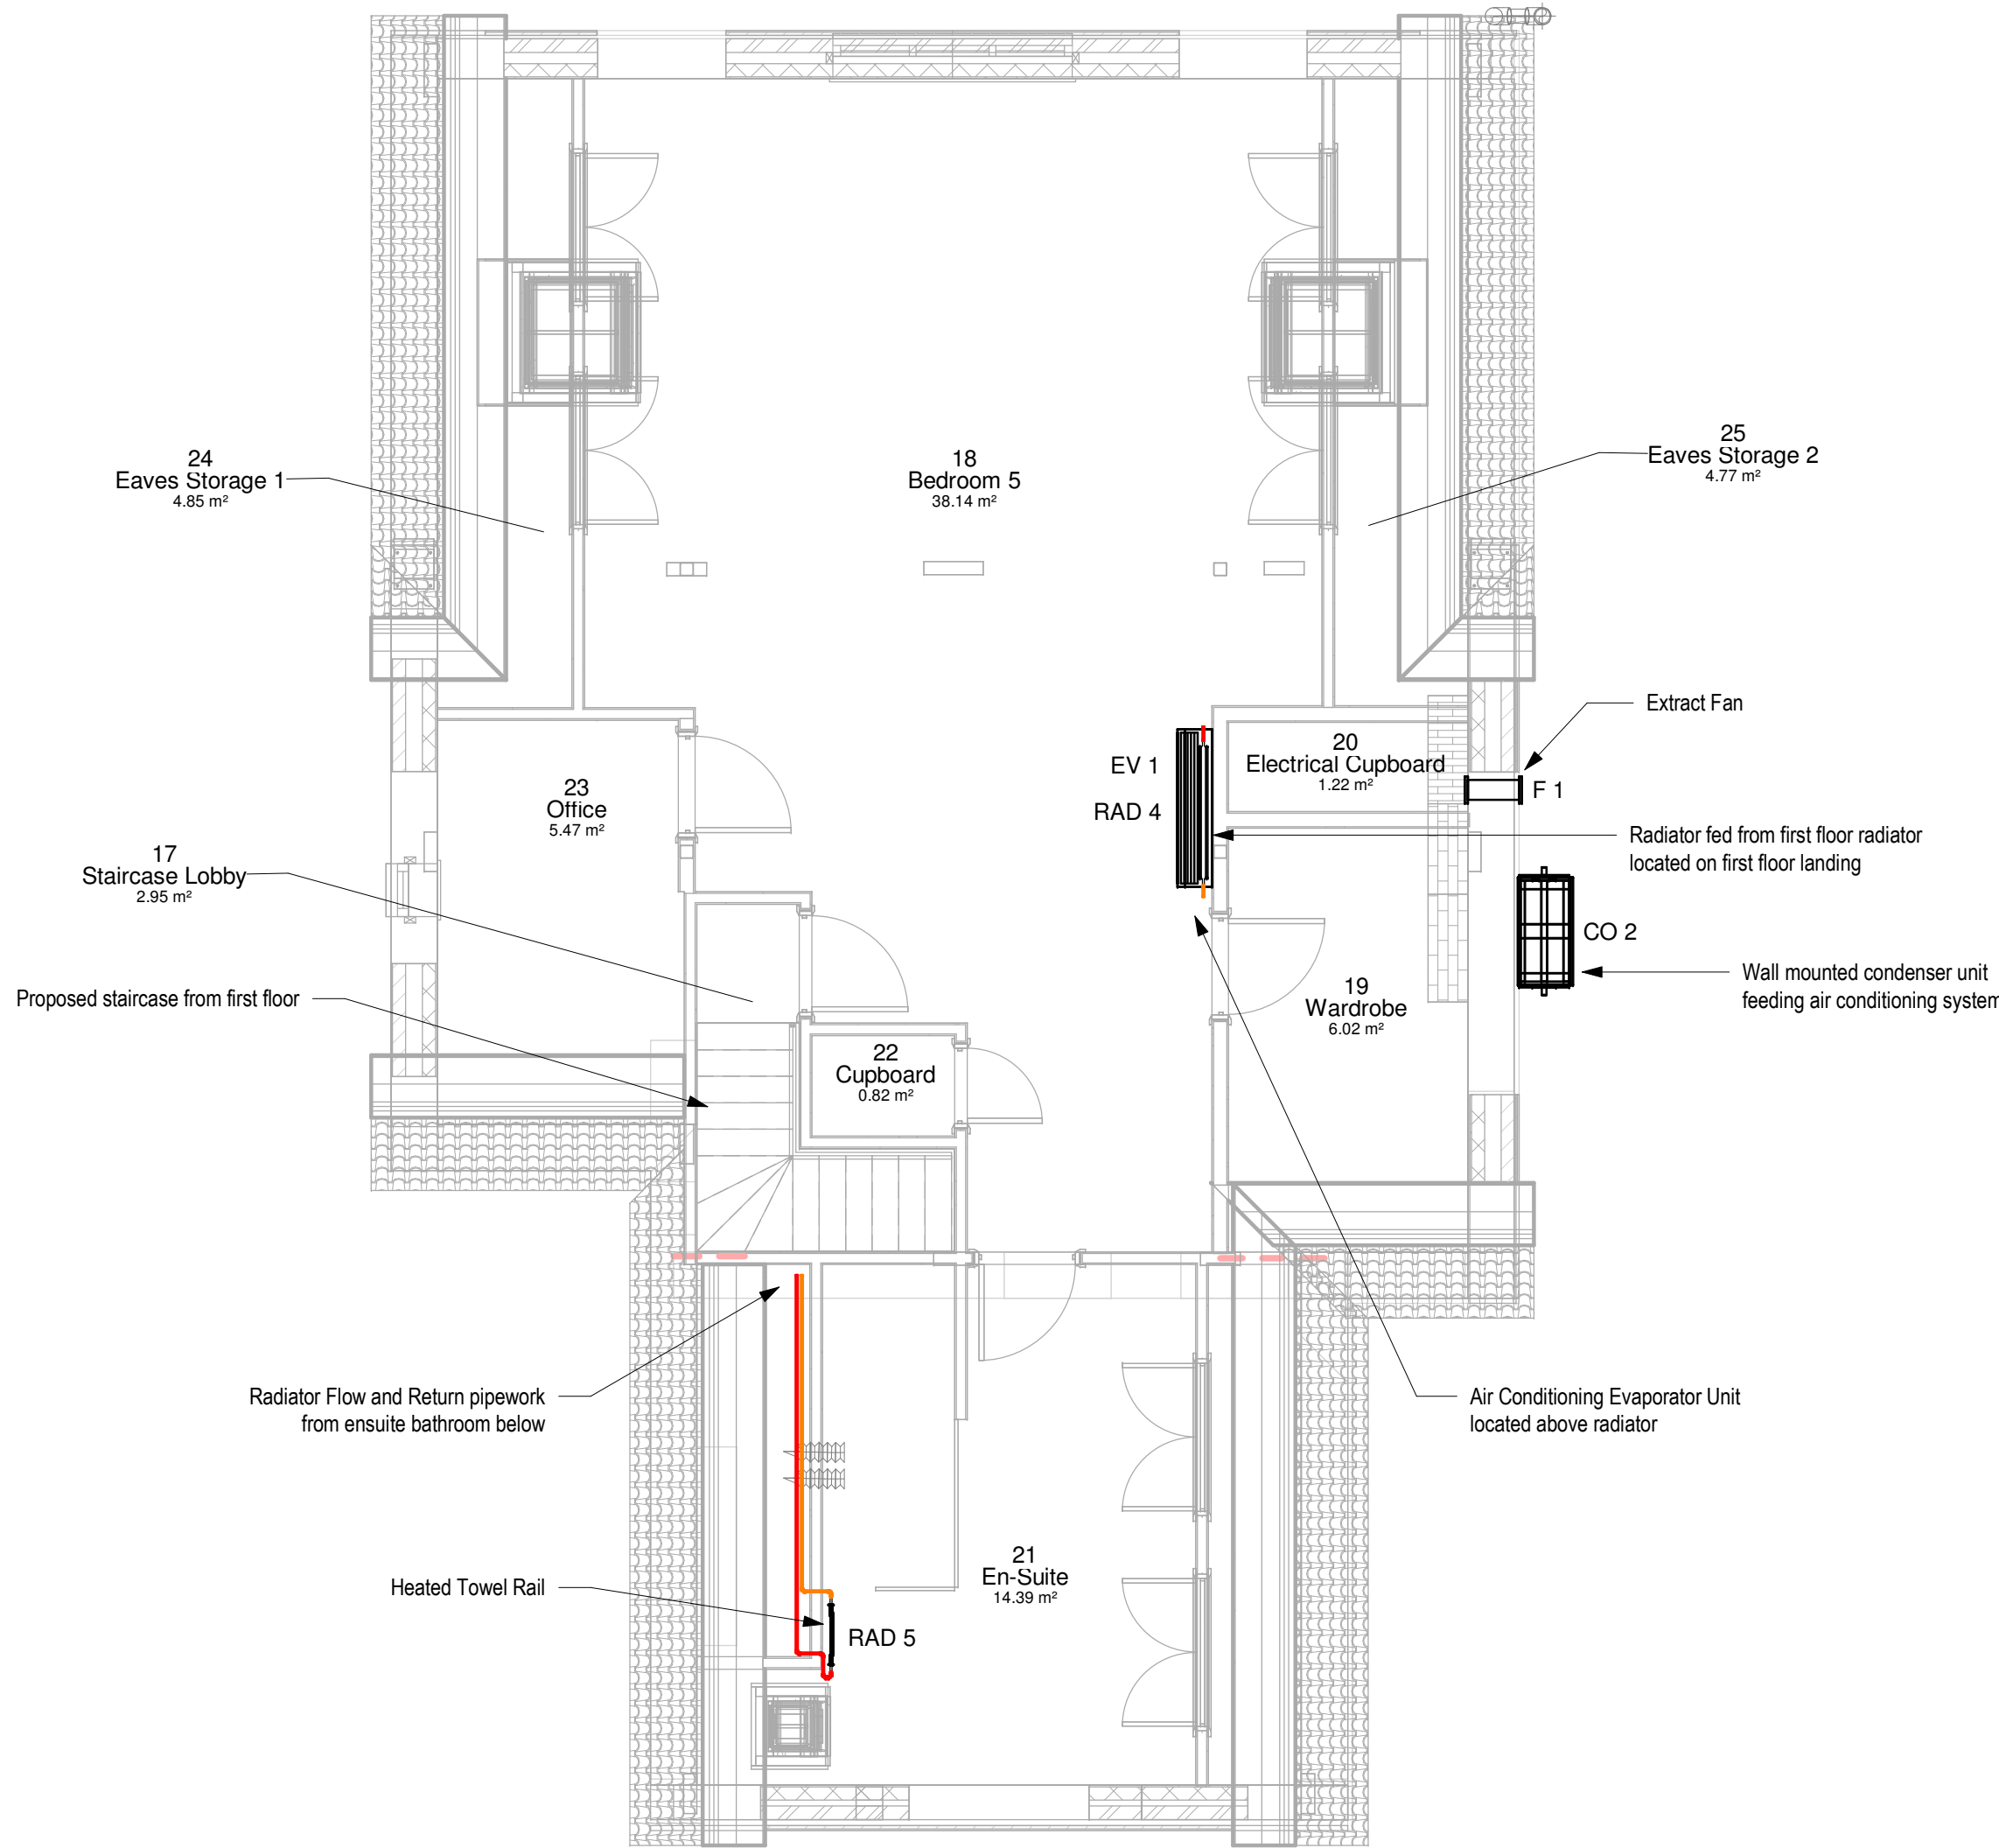

1 02 HVAC (Proposed)
1 : 50

This drawing is copyright and owned by Horsham CAD Services, and is for use on this site only unless contractually stated otherwise.

DO NOT SCALE this drawing (printed or electronic versions). Contractors must check all dimensions from site.

All other design team elements, where indicated, have been imported from the consultant's drawings and reference should be made to the individual consultant's drawings for exact setting out, size and type of component.

Discrepancies and / or ambiguities within this drawing, between it and information given elsewhere, must be reported immediately to the architect for clarification before proceeding.

All works are to be carried out in accordance with the latest British Standards and Codes of Practice unless specifically directed otherwise in the specification.

Responsibility for the reproduction of this drawing in paper form, or if issued in electronic format, lies with the recipient to check that all information has been replicated in full and is correct when compared to the original paper or electronic image. Graphical representations of equipment on this drawing have been co-ordinated, but are approximations only. Please refer to the Specifications and / or Details for actual sizes and / or specific contractor construction information.

This original document is issued for the purpose indicated below and contains information of confidential nature. Further copies and circulation will be strictly in accordance with the confidentiality agreement under the contract. This original must be destroyed or returned to the contractor.

SAFETY, HEALTH AND ENVIRONMENTAL INFORMATION

Refer to the relevant Construction (Design and Management) documentation where applicable.

It is assumed that all works on this drawing will be carried out by a competent contractor, working where appropriate to an approved method statement.

Rev	Description / By / Chk'd / App'd	Date
Purpose of Issue	Status	
Building Control	S3	
Client		
Heidi Alobaidi		

Project
70 Hurst Road
Loft Conversion

Drawing
HVAC
Second Floor Plan
Proposed

Scale @ A1	Drawn	Checked	Approved
1 : 50	HL	HL	HL

Project No.	Date
HCS2025-06	16.06.2025

Drawing Identifier	level	file type	role	BS1192 / Uniclass Compliant
project	zone			uniclass and number
70H HCS 01	02	D	M	2007 P01



Horsham CAD Services

Design & Engineering

16 Freeman Road, Warnham, Horsham, West Sussex, RH12 3RQ
www.horshamcadservices.webs.com
Horsham CAD Services

