



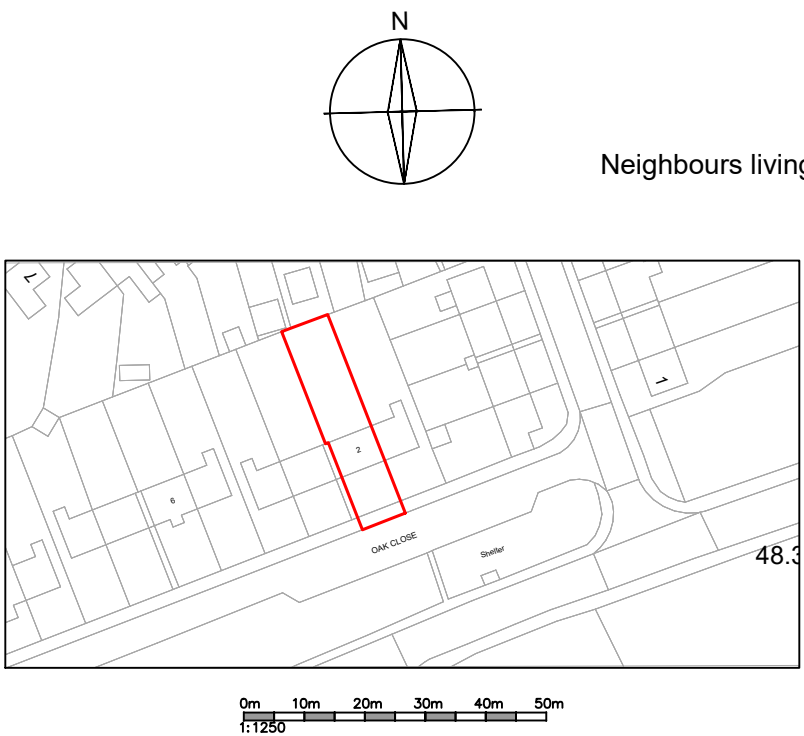

Location plan 1.1250

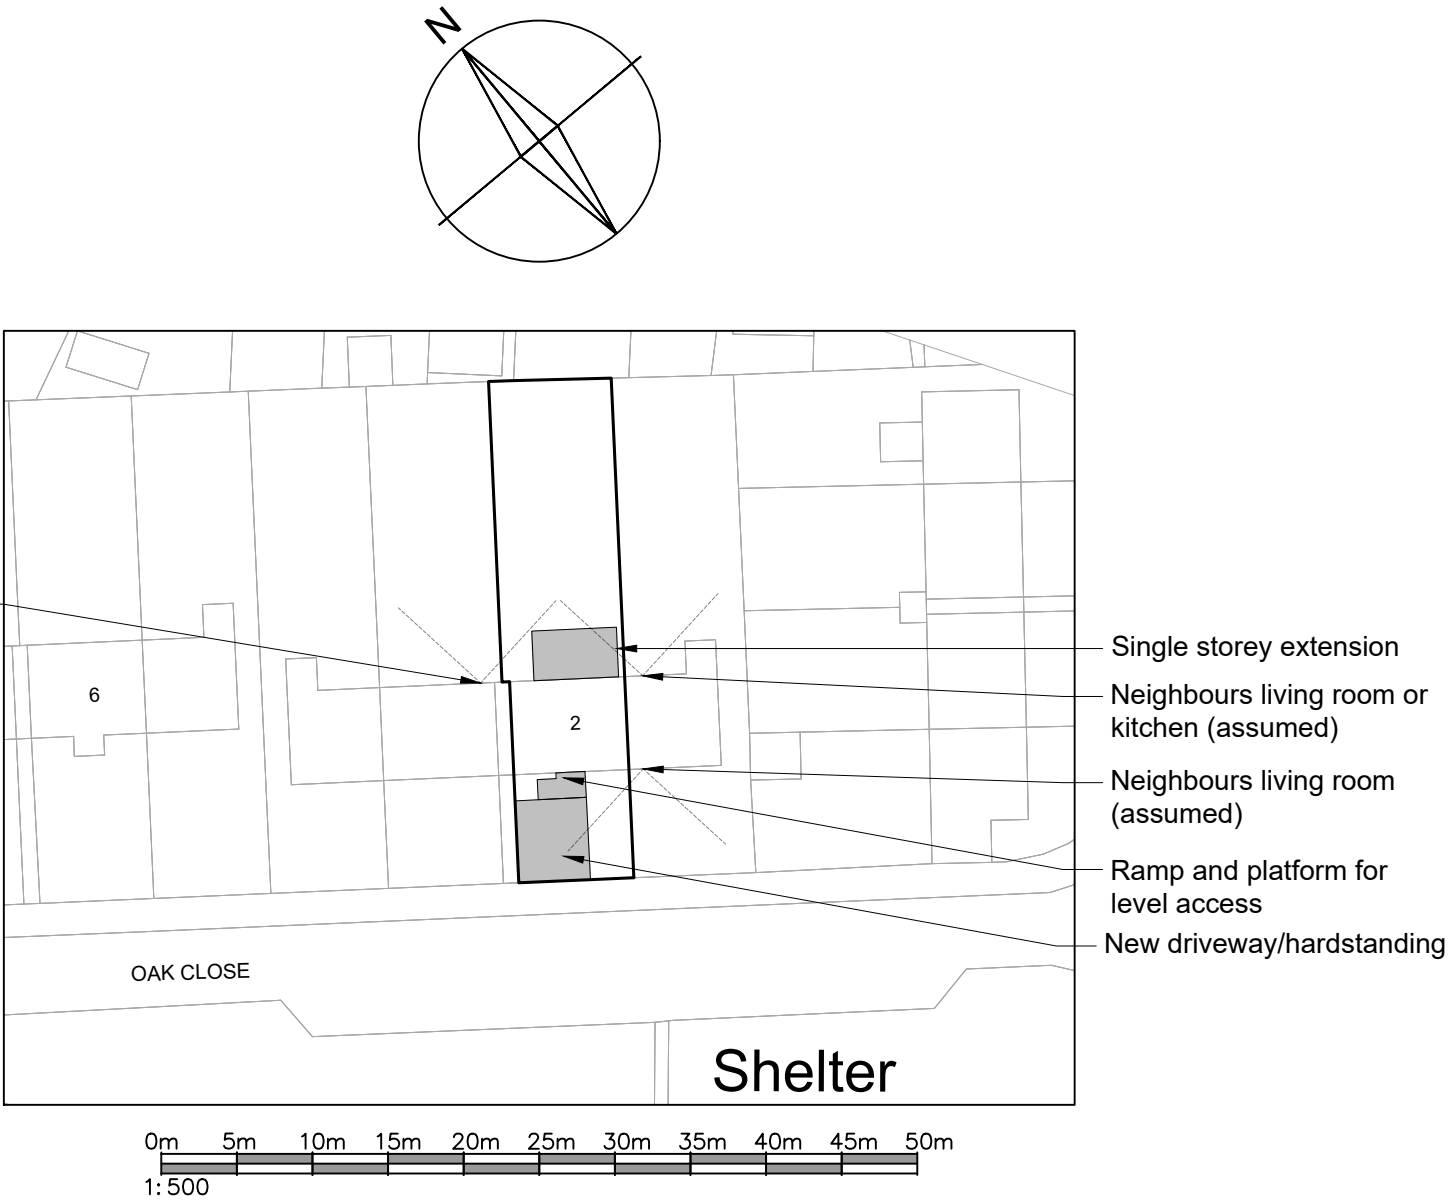

Proposed site plan 1.500

NOTES:

1. All dimensions are in mm and must be checked on site.
2. Drawings are to be read in conjunction with accompanying documents.
3. Any errors or inaccuracies should be brought to the attention of Grumitt Wade Mason.

Revision	Description	By	Date
- A	- Added dimensions	-DS	-25/3/26
B	Added driveway to plans	DS	21/4/26
C	Amended location plan	DS	27/5/26
D	Added window lines at 45 degrees	DS	8/6/26

Contact Information

Unit 3, Tungsten Building,
George Street, Portslade,
Brighton, BN41 1RA

Tel: 01273 410836
Email: danny@amberliving.co.uk



Client Name

Mr Way

Address

2 Oak Close, Storrington RH20 3PZ

Drawing Title

Proposed location and site plan

Drawing Reference	Date
DT/OakClose2/ 00	13/3/26

Scale	Paper	Drawn By	Revision	Direction
1:500	A3	DS	- D	