
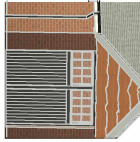


HouseType Name: GARAGE			
Occupancy:			
Gross Area ft. ² :	Gross Area m. ² :	Net Area ft. ² :	Net Area m. ² :

	Primary Material: STRETCH BOND MASONRY BRICKWORK IN DARK RED MULTI BRICK
	Feature Material: WAVEY EDGE BOARDING CABLE FEATURE
Architectural Detail:	
	Window & Door Frames: WHITE UPVC WINDOW WITH GLAZING BARS DARK GREY COMPOSITE DOOR
	Fascia, Soffit & Bargeboard: WHITE UPVC BOXED BARGE BOARDING SYSTEM
Architectural Ornaments:	
	Guttering & Drainage: BLACK UPVC DRAINAGE SYSTEM


Plot Numbers: PLOT 3, 34, 62, 73, 74, 86

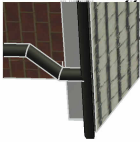


Scale @ A1 </			
--	--	--	--



3D VIEW (NOT TO SCALE)

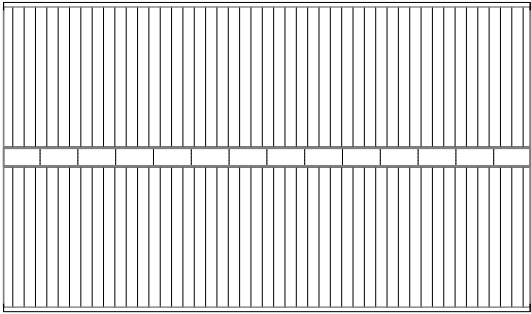


ROOF PLAN

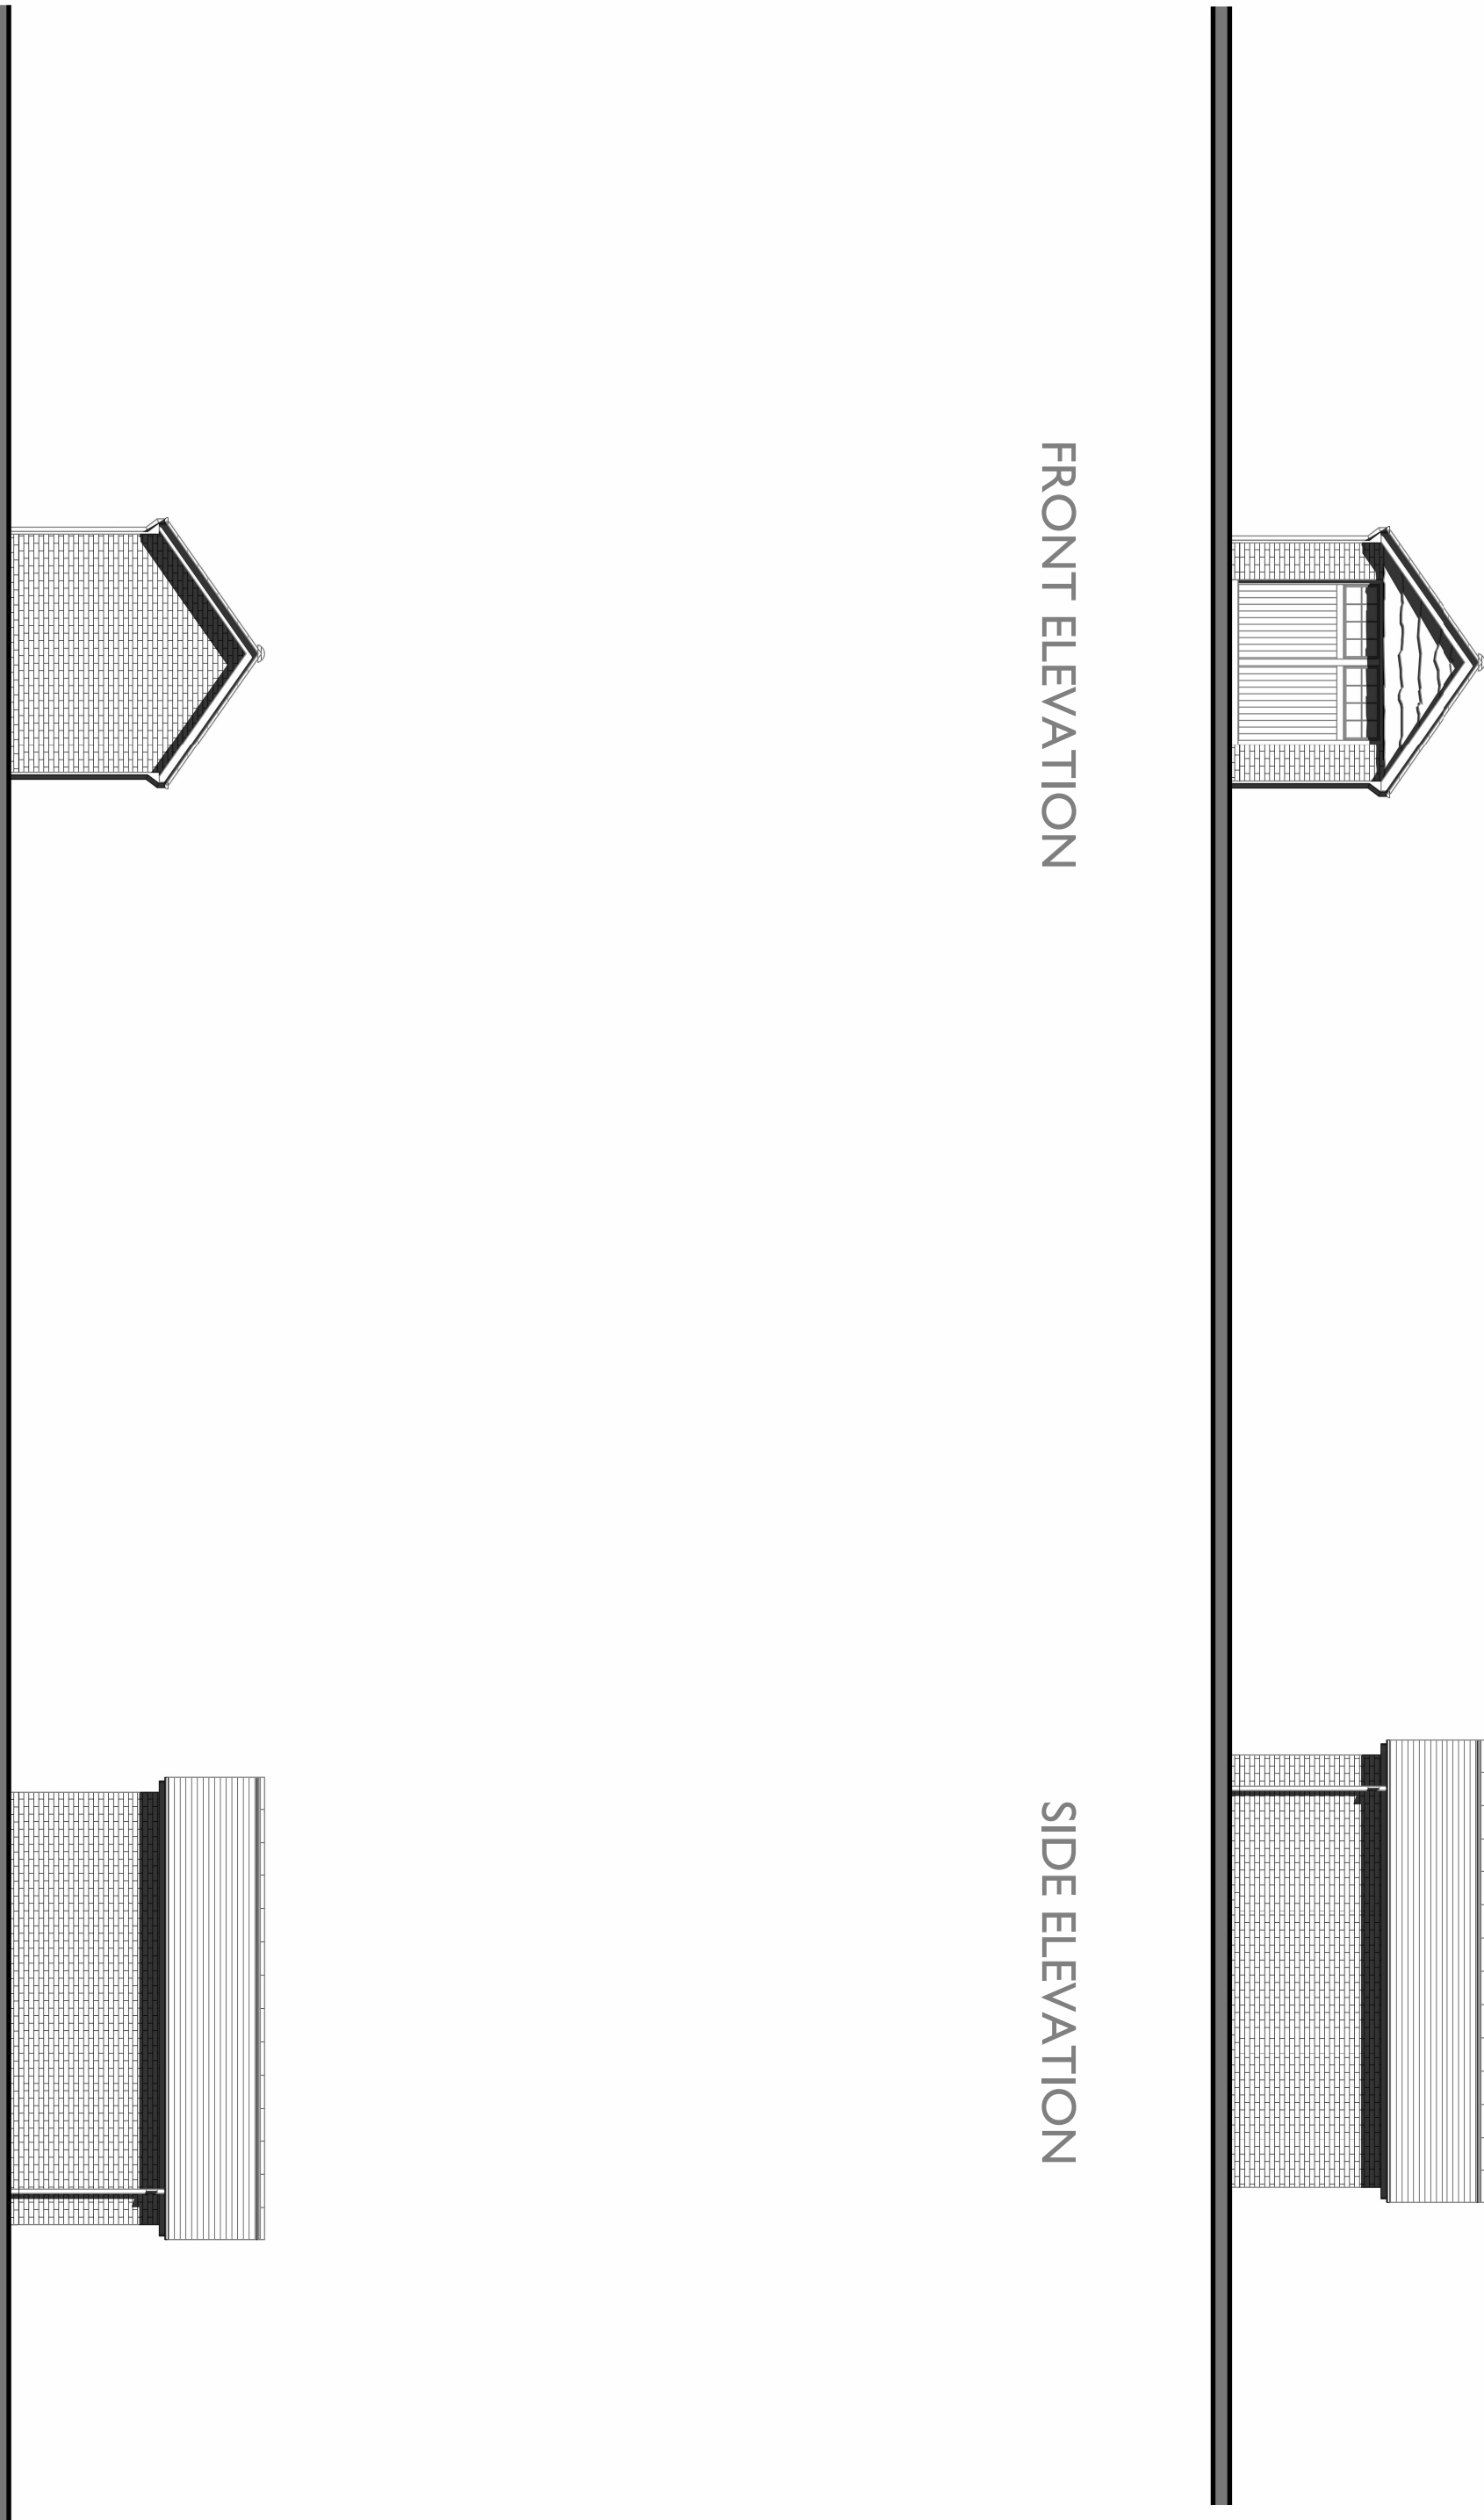

FRONT ELEVATION

SIDE ELEVATION

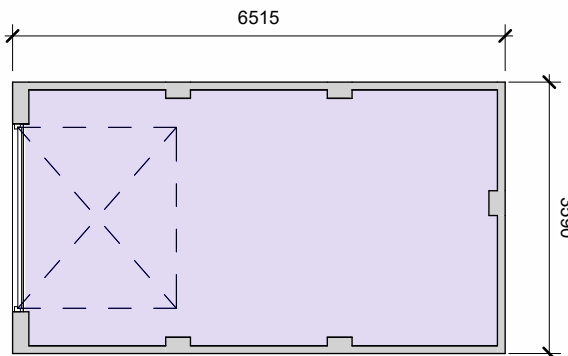

REAR ELEVATION

SIDE ELEVATION

GROUND FLOOR PLAN

Date: NOVEMBER 2025	Checked By: BB
Drawn By: KJM	Rev: -
Dwg No: CB_17_420_6003_GAR-02	

Please note these drawings are not for construction but for concept design and planning applications purposes only.
Cooper Ballis Limited, Cornhill House, 24 Guildford Road, Baginbun, Surrey GU19 5JN. Telephone 01276 650039 - www.cooperballis.co.uk
This drawing and the work it represents are the copyright of Cooper Ballis Ltd and may not be reproduced or used in any way without the written permission of Cooper Ballis Ltd. All other rights are reserved for the copyright owner.