

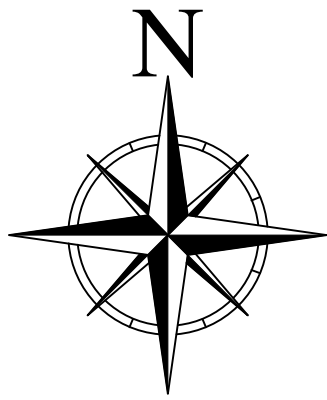


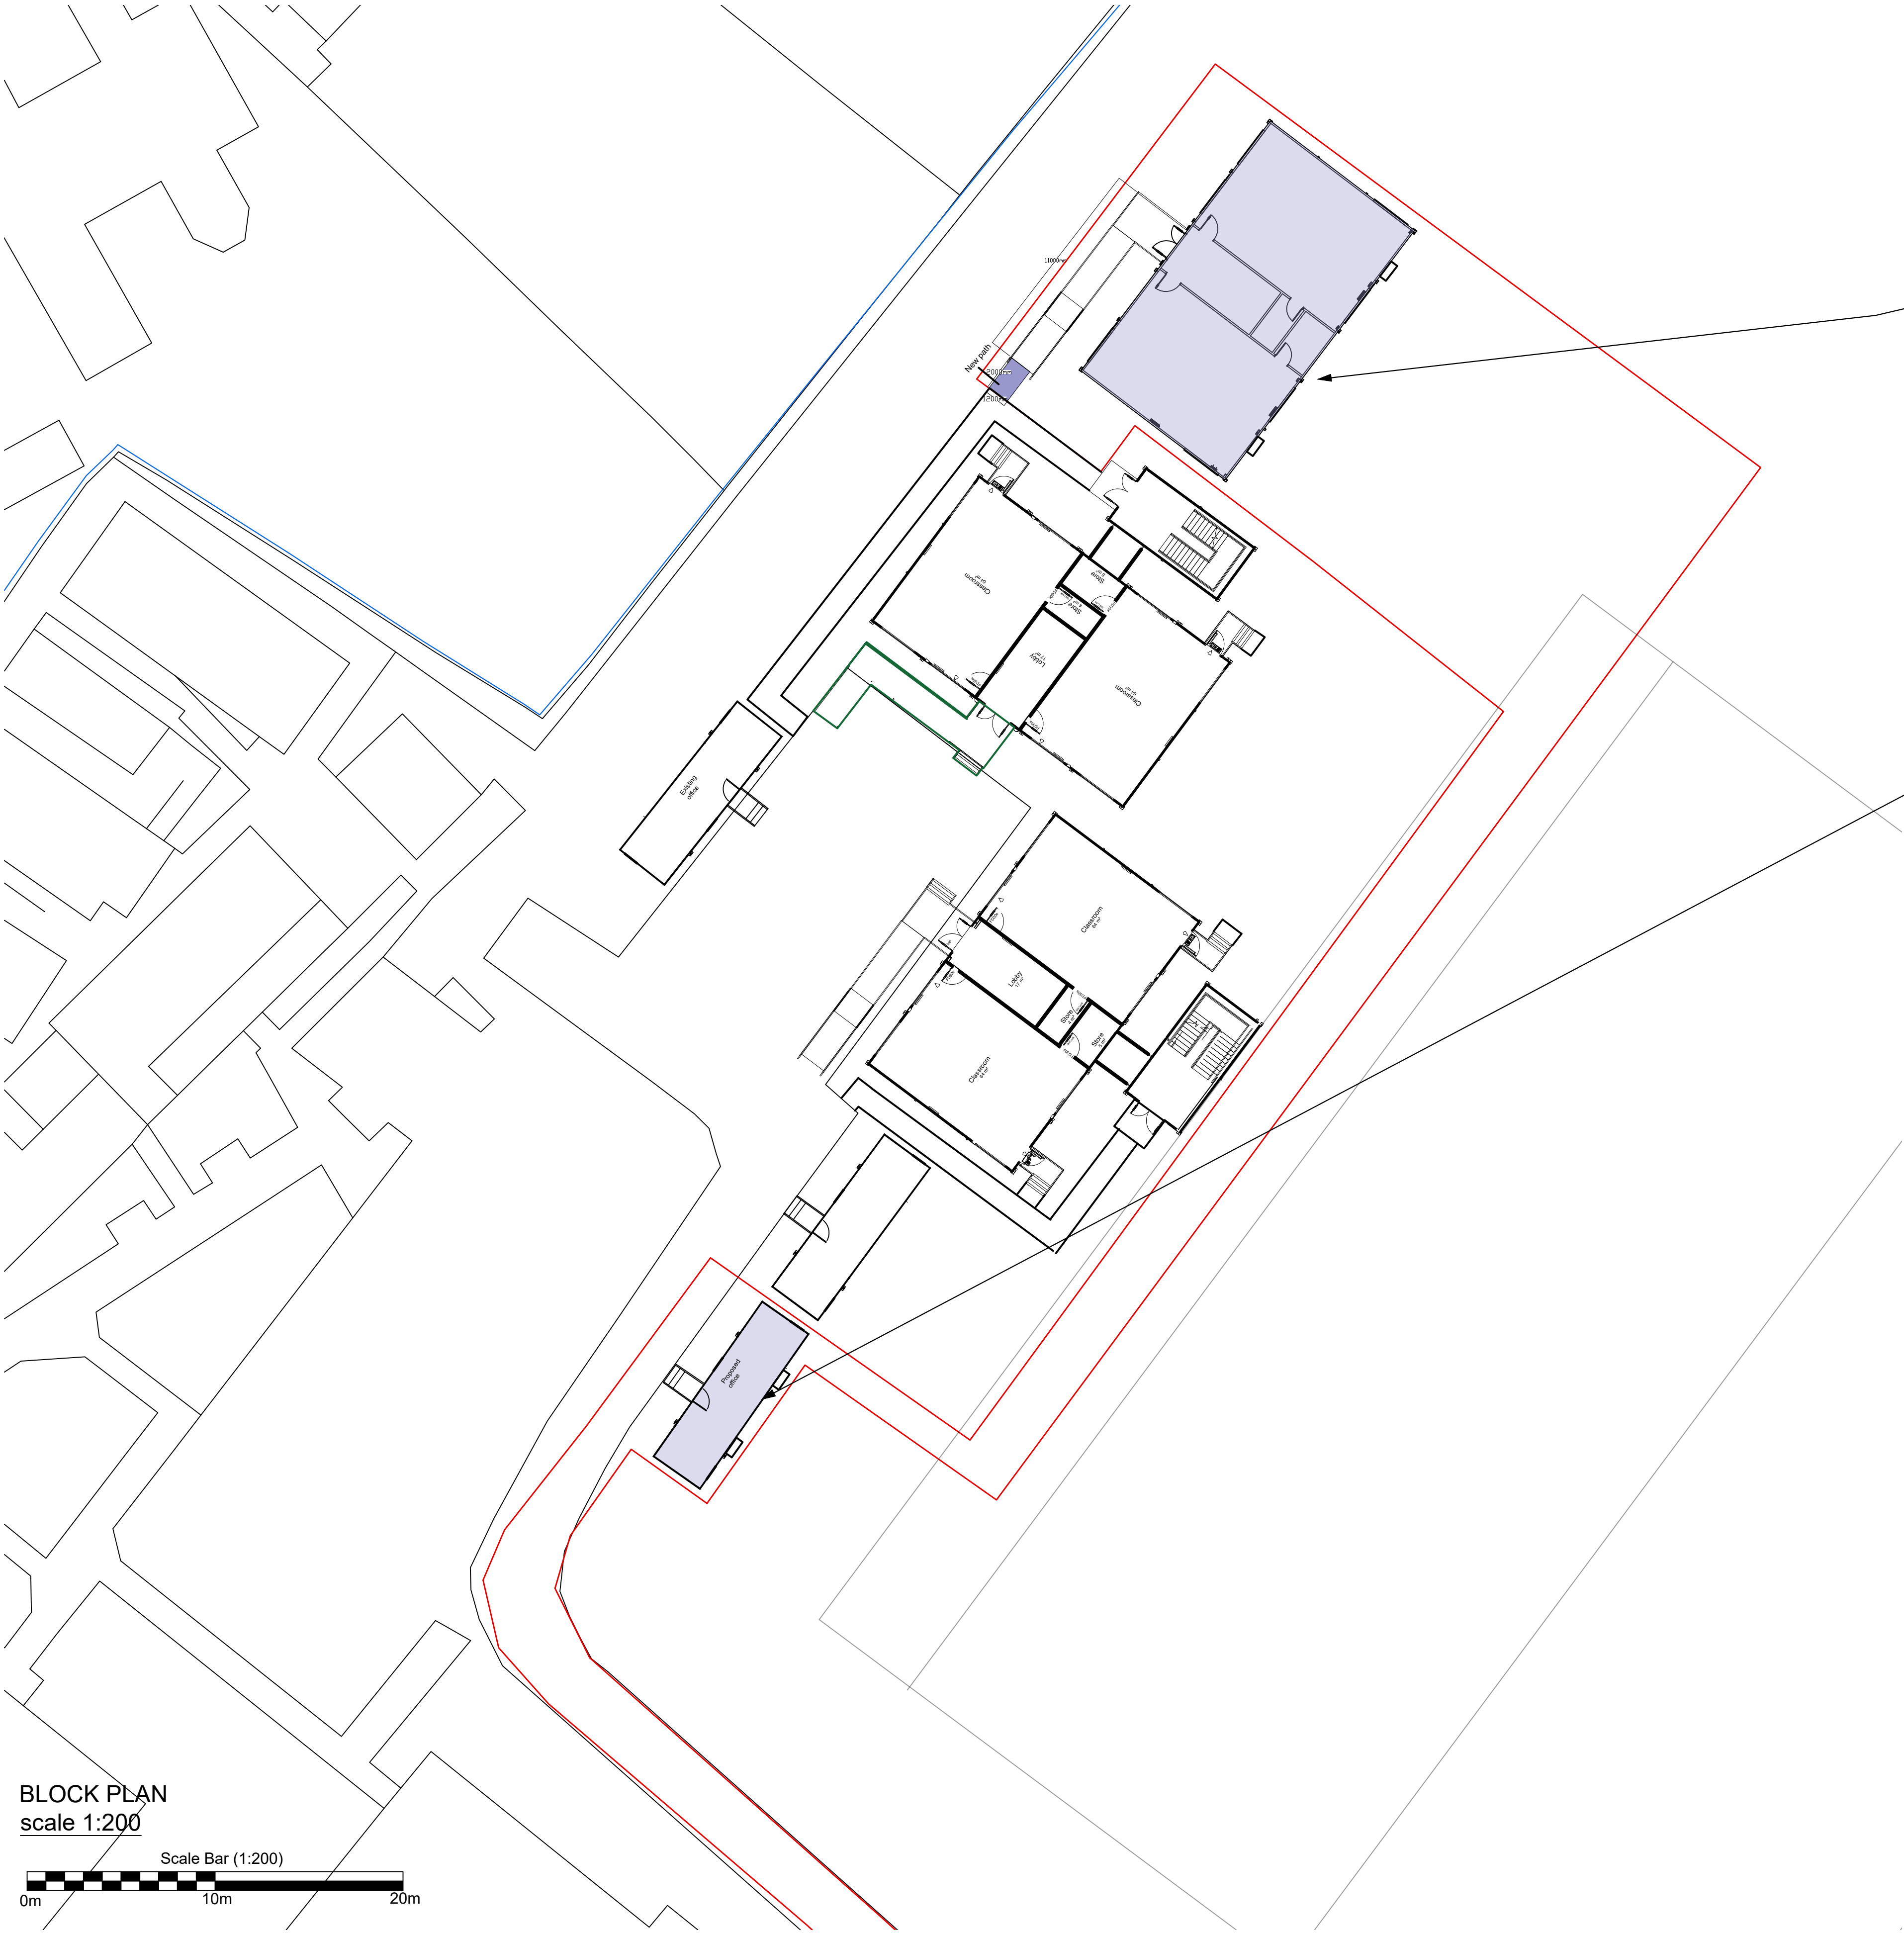


Location of a new
Portakabin Double
Classroom Building.

Location of the
additional office
building.

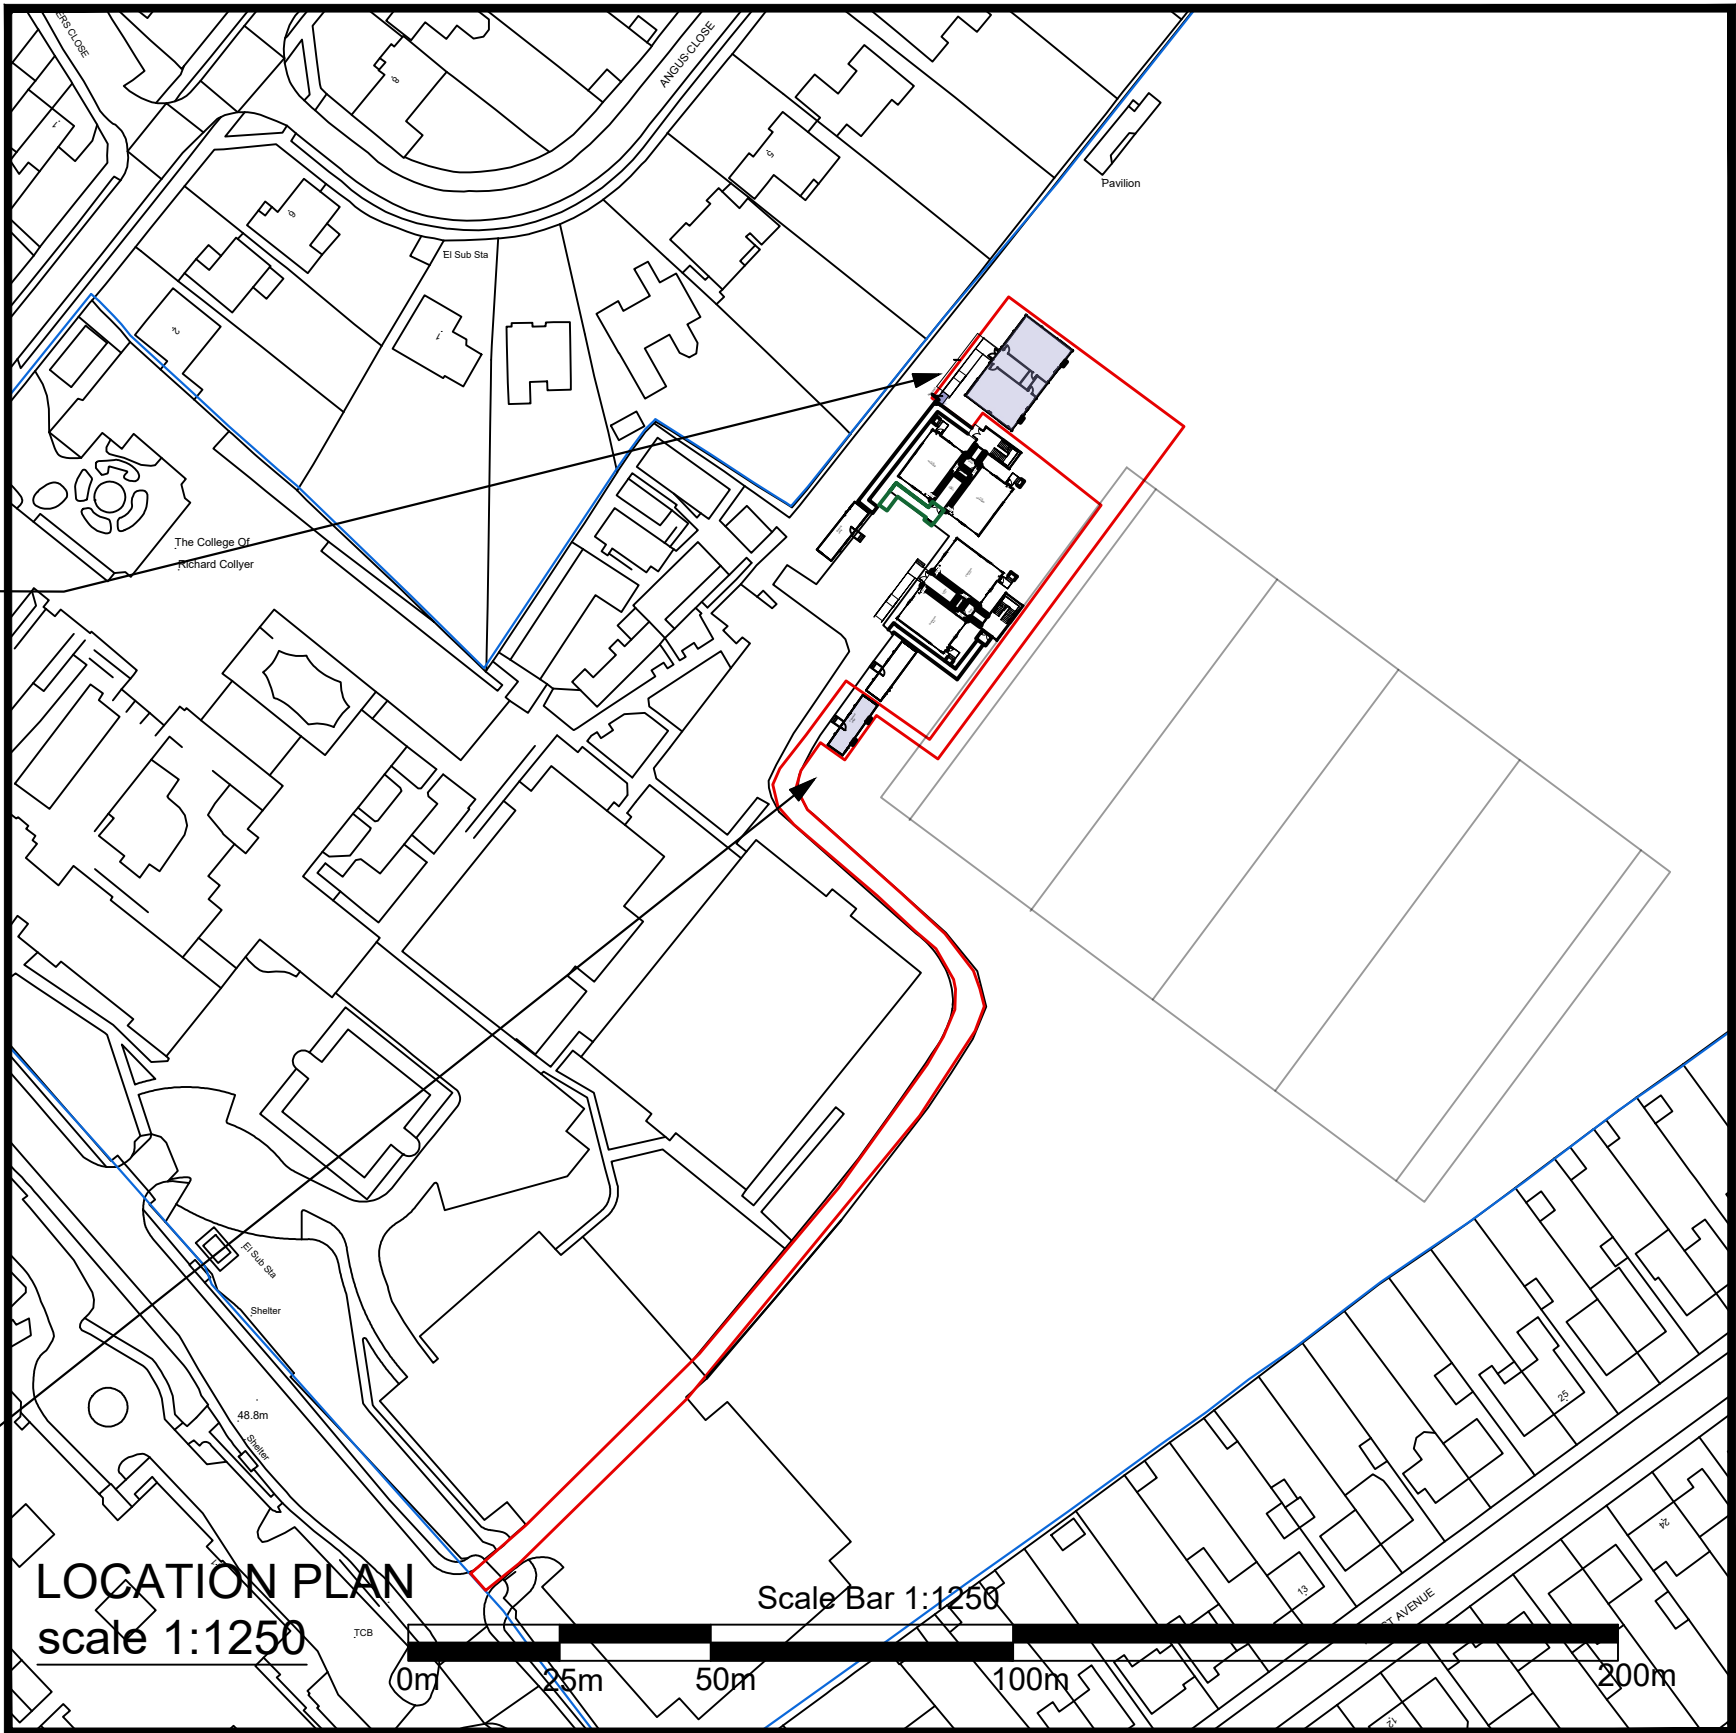

© Crown Copyright 2006
Reproduction in whole or in part is prohibited
without the prior permission of Ordnance Survey.

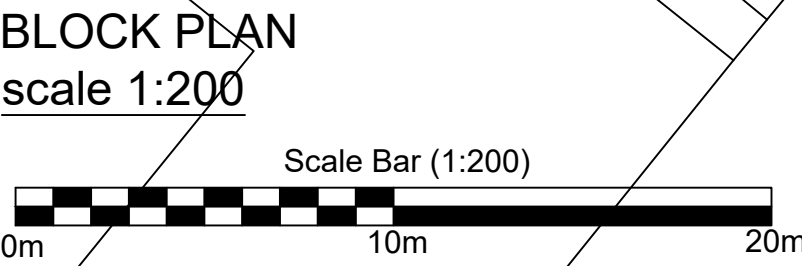

NOTES:

- Site plan is based on existing Ordnance Survey information
- Responsibility is not accepted for errors made by others in scaling from this drawing. Contractors must check all dimensions on site. Discrepancies must be reported to the drawing owner before proceeding.

KEY:

- Application Boundary
- Area owned by client but not in application

Portakabin Limited 2000
This drawing is the property of Portakabin Limited,
it must not be copied or reproduced or divulged
to anyone without written permission.

Portakabin			
Title Proposed Site Location and Block Plan			
The College of Richard Collyer V1			
Date: 04.03.2026			
Scale : 1:200 & 1:1250 @ A1			
Drawing Number 02.KT			
Rev.	Date	Notes	