



SITE LOCATION

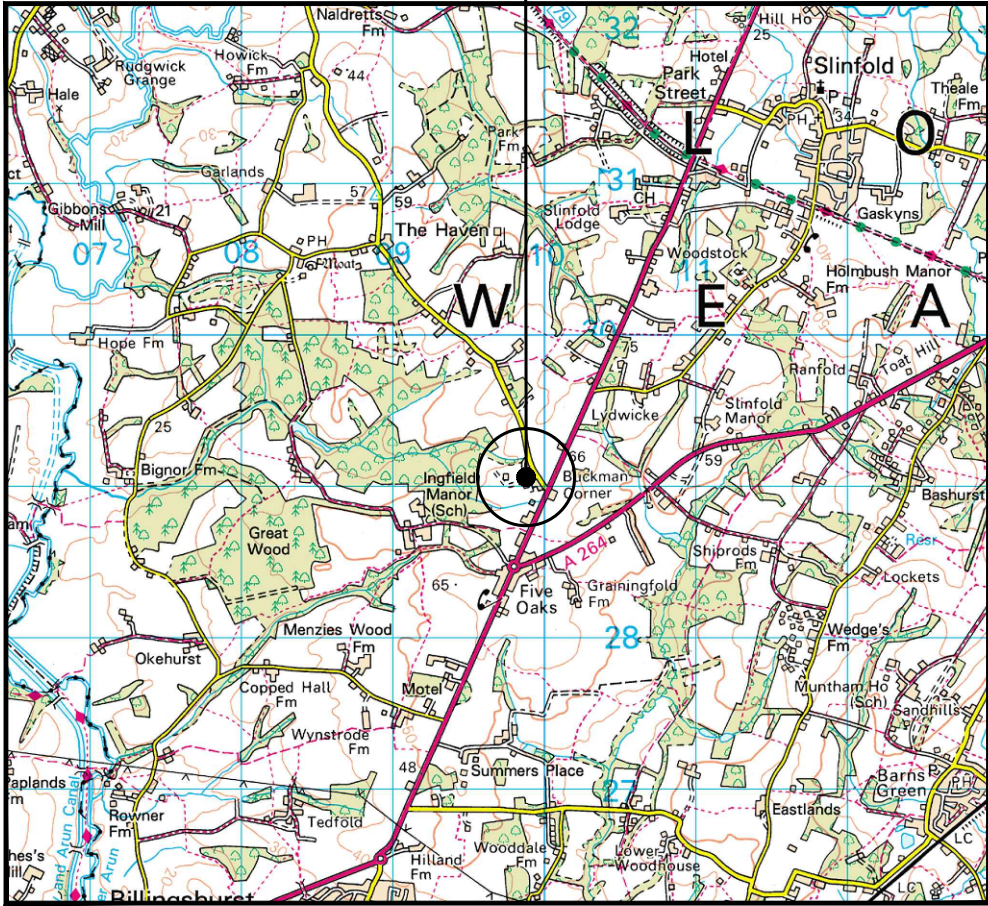


0 1km 2km 3km
1:50k

SITE LOCATION

(Scale 1:50000)
Ordnance Survey map extract
based upon Landranger map series
with the permission of the controller of
His Majesty's Stationery Office
Licence No. 100022432
Crown copyright.

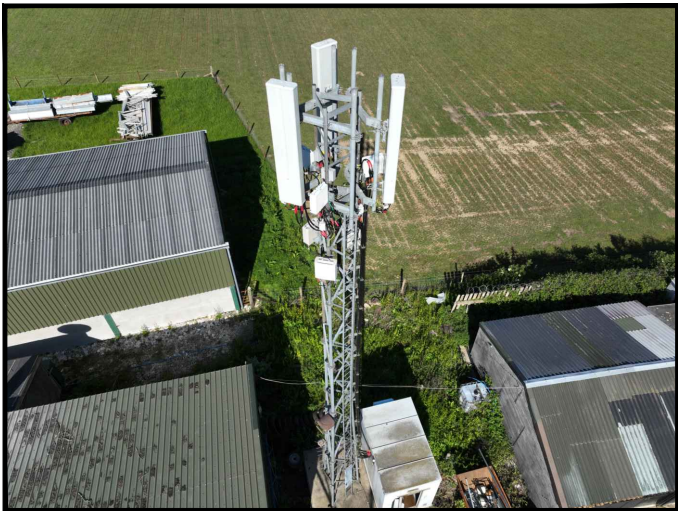


SITE PHOTOGRAPH

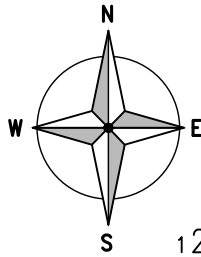

← = Right of Access
← = Public Access Route

1291 00
1290 00

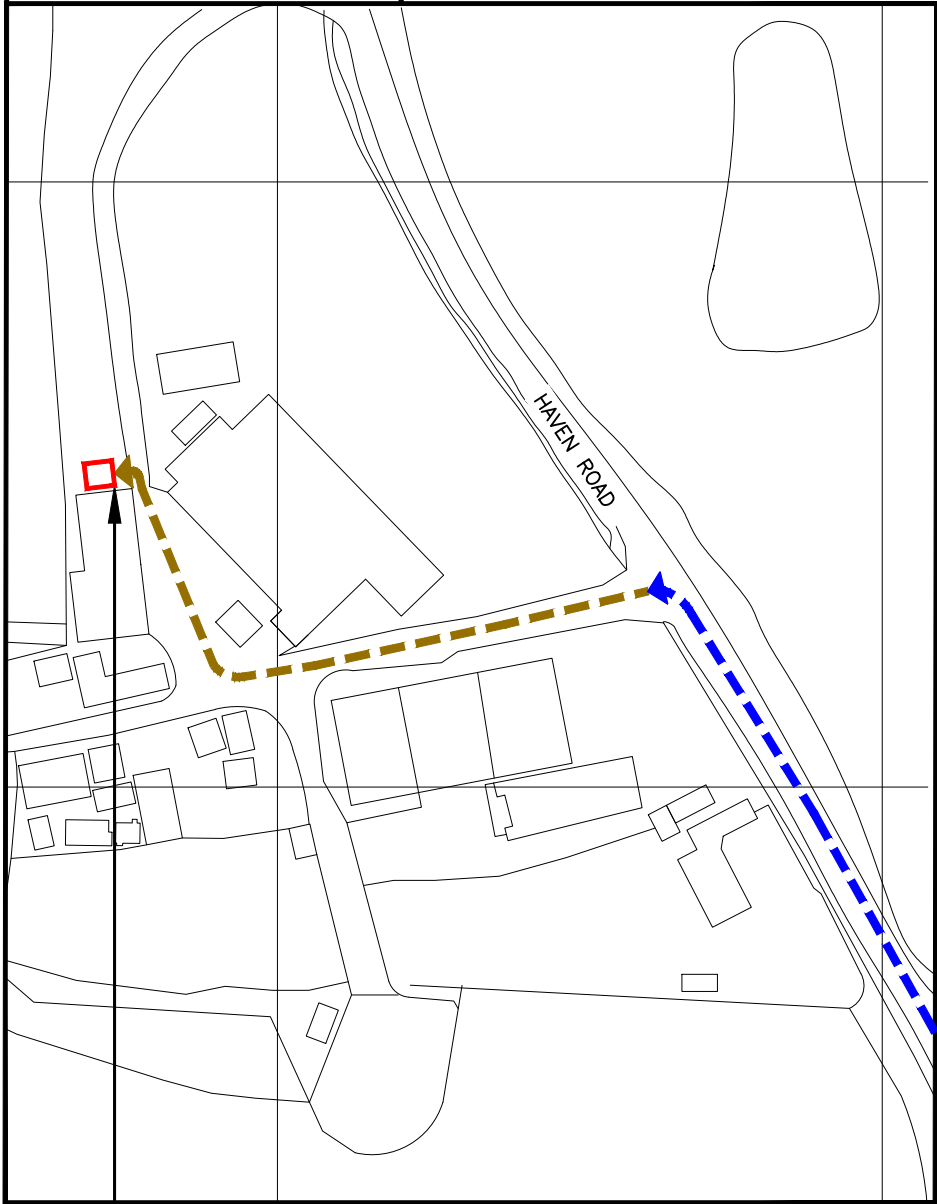

5099 00

5100 00

SITE LOCATION W3W: rooks.instilled.supported

DETAILED SITE LOCATION

(Scale 1:1250)
Based upon Ordnance Survey map extract
with the permission of the Controller of
His Majesty's Stationery Office.
Crown copyright.
Licence No. 100022432

0 25m 50m 75m
1:1250

ALL DIMENSIONS ARE IN mm UNLESS NOTED OTHERWISE

N.G.R | E: 509871 N: 129049

DIRECTIONS TO SITE: HEAD WEST ON M23, AT JUNCTION 11, TAKE THE A264 EXIT TO HORSHAM/PEASE POTTAGE SERVICES, AT PEASE POTTAGE INTERCHANGE, TAKE THE 3RD EXIT ONTO A264, AT TOLLGATE HILL ROUNDABOUT, TAKE THE 2ND EXIT AND STAY ON A264, AT THE ROUNDABOUT, TAKE THE 1ST EXIT ONTO HORSHAM RD/A264, AT KILNWOOD VALE ROUNDABOUT, TAKE THE 2ND EXIT ONTO CRAWLEY RD/A264, AT FAYGATE ROUNDABOUT, TAKE THE 2ND EXIT AND STAY ON CRAWLEY RD/A264, AT MOORHEAD ROUNDABOUT, TAKE THE 2ND EXIT ONTO A264, AT RUSPER RD ROUNDABOUT, TAKE THE 2ND EXIT AND STAY ON A264, AT GREAT DAUX ROUNDABOUT, TAKE THE 1ST EXIT ONTO A24, AT ROBIN HOOD ROUNDABOUT, TAKE THE 2ND EXIT AND STAY ON A24, AT THE FLYOVER HIGH WOOD HILL INTERCHANGE, USE THE LEFT LANE TO FOLLOW SIGNS FOR A264 TOWARD GUILDFORD/A281/BOGNOR REGIS/A29, AT THE ROUNDABOUT, TAKE THE 3RD EXIT ONTO A264/A281, AT THE ROUNDABOUT, TAKE THE 1ST EXIT AND STAY ON A264/A281, AT THE ROUNDABOUT, TAKE THE 1ST EXIT ONTO FIVE OAKS RD/A264, AT FIVE OAKS ROUNDABOUT, TAKE THE 4TH EXIT ONTO STANE ST/A29, TURN LEFT ONTO HAVEN RD, TURN LEFT, TURN RIGHT, YOUR DESTINATION WILL BE ON THE LEFT SIDE

A	CONSTRUCTION ISSUE	MDS	U.P.	13.08.26
REV	MODIFICATION	BY	CH	DATE

United Infrastructure
4 Clearwater, Lingley Mere Business Park, Lingley Green
Avenue,
Great Sankey, Warrington, WA5 3UZ
t. 44 (0)151 420 4128
www.unitedinfrastructure.com

Cell Name	Opt.
FIVE OAKS SAW MILL	A

Cell ID No				
CSID	✓	VF	—	TEF
12431730	85867_8		—	
Project No.	—	—	—	—
—	—		—	

Site Address / Contact Details
FIVE OAKS SAW MILL FIVE OAKS BILLINGHURST WEST SUSSEX RH14 9BD

Drawing Title:
SITE LOCATION MAPS

Purpose of issue:	Dwg Rev:
CONSTRUCTION	

Drawing Number:	100	1A
-----------------	-----	----

Surveyed By:	Original Sheet Size:	Pack Issue:
INS	A3	

Drawn:	Date:	Checked:	Date:	1A
MDS	13.08.26	U.P.	13.08.26	



ALL DIMENSIONS ARE IN mm UNLESS NOTED OTHERWISE

N.G.R | E: 509871 N: 129049

NOTES:

A	CONSTRUCTION ISSUE	MDS	U.P.	13.08.26
REV	MODIFICATION	BY	CH	DATE



united infrastructure
United Infrastructure
4 Clearwater, Lingley Mere Business Park, Lingley Green
Avenue,
Great Sankey, Warrington, WA5 3UZ
t. 44 (0)151 420 4128
www.unitedinfrastructure.com



cornerstone

Cell Name	Opt.
FIVE OAKS SAW MILL	A

Cell ID No				
CSID	✓	VF	—	TEF
12431730		85867_8		—
Project No.	—	—	—	—
—		—		—

Site Address / Contact Details

FIVE OAKS SAW MILL
FIVE OAKS
BILLINGHURST
WEST SUSSEX
RH14 9BD

Drawing Title:	EXISTING SITE PLAN	Dwg Rev:
Purpose of issue:	CONSTRUCTION	
Drawing Number:	200	1A
Surveyed By:	INS	Original Sheet Size:
		A3
Drawn:	Date:	Checked:
MDS	13.08.26	U.P.
		Date:
		13.08.26
		1A



ALL DIMENSIONS ARE IN mm UNLESS NOTED OTHERWISE

N.G.R

E: 509871

N: 129049

COLOUR KEY

EXISTING

PROPOSED

REMOVE

NOTES:

A	CONSTRUCTION ISSUE	MDS	U.P.	13.08.26
REV	MODIFICATION	BY	CH	DATE

United Infrastructure

4 Clearwater, Lingley Mere Business Park, Lingley Green Avenue, Great Sankey, Warrington, WA5 3UZ

t. 44 (0)151 420 4128

www.unitedinfrastructure.com

cornerstone


Cell Name				Opt.
FIVE OAKS SAW MILL				A
Cell ID No				
CSID	✓	VF	—	TEF
12431730		85867_8		—
Project No.	—	—	—	—
—	—	—	—	—

Site Address / Contact Details


FIVE OAKS SAW MILL
FIVE OAKS
BILLINGHURST
WEST SUSSEX
RH14 9BD

Drawing Title:
PROPOSED SITE PLAN

Purpose of issue:		Dwg Rev:
CONSTRUCTION		
Drawing Number:		1A
201		
Surveyed By:	Original Sheet Size:	Pack Issue:
INS	A3	
Drawn:	Date:	Checked:
MDS	13.08.26	U.P.
		Date:
		13.08.26
		1A

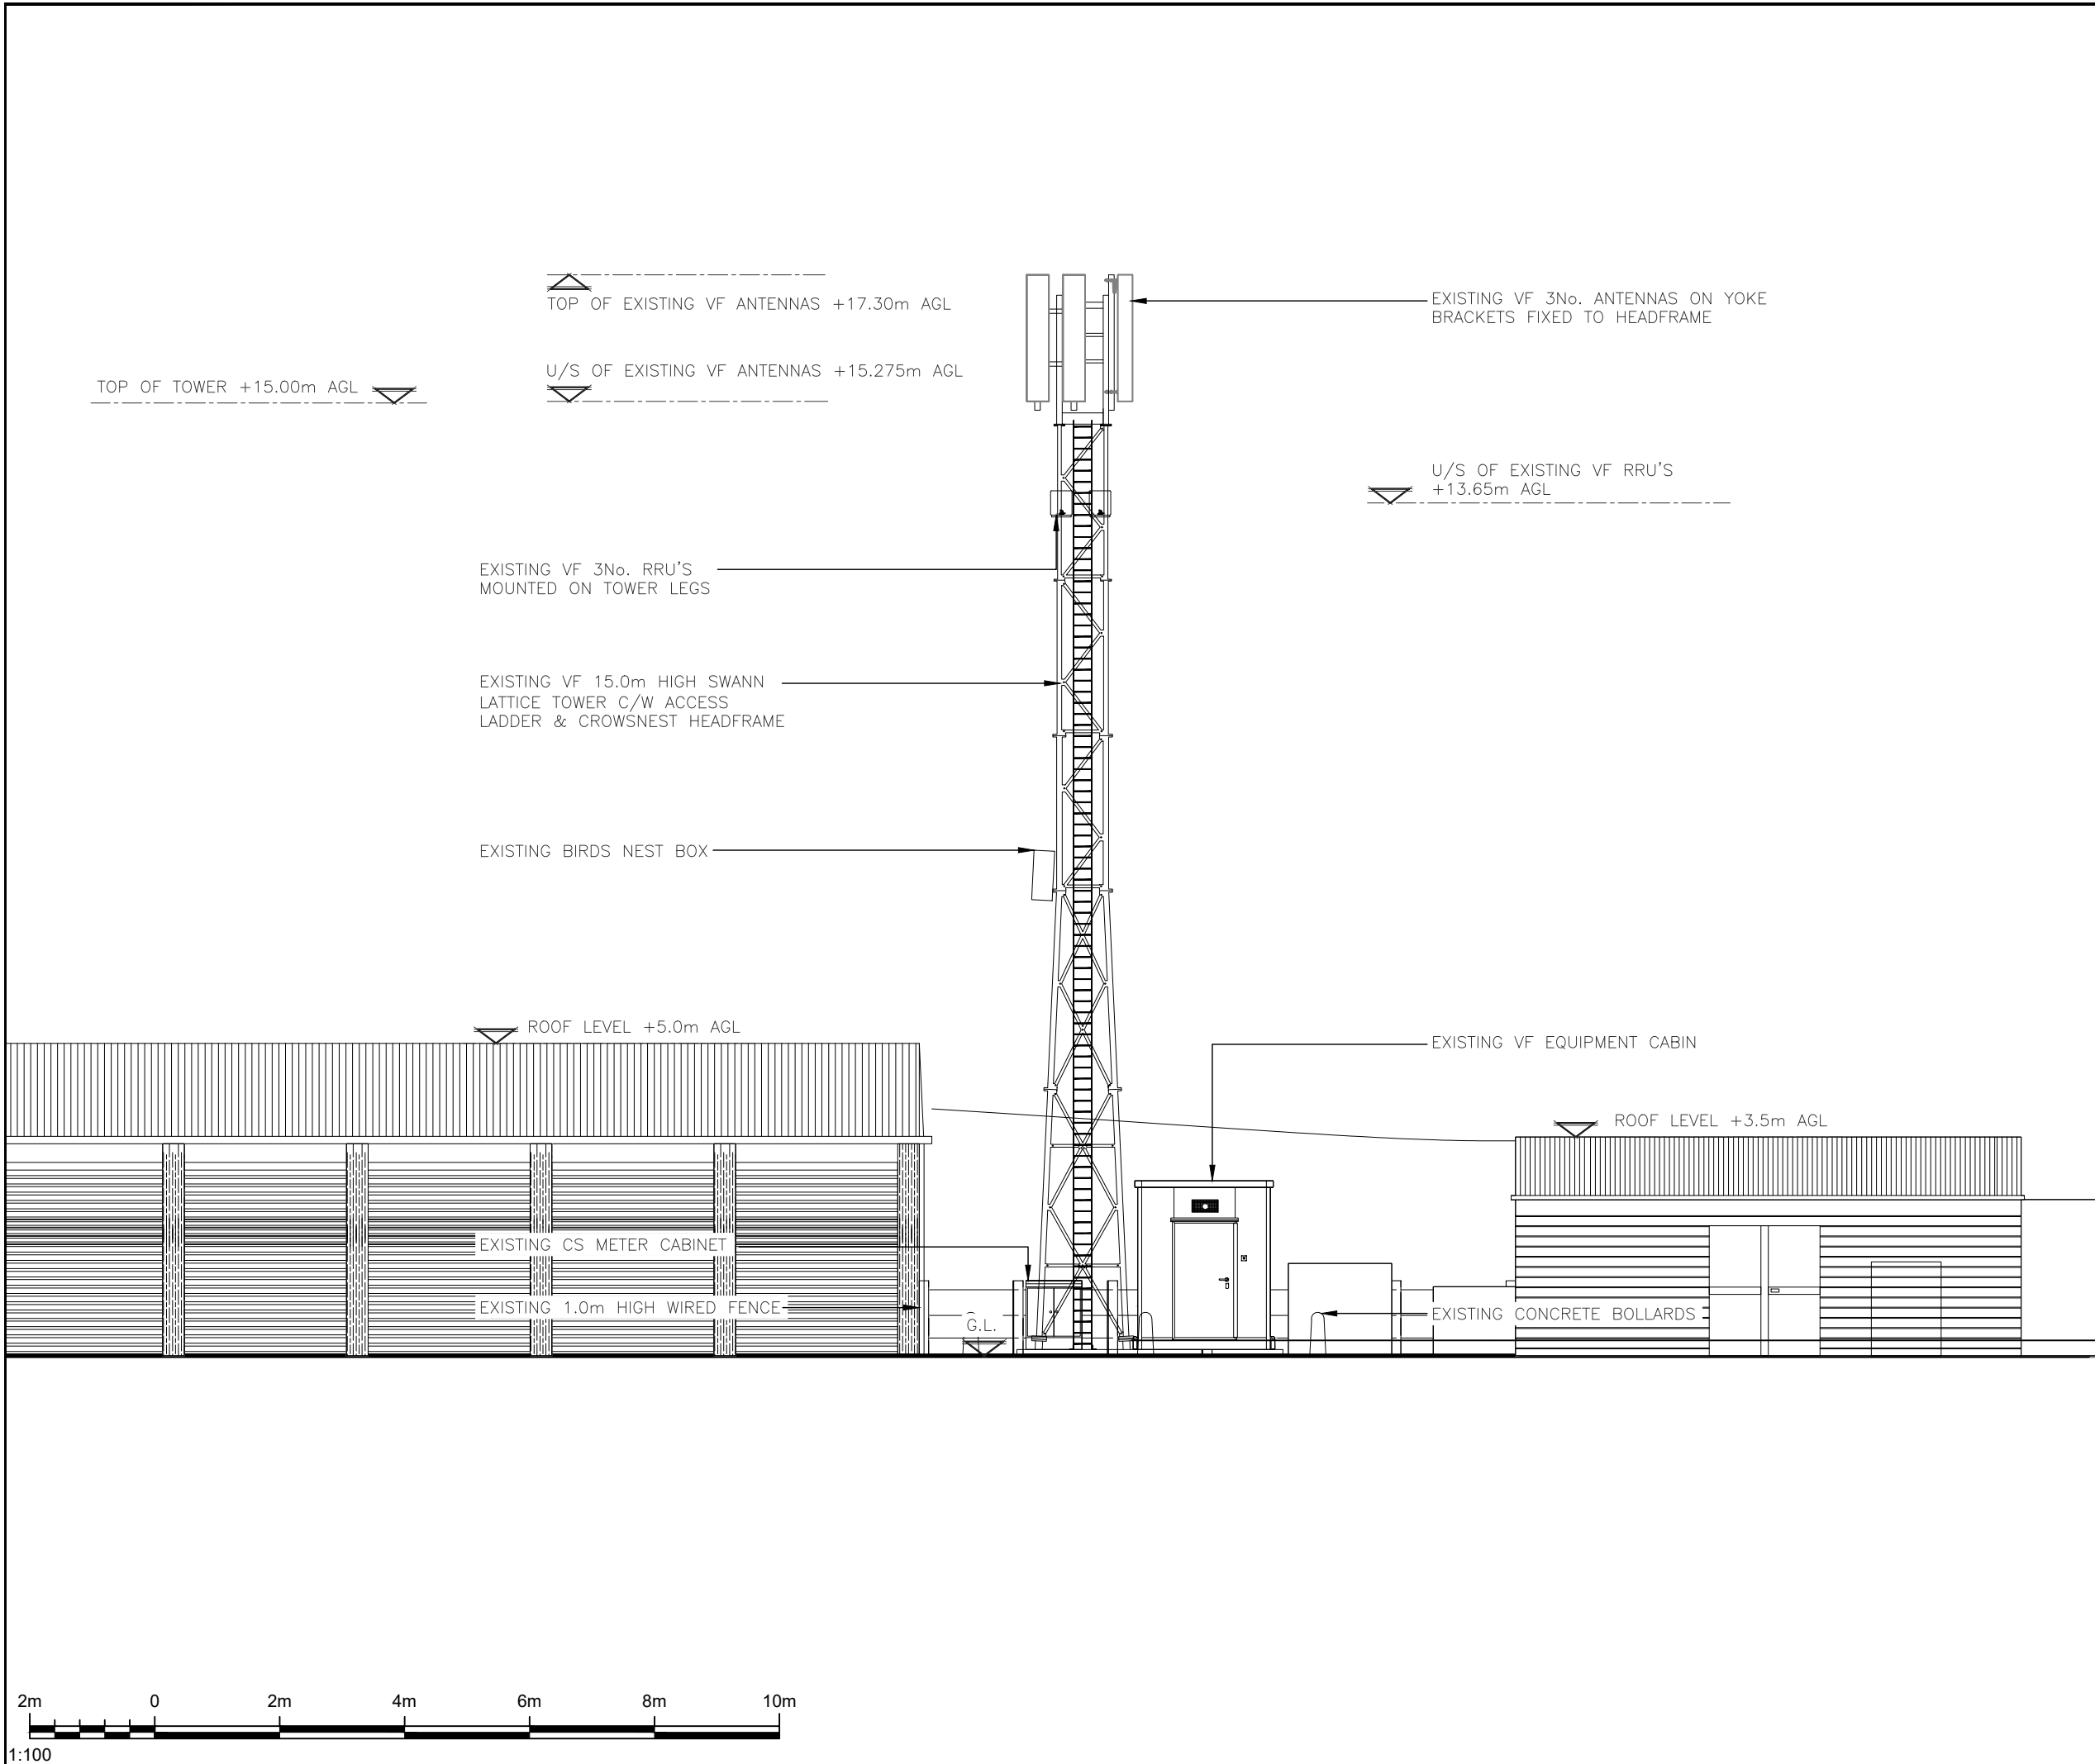

ALL DIMENSIONS ARE IN mm UNLESS NOTED OTHERWISE									
N.G.R		E: 509871				N: 129049			
NOTES:									

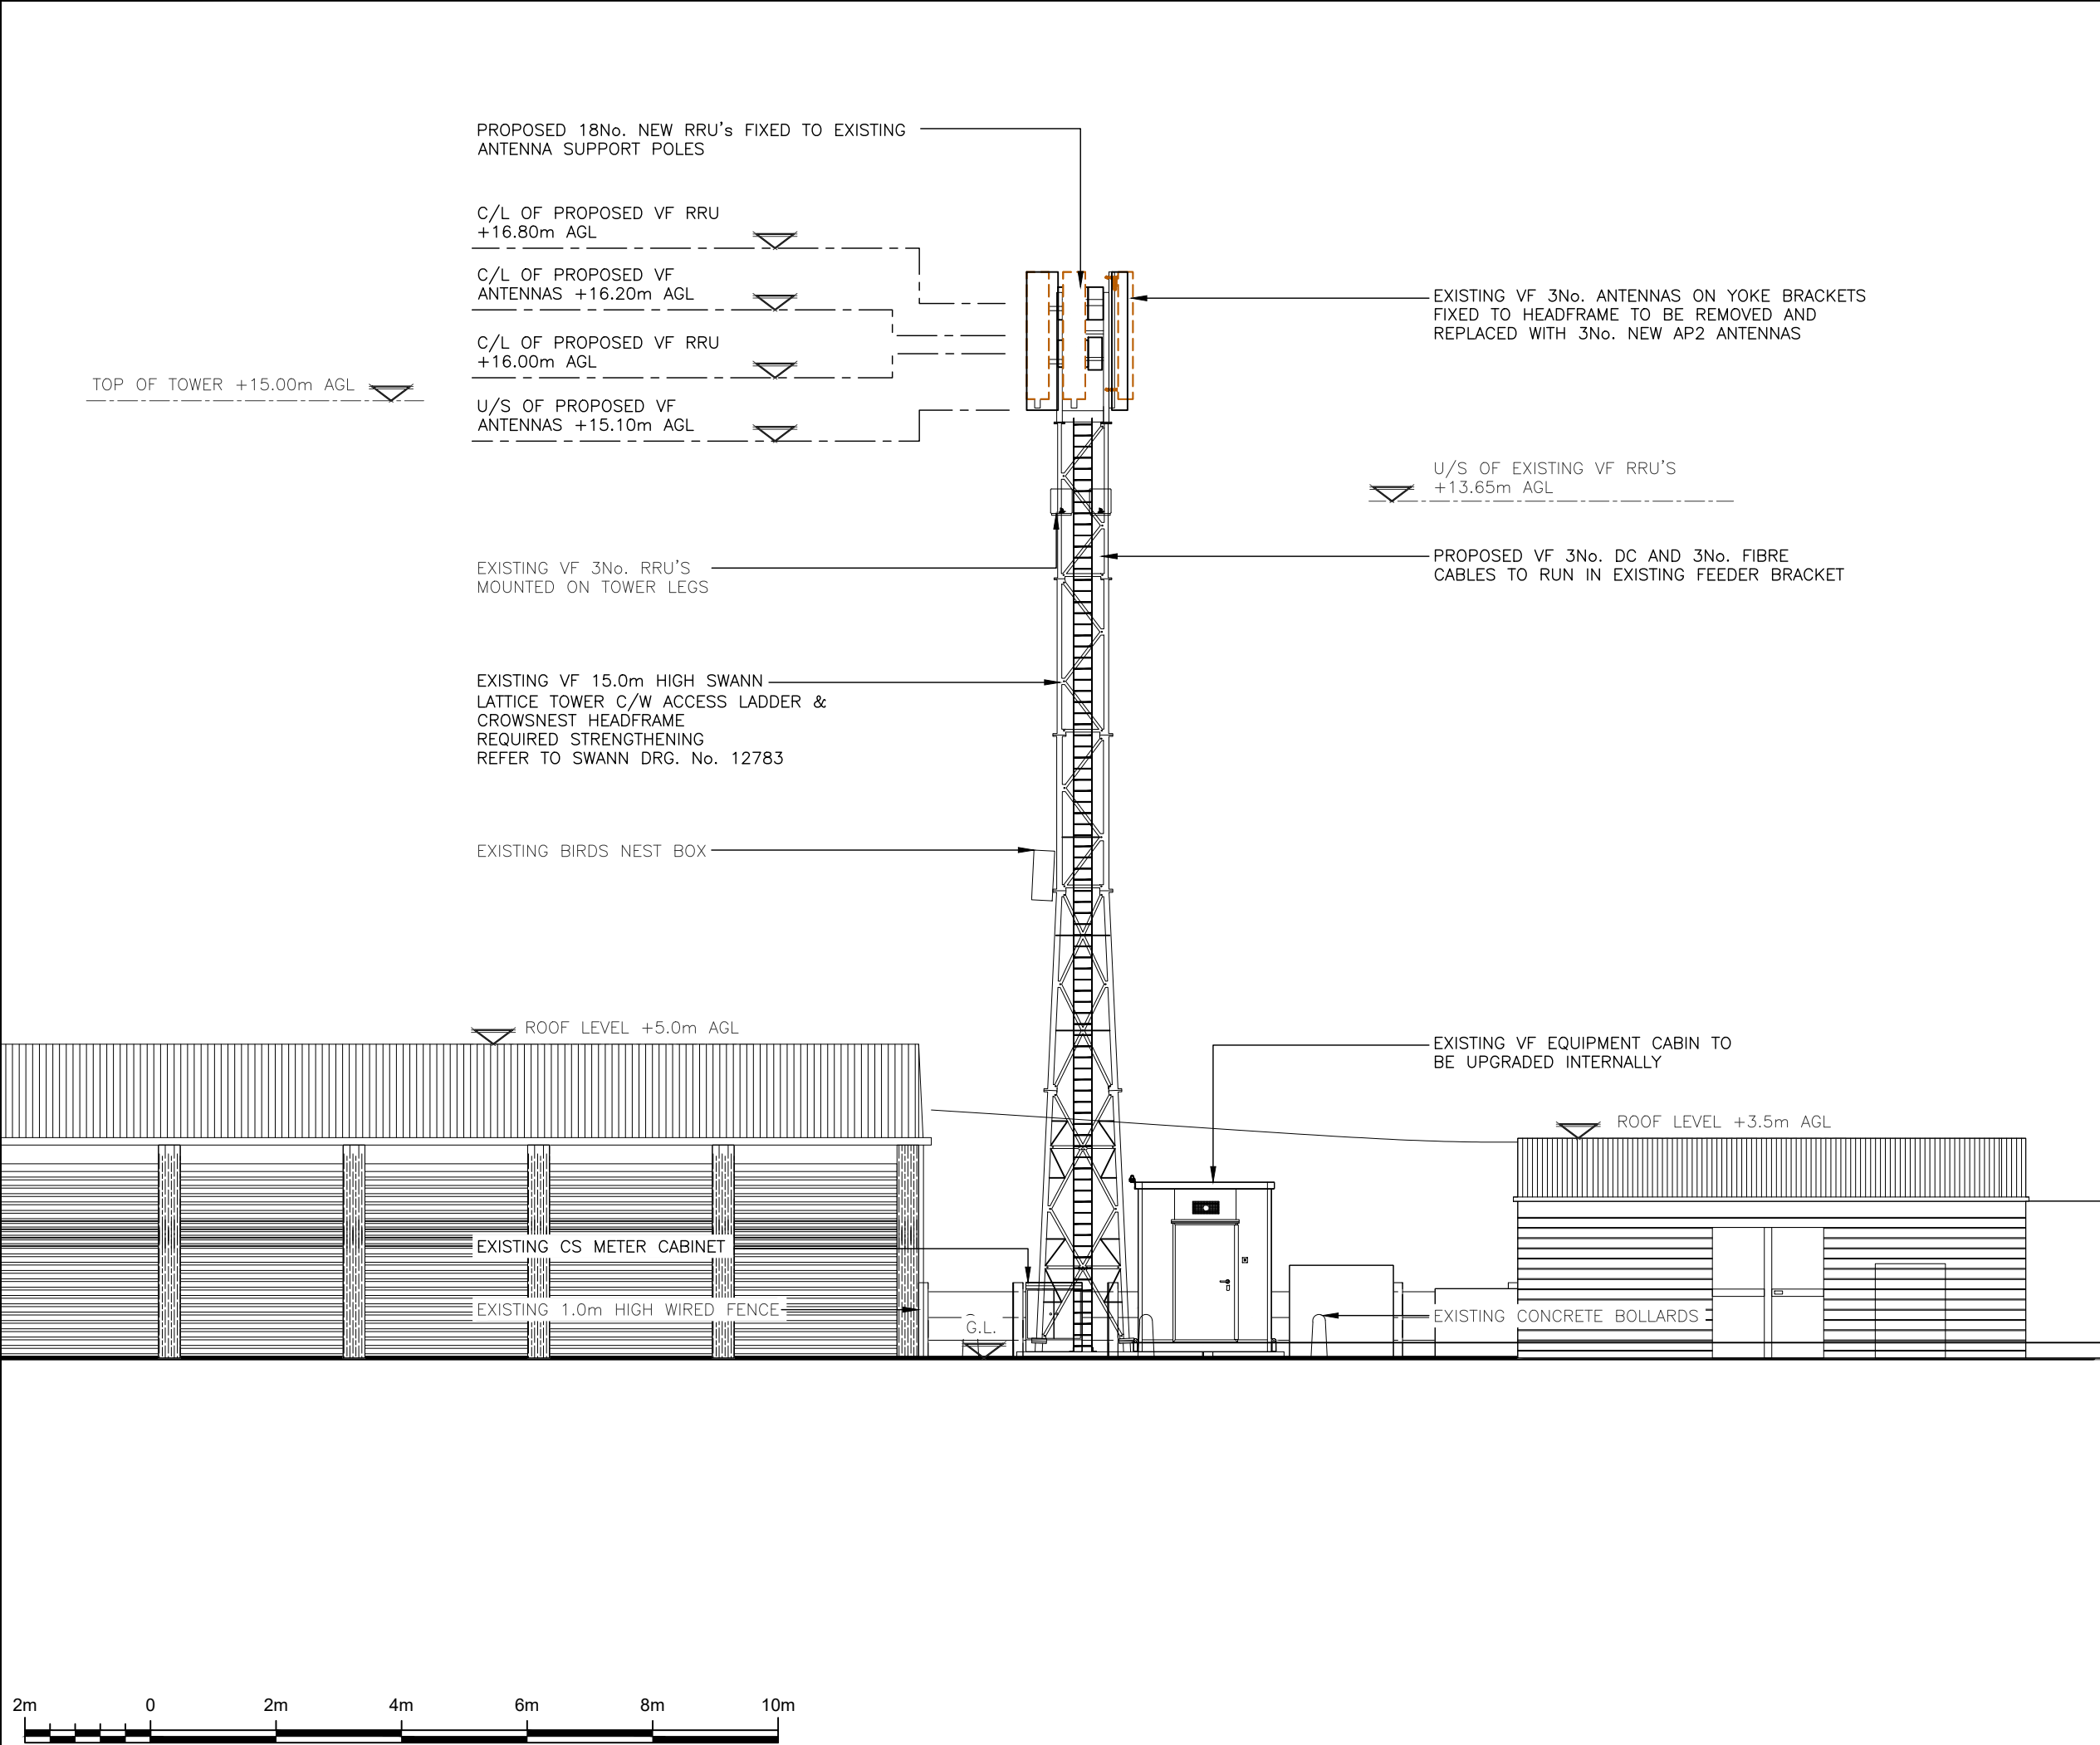

1:100

ALL DIMENSIONS ARE IN mm UNLESS NOTED OTHERWISE

N.G.R

E: 509871

N: 129049

COLOUR KEY

EXISTING

PROPOSED

REMOVE

NOTES:

A	CONSTRUCTION ISSUE	MDS	U.P.	13.08.26
REV	MODIFICATION	BY	CH	DATE

United Infrastructure

4 Clearwater, Lingley Mere Business Park, Lingley Green Avenue, Great Sankey, Warrington, WA5 3UZ

t. 44 (0)151 420 4128

www.unitedinfrastructure.com

cornerstone

Cell Name				Opt.
FIVE OAKS SAW MILL				A
Cell ID No				
CSID	☒	VF	☐	TEF
12431730		85867_8		-
Project No.	-	-	-	-
-	-	-	-	-

Site Address / Contact Details

FIVE OAKS SAW MILL
FIVE OAKS
BILLINGHURST
WEST SUSSEX
RH14 9BD

Drawing Title:
PROPOSED SITE ELEVATION

Purpose of issue:		Dwg Rev:
CONSTRUCTION		
Drawing Number:		1A
301		
Surveyed By:	Original Sheet Size:	Pack Issue:
INS	A3	
Drawn:	Date:	Checked:
MDS	13.08.26	U.P.
		Date:
		13.08.26
		1A