

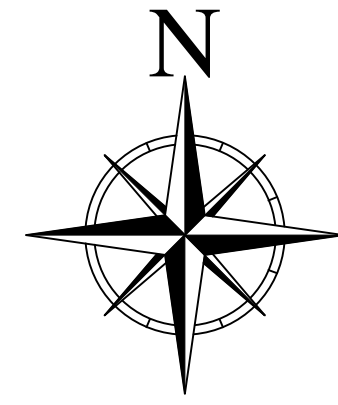


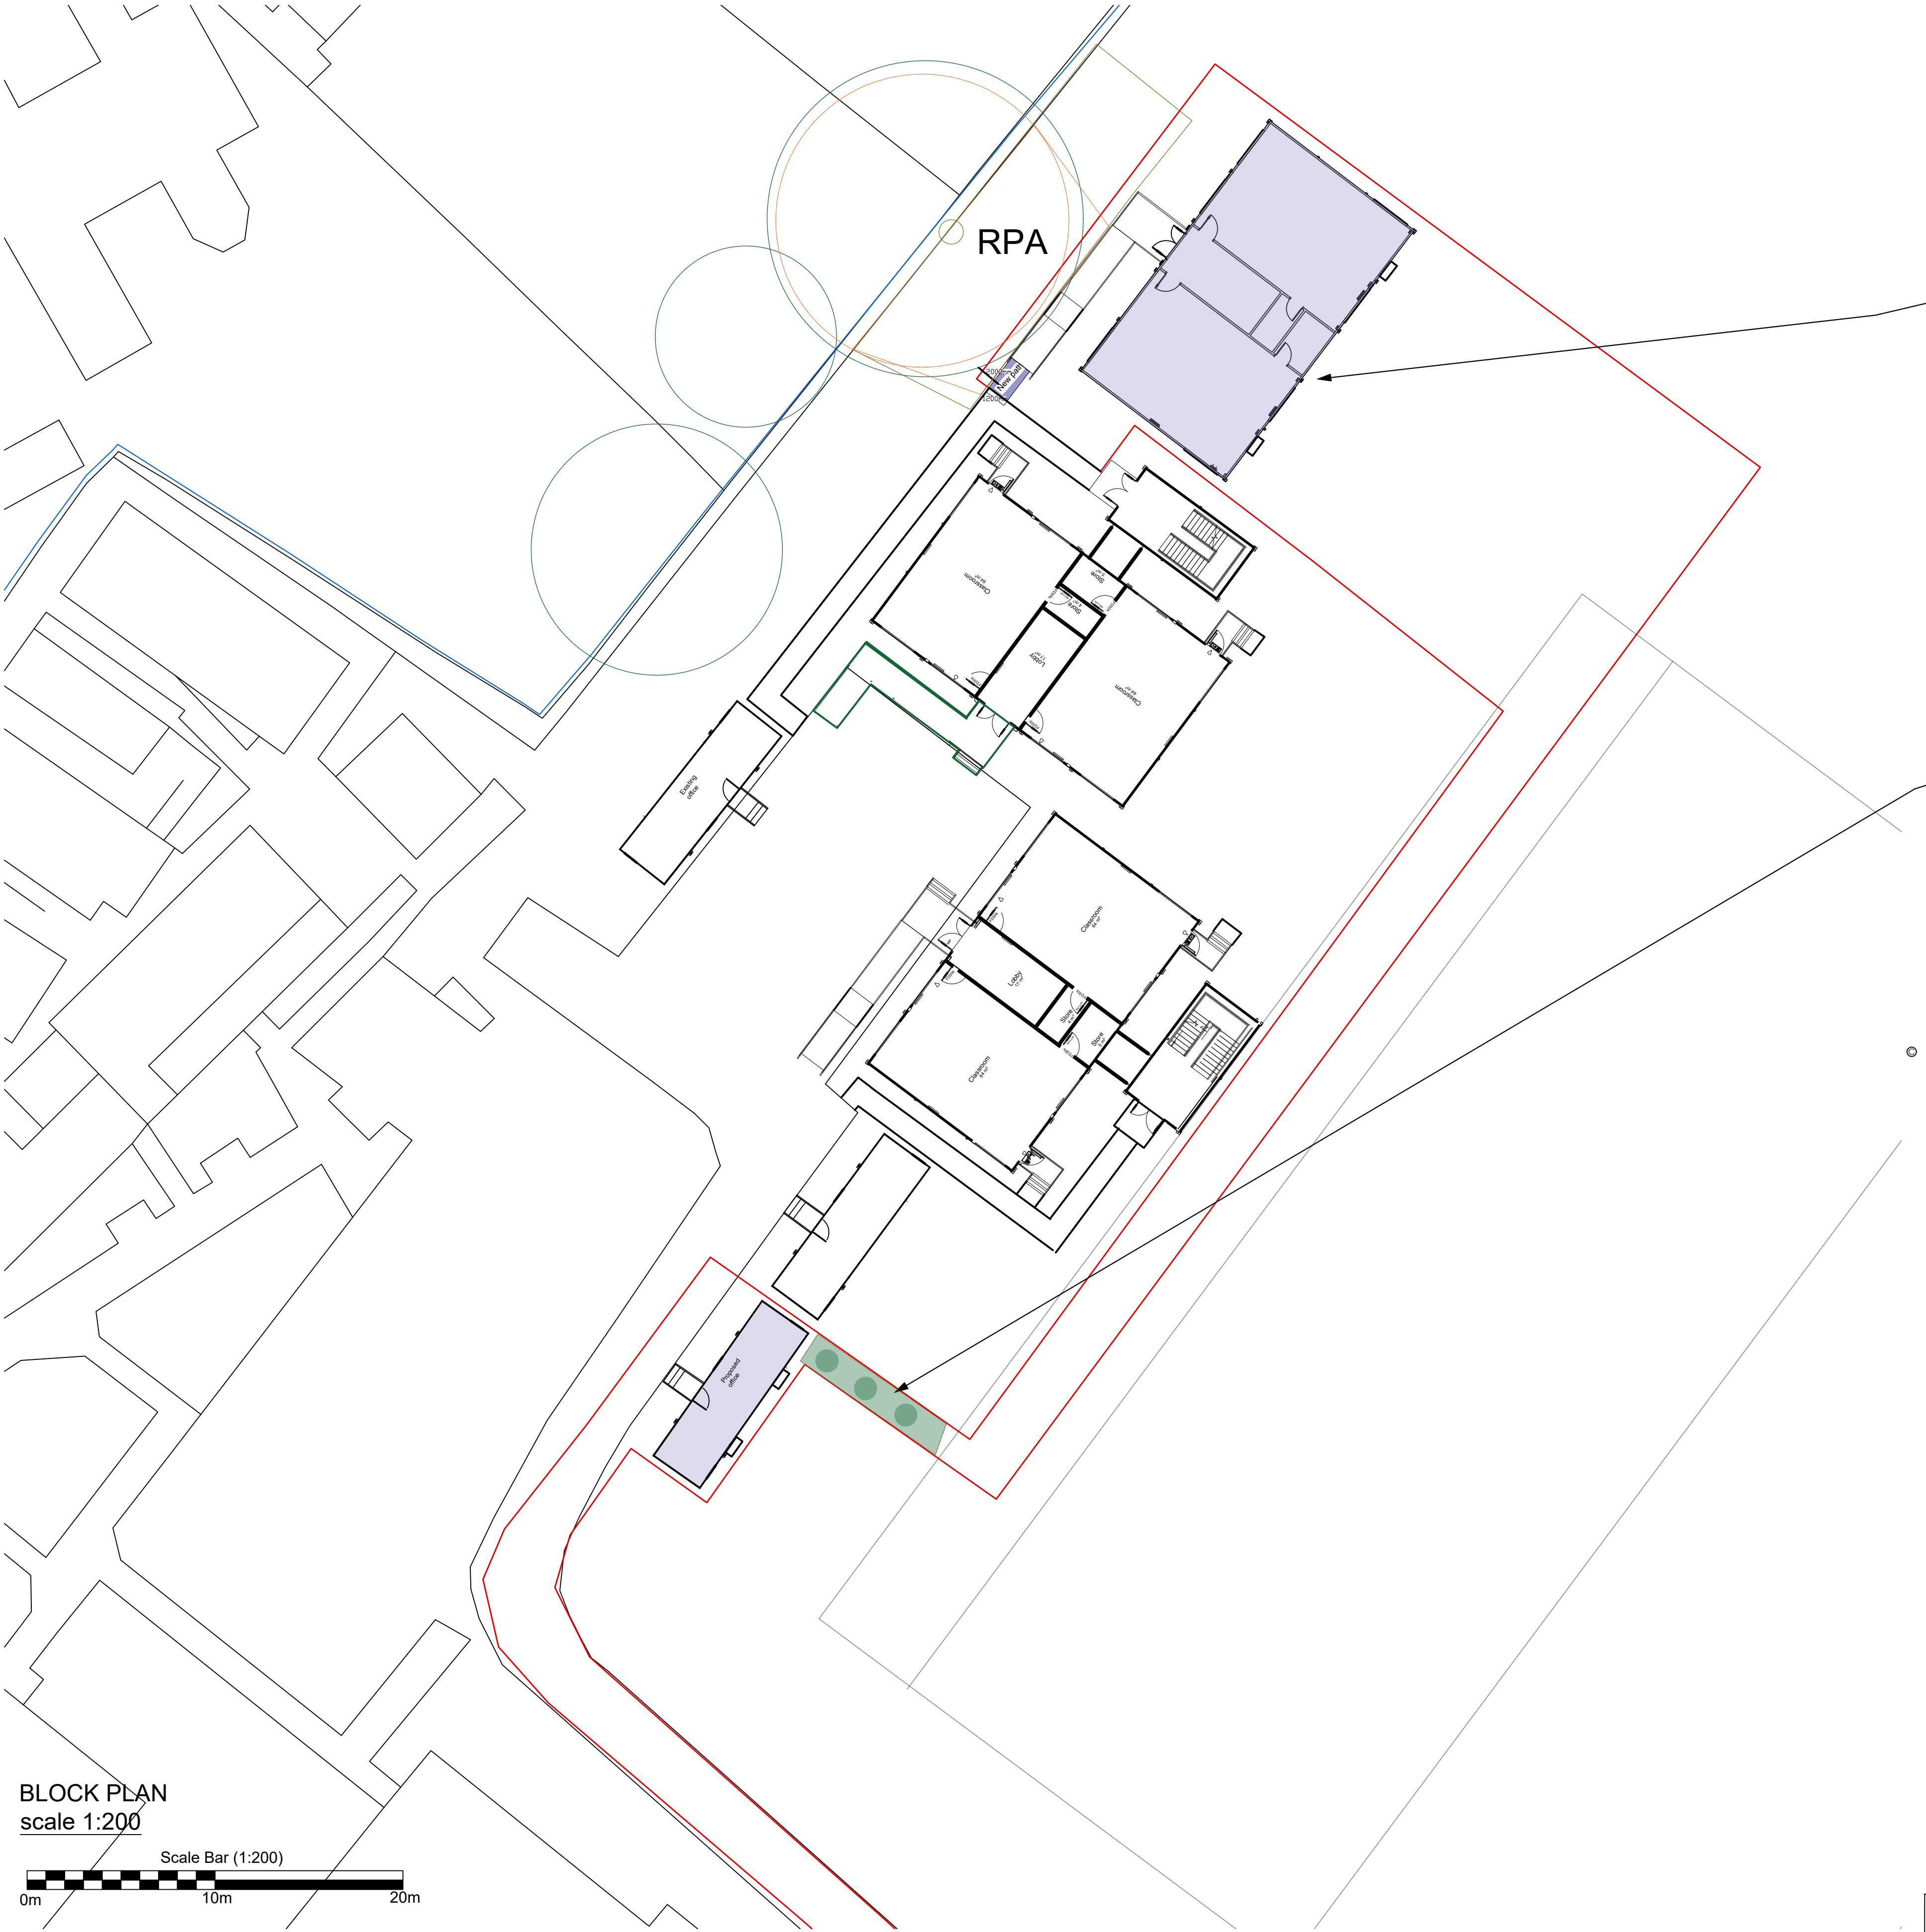

Location of a new
Portakabin Double
Classroom Building.

BNG post development
plan

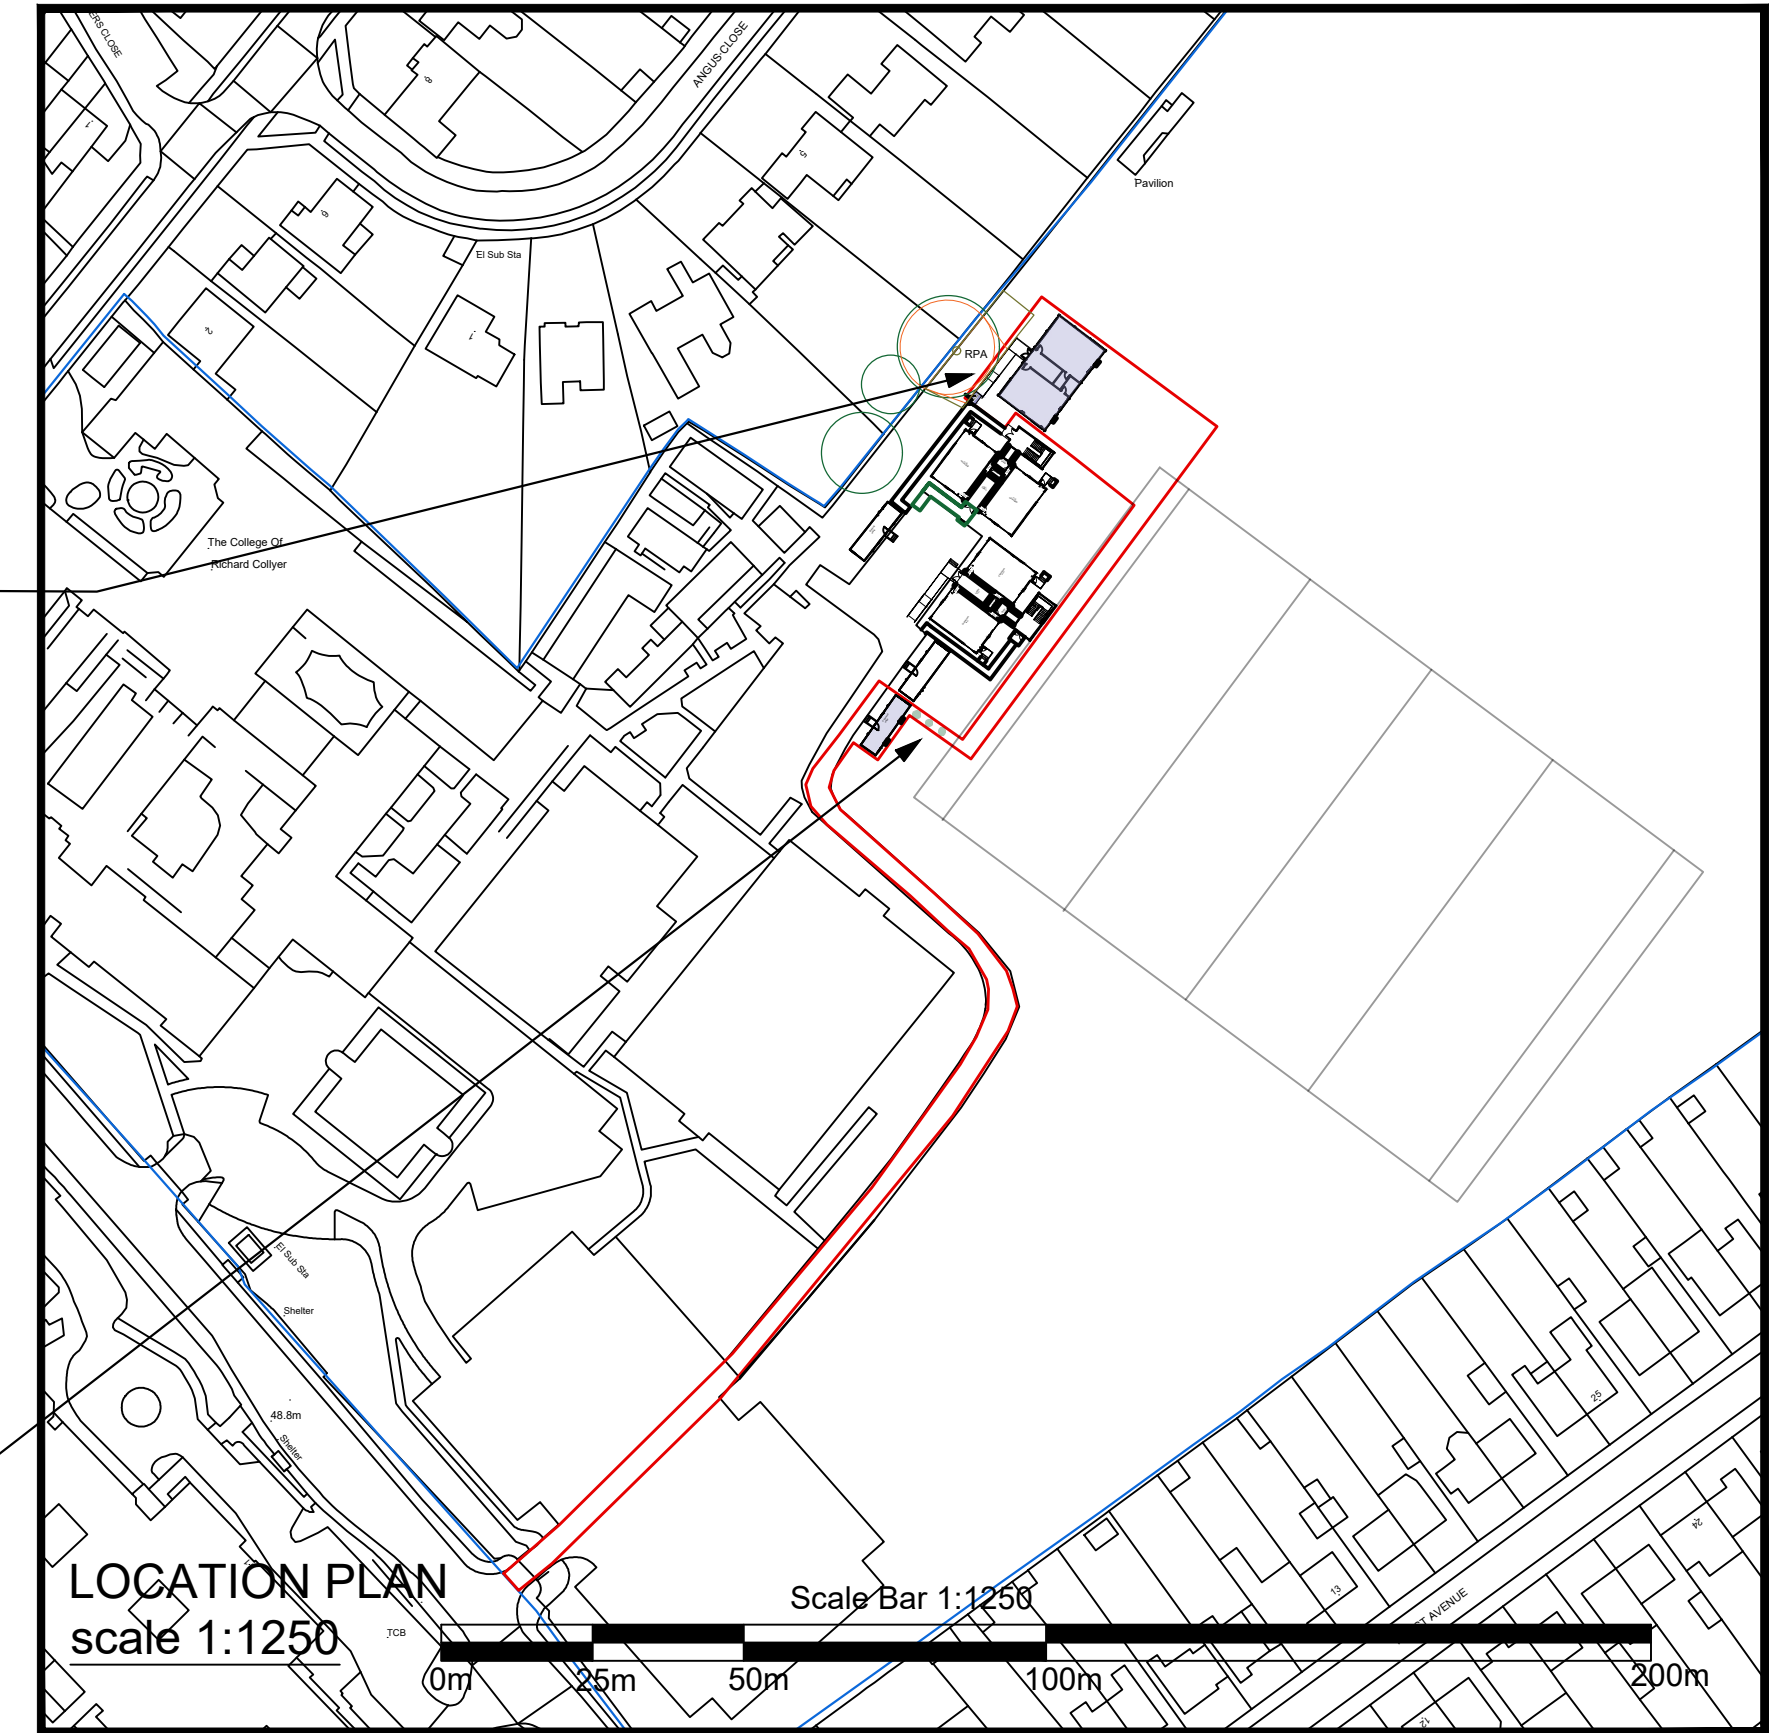

© Crown Copyright 2006
Reproduction in whole or in part is prohibited
without the prior permission of Ordnance Survey.

Portakabin

Title
BNG post developmnet plan

**The College of Richard
Collyer**

Date: 22.06.2026

Scale : 1:200 & 1:1250 @ A1

Drawing Number
02.BNGPD

NOTES:
- Site plan is based on existing Ordnance Survey information
- Responsibility is not accepted for errors made by others in scaling from this drawing. Contractors must check all dimensions on site. Discrepancies must be reported to the drawing owner before proceeding.

KEY:
- Application Boundary
- Area owned by client but not in application

Rev.	Date	Notes	

Portakabin Limited 2000
This drawing is the property of Portakabin Limited,
it must not be copied or reproduced or divulged
to anyone without written permission.