




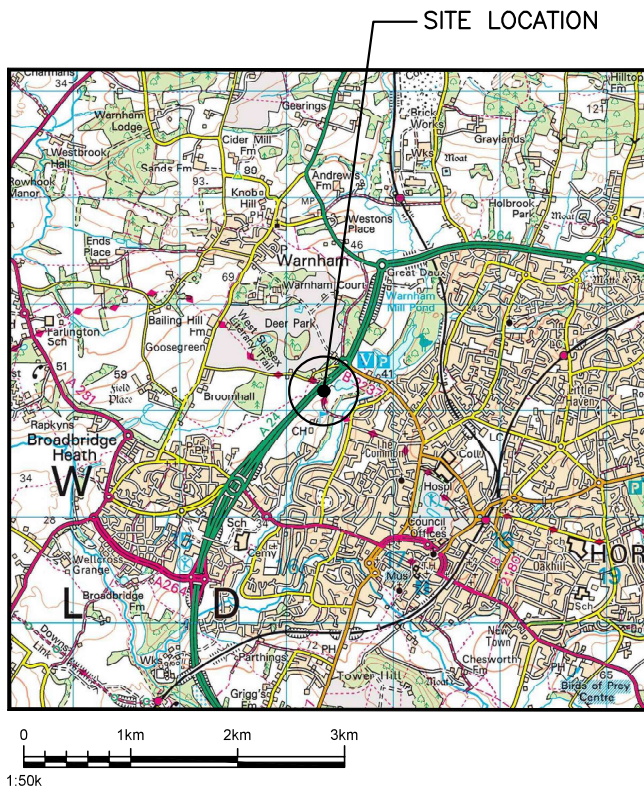


SITE LOCATION  
(Scale 1:50000)

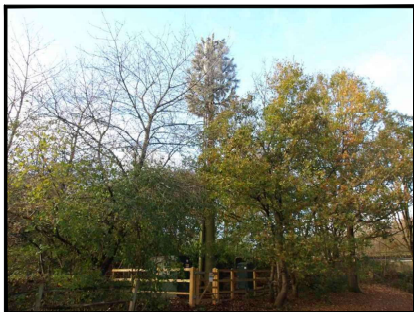


SITE PHOTOGRAPH

NOTE: PHOTO TAKEN BEFORE COLUMN SWAP

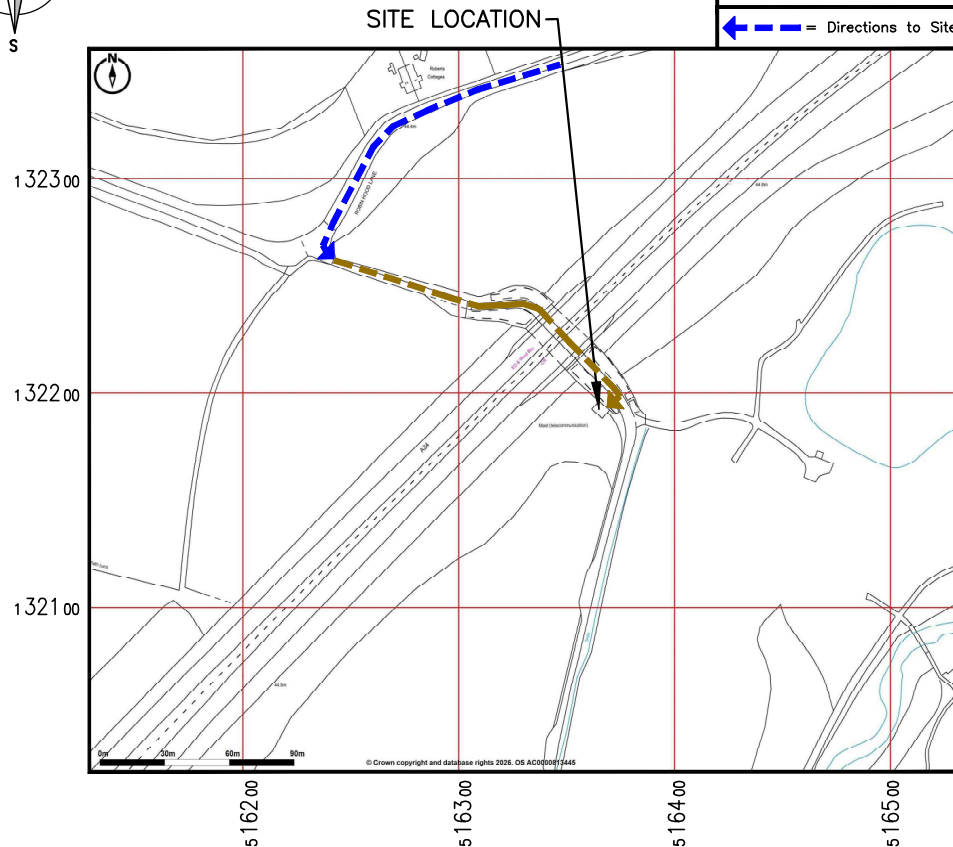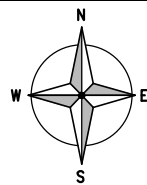

DETAILED SITE LOCATION  
(Scale 1:2500)

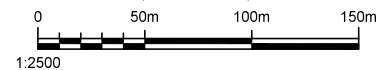

Based upon Ordnance Survey map extract  
with the permission of the Controller of  
His Majesty's Stationery Office.  
Crown copyright.  
Licence No. AC0000813445

W3W COMPOUND  
using.slimy.booth

W3W START OF ACCESS TRACK  
fire.star.analogy

ALL DIMENSIONS ARE IN mm UNLESS NOTED OTHERWISE

N.G.R [E:516365 N: 132192]


SITE DIRECTIONS:  
HEAD EAST ON M25. AT JUNCTION 9, USE THE LEFT 2 LANES TO TAKE THE A243 EXIT TO A24/LEATHERHEAD/DORKING. AT THE ROUNDABOUT, TAKE THE 3RD EXIT ONTO A243. AT THE ROUNDABOUT, TAKE THE 2ND EXIT ONTO LEATHERHEAD BY-PASS RD/A243. AT THE ROUNDABOUT, TAKE THE 2ND EXIT ONTO LEATHERHEAD BY-PASS RD/A24. AT BEAVERBROOK ROUNDABOUT, TAKE THE 2ND EXIT AND STAY ON LEATHERHEAD BY-PASS RD/A24. AT THE ROUNDABOUT, TAKE THE 1ST EXIT ONTO DORKING RD/A24. CONTINUE TO FOLLOW A24. AT THE ROUNDABOUT, TAKE THE 2ND EXIT ONTO LONDON RD/A24. AT THE ROUNDABOUT, TAKE THE 2ND EXIT AND STAY ON LONDON RD/A24. CONTINUE TO FOLLOW A24. AT DEEPDENE ROUNDABOUT, TAKE THE 2ND EXIT ONTO DEEPDENE AVE/A24. AT THE ROUNDABOUT, TAKE THE 2ND EXIT ONTO HORSHAM RD/A24. AT THE ROUNDABOUT, TAKE THE 3RD EXIT ONTO A24. AT CLARK'S GREEN ROUNDABOUT, TAKE THE 3RD EXIT ONTO HORSHAM RD/A24. CONTINUE TO FOLLOW A24. AT GREAT DAUX ROUNDABOUT, TAKE THE 2ND EXIT AND STAY ON A24. AT ROBIN HOOD ROUNDABOUT, TAKE THE 3RD EXIT ONTO ROBIN HOOD LN. TURN LEFT. DESTINATION WILL BE ON THE RIGHT.

|     |                    |     |    |          |
|-----|--------------------|-----|----|----------|
| 1A  | CONSTRUCTION ISSUE | APS | RN | 18.02.26 |
| REV | MODIFICATION       | BY  | CH | DATE     |


**telent**  
Part of M Group

**cornerstone**



|                                                                  |            |                      |          |             |
|------------------------------------------------------------------|------------|----------------------|----------|-------------|
| Cell Name                                                        |            |                      |          | Opt.        |
| THE COMMON (HORSHAM)                                             |            |                      |          | -           |
| Cell ID No                                                       |            |                      |          |             |
| CSID                                                             | -          | VF                   | -        | TEF         |
| 12877424                                                         | -          | 80533                | -        | 37525       |
| Project No.                                                      | -          | N/A                  | -        | N/A         |
| 12273880                                                         | SWS_CST042 | -                    |          |             |
| Site Address / Contact Details                                   |            |                      |          |             |
| ROBIN HOOD LANE<br>WARNHAM<br>HORSHAM<br>WEST SUSSEX<br>RH12 3RR |            |                      |          |             |
| Drawing Title:                                                   |            |                      |          |             |
| SITE LOCATION MAPS                                               |            |                      |          |             |
| Purpose of issue:                                                |            |                      |          | Dwg Rev:    |
| CONSTRUCTION                                                     |            |                      |          |             |
| Drawing Number:                                                  |            |                      |          | 1A          |
| 100                                                              |            |                      |          |             |
| Surveyed By:                                                     |            | Original Sheet Size: |          | Pack Issue: |
| SL                                                               |            | A3                   |          |             |
| Drawn:                                                           | Date:      | Checked:             | Date:    |             |
| APS                                                              | 18/02/26   | RN                   | 18/02/26 | 1A          |

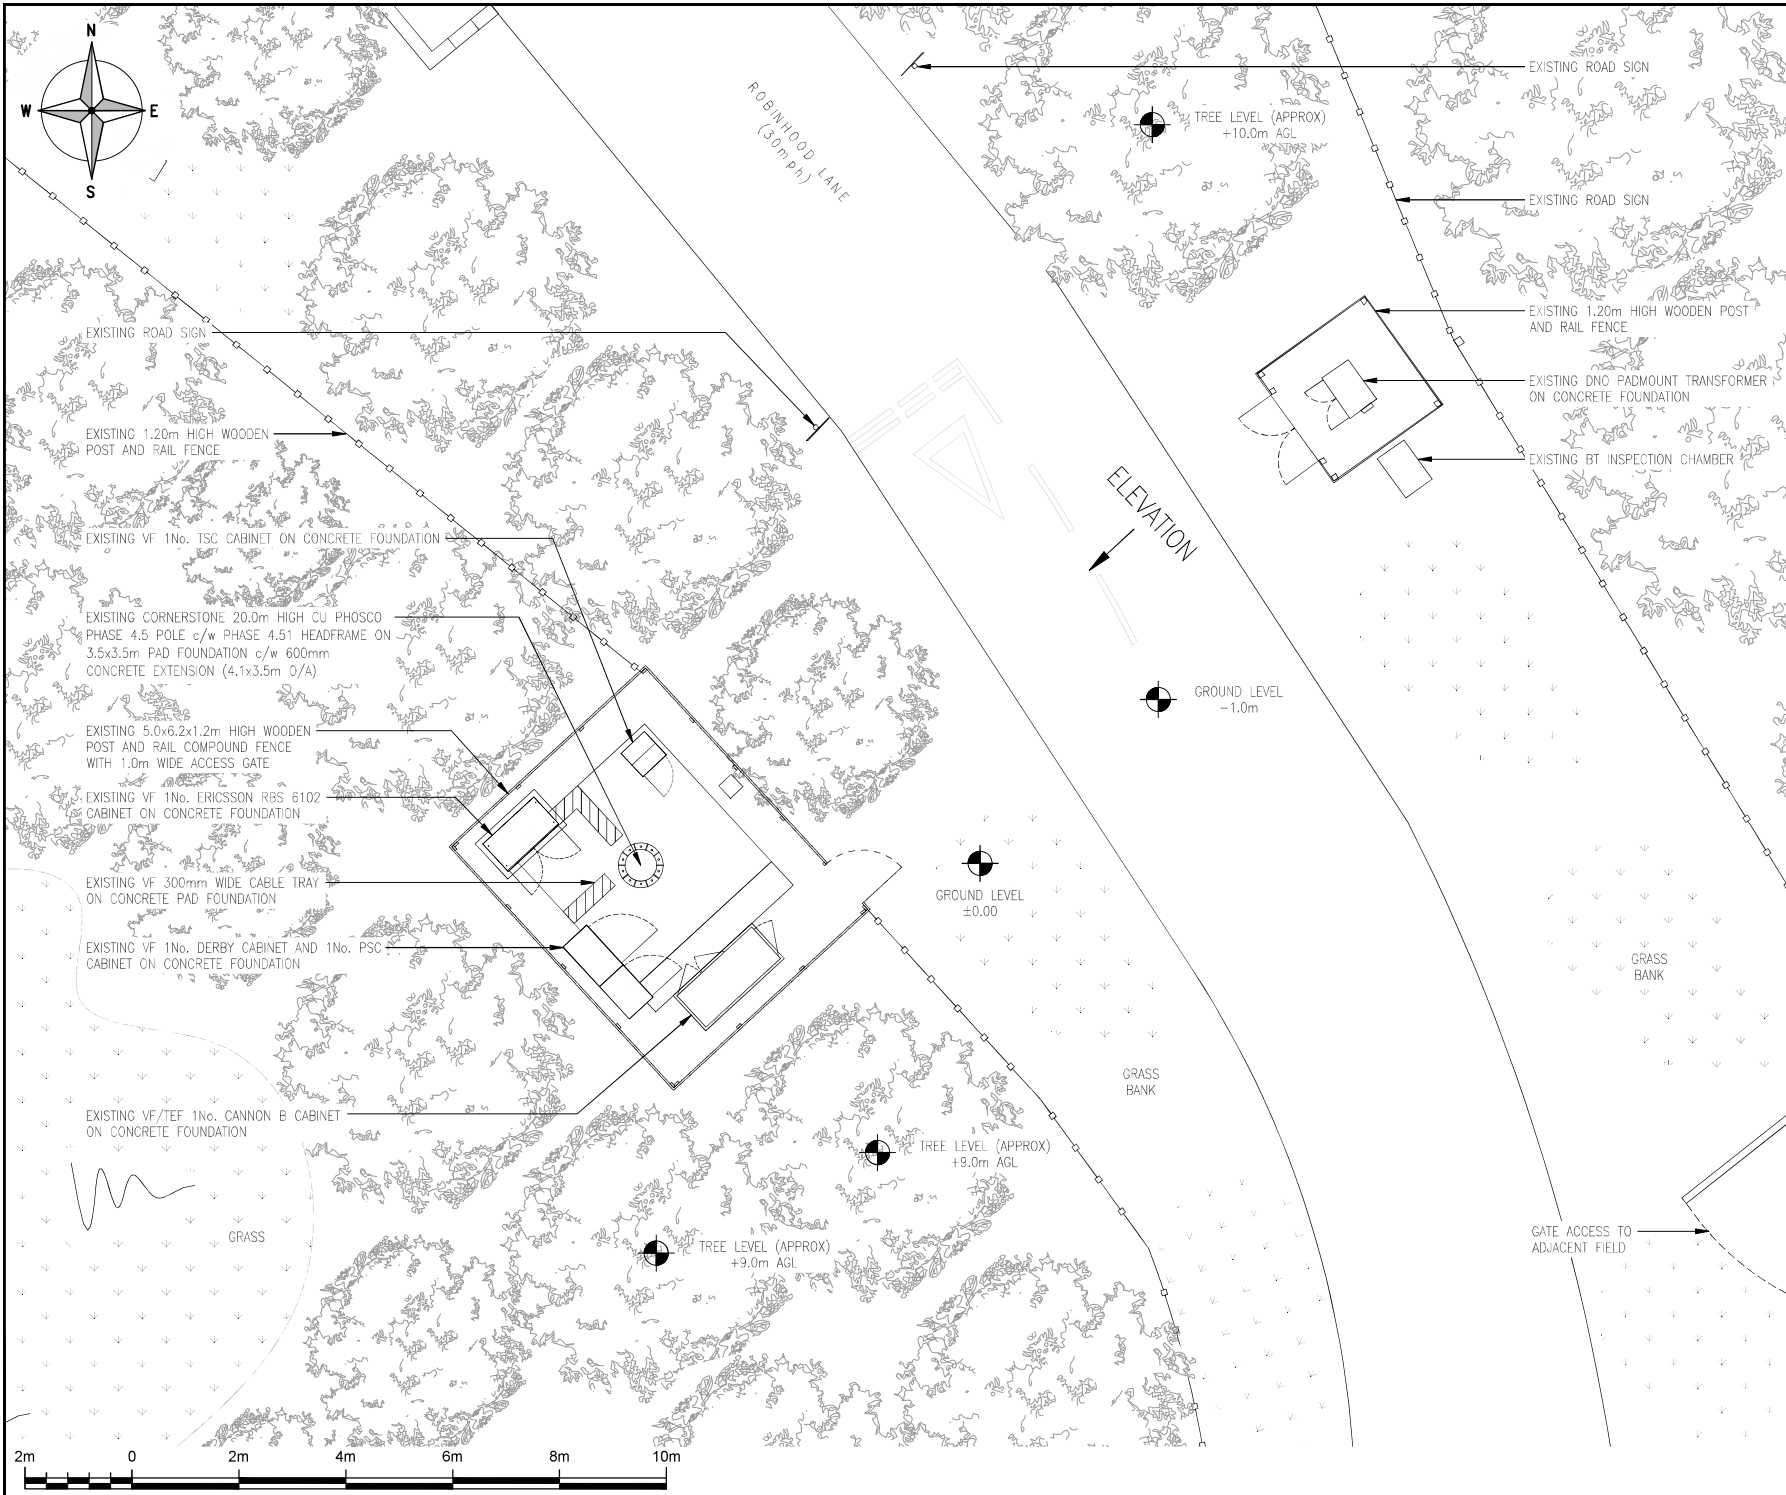

|   |                    |                      |             |
|---|--------------------|----------------------|-------------|
| ALL DIMENSIONS ARE IN mm UNLESS NOTED OTHERWISE                                                        |                    |                      |             |
| N.G.R                                                                                                  |                    | E:516365             | N: 132192   |
| NOTES:                                                                                                 |                    |                      |             |
|   |                    |                      |             |
| 1A   | CONSTRUCTION ISSUE | APS RN               | 18.02.26    |
| REV   | MODIFICATION       | BY CH                | DATE        |
|   |                    |                      |             |
| <br>Part of M Group |                    |                      |             |
|                    |                    |                      |             |
| Cell Name                                                                                              |                    |                      | Opt.        |
| THE COMMON (HORSHAM)                                                                                   |                    |                      | -           |
| Cell ID No                                                                                             |                    |                      |             |
| CSID                                                                                                   | -                  | VF                   | -           |
| 12877424                                                                                               | -                  | 80533                | -           |
| Project No.                                                                                            | -                  | N/A                  | -           |
| 12273880                                                                                               | -                  | SWS_CST042           | -           |
| Site Address / Contact Details                                                                         |                    |                      |             |
| ROBIN HOOD LANE<br>WARNHAM<br>HORSHAM<br>WEST SUSSEX<br>RH12 3RR                                       |                    |                      |             |
| Drawing Title:                                                                                         |                    |                      |             |
| EXISTING SITE PLAN                                                                                     |                    |                      |             |
| Purpose of Issue:                                                                                      |                    |                      | Dwg Rev:    |
| CONSTRUCTION                                                                                           |                    |                      |             |
| Drawing Number:                                                                                        |                    |                      |             |
| 200   |                    |                      | 1A          |
| Surveyed By:                                                                                           |                    | Original Sheet Size: | Pack Issue: |
| SL   |                    | A3                   |             |
| Drawn:                                                                                                 | Date:              | Checked:             | Date:       |
| APS   | 18/02/26           | RN                   | 18/02/26    |

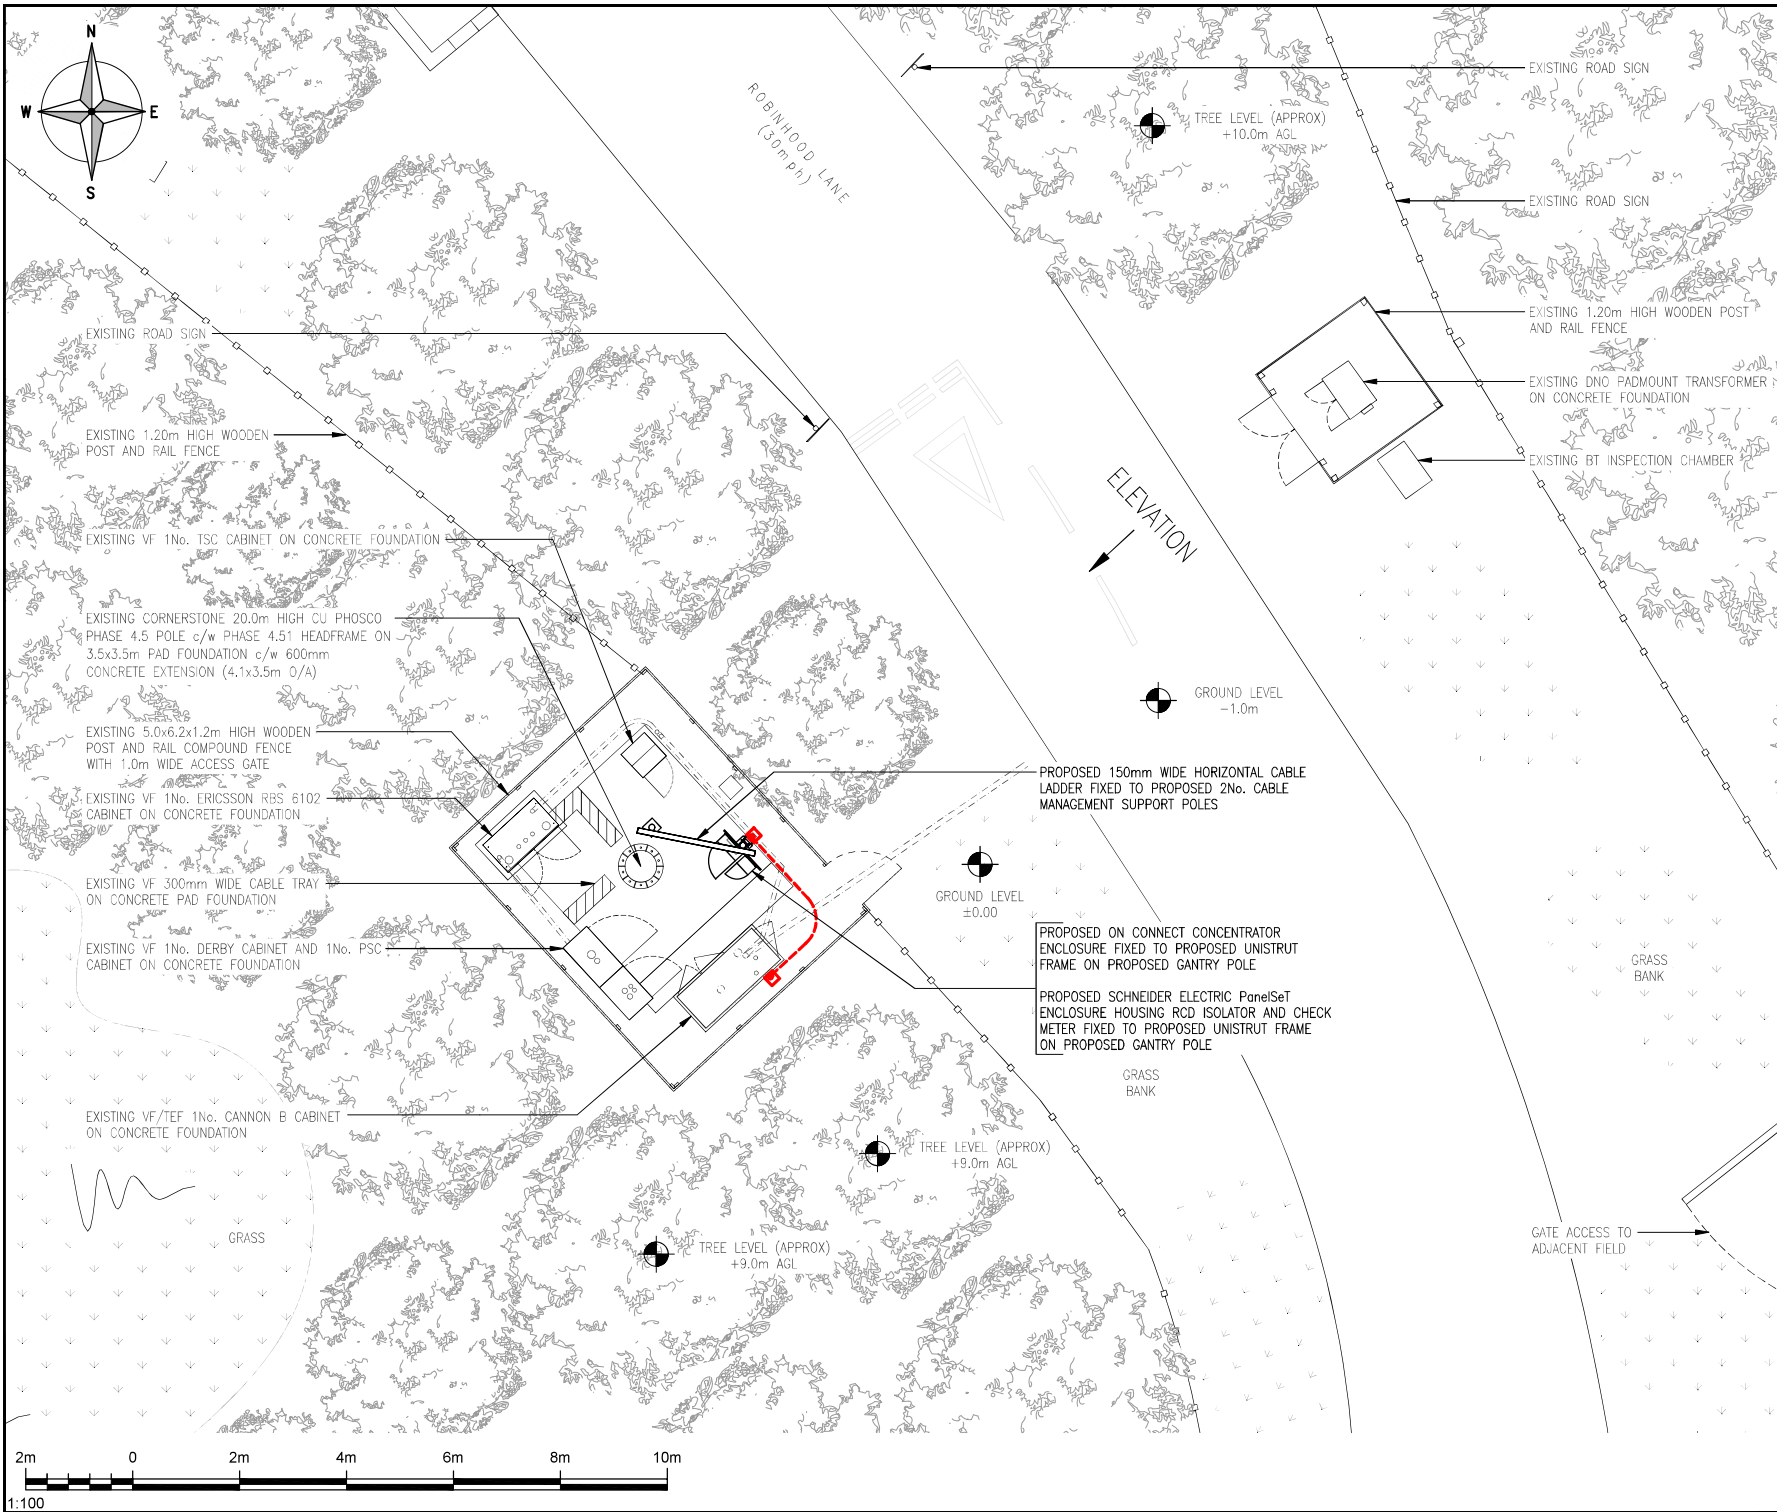


|                                                                              |                    |            |                      |           |             |          |
|------------------------------------------------------------------------------|--------------------|------------|----------------------|-----------|-------------|----------|
| ALL DIMENSIONS ARE IN mm UNLESS NOTED OTHERWISE                              |                    |            |                      |           |             |          |
| N.G.R                                                                        |                    | E:516365   |                      | N: 132192 |             |          |
| NOTES:                                                                       |                    |            |                      |           |             |          |
|                                                                              |                    |            |                      |           |             |          |
| 1A                                                                           | CONSTRUCTION ISSUE |            |                      | APS       | RN          | 18.02.26 |
| REV                                                                          | MODIFICATION       |            |                      | BY        | CH          | DATE     |
| <div><div><div></div></div><div>telent</div><div>Part of M Group</div></div> |                    |            |                      |           |             |          |
| <div><div><div></div></div><div>cornerstone</div></div>                      |                    |            |                      |           |             |          |
| Cell Name                                                                    |                    |            |                      |           | Opt.        |          |
| THE COMMON (HORSHAM)                                                         |                    |            |                      |           | -           |          |
| Cell ID No                                                                   |                    |            |                      |           |             |          |
| CSID                                                                         | -                  | VF         | -                    | TEF       |             |          |
| 12877424                                                                     |                    | 80533      |                      | 37525     |             |          |
| Project No.                                                                  | -                  | N/A        | -                    | N/A       |             |          |
| 12273880                                                                     |                    | SWS_CST042 |                      | -         |             |          |
| Site Address / Contact Details                                               |                    |            |                      |           |             |          |
| ROBIN HOOD LANE<br>WARNHAM<br>HORSHAM<br>WEST SUSSEX<br>RH12 3RR             |                    |            |                      |           |             |          |
| Drawing Title:                                                               |                    |            |                      |           |             |          |
| PROPOSED SITE PLAN                                                           |                    |            |                      |           |             |          |
| Purpose of issue:                                                            |                    |            |                      |           | Dwg Rev:    |          |
| CONSTRUCTION                                                                 |                    |            |                      |           |             |          |
| Drawing Number:                                                              |                    |            |                      |           |             |          |
| 201                                                                          |                    |            |                      |           | 1A          |          |
| Surveyed By:                                                                 |                    |            | Original Sheet Size: |           | Pack Issue: |          |
| SL                                                                           |                    |            | A3                   |           |             |          |
| Drawn:                                                                       | Date:              | Checked:   | Date:                |           |             |          |
| APS                                                                          | 18/02/26           | RN         | 18/02/26             | 1A        |             |          |

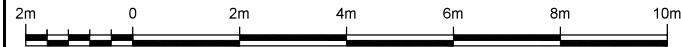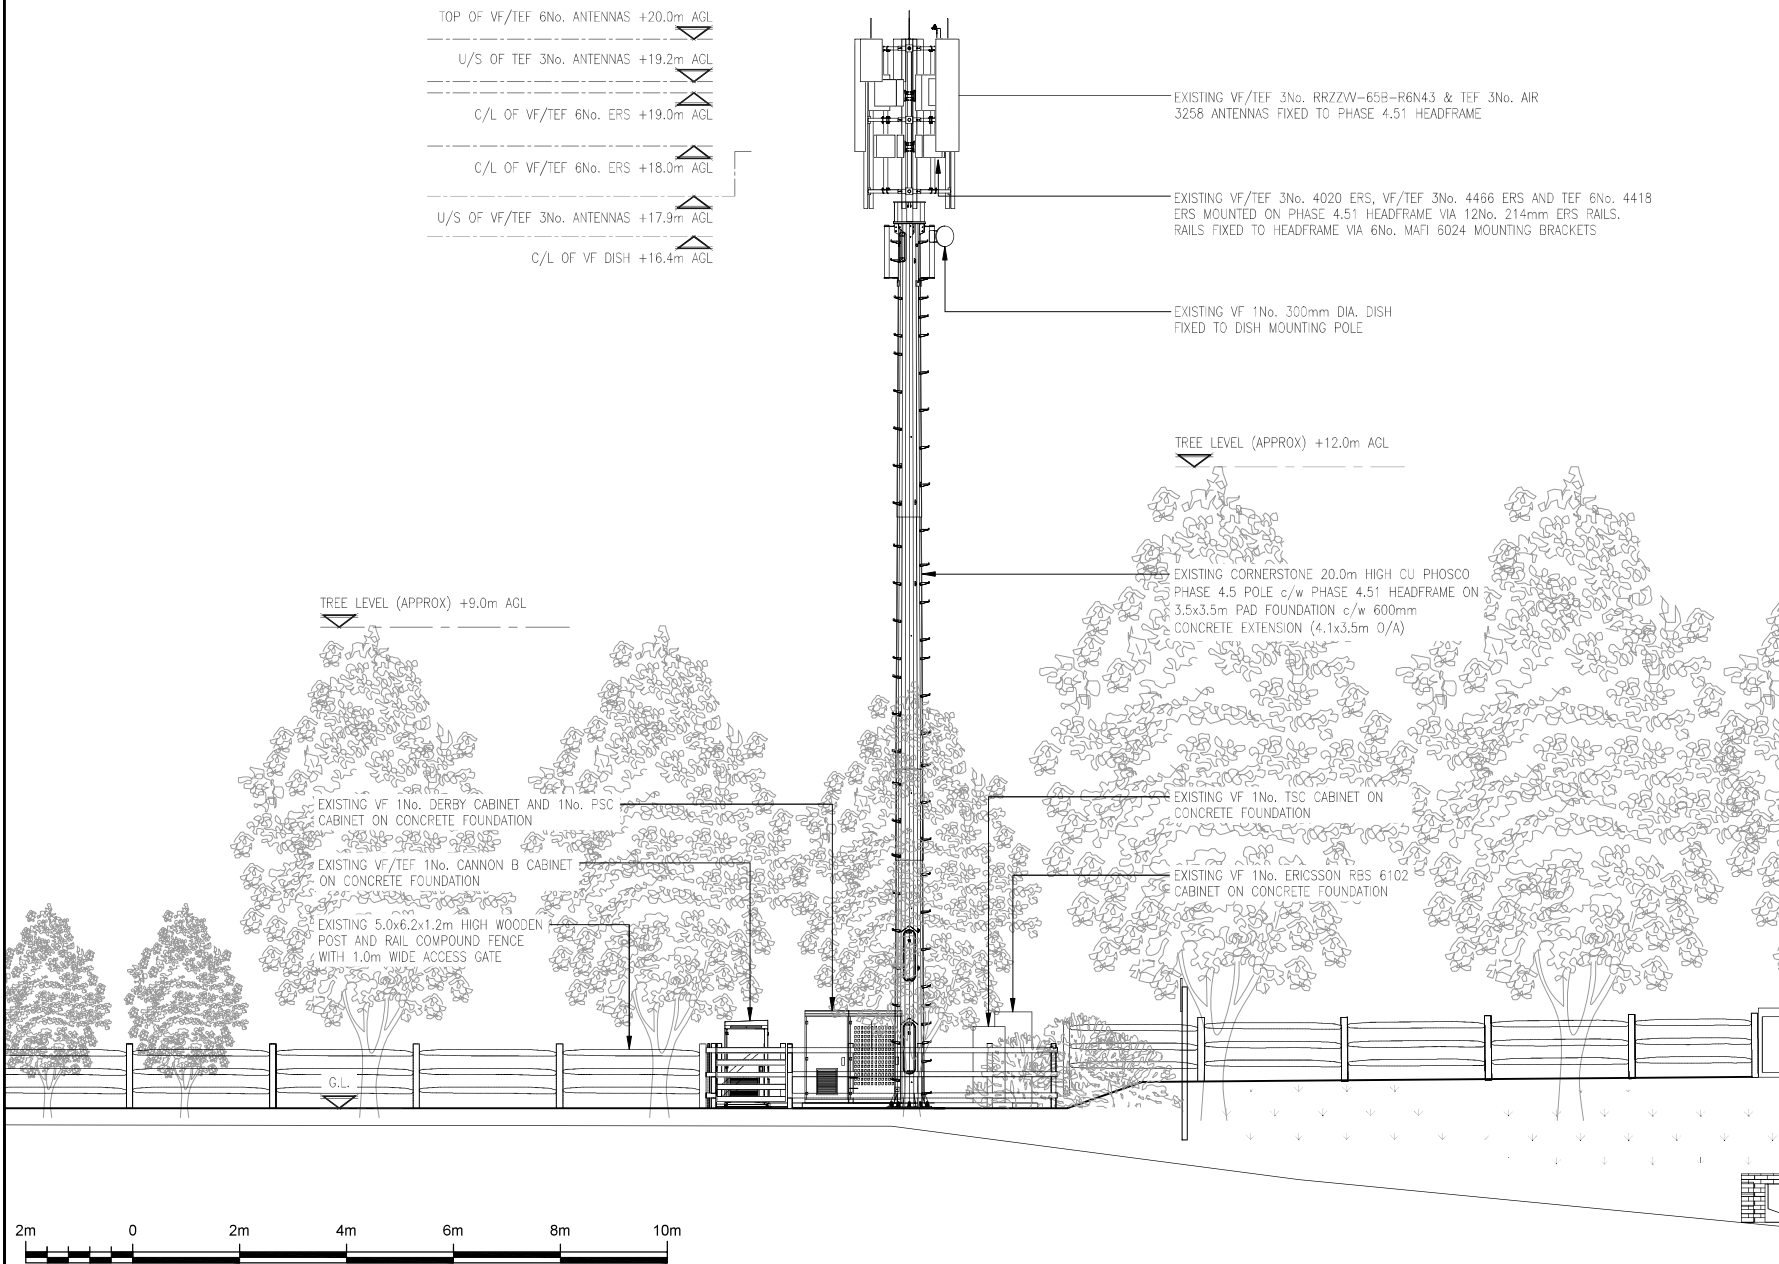

1:100

|                                                 |  |           |  |           |  |
|-------------------------------------------------|--|-----------|--|-----------|--|
| ALL DIMENSIONS ARE IN mm UNLESS NOTED OTHERWISE |  |           |  |           |  |
| N.G.R                                           |  | E: 516365 |  | N: 132192 |  |
| NOTES:                                          |  |           |  |           |  |
|                                                 |  |           |  |           |  |
|                                                 |  |           |  |           |  |
| </                                              |  |           |  |           |  |

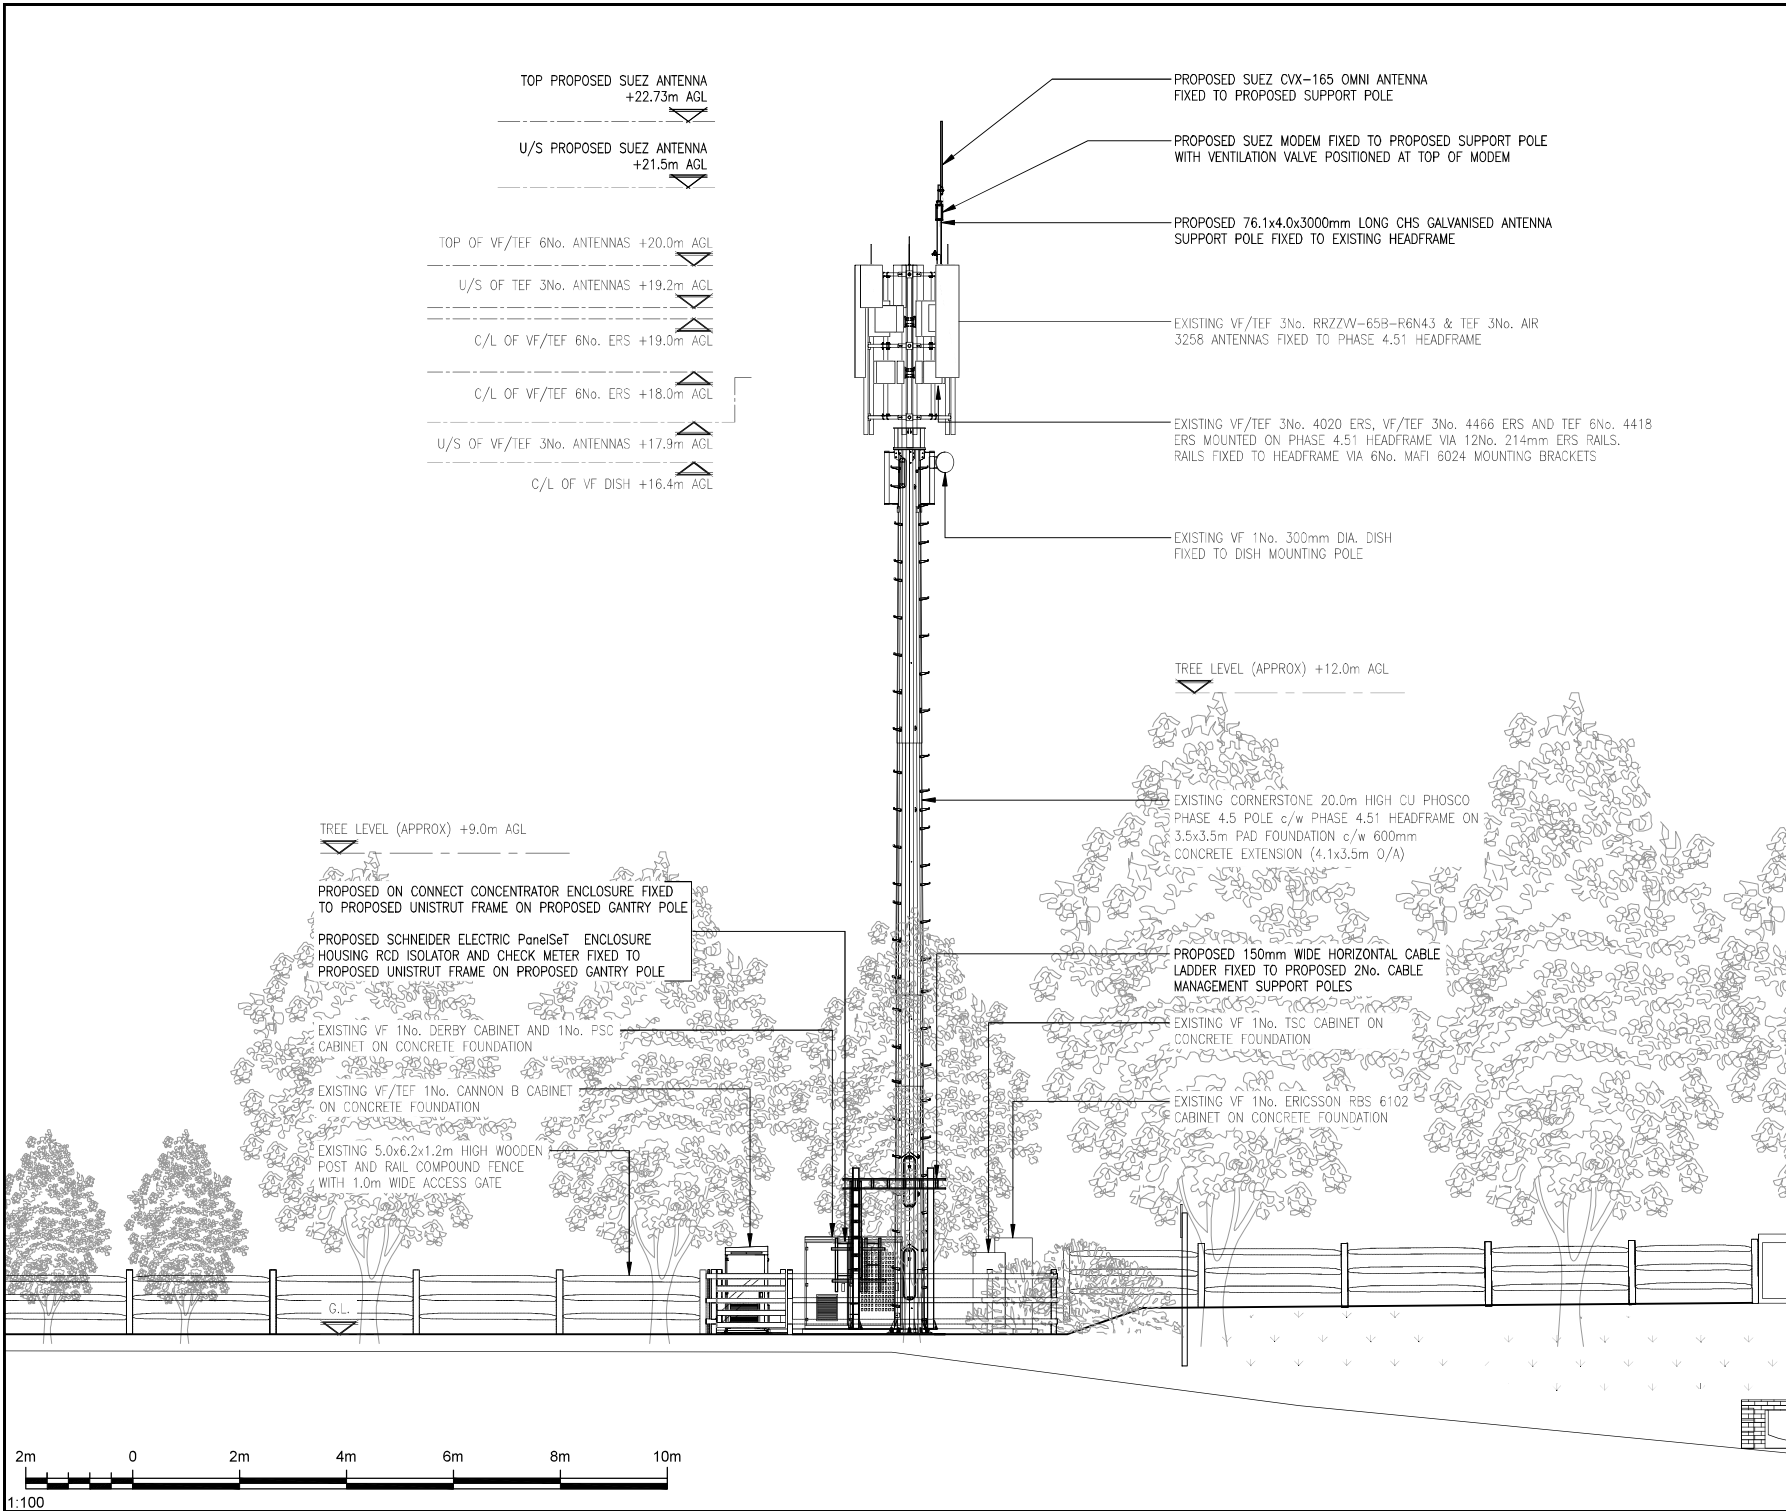

ALL DIMENSIONS ARE IN mm UNLESS NOTED OTHERWISE

N.G.R

E:516365

N: 132192

NOTES:

|     |                    |     |    |          |
|-----|--------------------|-----|----|----------|
| 1A  | CONSTRUCTION ISSUE | APS | RN | 18.02.26 |
| REV | MODIFICATION       | BY  | CH | DATE     |

telent

Part of M Group

cornerstone

|                                                                  |          |                      |          |                |
|------------------------------------------------------------------|----------|----------------------|----------|----------------|
| Cell Name                                                        |          | Opt.                 |          |                |
| THE COMMON (HORSHAM)                                             |          | -                    |          |                |
| Cell ID No                                                       |          |                      |          |                |
| CSID                                                             | -        | VF                   | -        | TEF            |
| 12877424                                                         | -        | 80533                | -        | 37525          |
| Project No.                                                      | -        | N/A                  | -        | N/A            |
| 12273880                                                         | -        | SWS_CST042           | -        | -              |
| Site Address / Contact Details                                   |          |                      |          |                |
| ROBIN HOOD LANE<br>WARNHAM<br>HORSHAM<br>WEST SUSSEX<br>RH12 3RR |          |                      |          |                |
| Drawing Title:<br>PROPOSED SITE ELEVATION                        |          |                      |          |                |
| Purpose of issue:                                                |          |                      |          | Dwg<br>Rev:    |
| CONSTRUCTION                                                     |          |                      |          |                |
| Drawing Number:                                                  |          |                      |          |                |
| 301                                                              |          |                      |          | 1A             |
| Surveyed By:                                                     |          | Original Sheet Size: |          | Pack<br>Issue: |
| SL                                                               |          | A3                   |          |                |
| Drawn:                                                           | Date:    | Checked:             | Date:    |                |
| APS                                                              | 18/02/26 | RN                   | 18/02/26 | 1A             |