


Proposed Site Plan

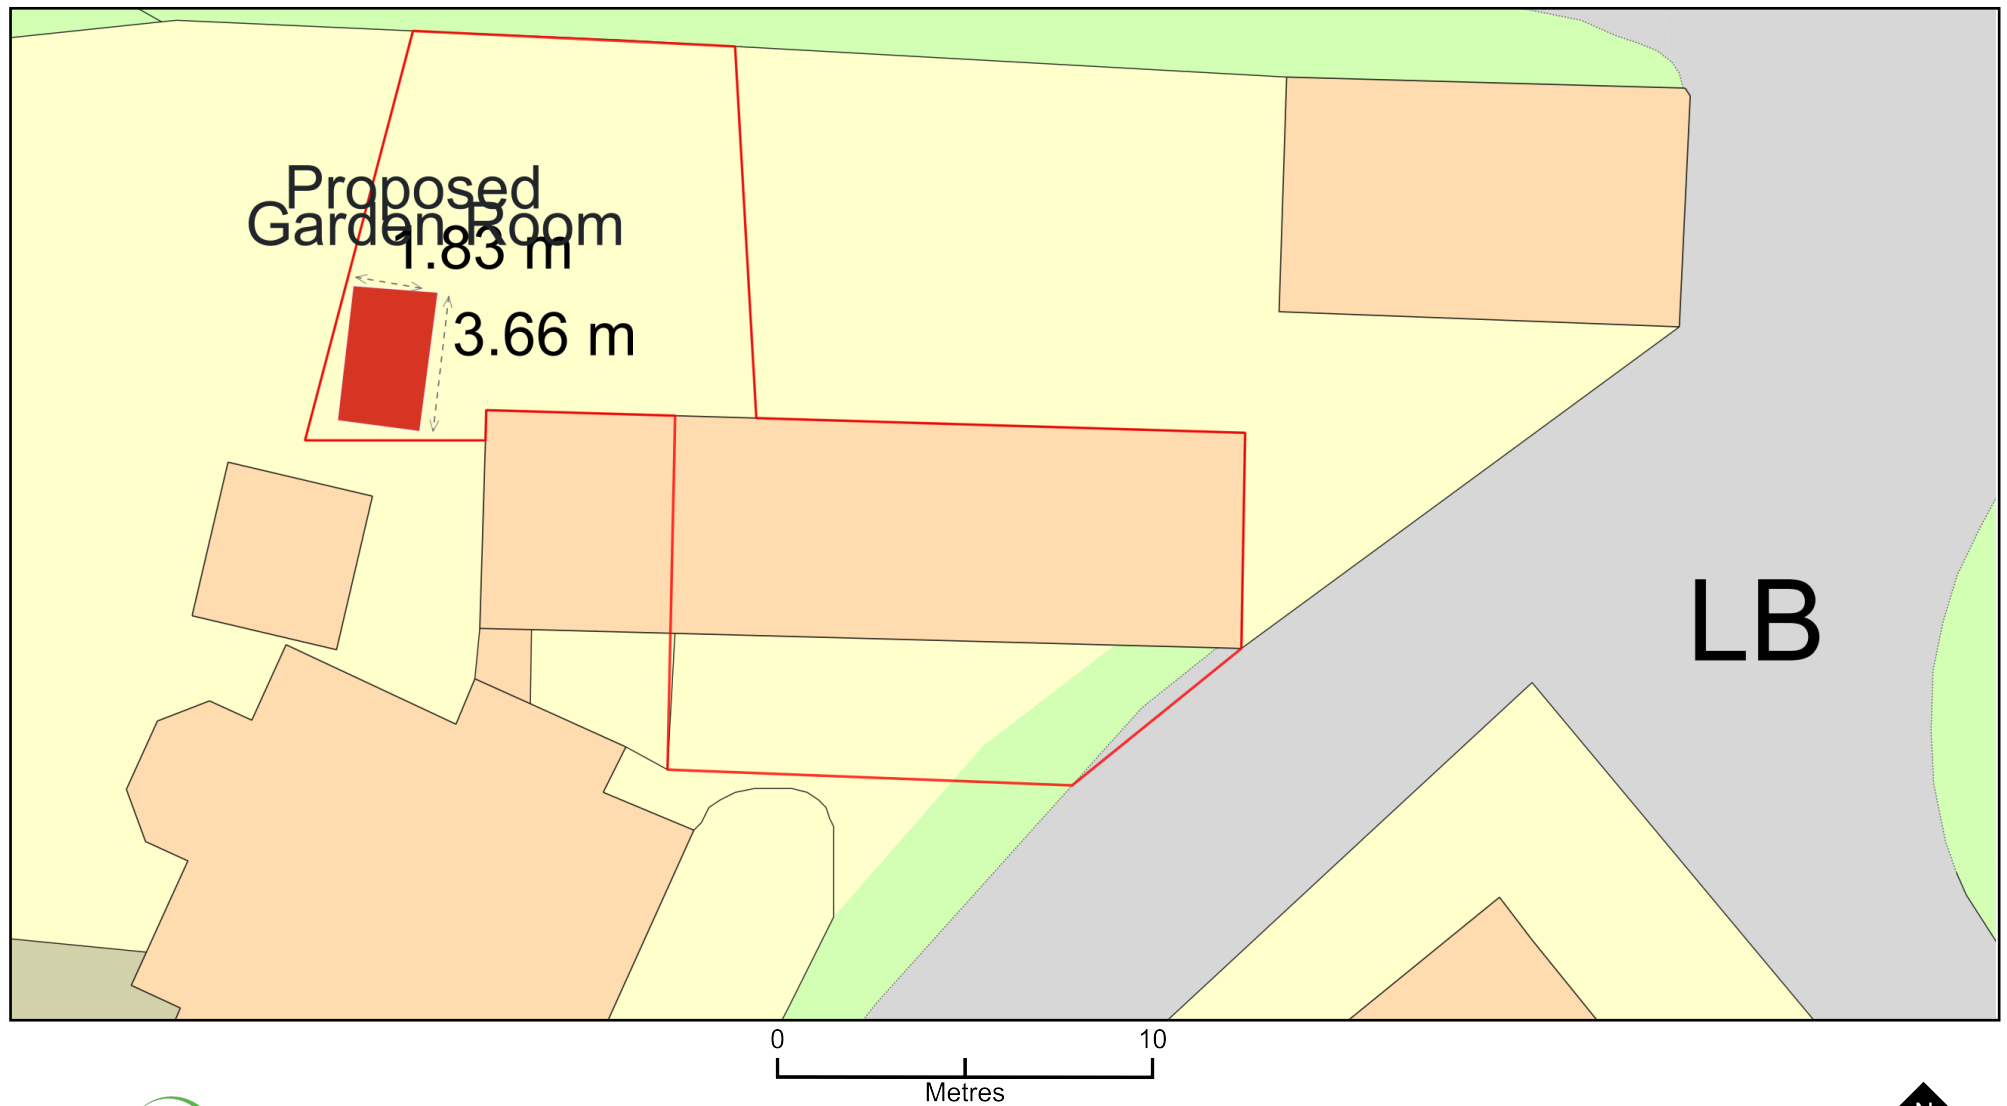

Plan Produced for: David Windell

Date Produced: 10 May 2026

Plan Reference Number: TQRQM26129233618865

Scale: 1:200 @ A4

© Crown copyright and database rights 2025 OS 100042766