



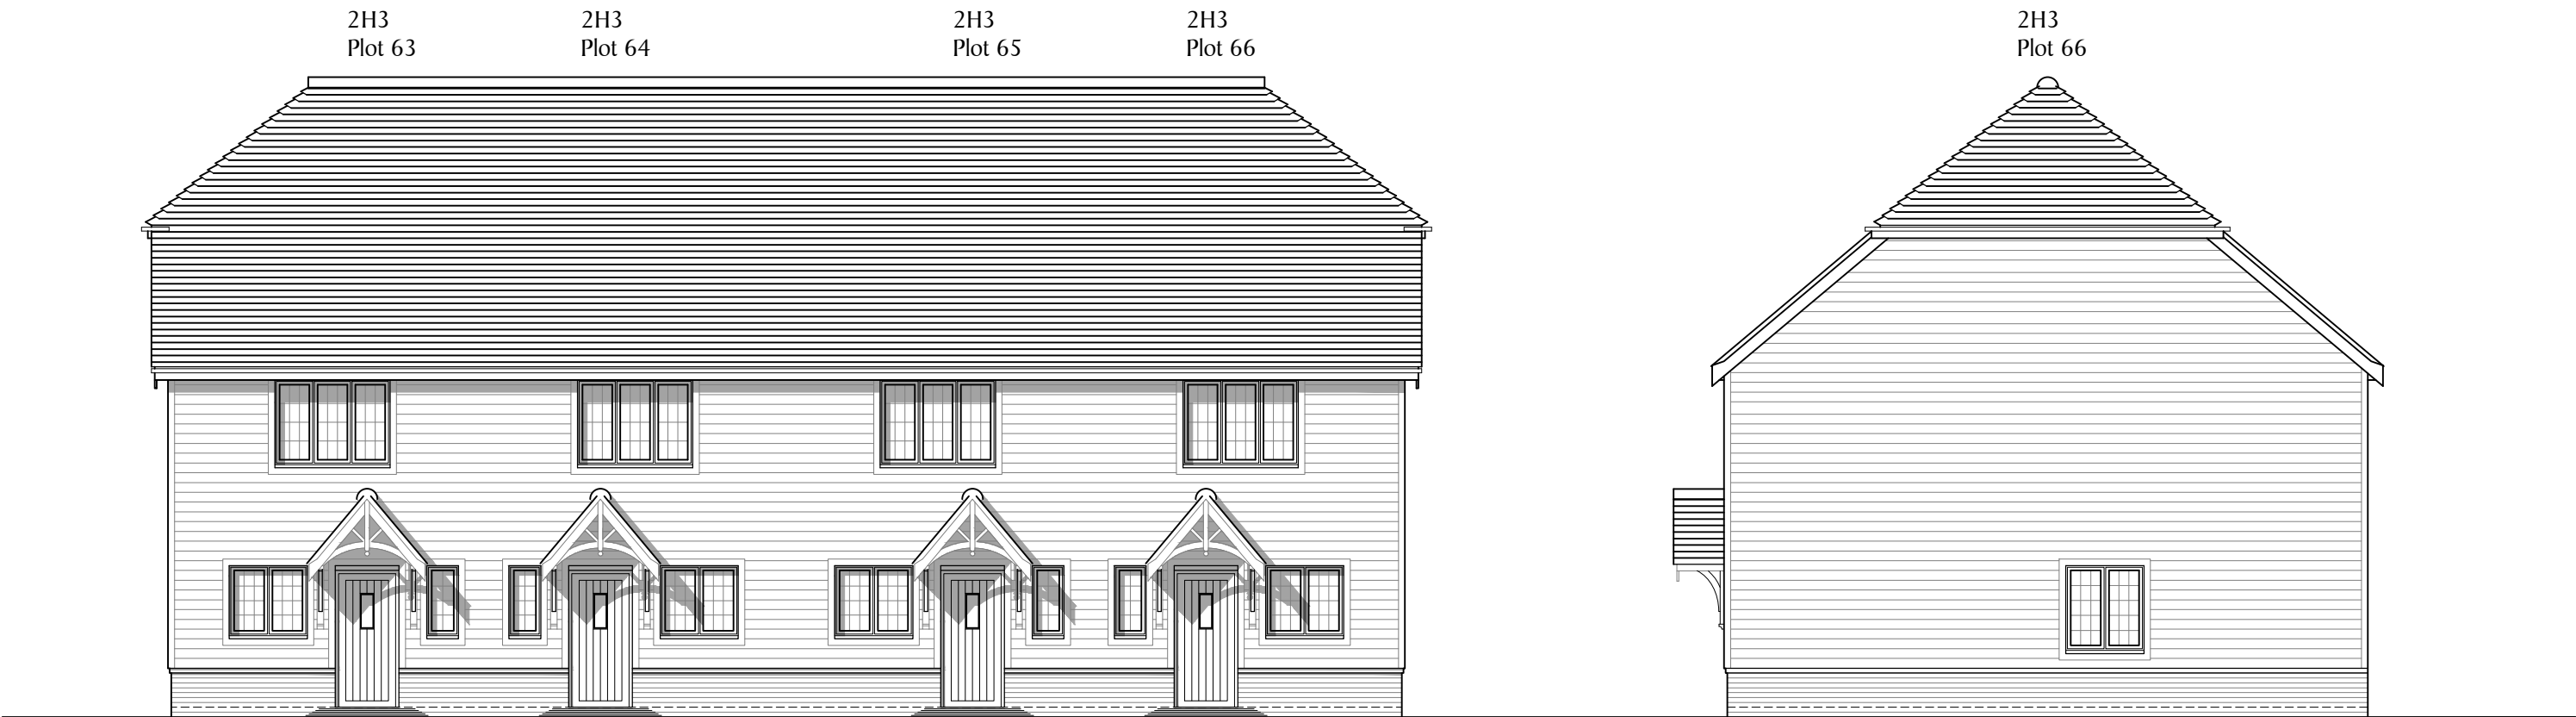


Front Elevation

Side Elevation

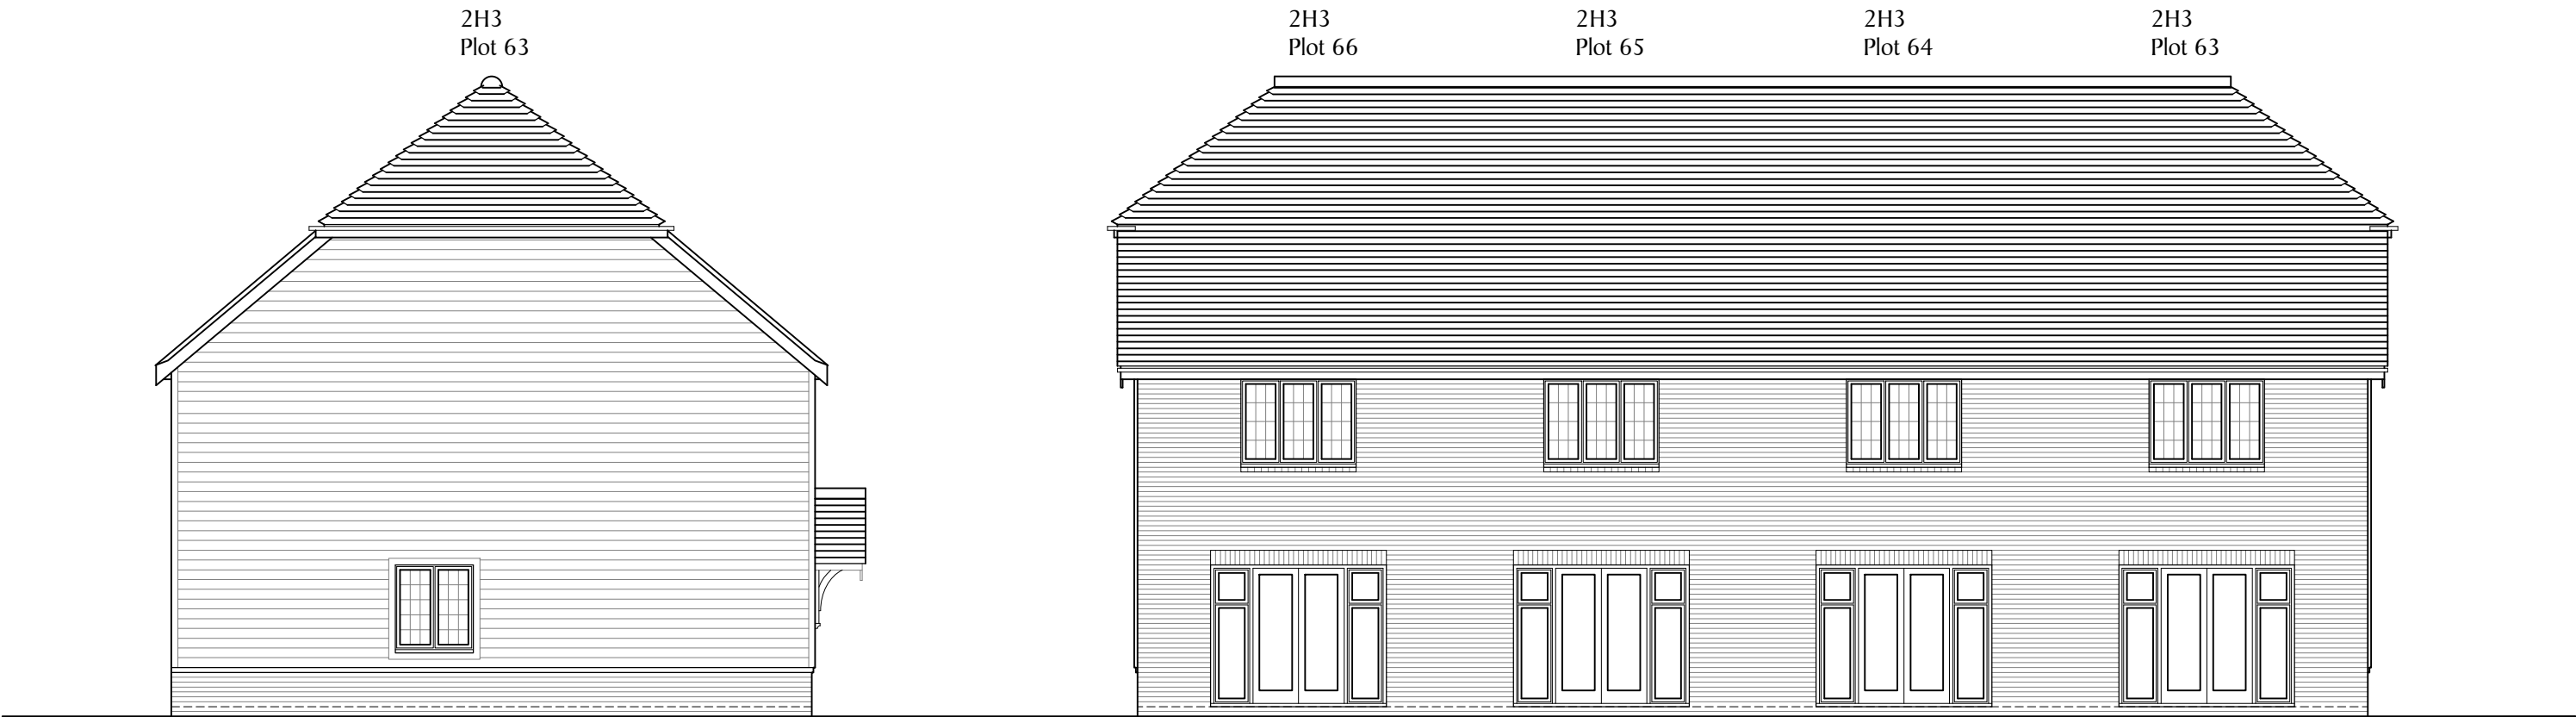

Side Elevation

Rear Elevation

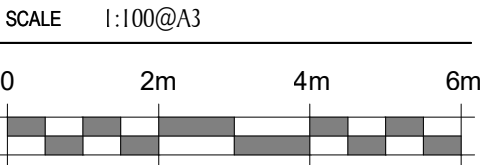

REV	DATE	REVISION
B	07.05.20	Materials to elevations amended.

REV	DATE	REVISION

DEVELOPMENT	
LAND WEST OF WORTHING ROAD SOUTHWATER PHASE 5	
DRAWN	DATE
RJW	MAY 2020

DRAWING TITLE	
PLOTS 63-66 ELEVATIONS	
DRG NO.	REVISION
S835/P63-66/03	B