
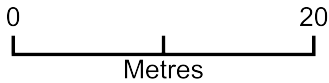


Site Plan - The Granary, Outbuilding (Revised Location - June 2026)

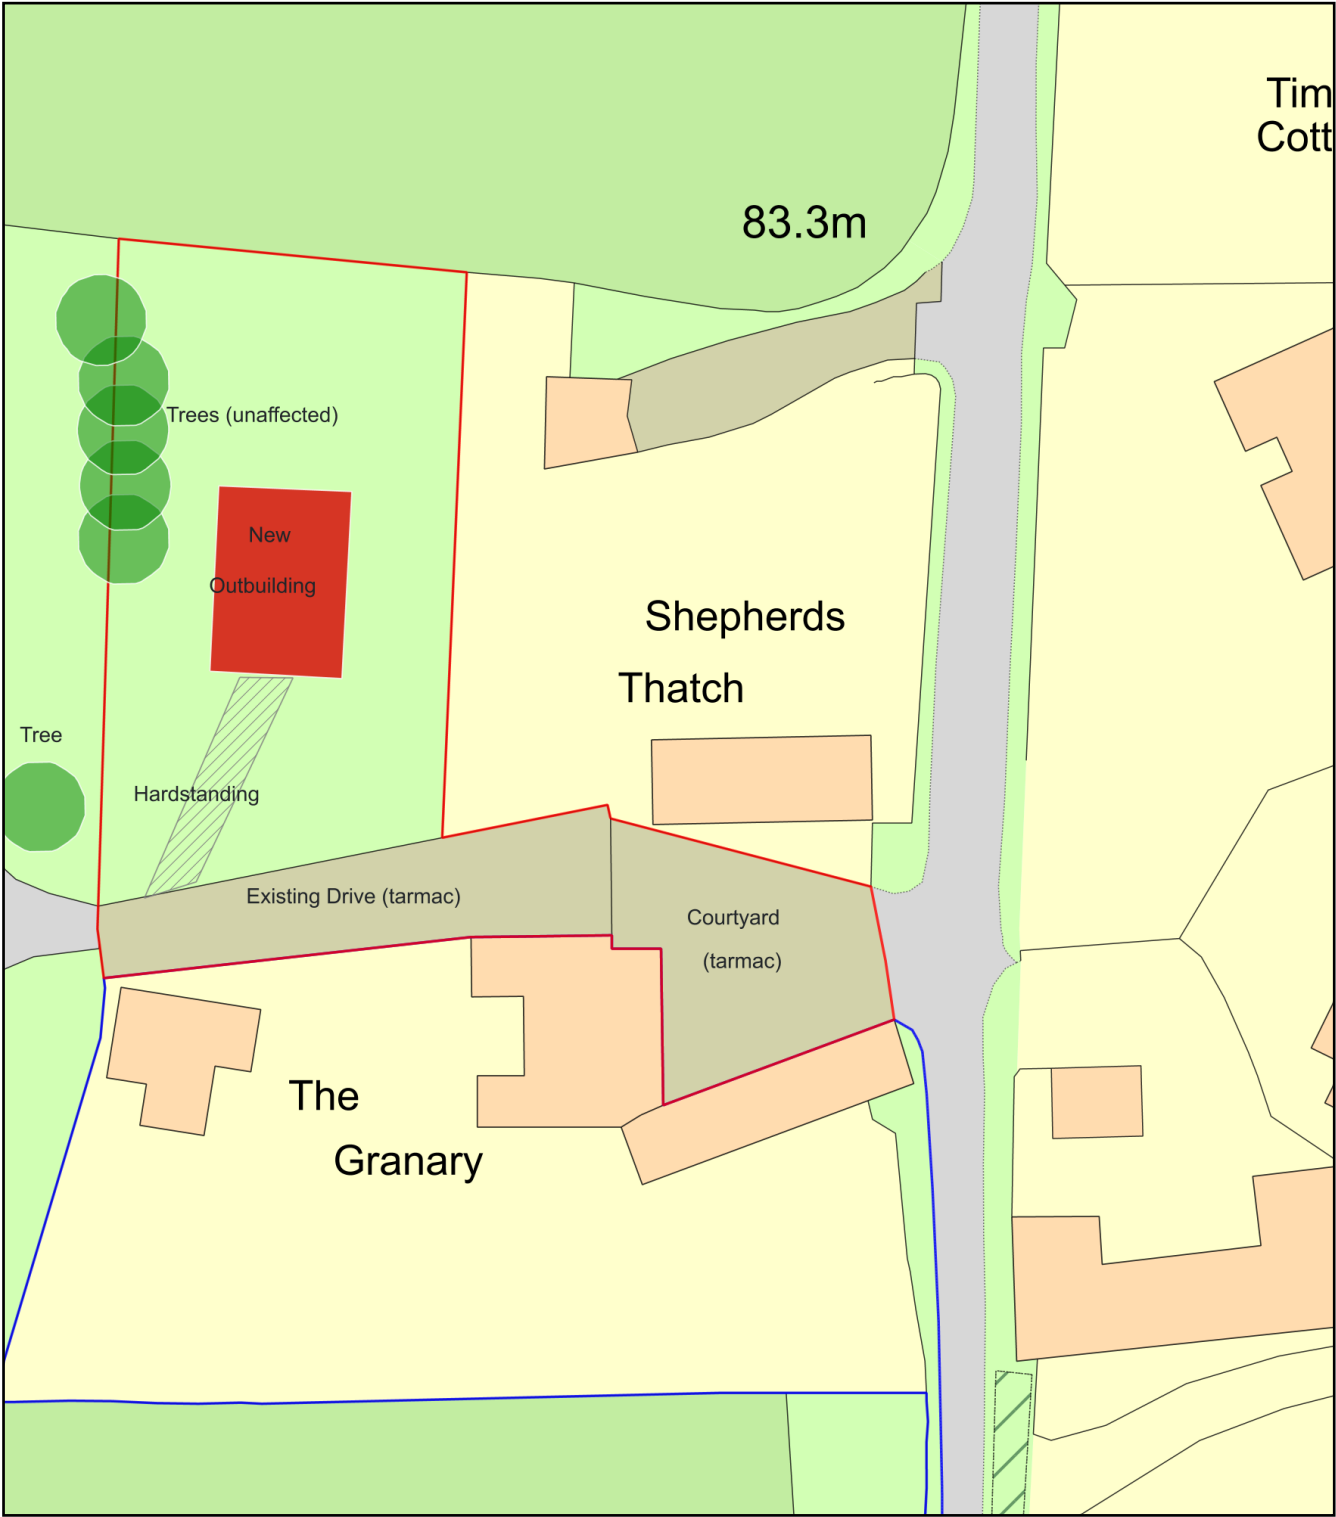

Plan Produced for: David J Smith
Date Produced: 10 Jun 2026
Plan Reference Number: TQRQM26161130445585
Scale: 1:500 @ A4